
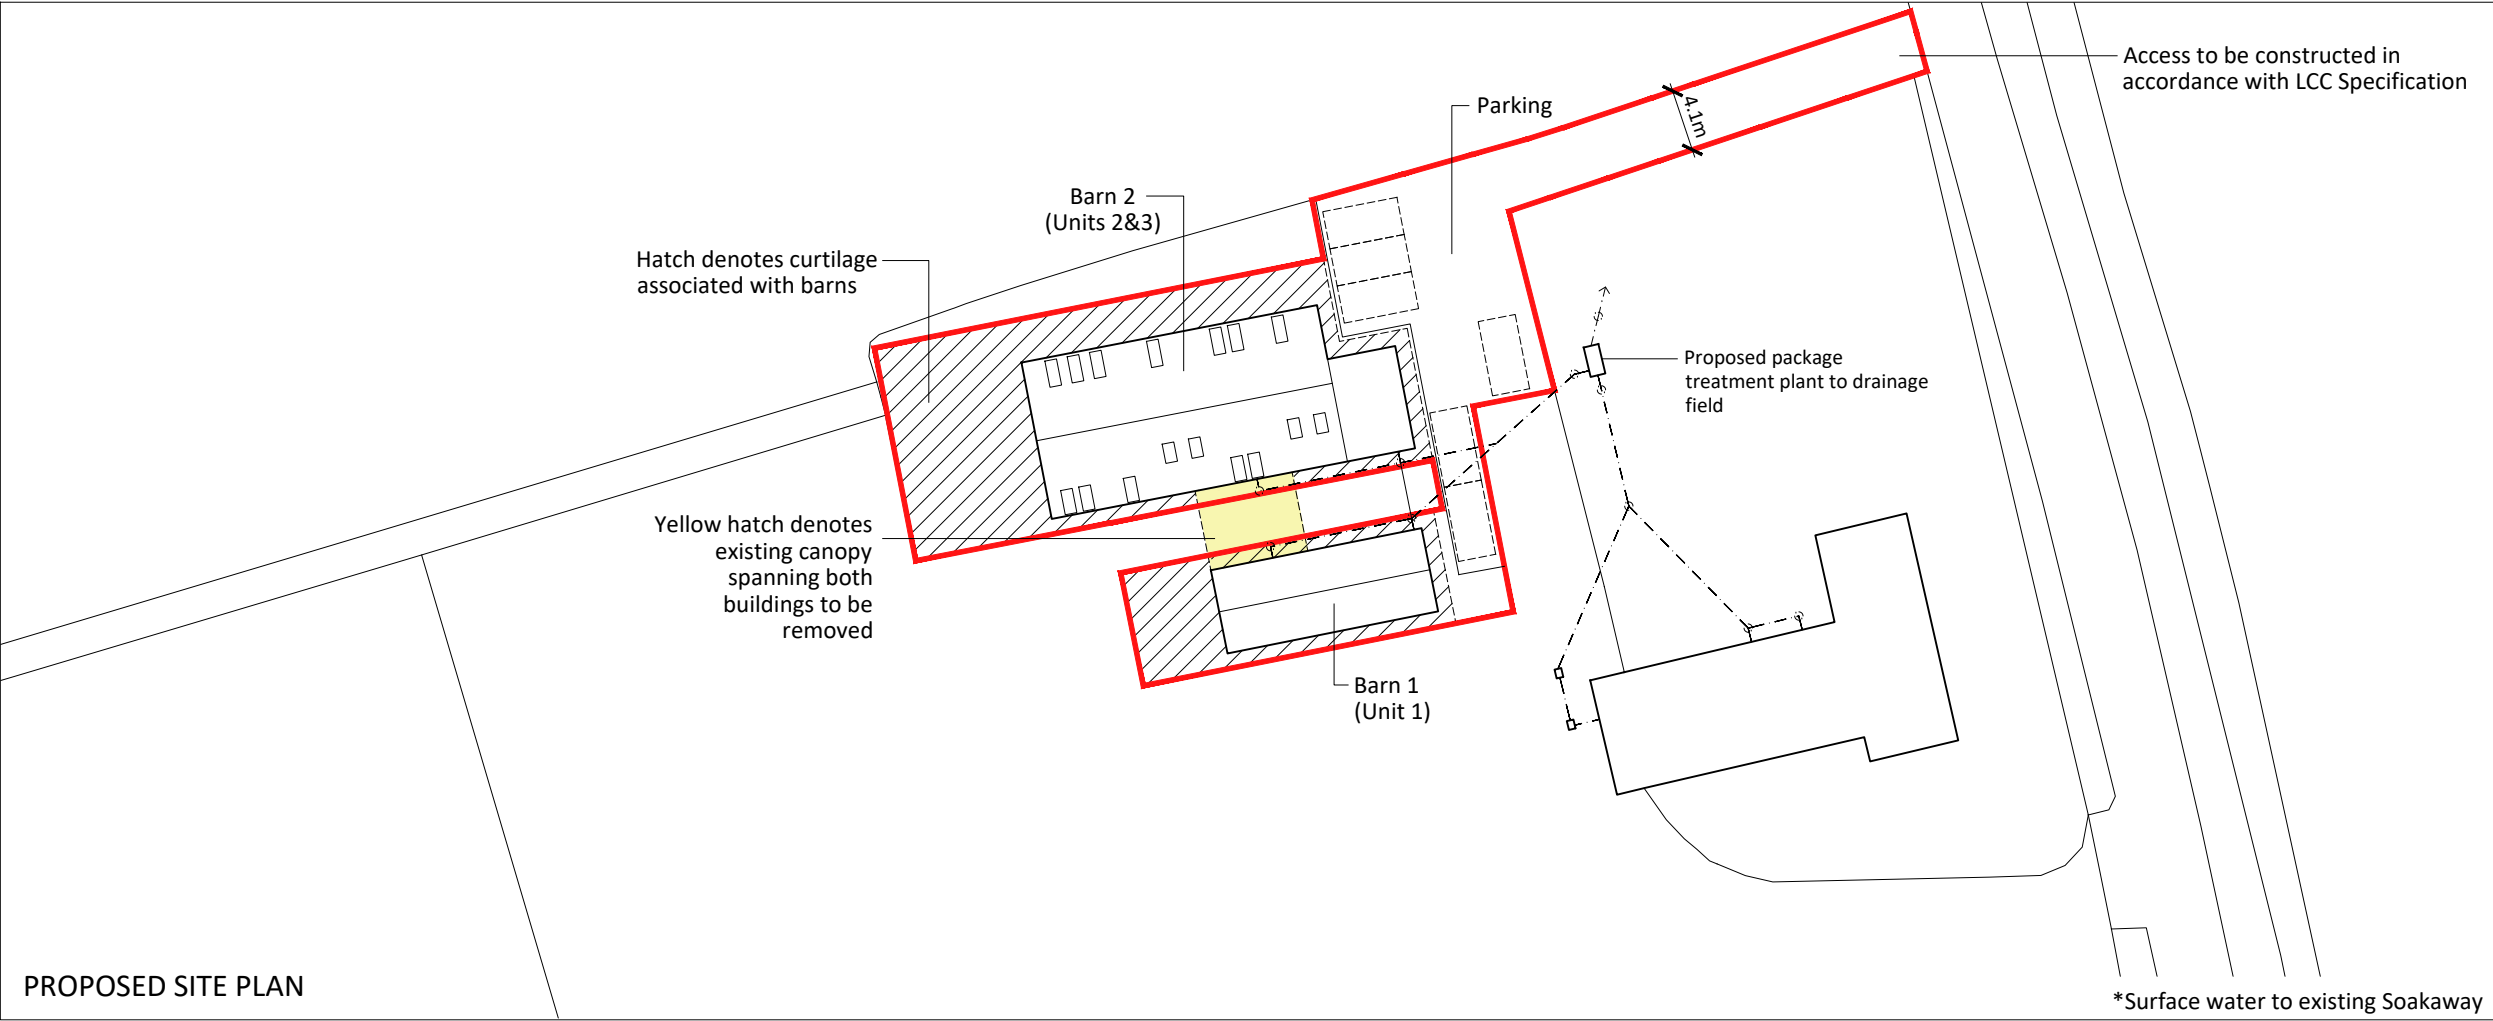


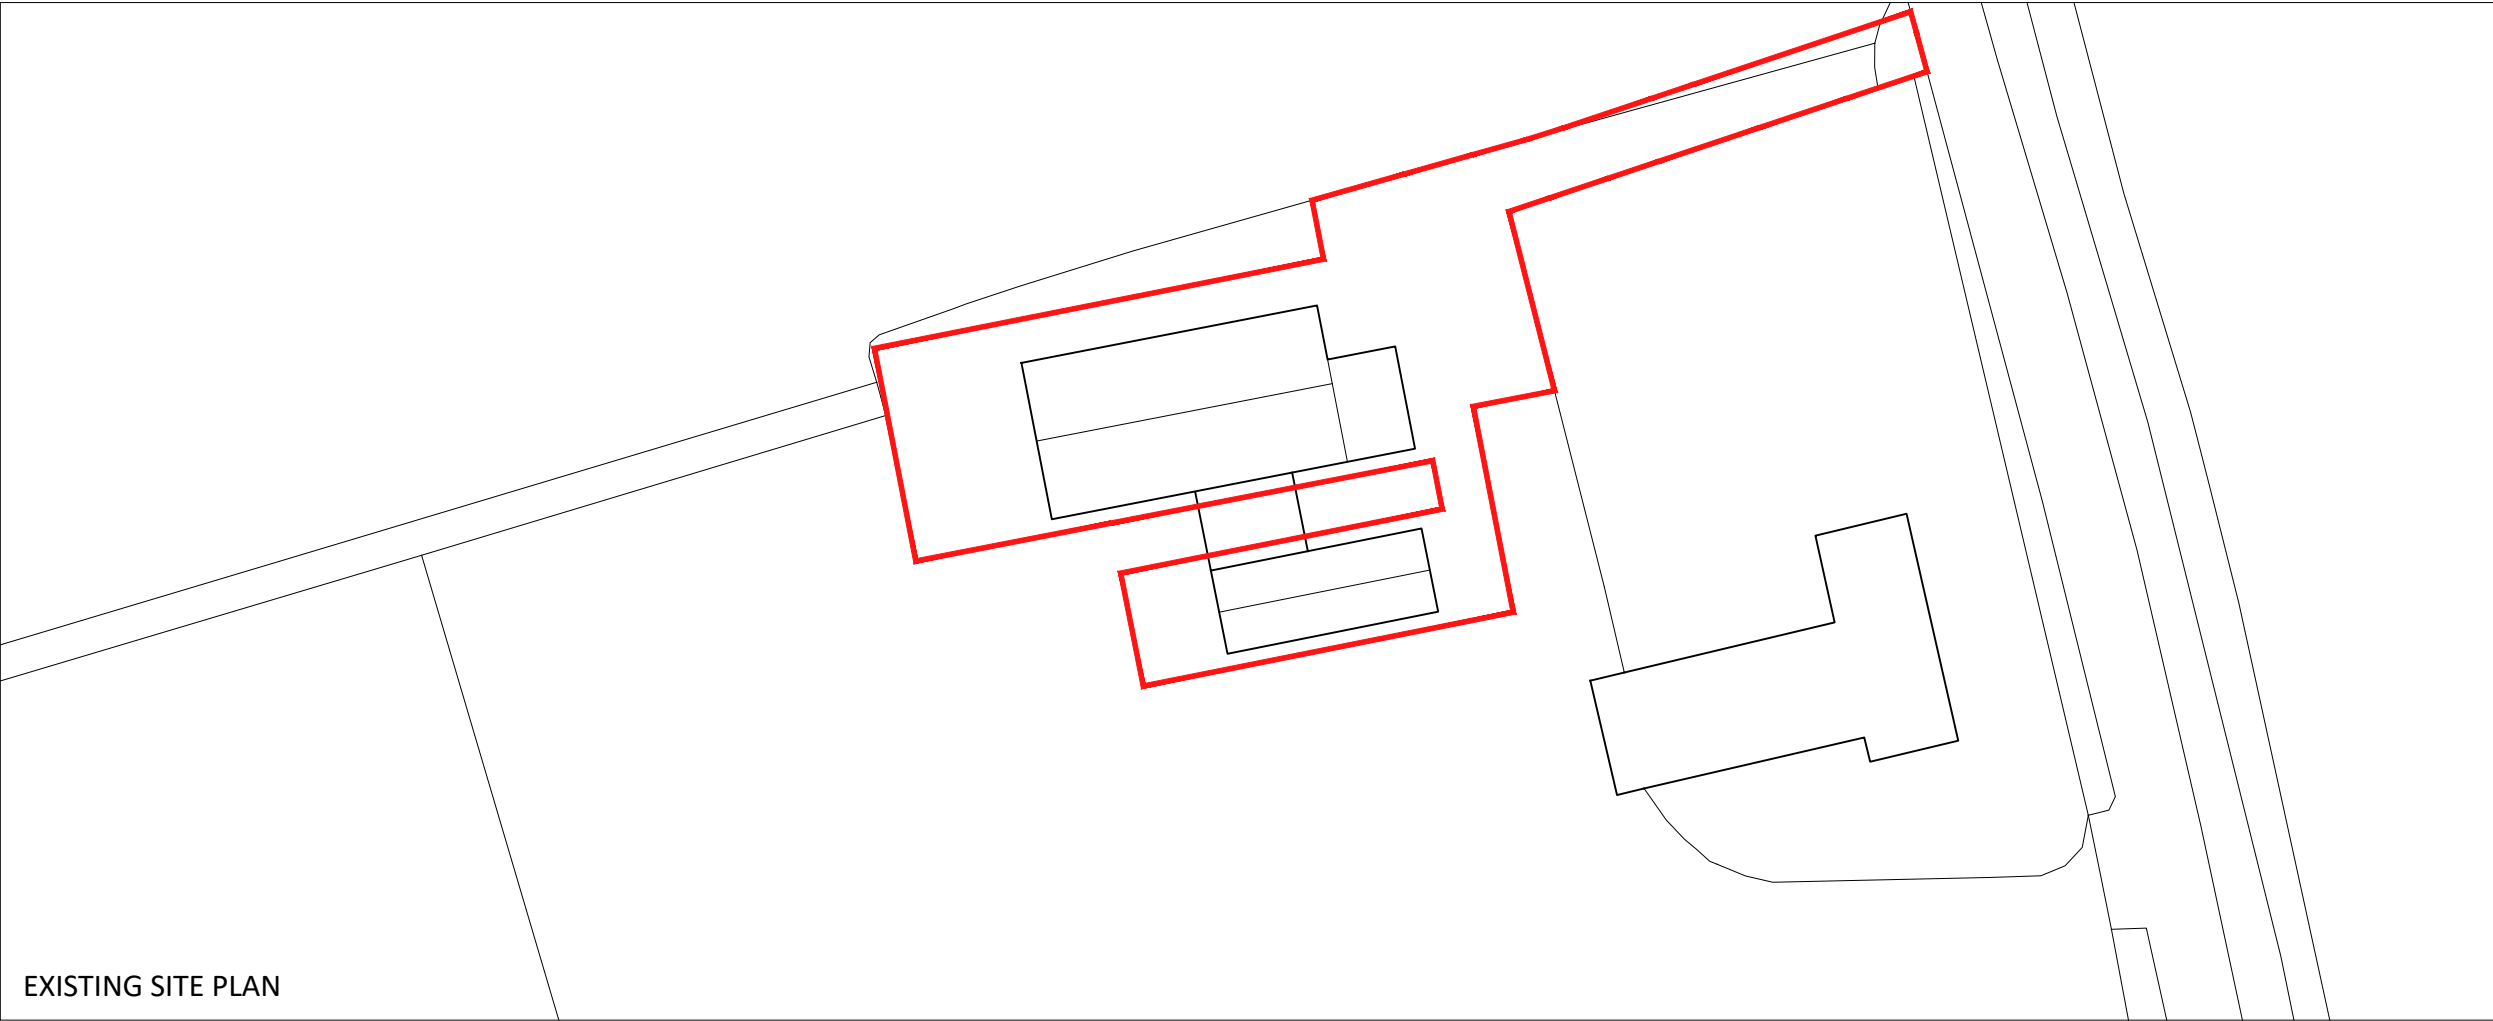


Notes

Copyright
© Robert Doughty Consultancy Limited.
All rights described in the Copyright, Designs and Patents Act 1988 have been asserted.

Ordnance Survey Map
© Crown Copyright. OS Licence No: AR 100010613.

CDM 2015
This drawing is for illustrative purposes and/or obtaining the relevant planning permission only. It should not be used for construction and accordingly, risk identification under the Construction (Design & Management) Regulations 2015 has not been undertaken.

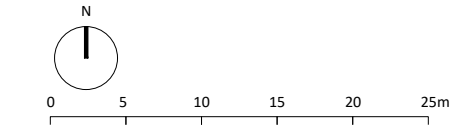

Rev	Description	Date
-----	-------------	------

rdc
Robert Doughty Consultancy

32 High Street, Helpringham
Sleaford, Lincolnshire, NG34 0RA

Tel: 01529 421646
Email: admin@rdc-landplan.co.uk
Web: www.rdc-landplan.co.uk

Client
Mr and Mrs Jeffs

Project
Four Winds
Tydd Low Road, Long Sutton

Drawing
Existing & Proposed Site Plans

Scale @ A3 1: 500	Date 19/10/21
-----------------------------	-------------------------

Drawn By CH	Checked By LMS
-----------------------	--------------------------

Job Number 1425-2	Status CC	Purpose of Issue Condition Compliance
-----------------------------	---------------------	---

Drawing No. 1425-2_CC_SP01	Rev -
--------------------------------------	-----------------