


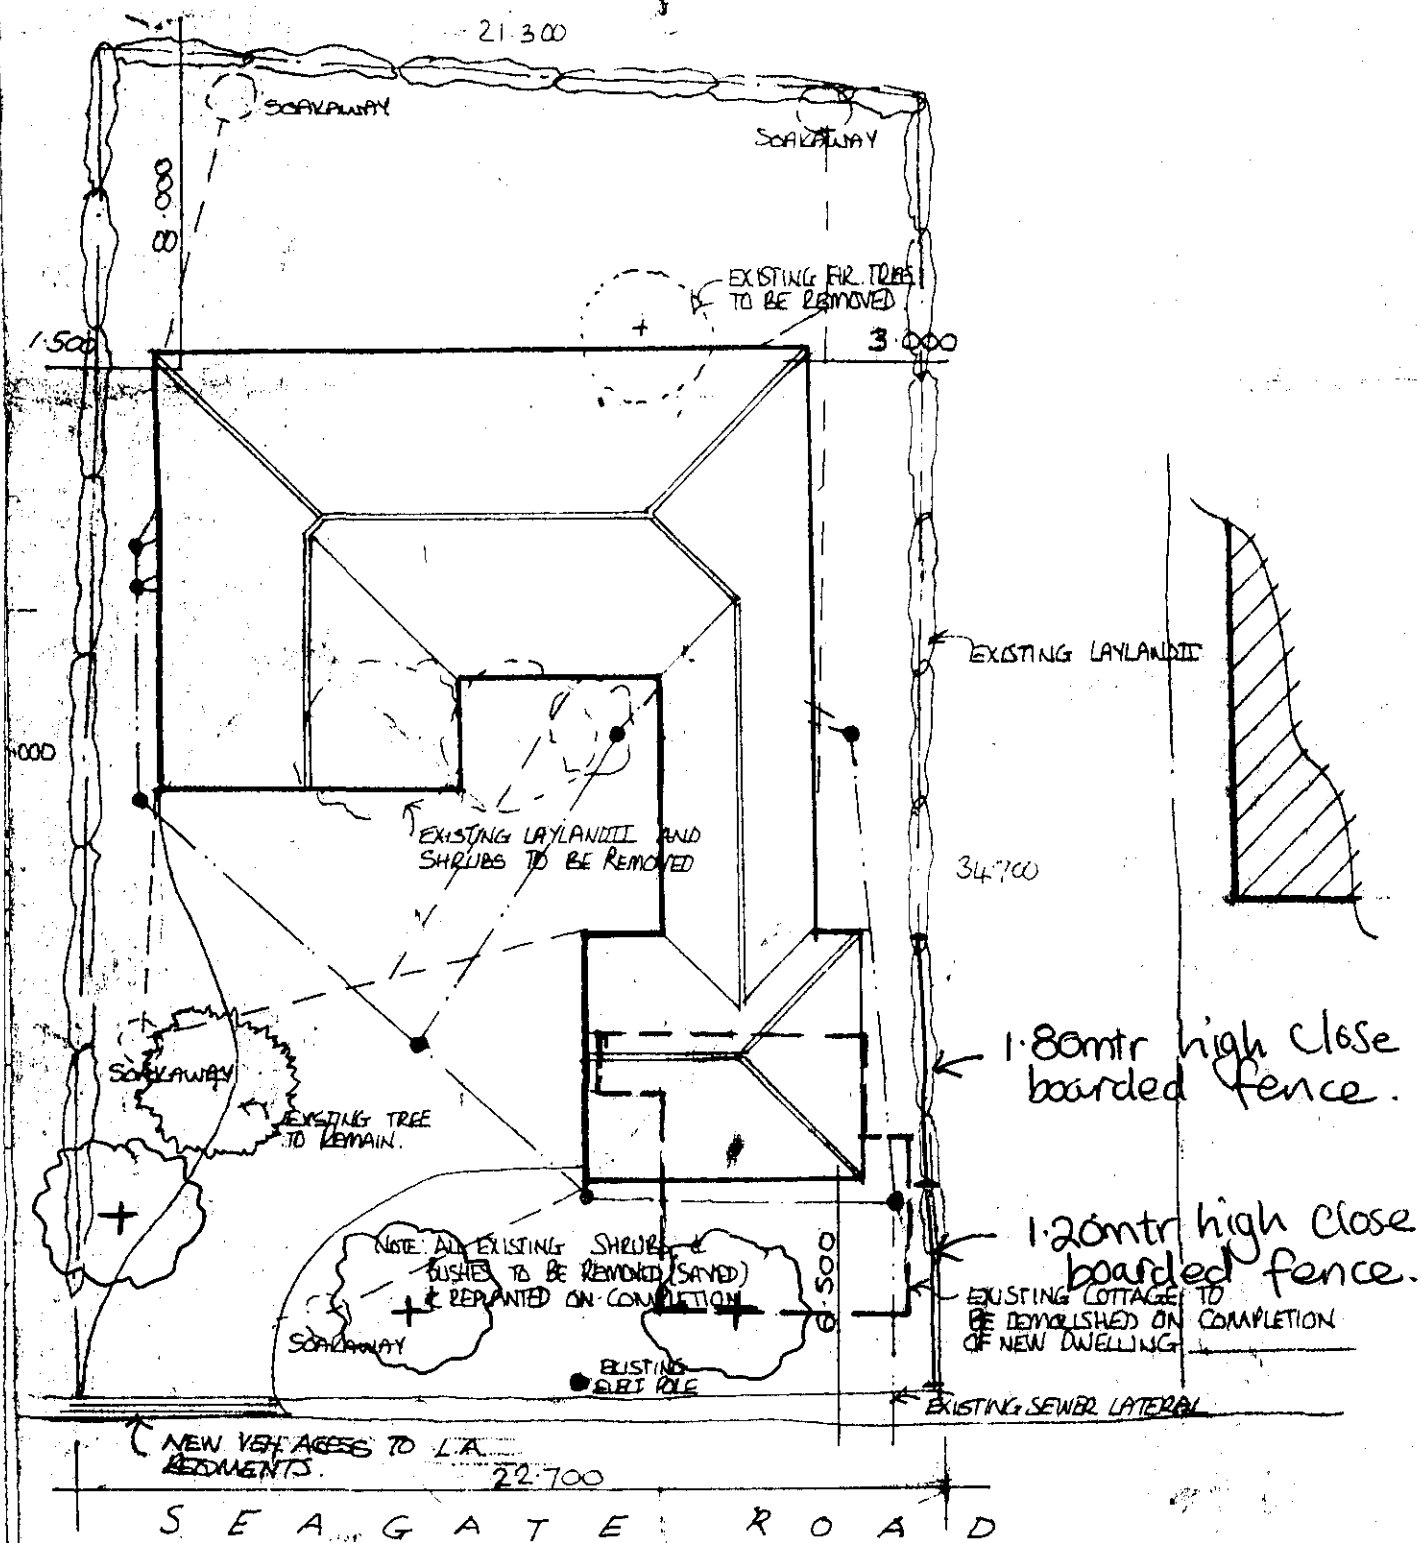

SITE PLAN.
SCALE 1:200.

* TREE PLANTING:
3 NO. JAPANESE CHERRIES

PROJECT: PROPOSED REPLACEMENT, DWELLING

SITE: 8. SEAGATE ROAD,
LONG SUTTON LINC'S

CLIENTS: Mr & Mrs P. KIEMAN.

SCALES: 1:50, 1:100 DATE: SEPT, 99.

**DETERMINED
PLAN**

SOUTH HOLLAND DC
HOUSING & PLANNING

23 FEB 2000

Ref: 0228/00