
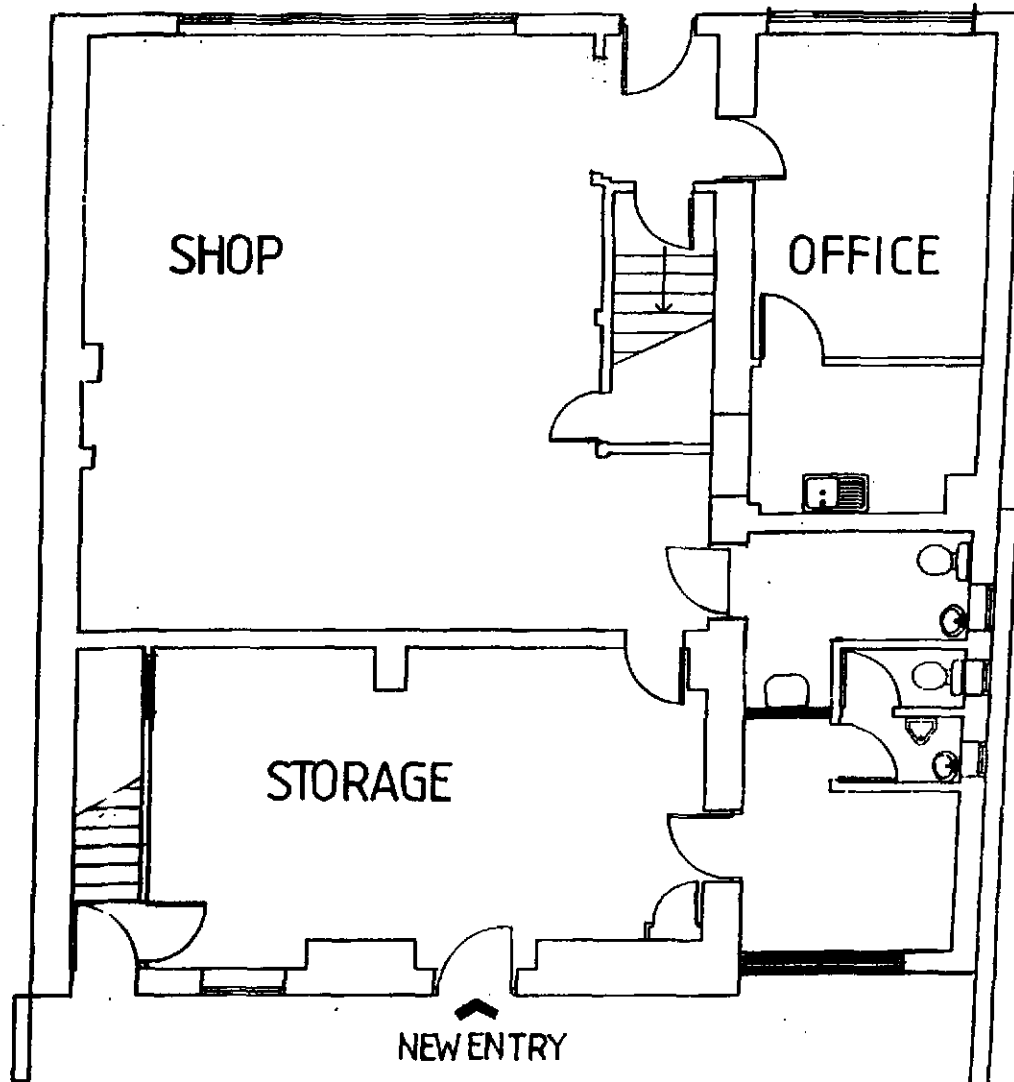


WEST STREET

NORTH

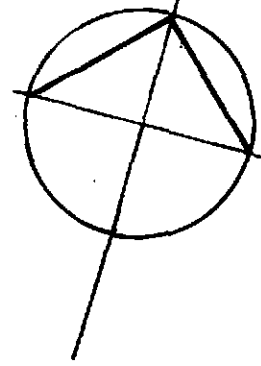


holly

conc up
ramp 480mm

gravel

holly

PARKING BAYS 2.4 x 4.8M WITH 6M. BETWEEN

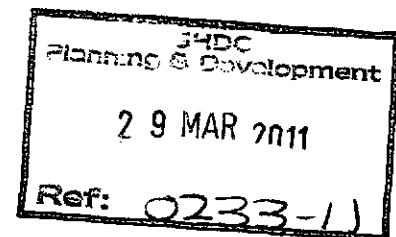

SHDC

CAR PARK

CAR PARK
GRAVEL

PROPOSALS

MR. B. McEWAN

THE OLD LIBRARY WEST ST.
LONG SUTTON.

PHILIP MORLEY
chartered architectural technologist
UNIT 3, PLOT 7,
SANTLEY ENTERPRISE PARK,
SKELTHORPE ROAD,
SANTLEY, LINCOLN LN21 2LR.
TEL: (01522) 704000
EMAIL: philip.morley@btconnect.com

MARCH 2011

1: 100



2061/11/4

sycamore

holly

WEST STREET

NORTH

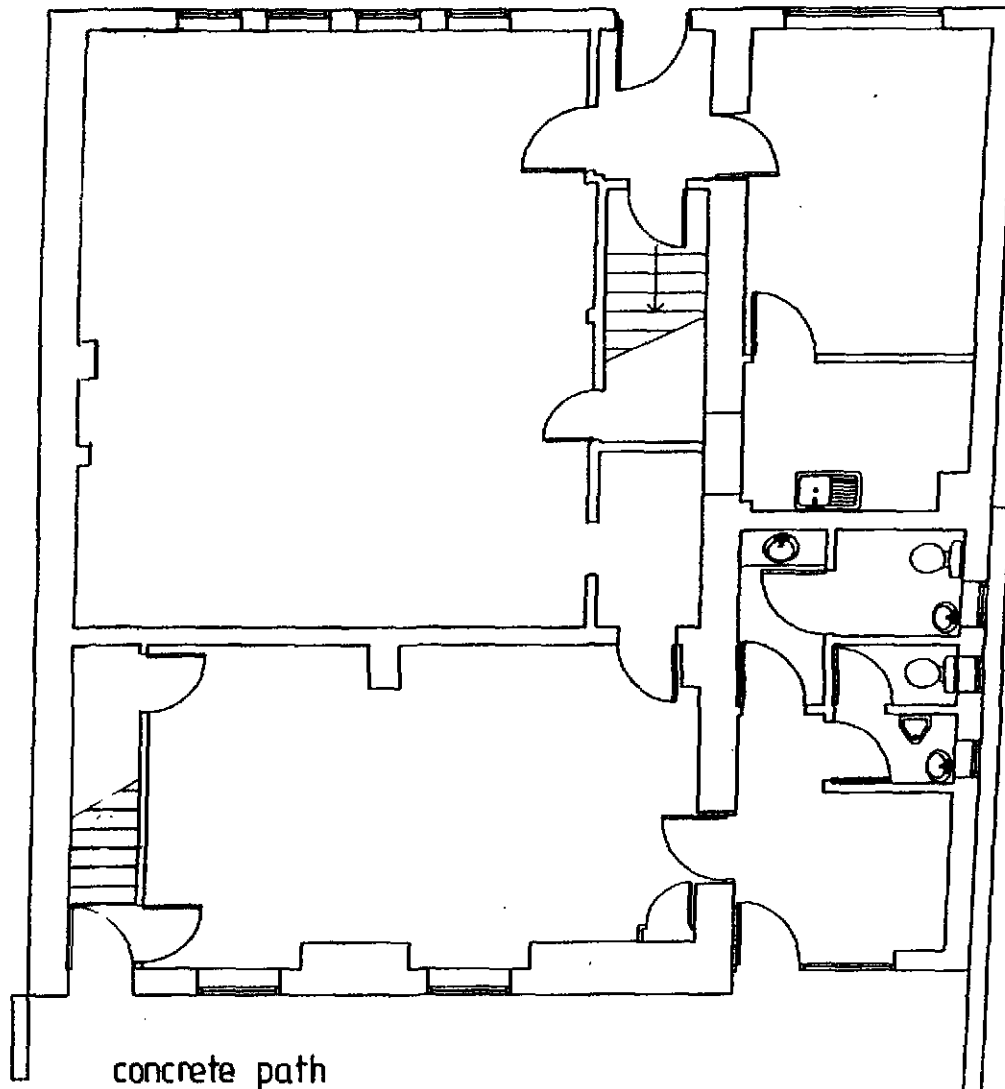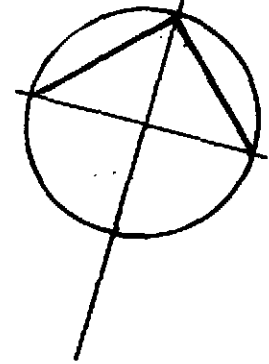

concrete path

tubular railings

up

holly

holly


temporary
heras fence

SHDC

CAR PARK


Sycamore


holly

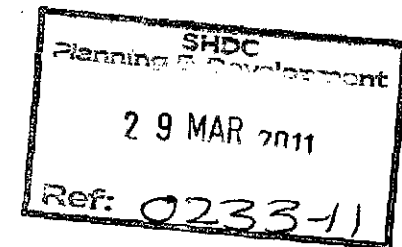


EXISTING

CLIENT		MR. B. McEWAN					
PROJECT		THE OLD LIBRARY WEST STREET LONG SUTTON PE 12 9BN					
DRAWING		EXISTING SITE PLAN					
SCALE	1 : 100	DATE	MARCH	2011			
DRAWING NO.	2061 / 11 / 3						

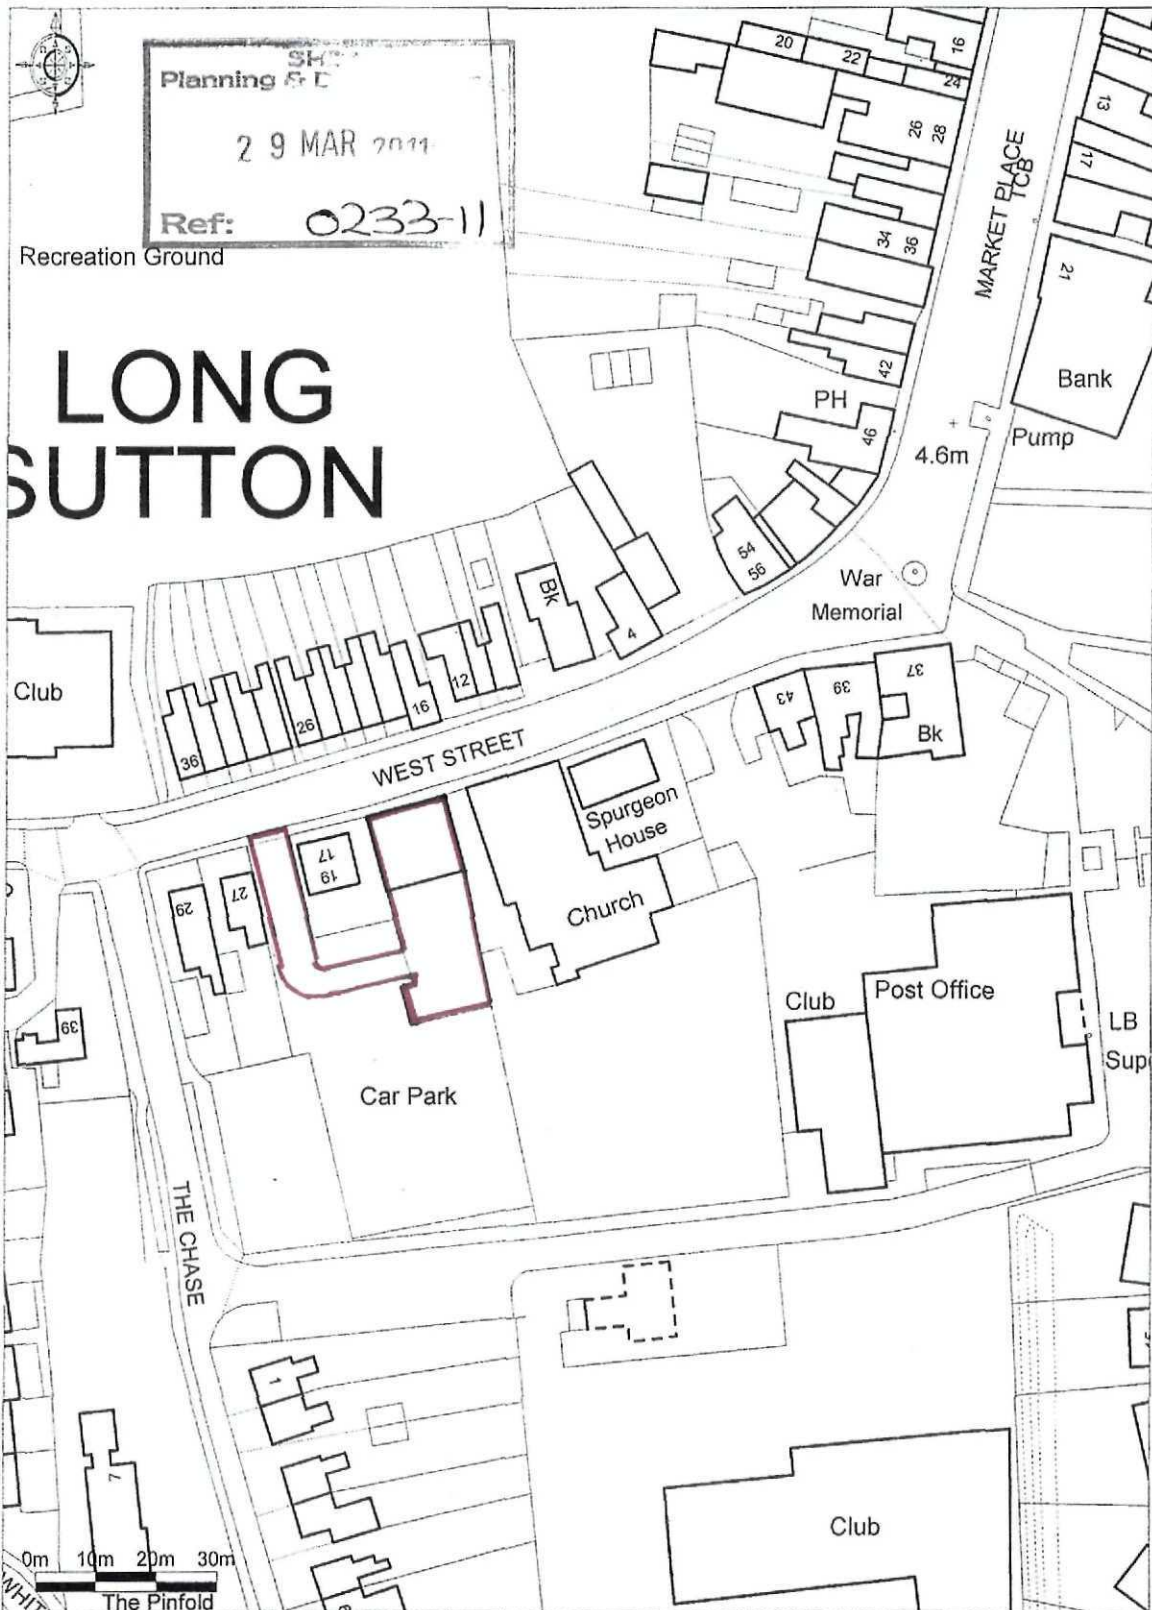

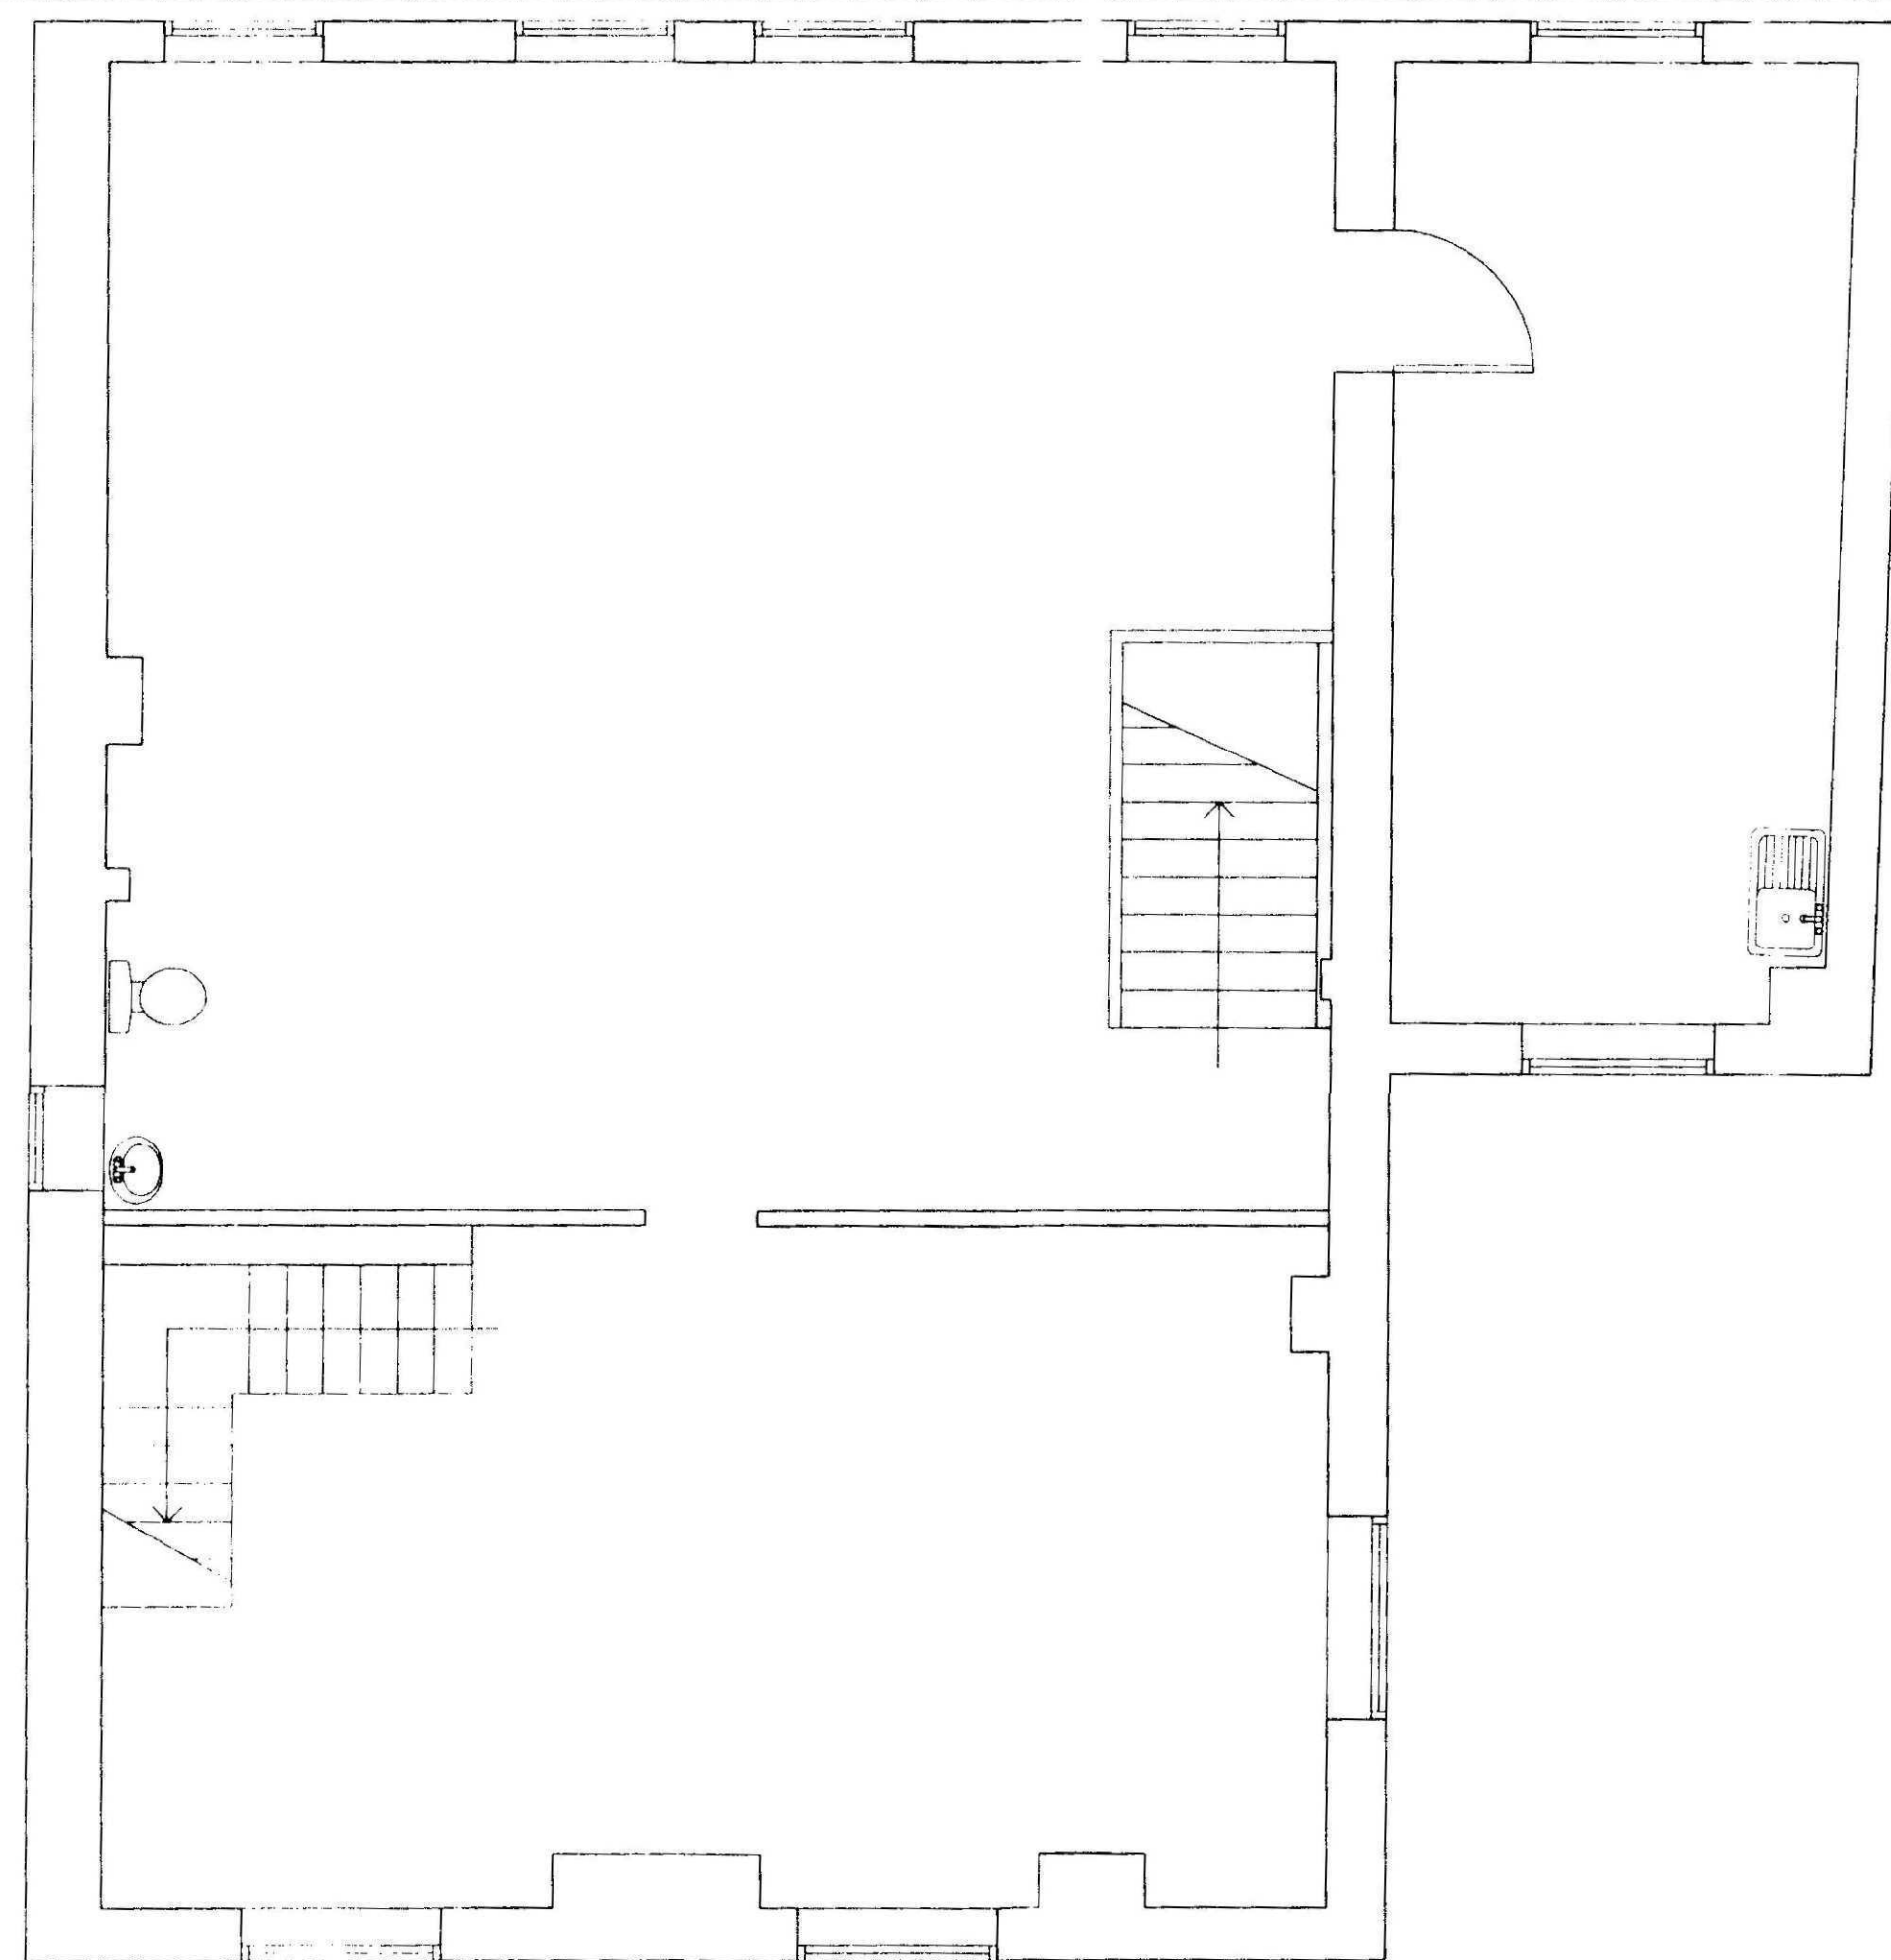

FIRST FLOOR PLAN

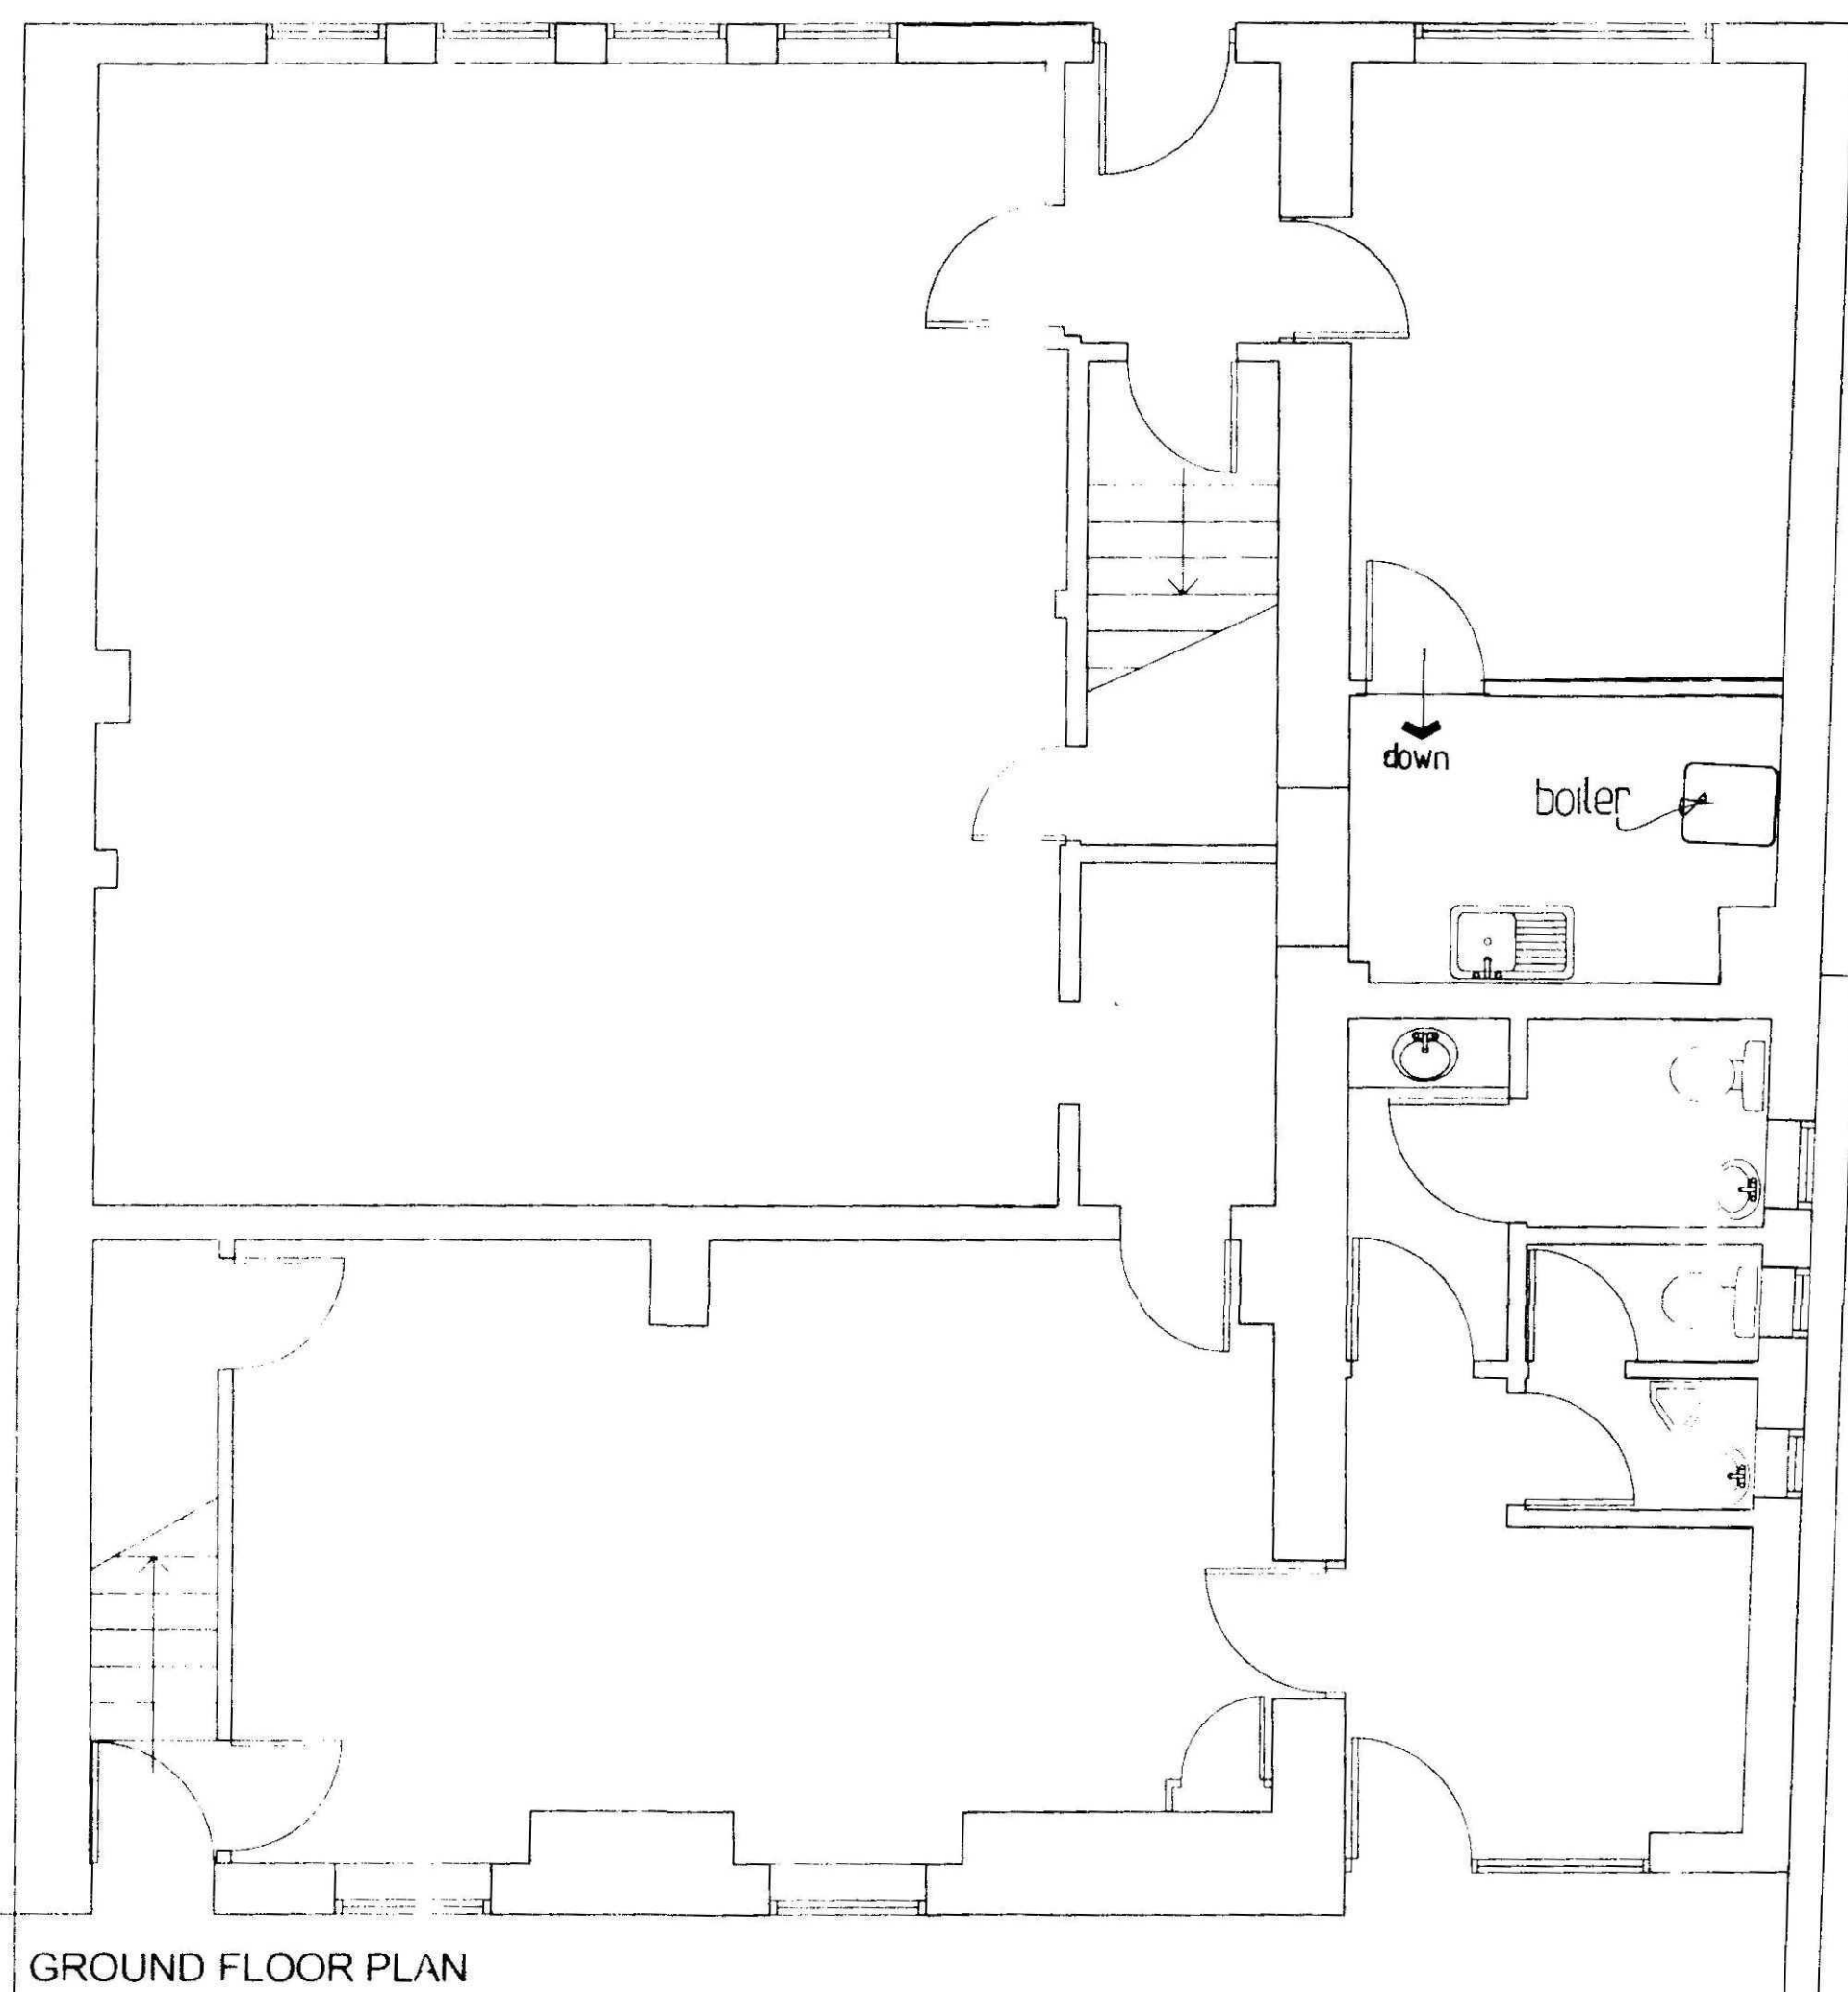


GROUND FLOOR PLAN



FRONT ELEVATION



REAR ELEVATION

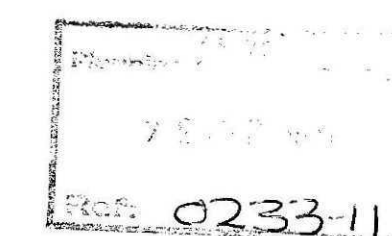

EXISTING

CLIENT:

MR. B. McEWAN.

PROJECT:

WEST STREET
LONG SUTTON
PE12 9BN

TITLE:

GROUND & FIRST FLOOR PLANS
& ELEVATIONS

DATE:

MAR 2011

BY:

1/11/11


SCALE:

1/11/11


PROJECT:

1/11/11

2061 / 11 / 1

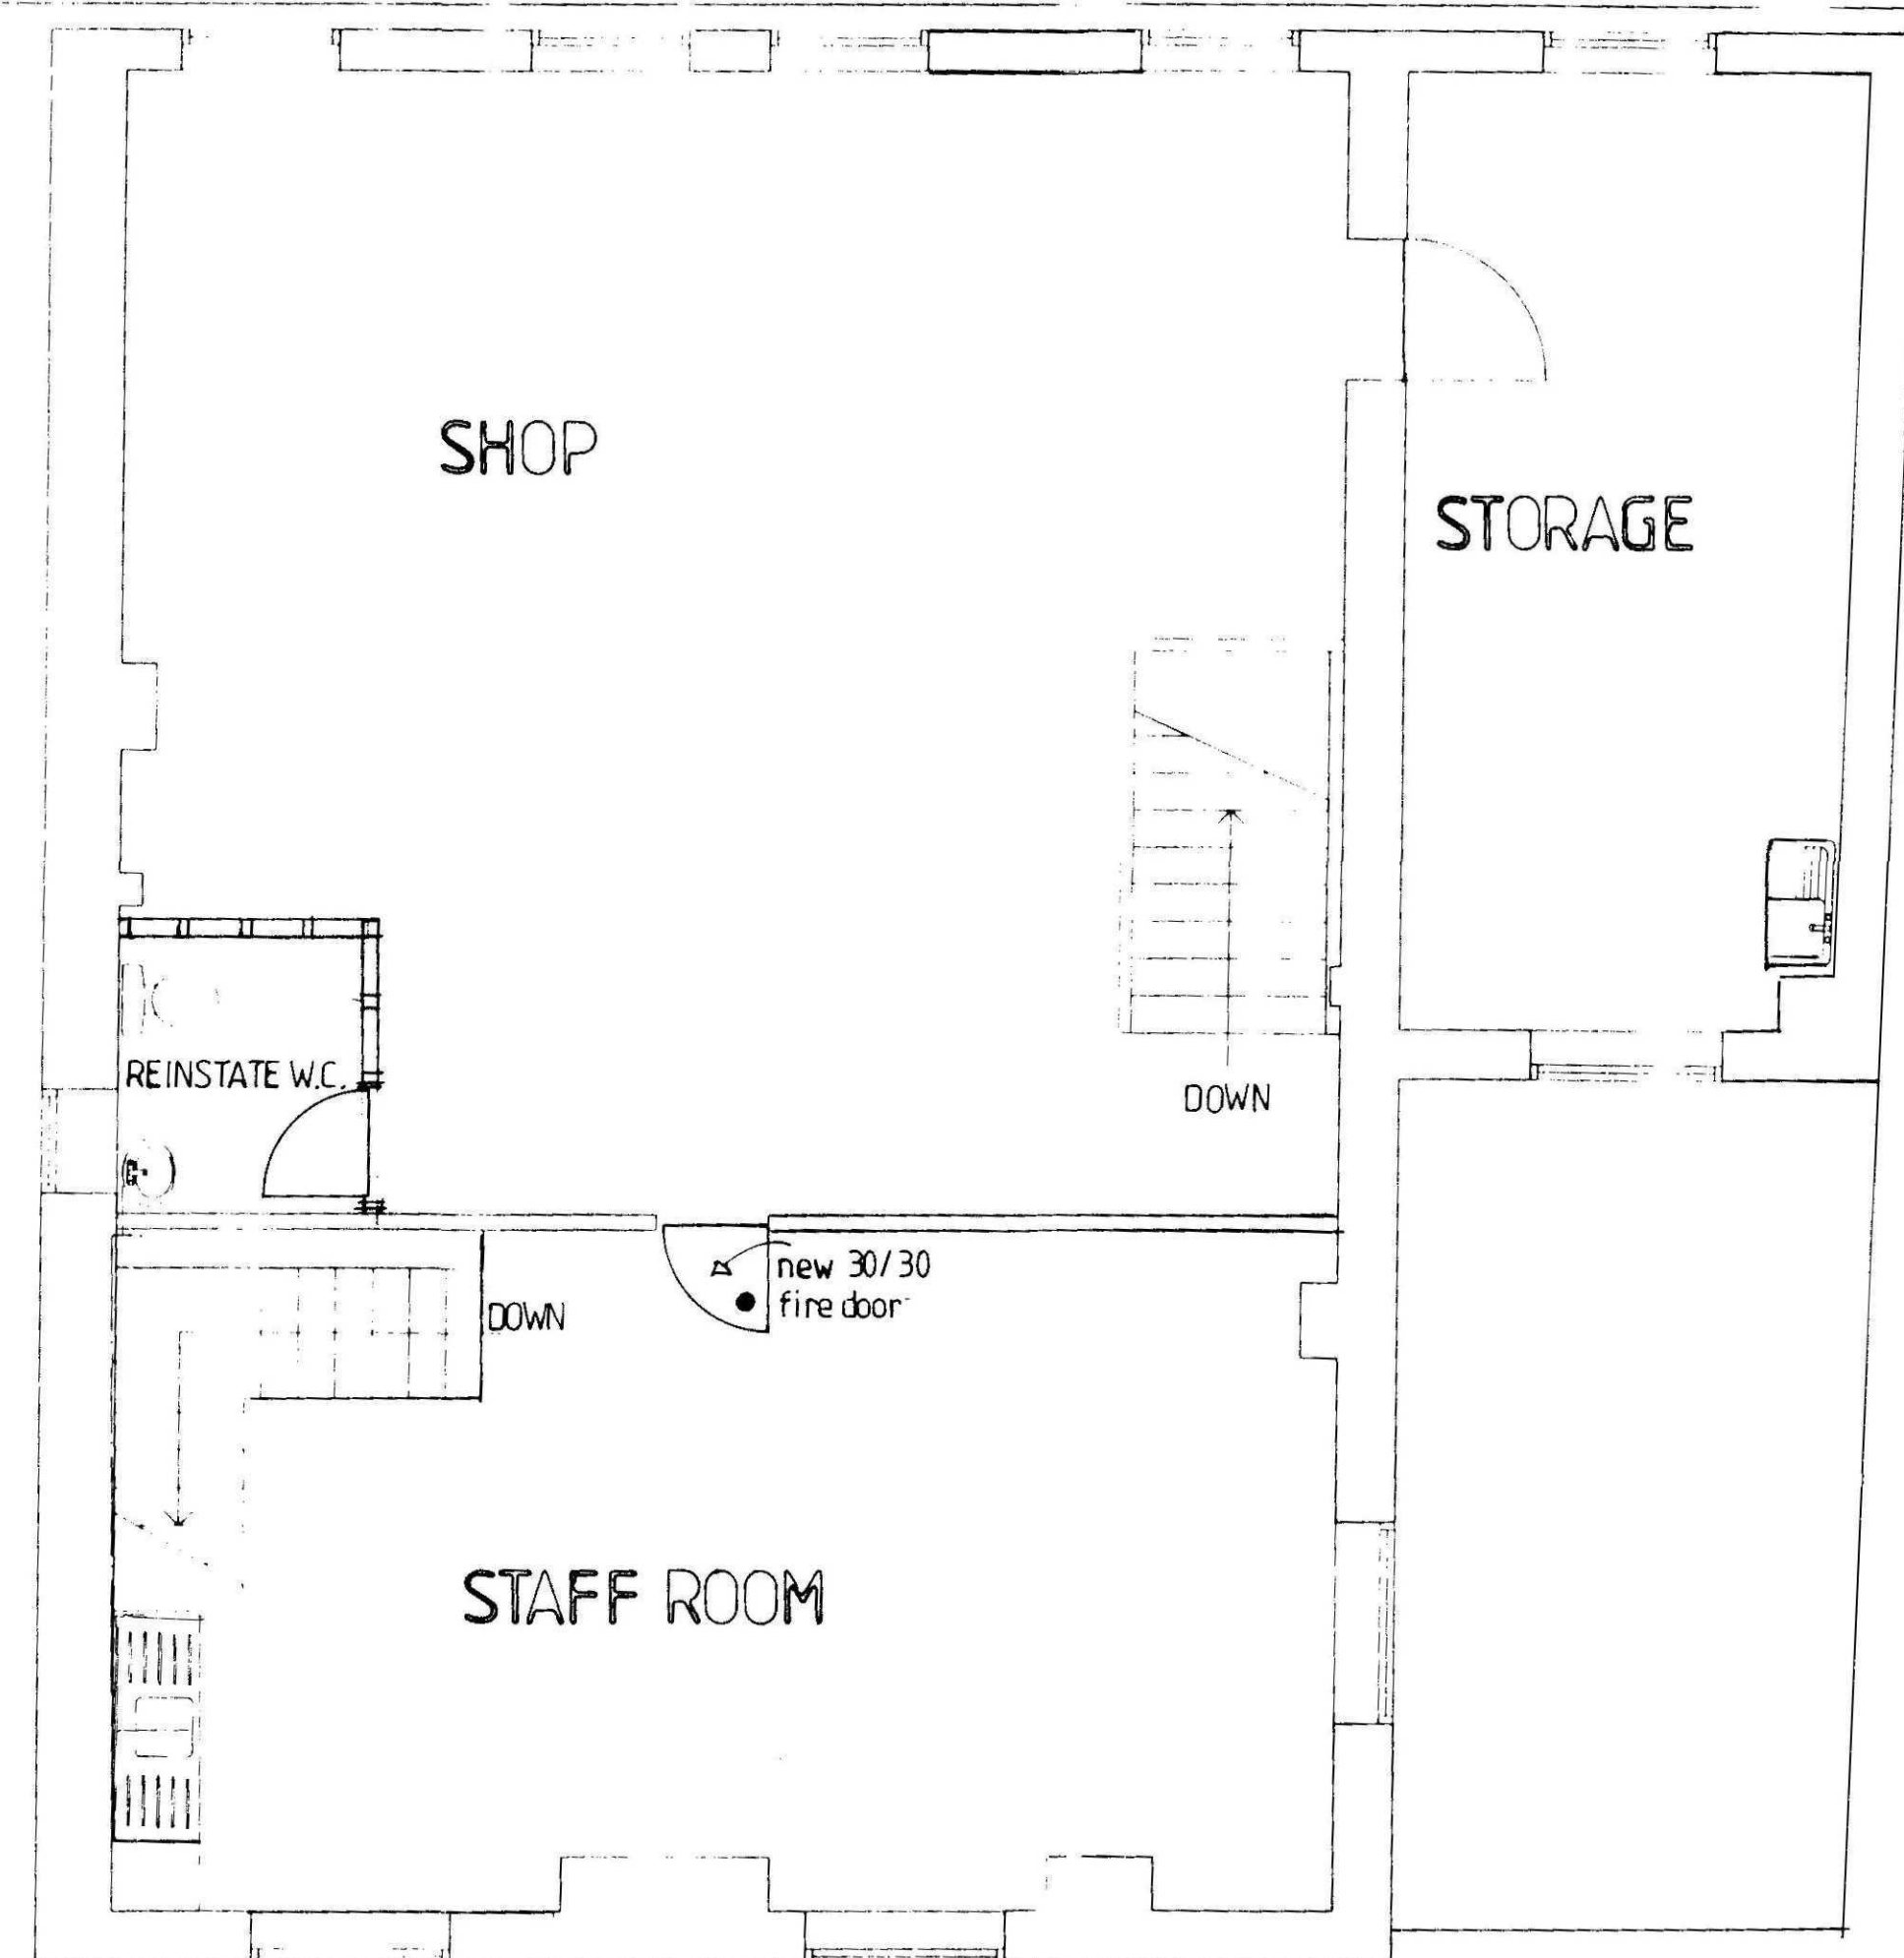

FIRST FLOOR PLAN

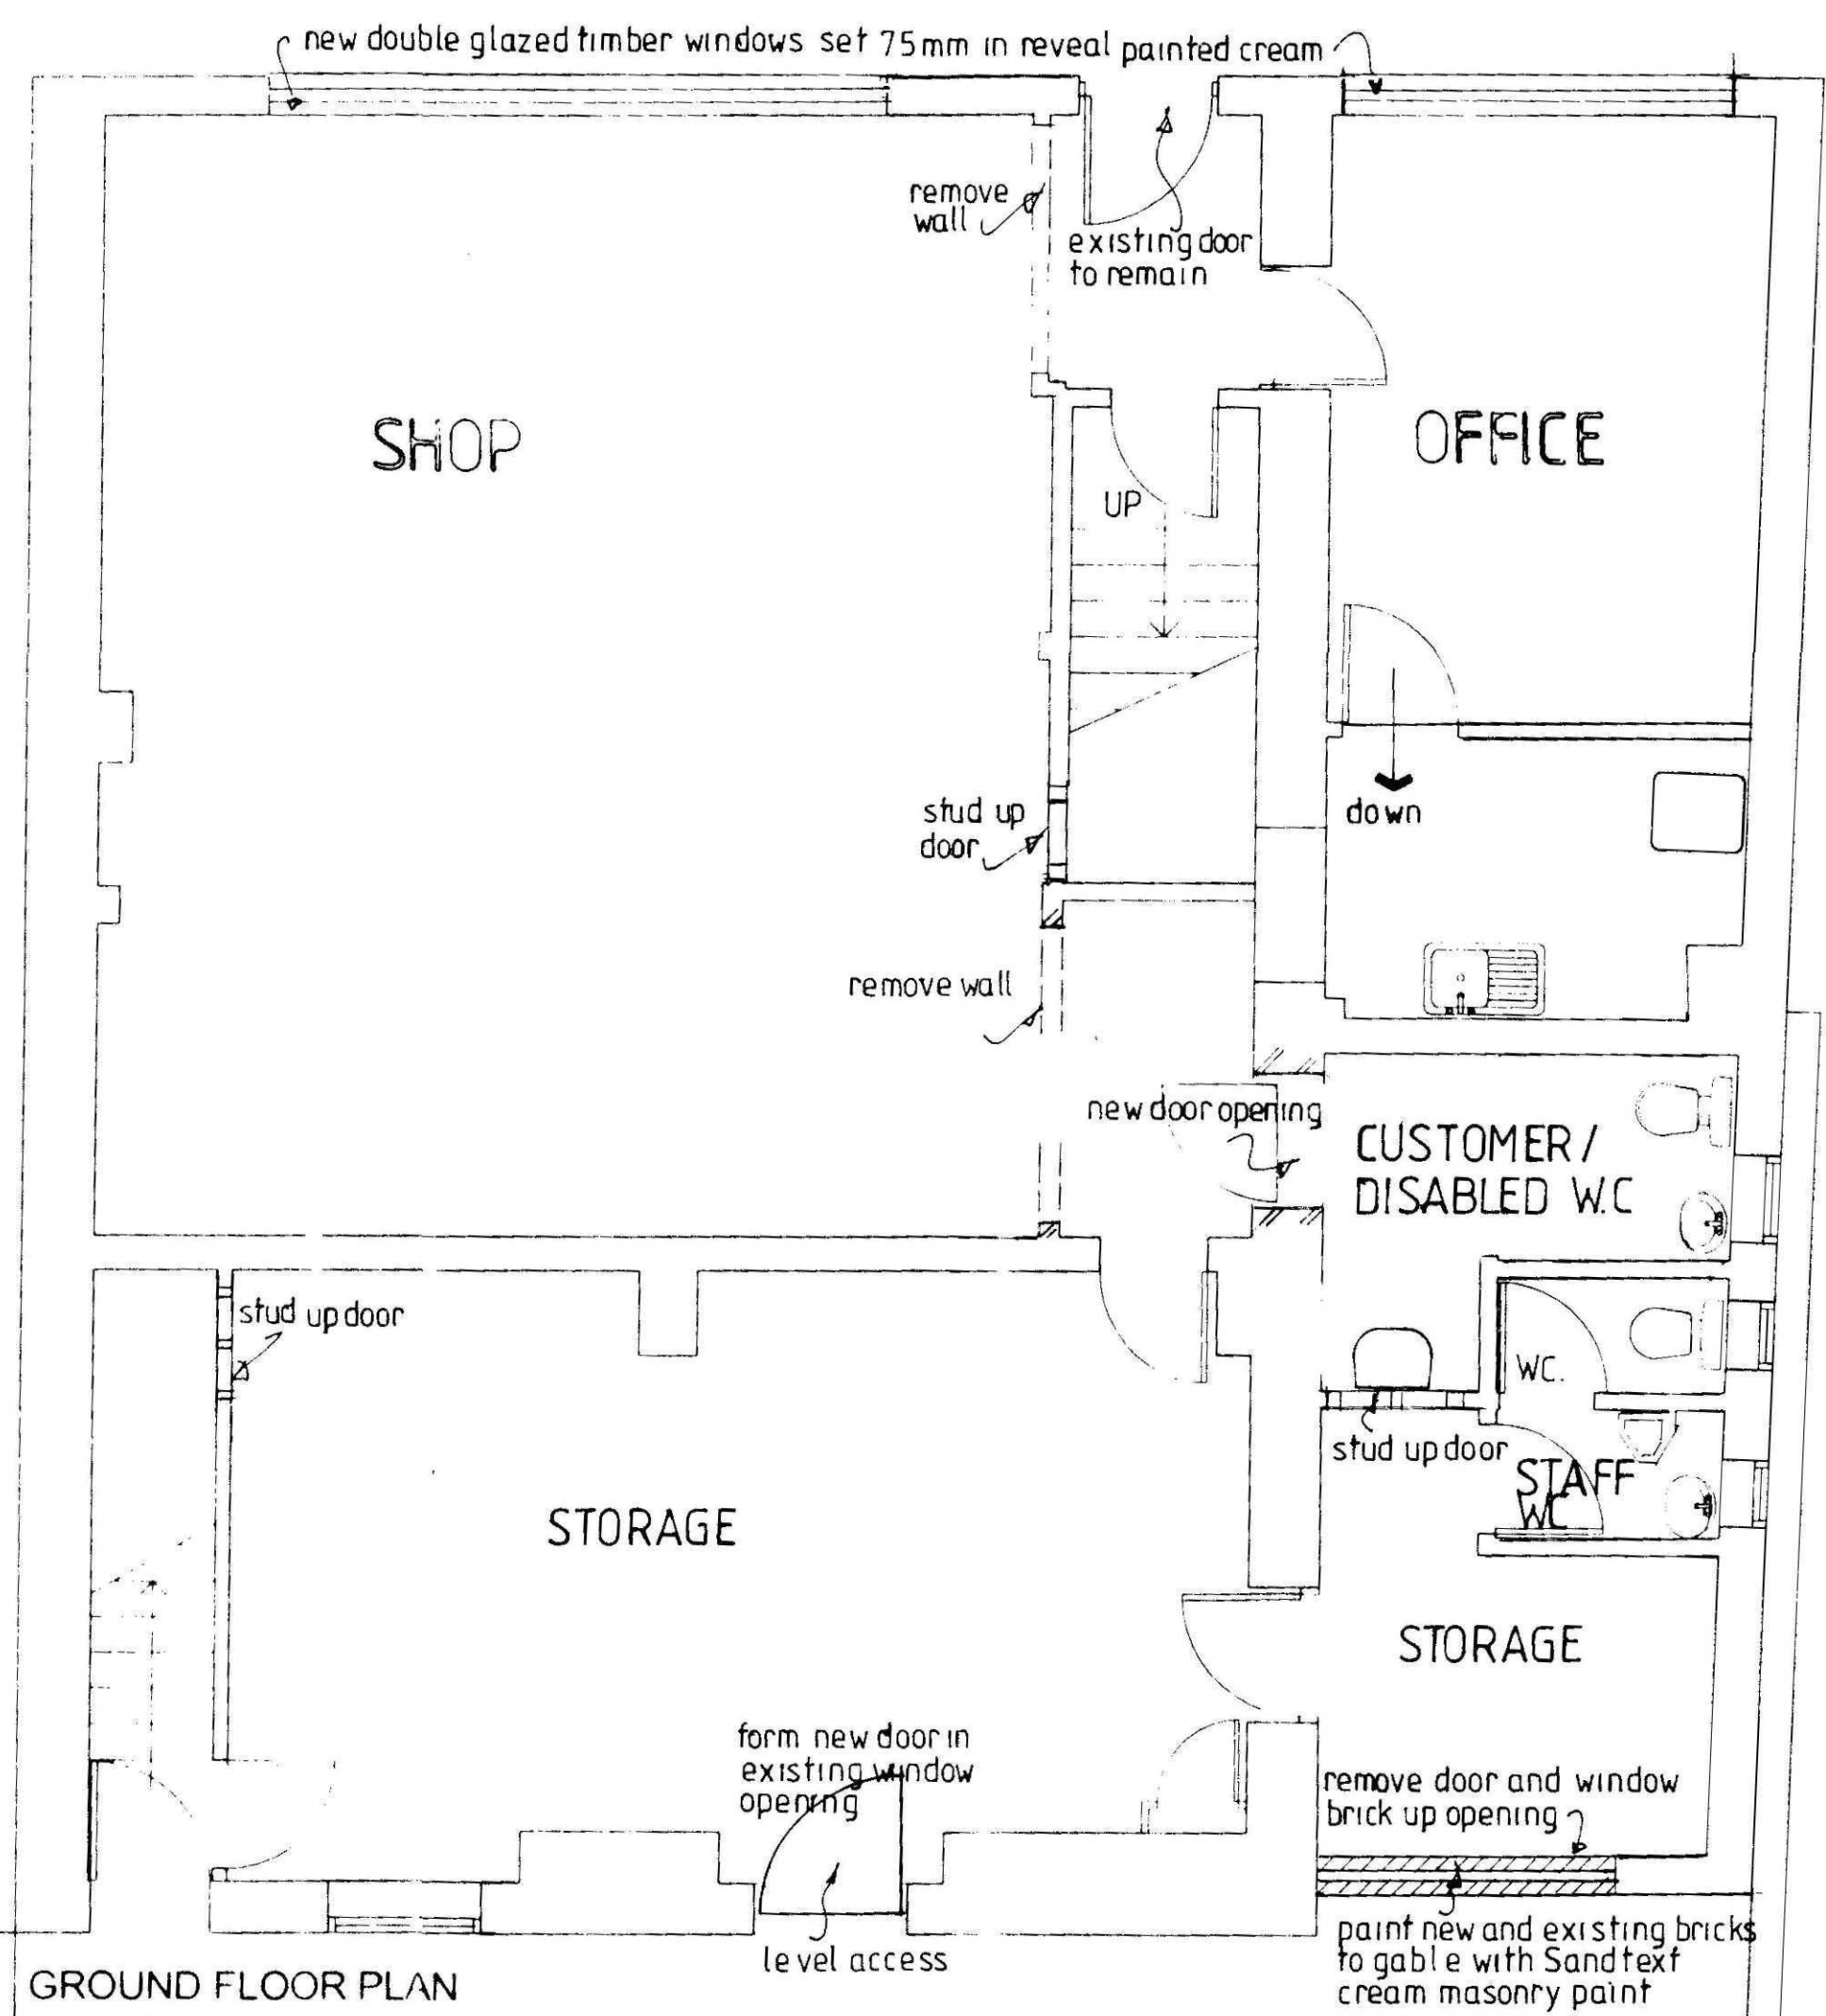


GROUND FLOOR PLAN



FRONT ELEVATION



REAR ELEVATION

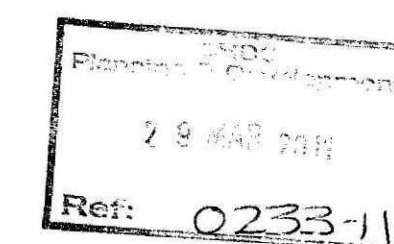

PROPOSALS

Philip Morley
 chartered architectural technologist
 Unit 3, Plot 7 Saxilby Enterprise Park
 Skellingthorpe Road
 Saxilby
 Lincoln LN1 2LR
 TEL: LINCOLN (01522) 704000
 Email: Philip_morley@btconnect.com

MR B. McEWAN

WEST STREET
 LONG SUTTON
 PE12 9BN

GROUND & FIRST FLOOR PLANS
 & ELEVATIONS

Drawn: J.M.
 Scale: 1/20
 Date: 11/11/20

2061 / 11 / 2