


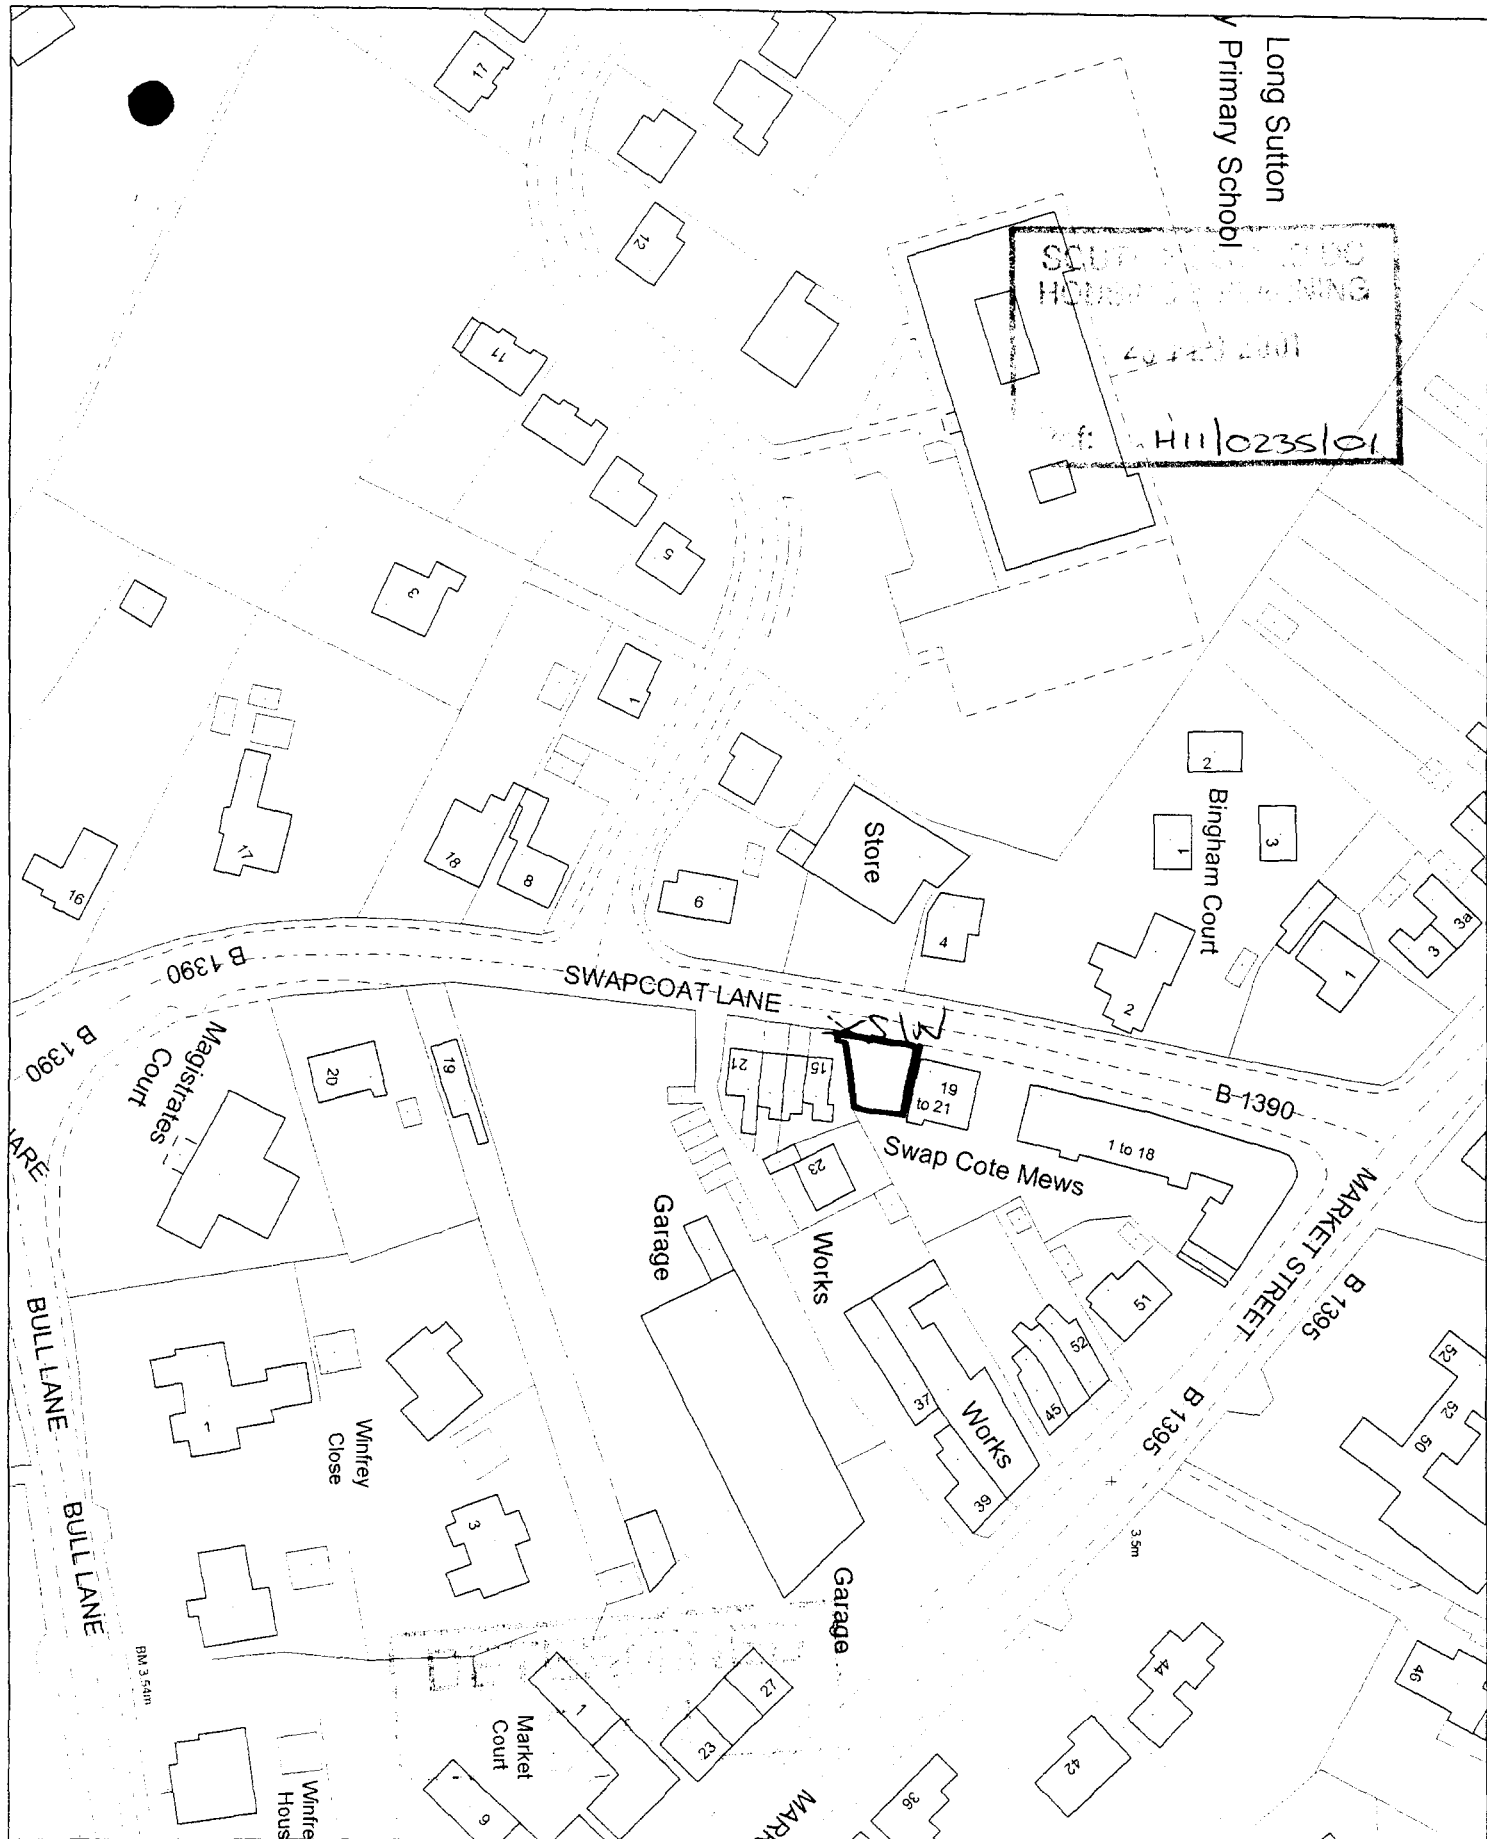

SCUP 1000 000
HOLDING 1000000
40413 2001
H11/0235/01


This copy has been produced specifically for the map return scheme purposes only. No further copies may be made.

Scale:
1:1250


0021/5402

Council Offices, Priory Road, Spalding,
Lincolnshire PE11 2XE


This map is reproduced from Ordnance Survey material with permission of Ordnance Survey on behalf of Her Majesty's Stationery Office (c) Crown copyright. Unauthorised reproduction infringes Crown copyright and may lead to prosecution or civil proceedings. South Holland District Council LA079413 2001

 

SOUTH
 HOLLAND
 25 FEB 2001
 Ref: H110235/01

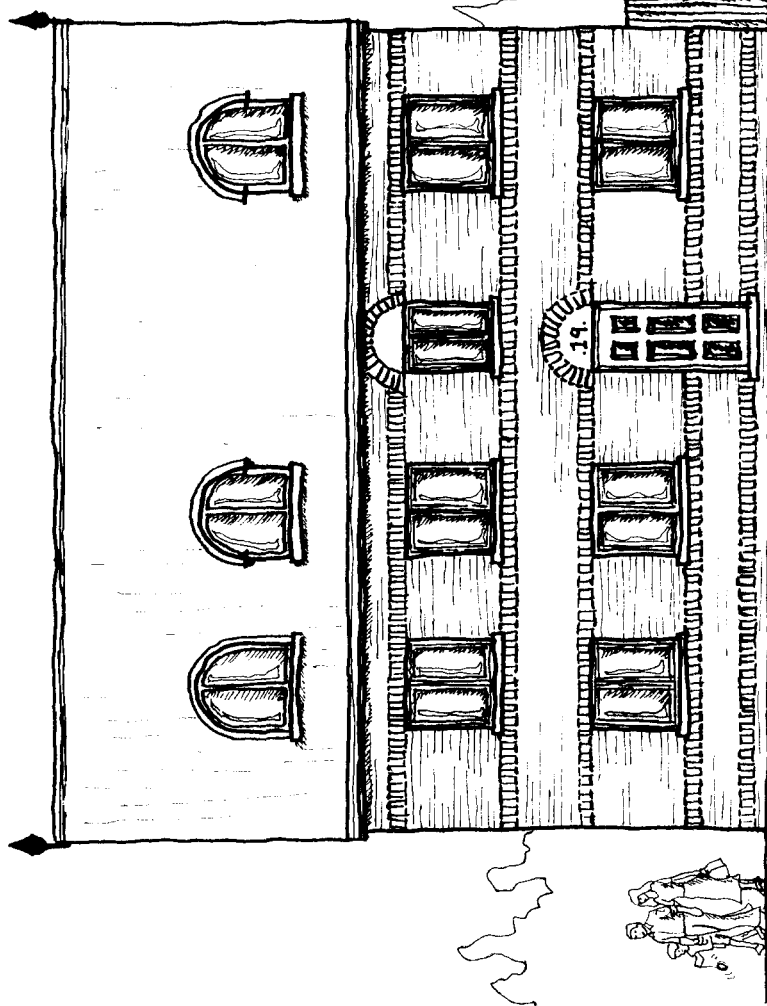


EXISTING DWELLING.

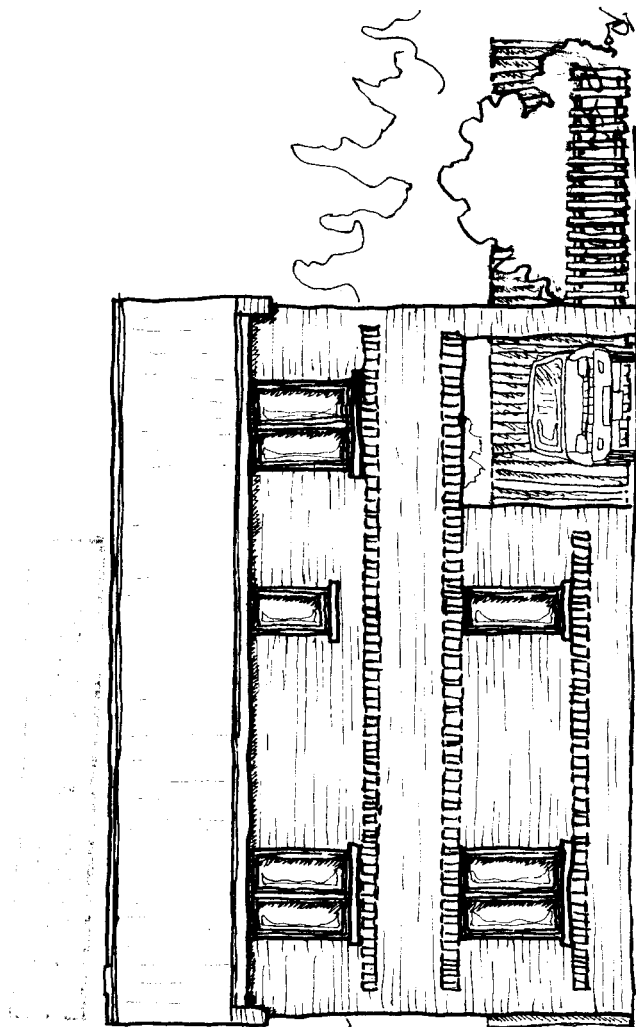


PROPOSED DWELLING.

SOUTH HOLLAND CO
HOUSING & PLANNING
27 APR 2001
Ref: 0235101

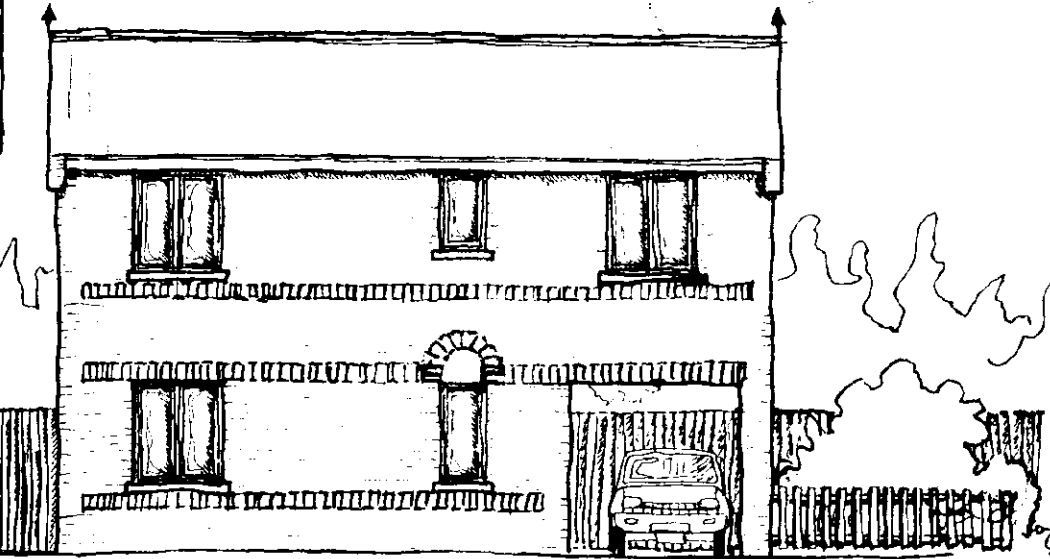

EXISTING DWELLING.

PROPOSED DWELLING.

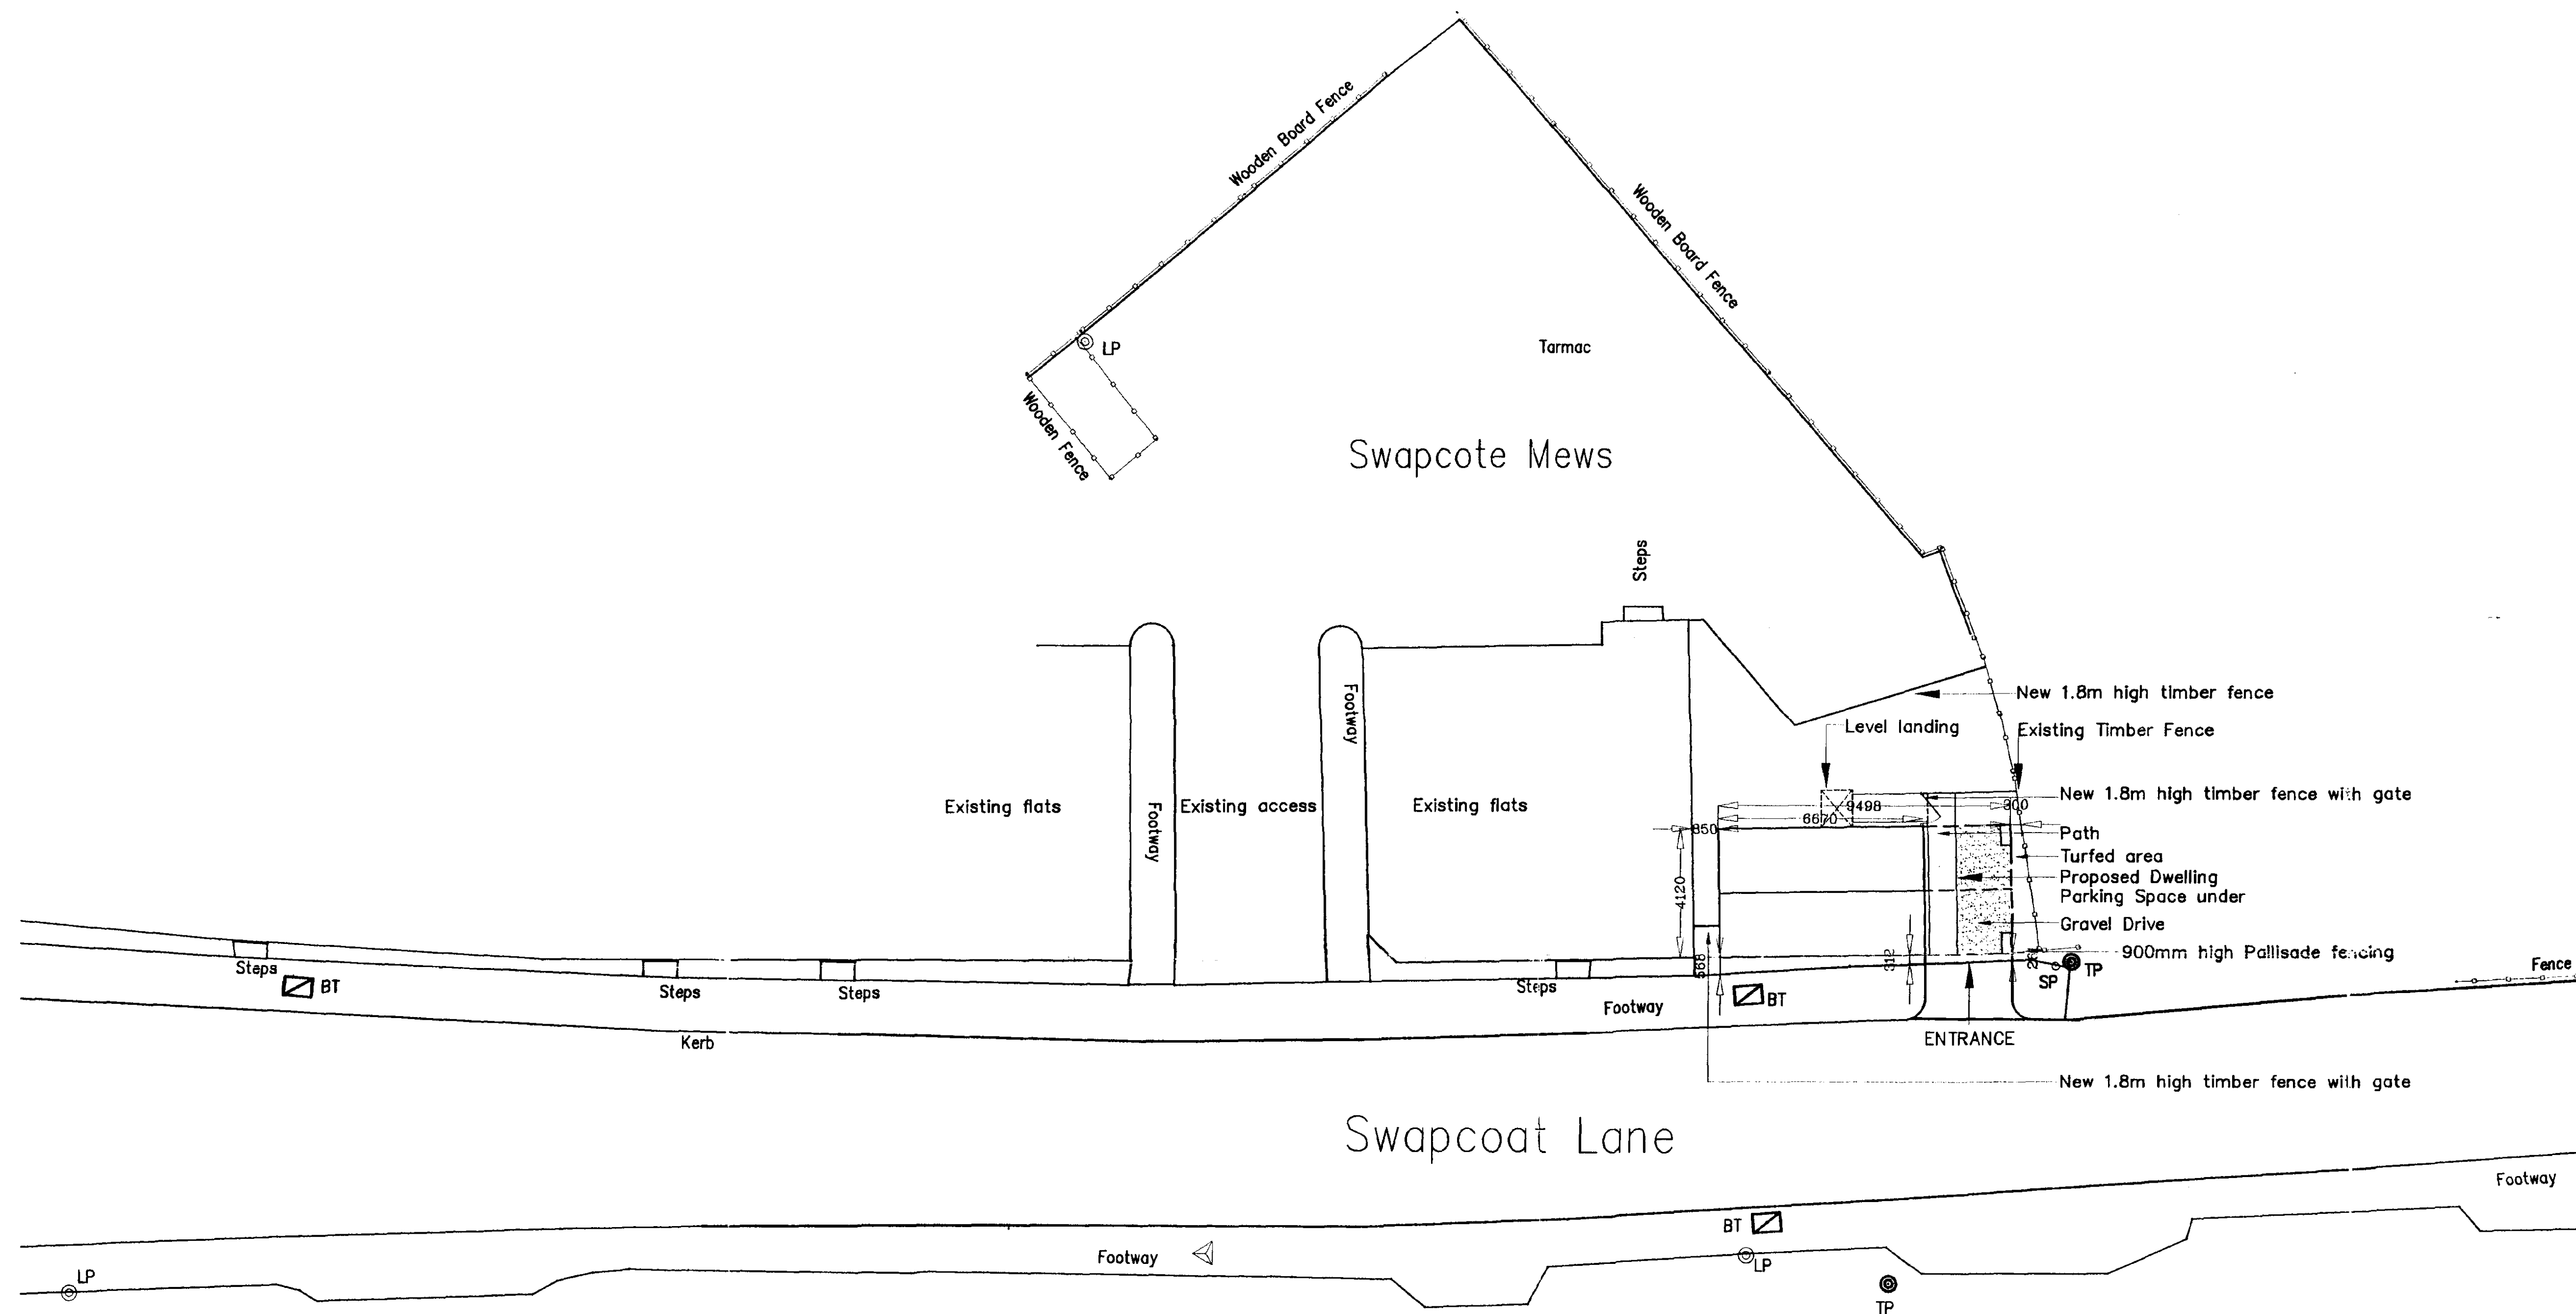

Broadgate Homes Limited

Broadgate House, Weston Hills,
Spalding, Lincolnshire, PE12 6DB.
Telephone: 01406 380532 Fax: 01406 380014

PROJECT TITLE

PROPOSED NEW DWELLING
SWAPCOTE MEWS—
LONG SUTTON, Lincs

DRAWING


SITE PLAN

SOUTH HOLLAND DC
HOUSING & PLANNING
28 FEB 2001
Ref: H/10235/01


DETERMINED
PLAN

REV	DESCRIPTION	DATE	BY


SCALE 1:125	DRAWN JLH
DATE FEB 2001	DRAWING No. 0021/SL/01

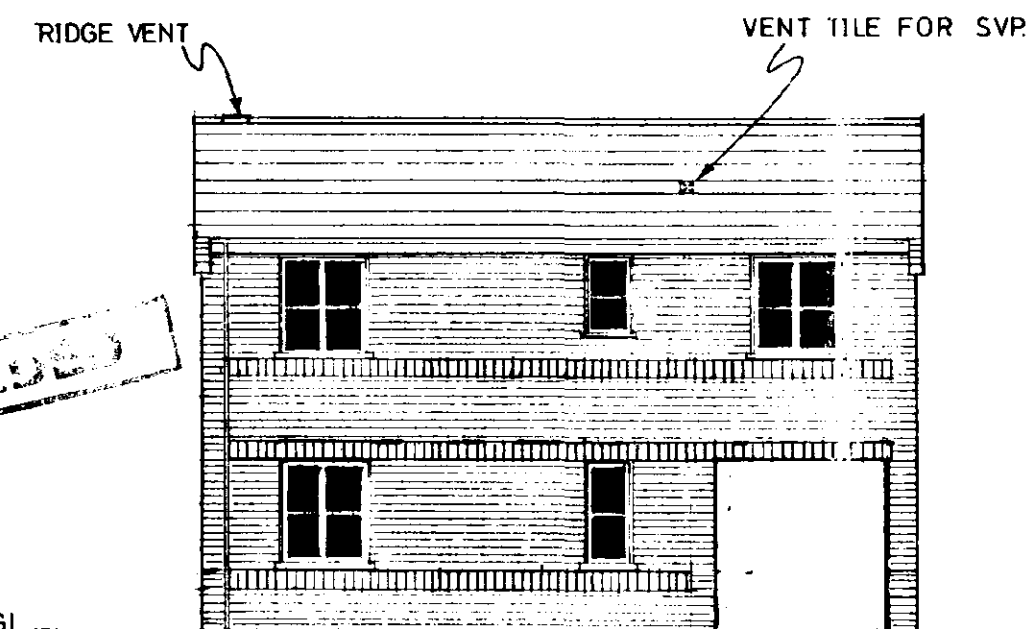


FRONT ELEVATION.

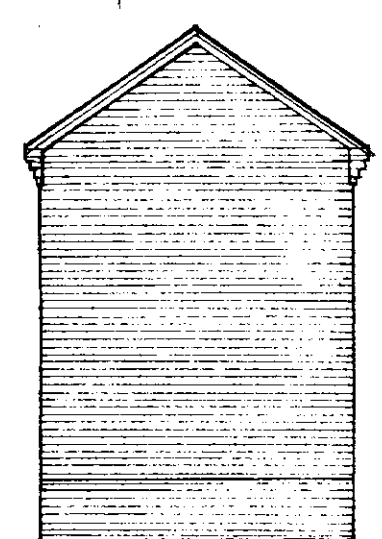


SIDE ELEVATION.

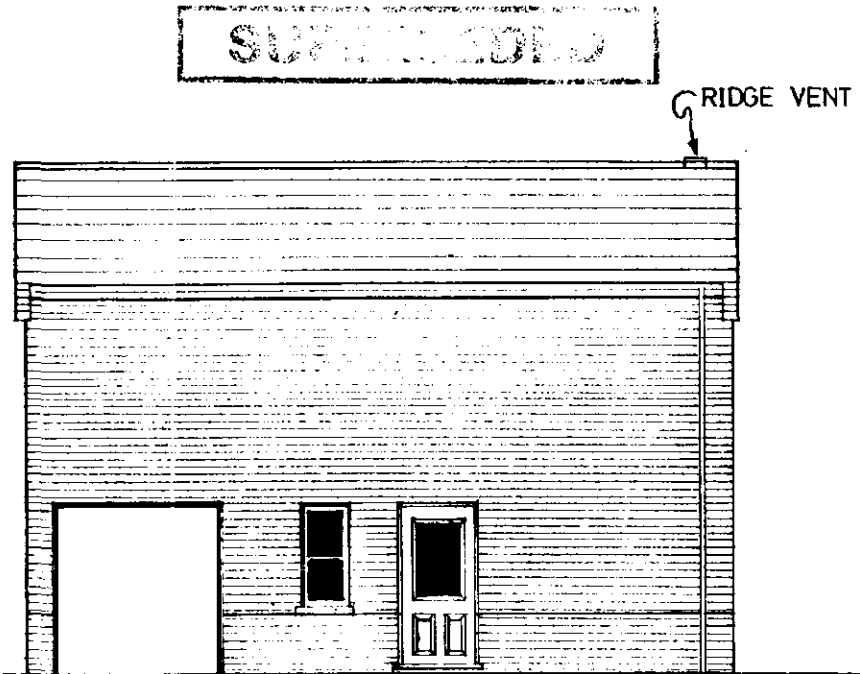


REAR ELEVATION.

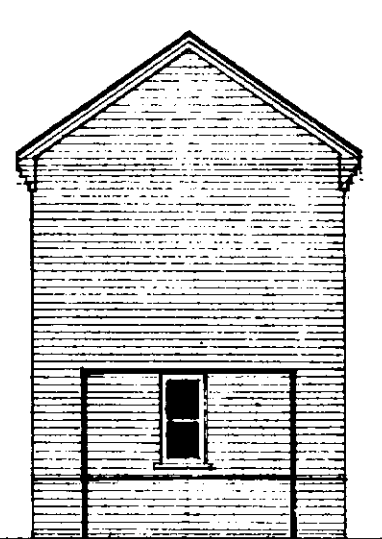


SIDE ELEVATION.

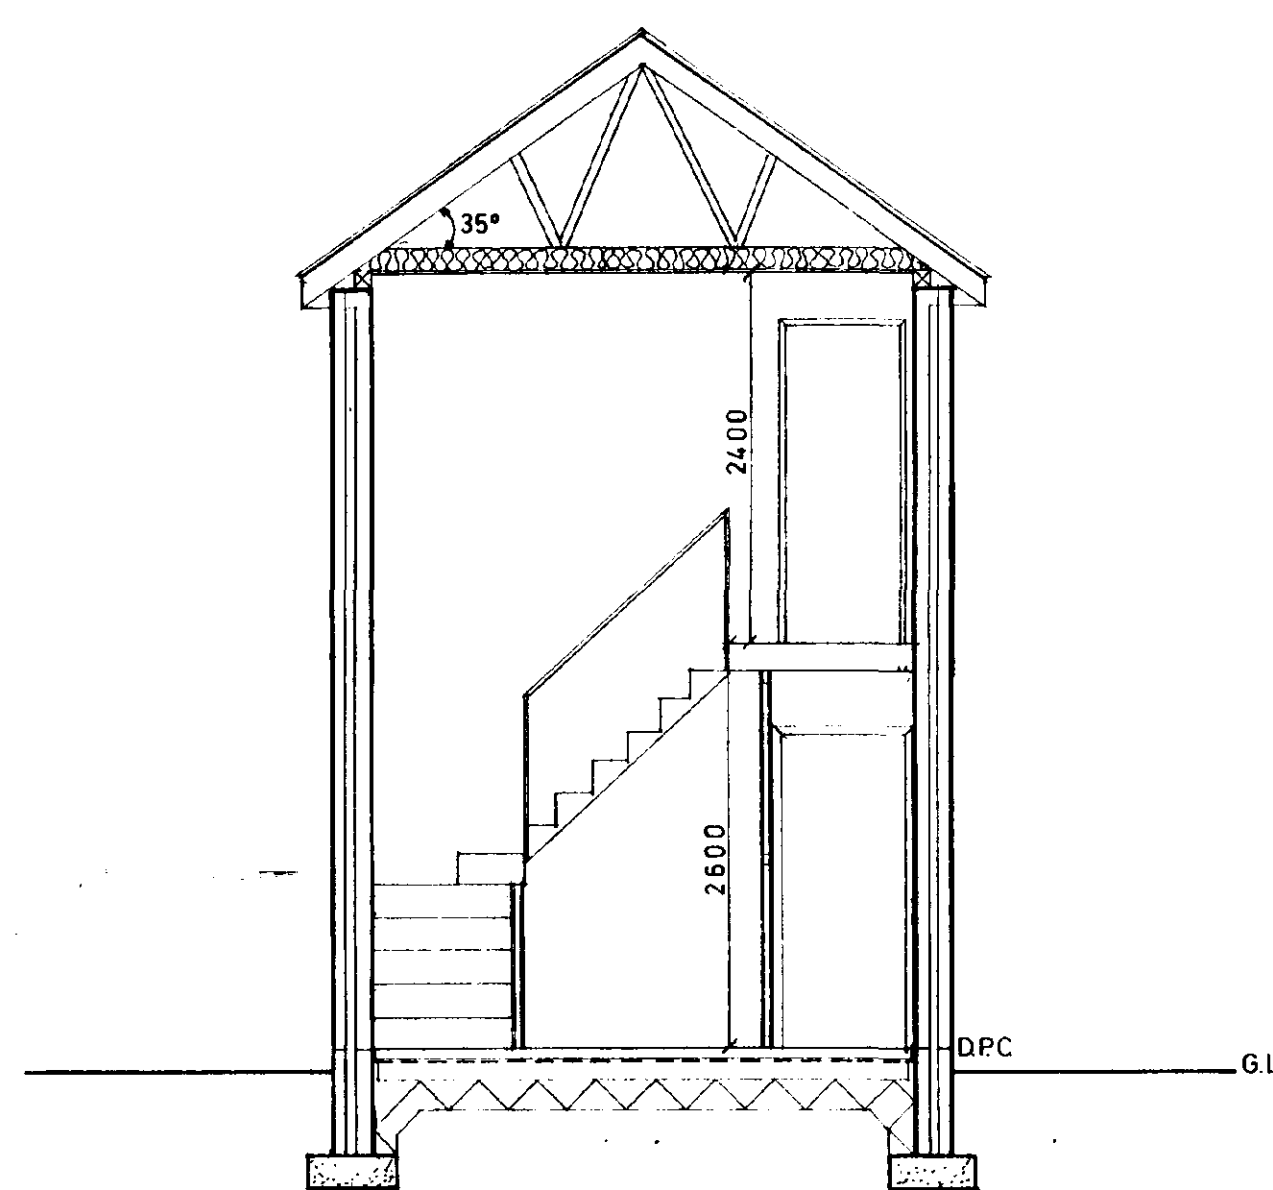


SECTION

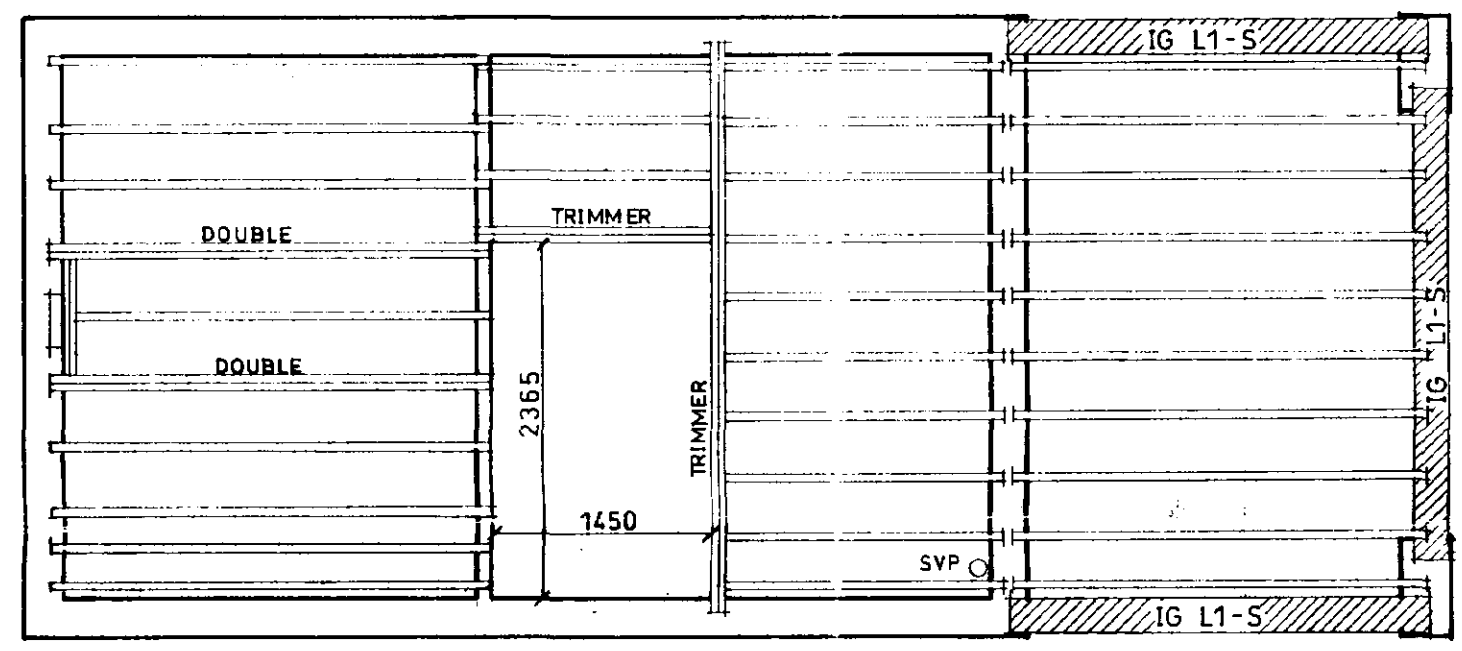


JOIST LAYOUT.

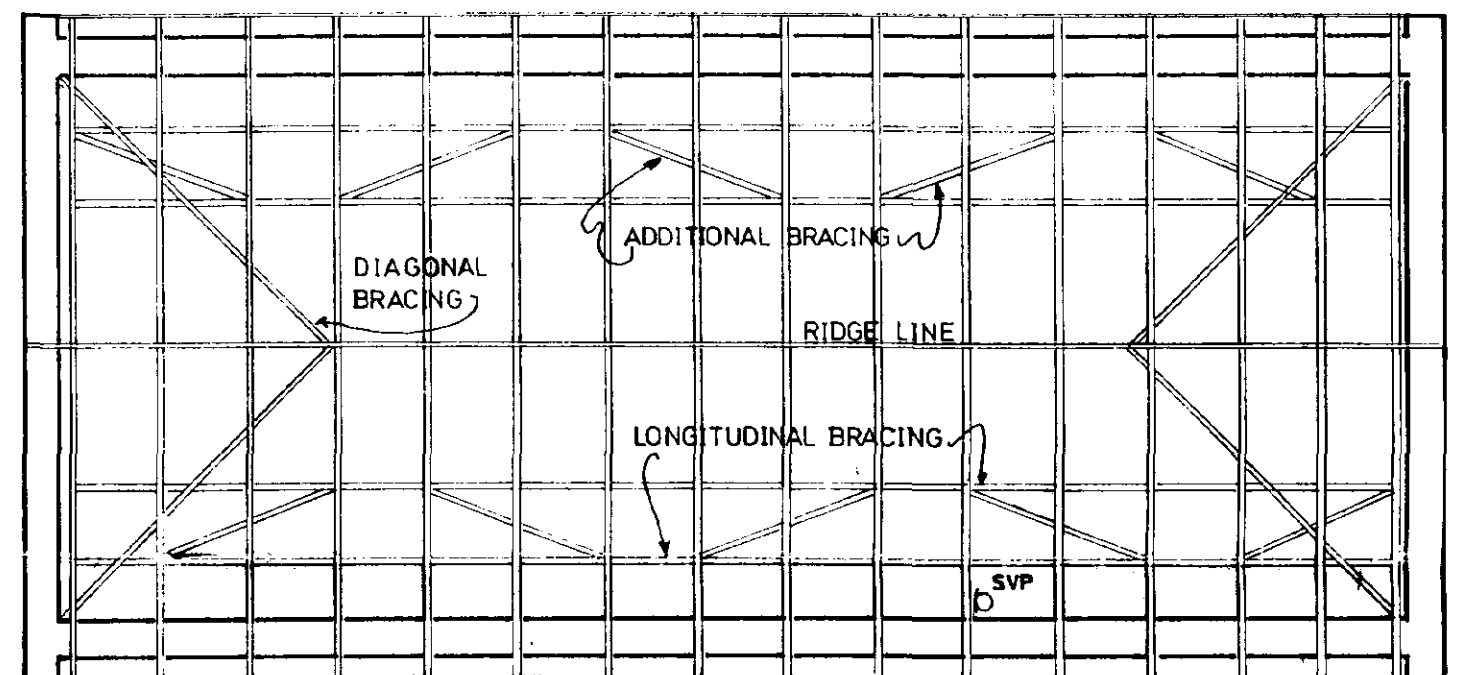

ROOF LAYOUT.

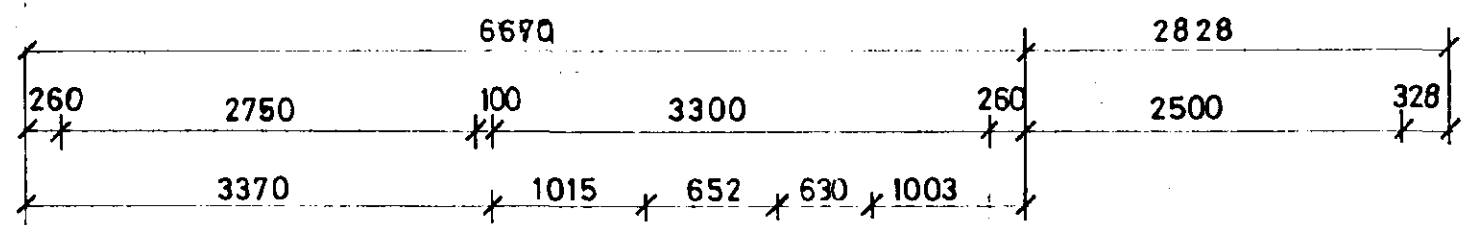

GROUND FLOOR LAYOUT.

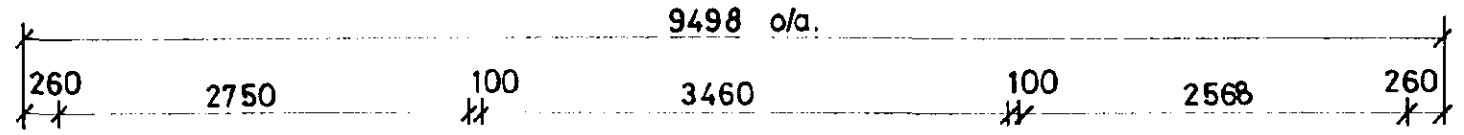

FIRST FLOOR LAYOUT



Broadgate Homes Limited
Broadgate House, Weston Hills,
Spalding, Lincolnshire. PE12 8DB.
Telephone: 01406 380532 Fax: 01406 380014

PROJECT TITLE
PROPOSED NEW DWELLING
PLOT ADJACENT TO No. 15
SWAPCOAT LANE
LONG SUTTON
LINC'S.

DRAWING
**WORKING
DRAWINGS**

REV.	DESCRIPTION	DATE	BY

SCALE
1:50, 1:100


DRAWN
J.V.

REVISION


DATE
FEB. 2001.

DRAWING No.
0021 / 01 / 01.

SOUTH HOLLAND DC
HOUSING & PLANNING
28 FEB 2001
Ref: 0235101

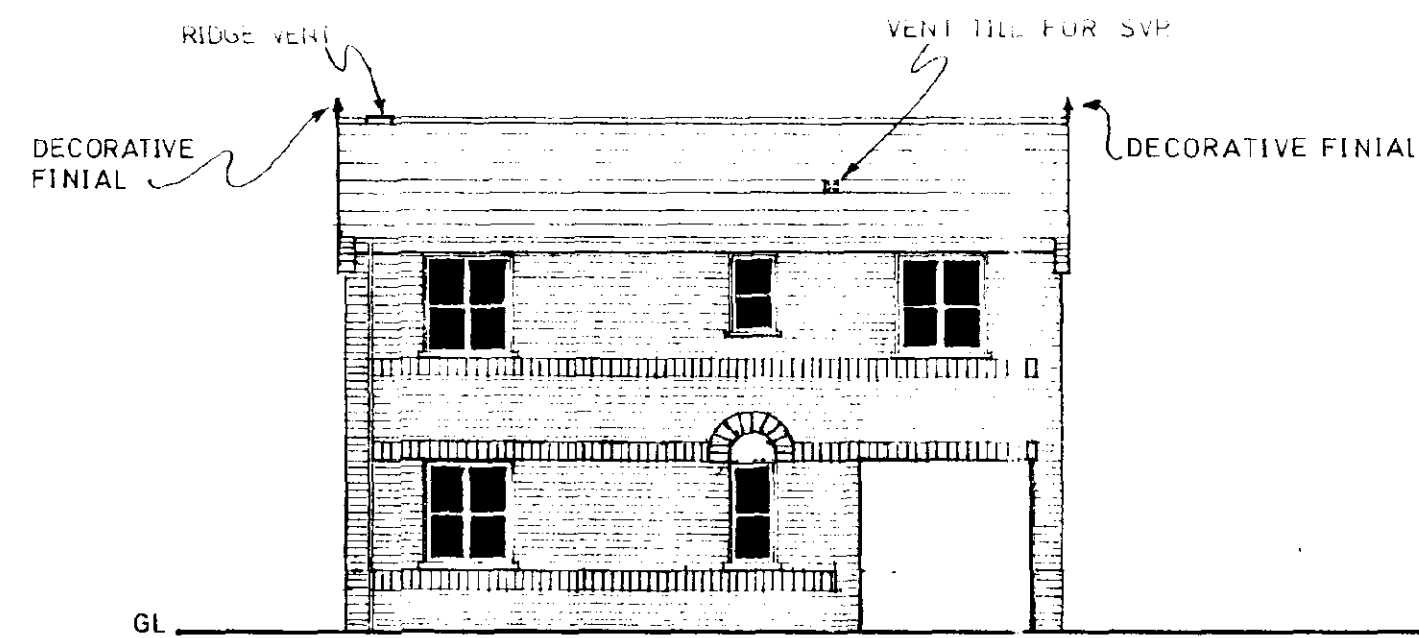


FRONT ELEVATION.

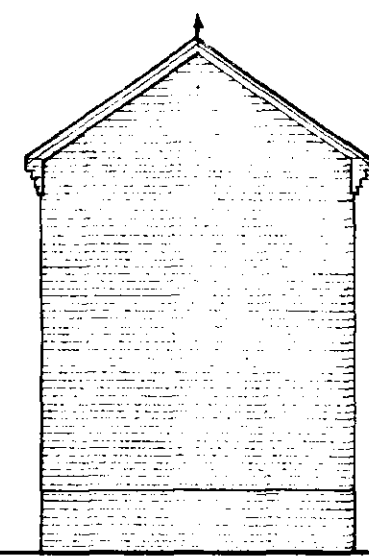


SIDE ELEVATION.



REAR ELEVATION.

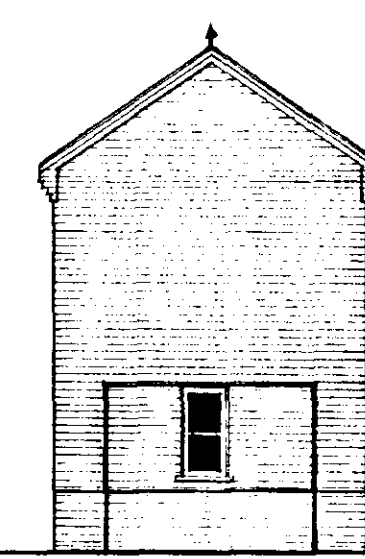


SIDE ELEVATION.

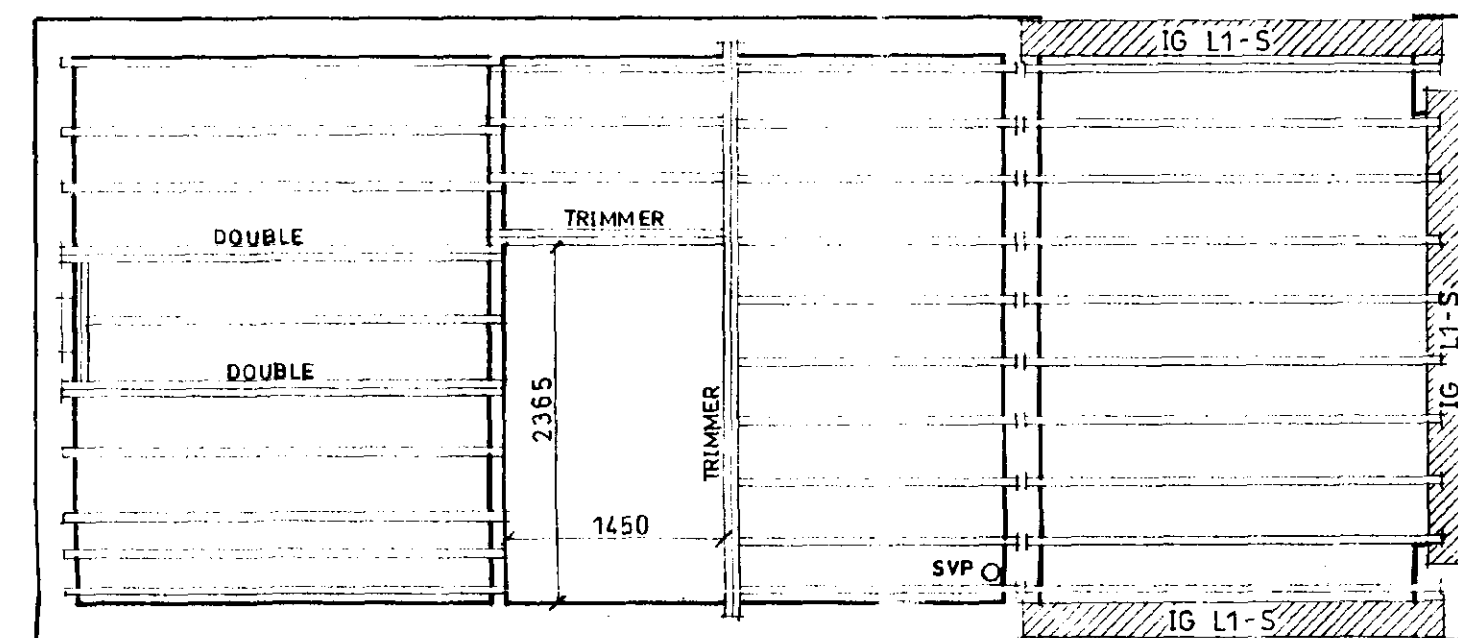


JOISTS AT 400 CTRS.

JOIST LAYOUT.

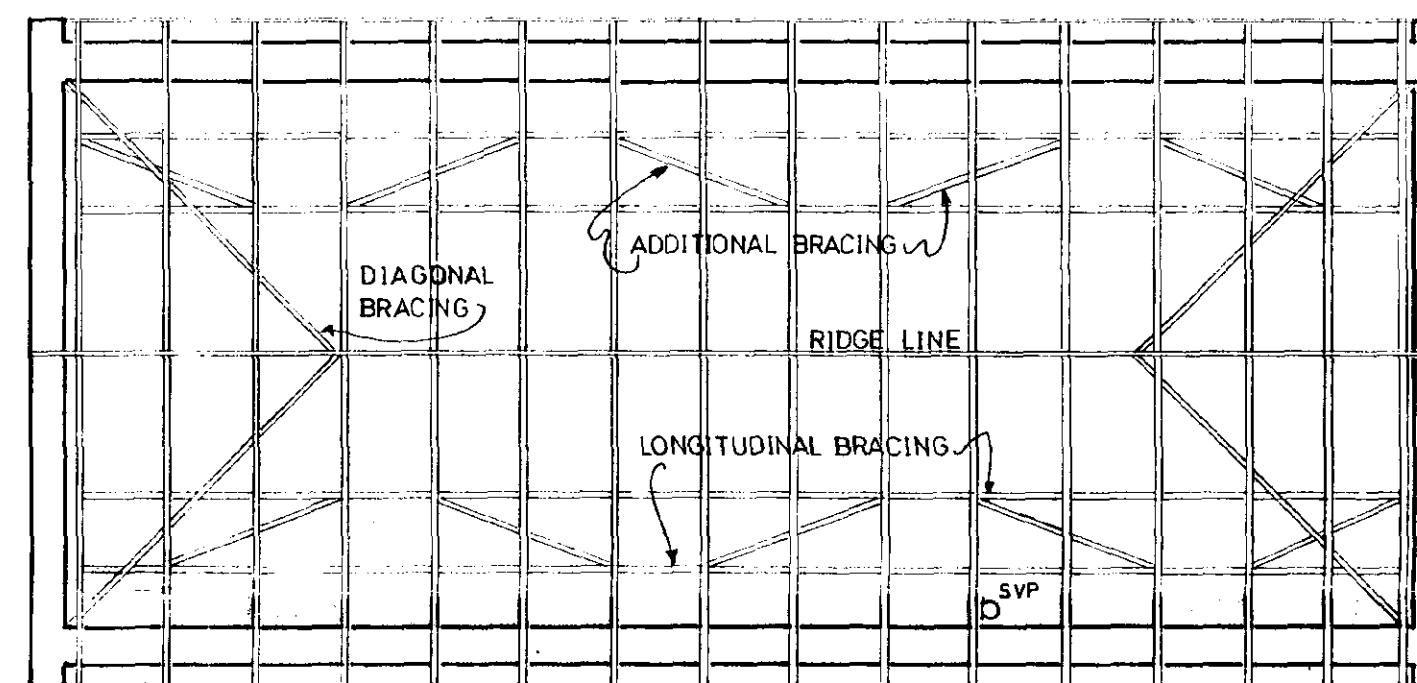

TRUSSES AT 600 CTRS.

ROOF LAYOUT.

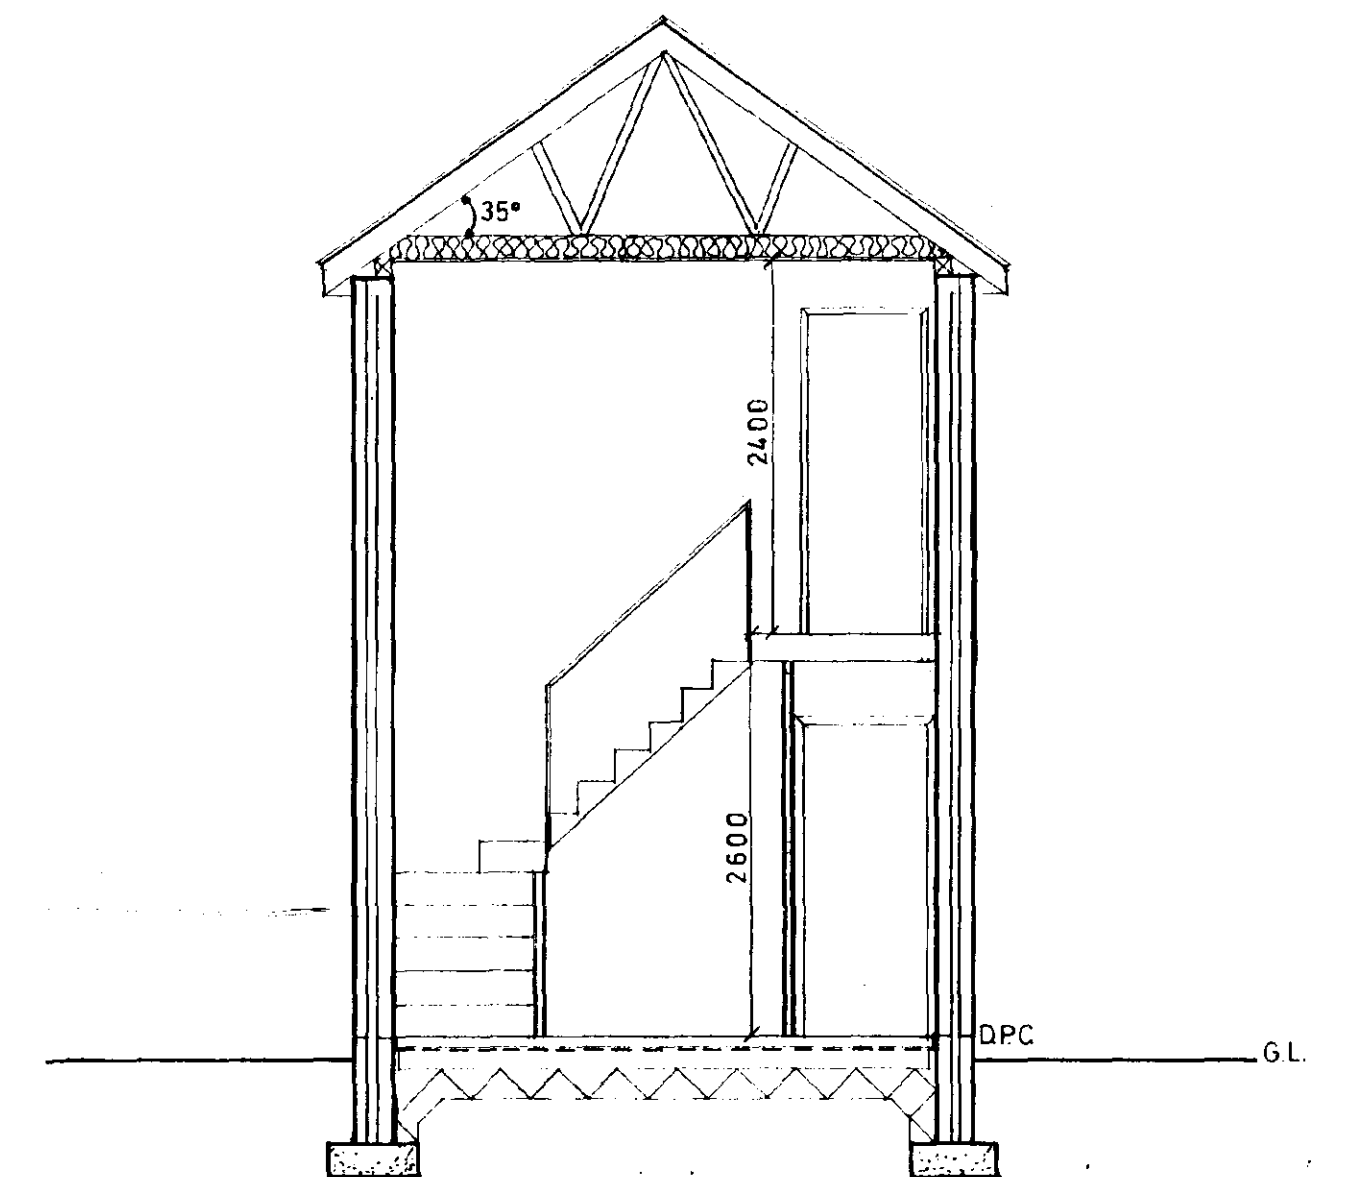

SECTION.



Broadgate Homes Limited
Broadgate House, Weston Hills,
Spalding, Lincolnshire PE12 6DB.
Telephone: 01406 380532 Fax: 01406 380014

PROJECT TITLE
PROPOSED NEW DWELLING
PLOT ADJACENT TO No. 15
SWAPCOAT LANE
LONG SUTTON
LINC'S.

DRAWING


**WORKING
DRAWINGS**

REV.	DESCRIPTION	DATE	BY
A	AMENDMENTS AS PER COUNCIL REQUEST.	26.04.01	


SCALE 1:50, 1:100	DRAWN [Signature]	REVISION
DATE FEB. 2001.	DRAWING No 0021 / 01 / 01.	

DEVELOPED
PLAN

27 APR 2001
Ref: 0235/01

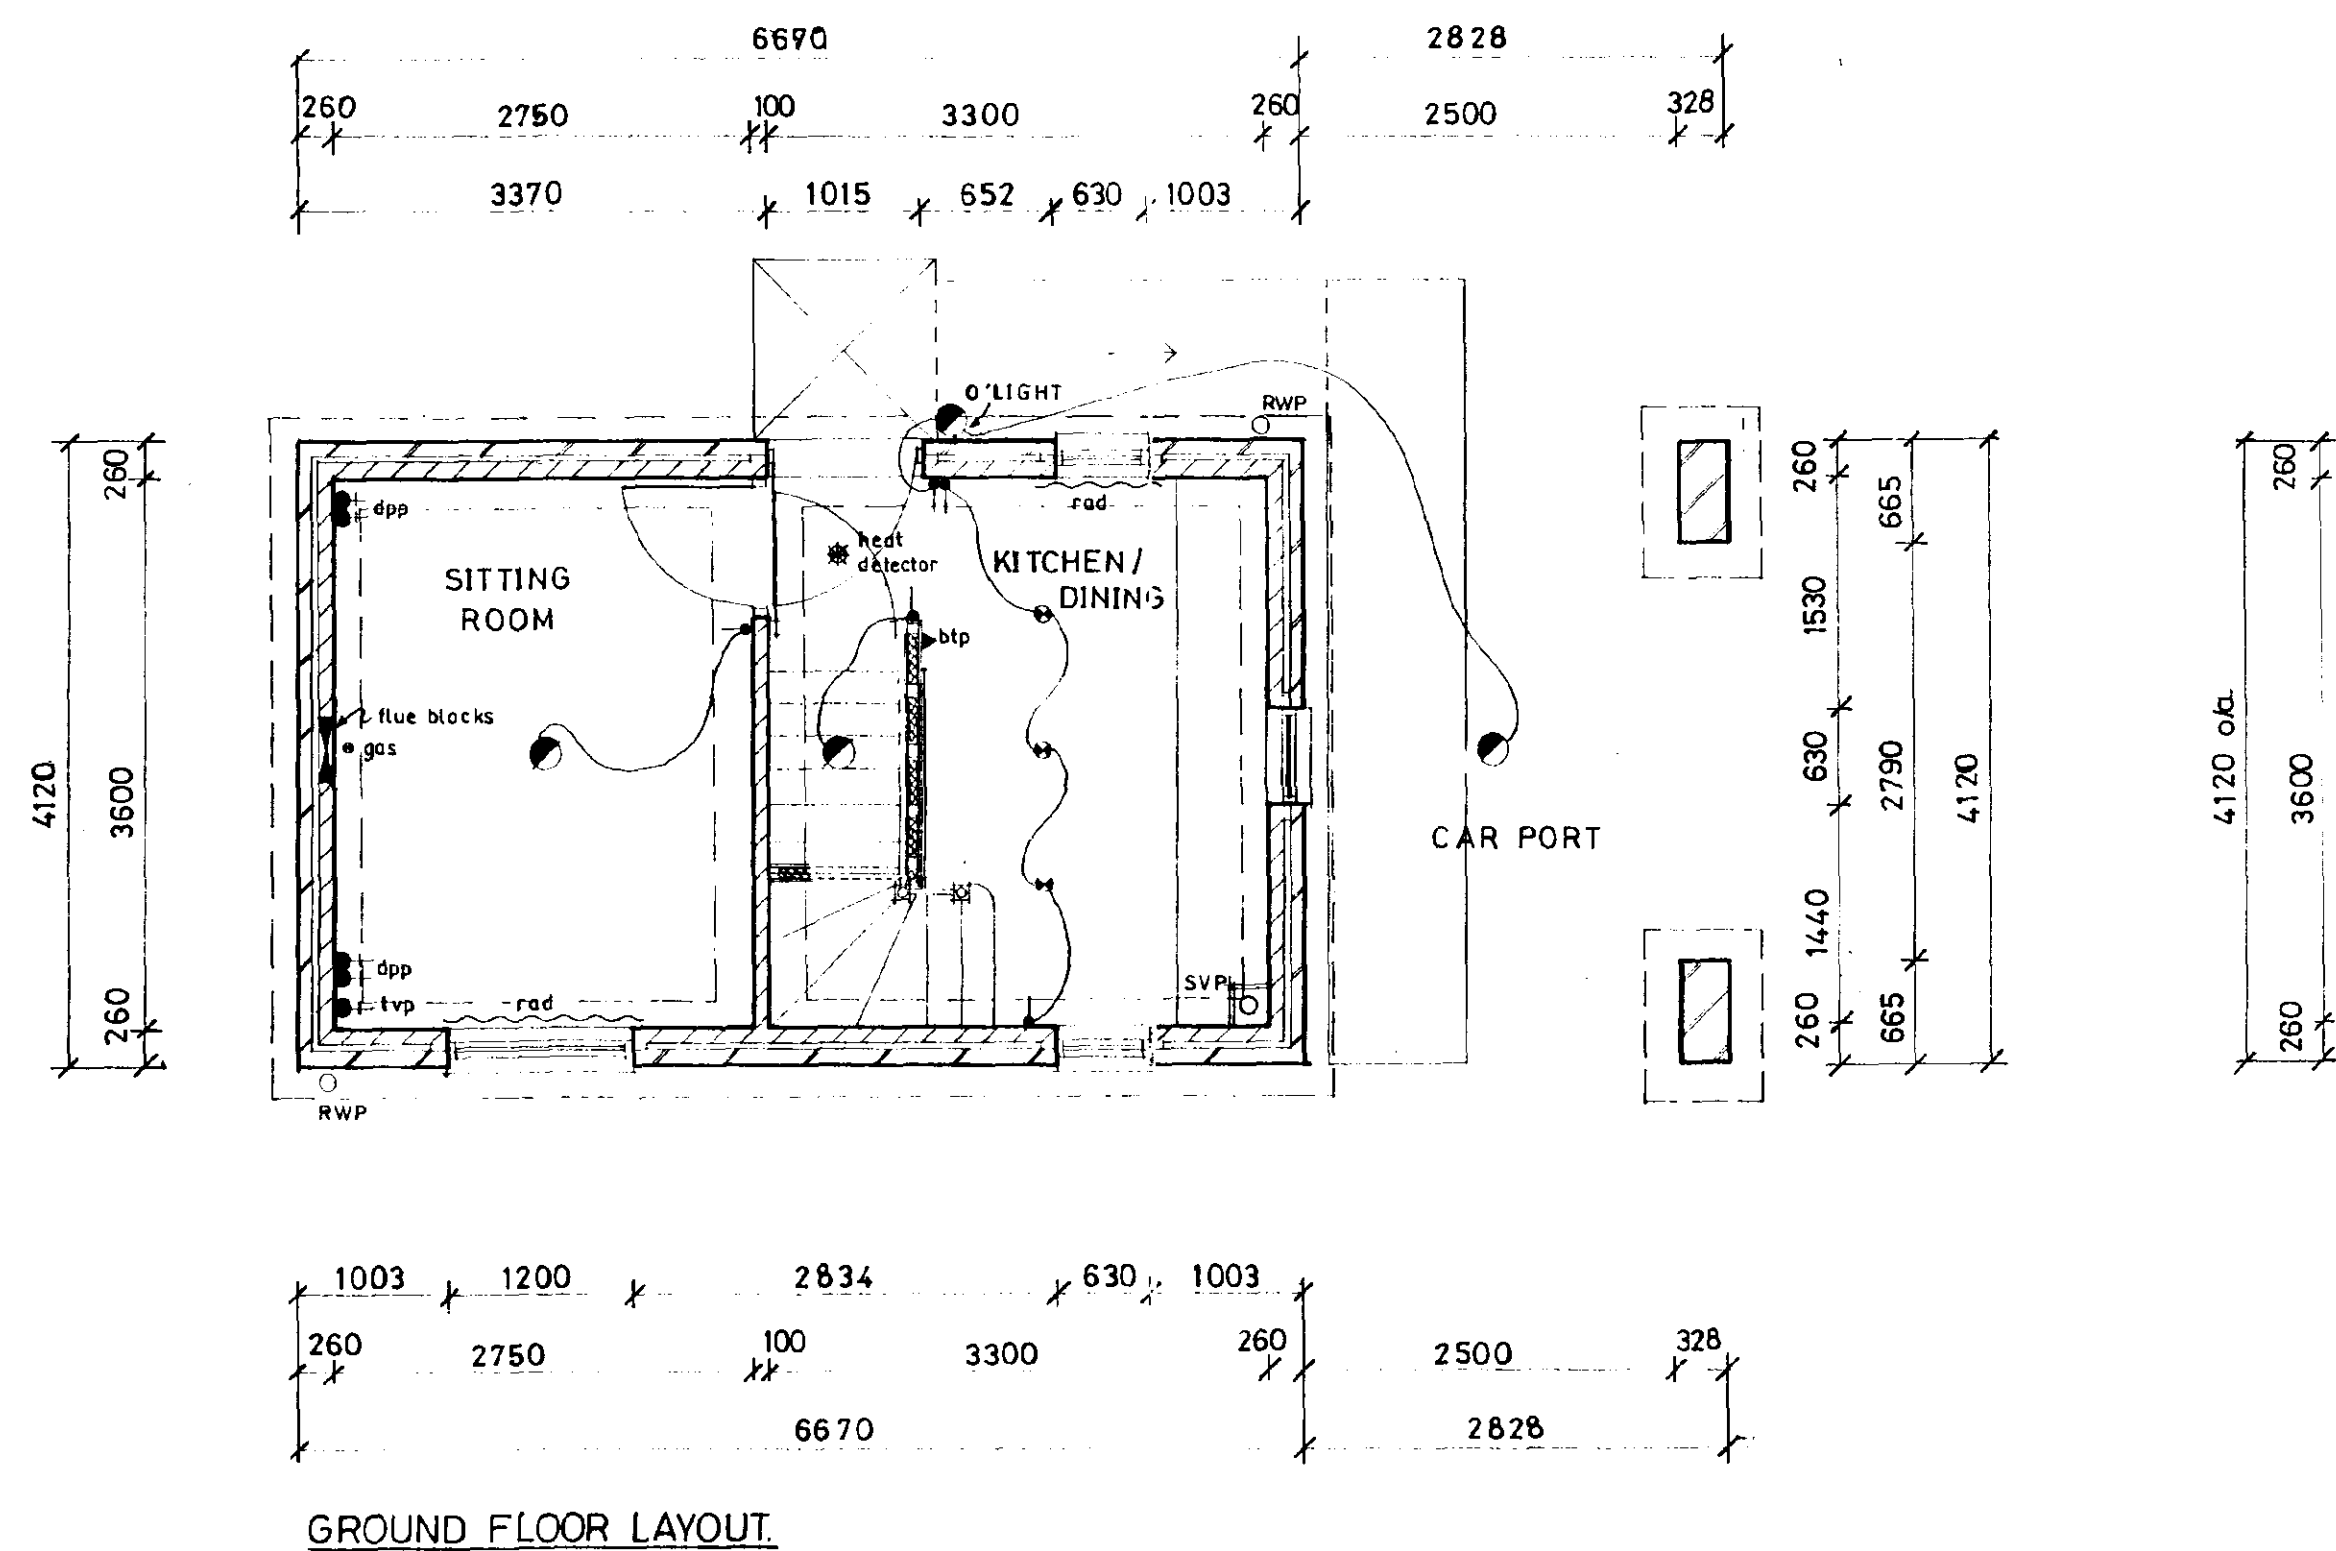

GROUND FLOOR LAYOUT.

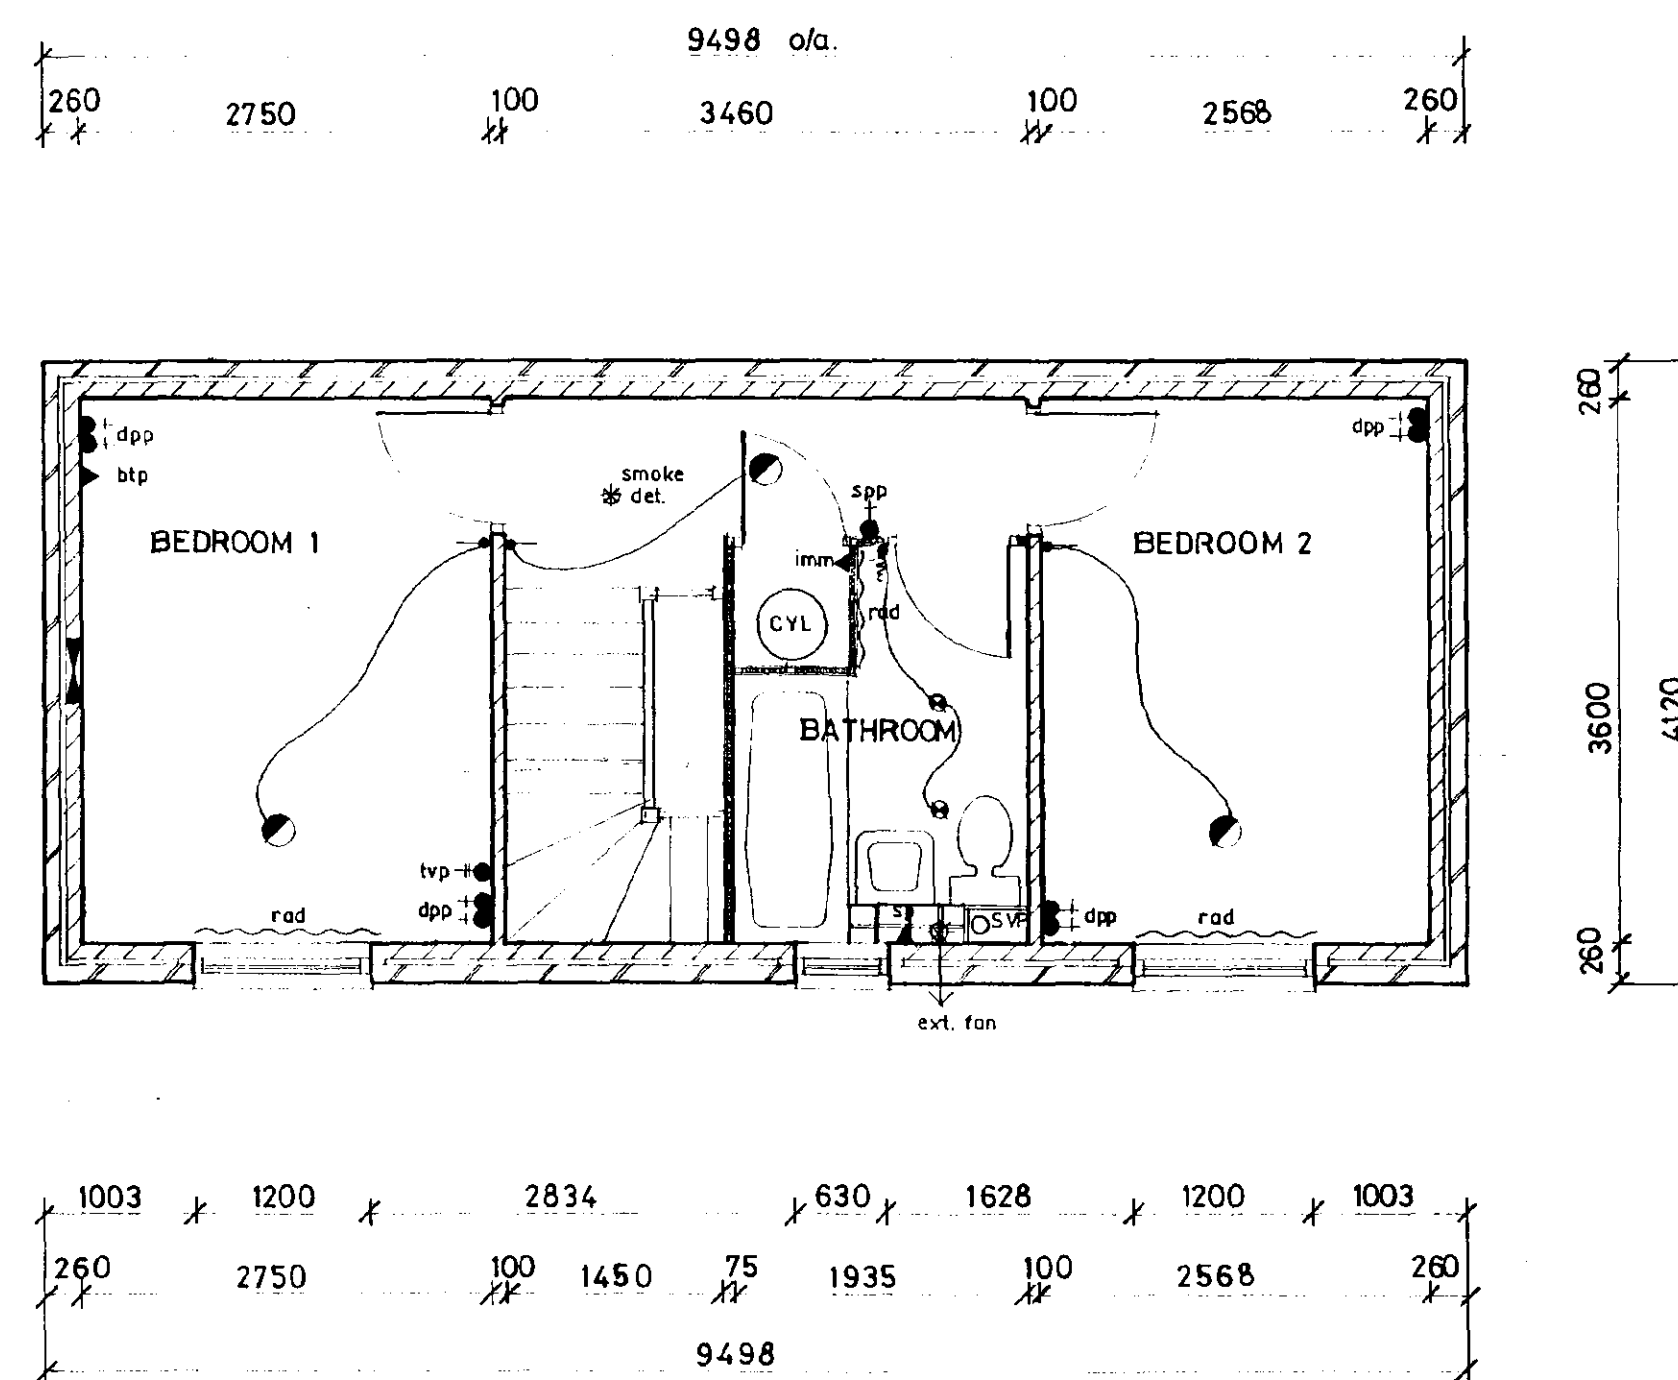

FIRST FLOOR LAYOUT.