


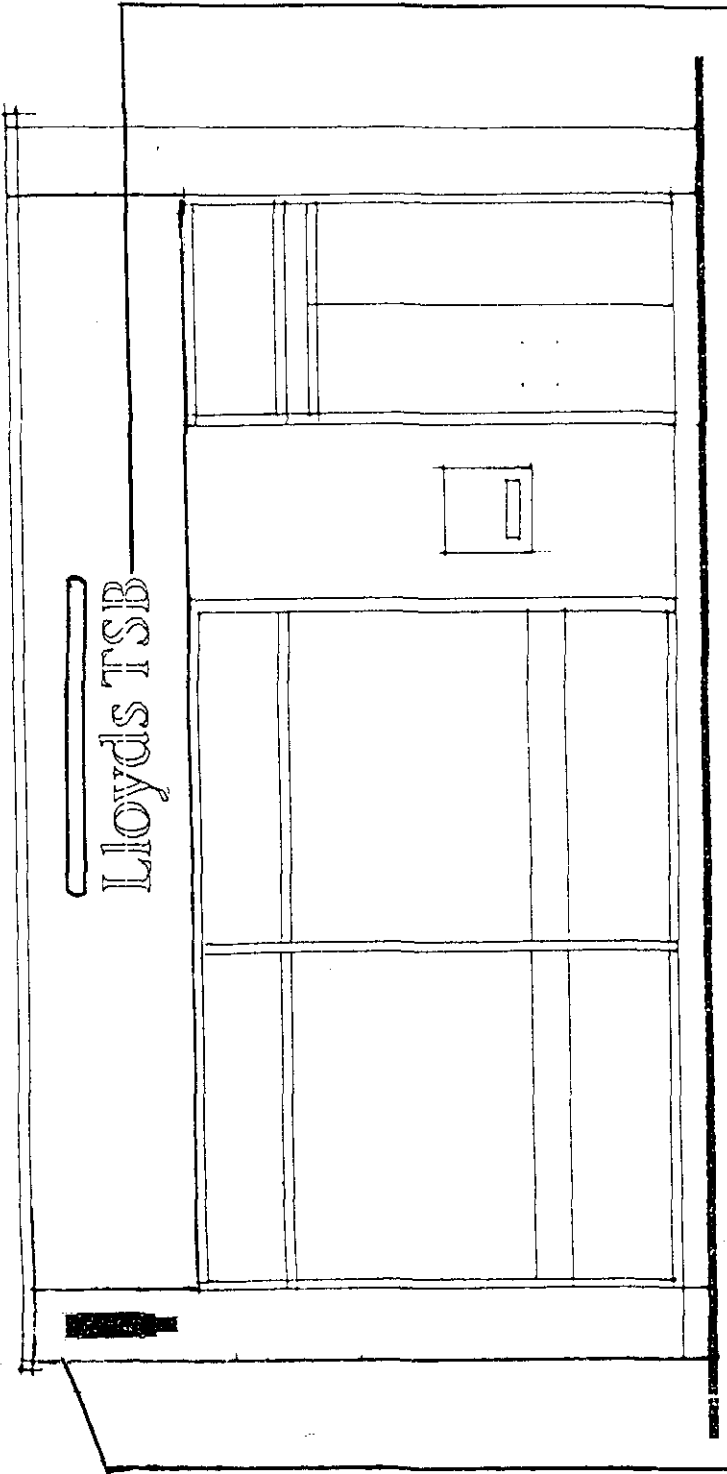

FRONT ELEVATION

PROJECTING SIGN 600x740mm NON-ILLUMINATED WITH COLOUR CORPORATE IMAGE LOGO TO BOTH SIDES APPLIED ON ACRYLIC PANEL. CASING TO BE STOVED BLACK 40% GLOSS. LLOYDS TS&B ADDENDUM TO BE METAL STOVED BLUE RAL 5022 40% GLOSS WITH STENCIL CUT TEXT WORDING 'LLOYDS TS&B SCOTLAND' STYLE NEWS GOTHIC BT. INTERNALLY ILLUMINATED.

Externally-illuminated flat letters
these letters are finished in **WHITE** 40% GLOSS
the face and edge are one colour.
Downlighter available in ivory and dark **BLUE**

300mm High

CN A BLUE BACK TRAY

DETERMINED PLAN

**SOUTH HOLLAND CO
HOUSING & PLANNING**


100

38

ALDO FALLAI

10

② EXTERNALLY - ILLUMINATED FLAT LETTERS ON BLUE TRAY. 22/4/99
PROTECTIVE SIGN - BUT NON - ILLUMINATED - *AB*

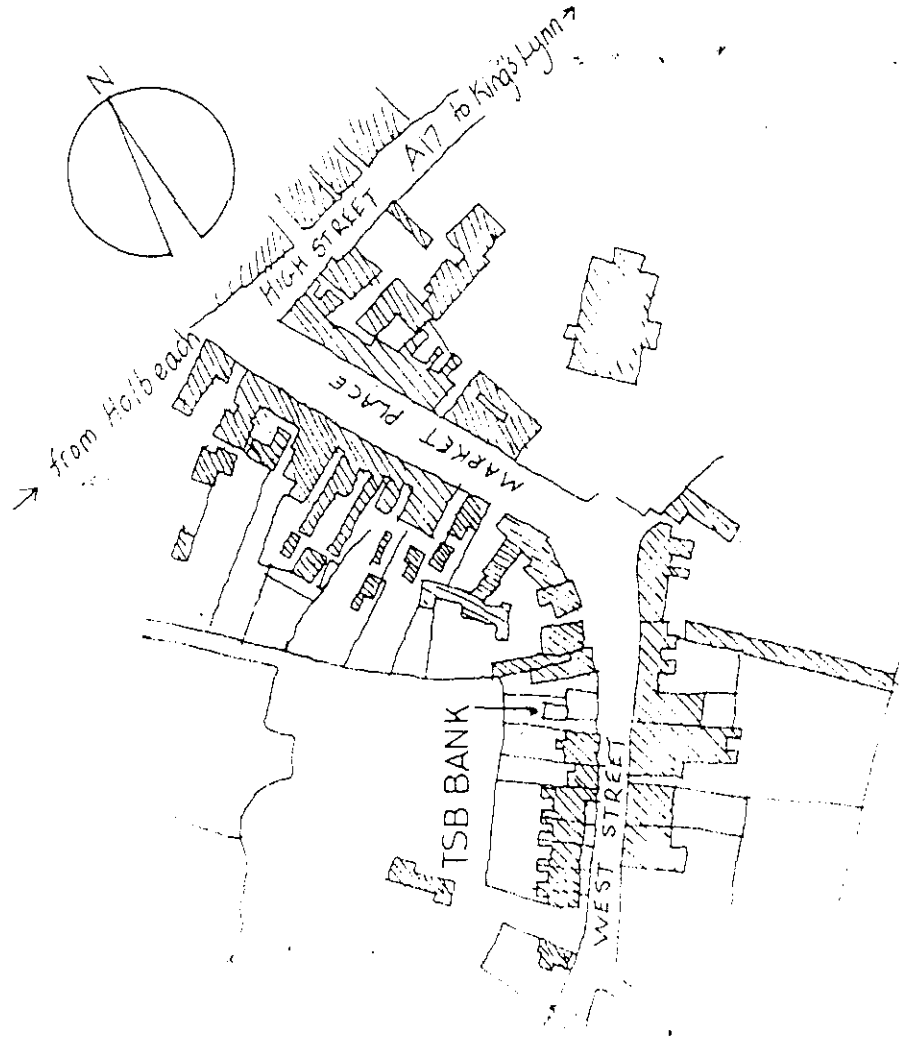

LOCATION PLAN scale 1/2500

REVISIONS 1 12/1/79. fascia changed for halo illuminated letters, blue 30mm. New externally illuminated hanging sign.	PRELIM NAME LLOYDS TSB 6 WEST STREET LONG SUTTON PREVIOUS CODE 5045057777-214	DESCRIPTION PROCESSED SIGNAGE
PROJECT NO. DRAWING NO. 101	DATE 19-6-98	SCALE 1:50
PROJECT NO. DRAWING NO. 101	DATE 19-6-98	SCALE 1:50
PROJECT NO. DRAWING NO. 101	DATE 19-6-98	SCALE 1:50