



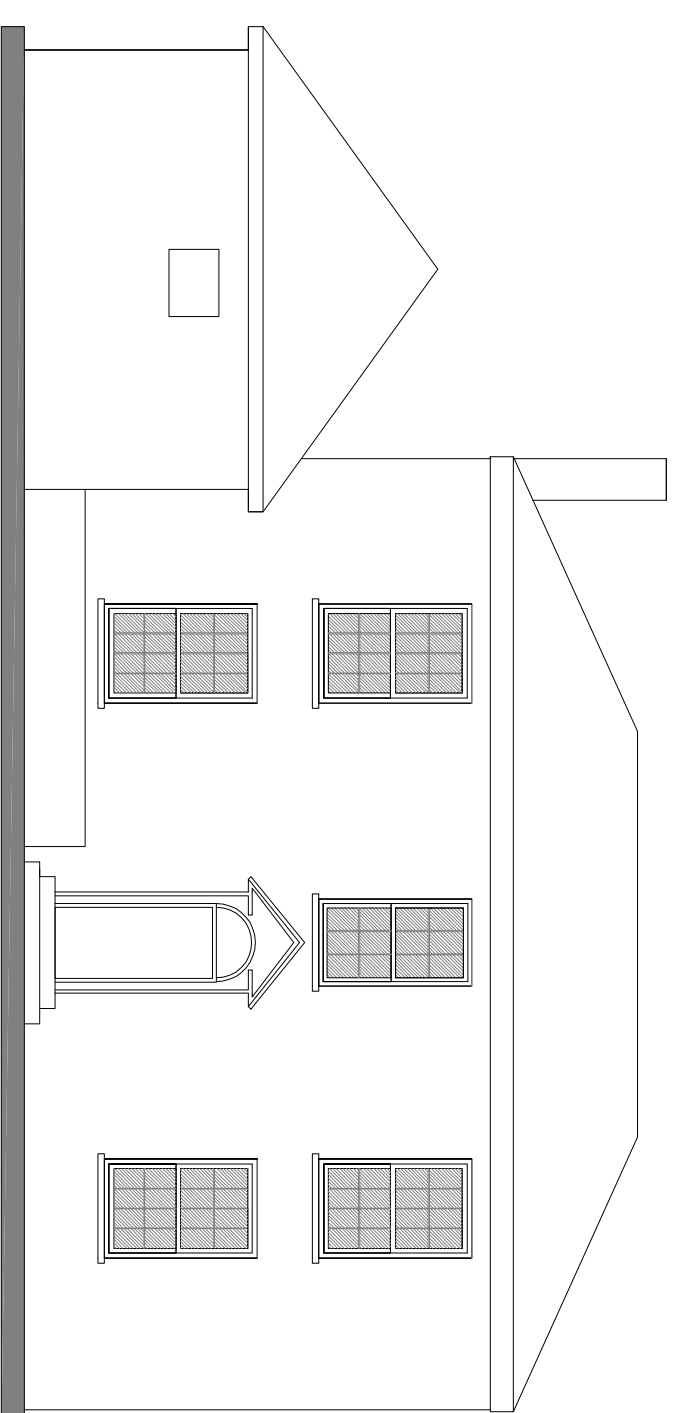

EXISTING FRONT ELEVATION





PROPOSED FRONT ELEVATION

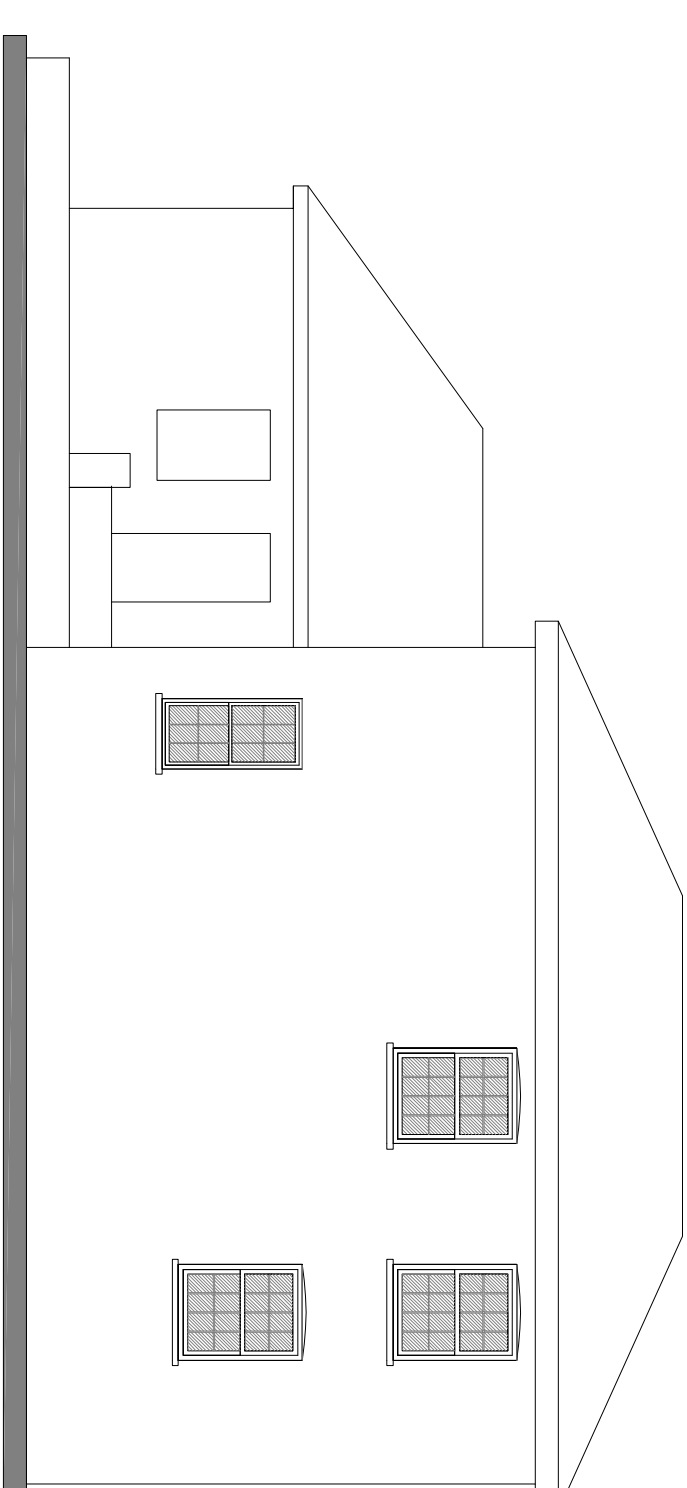

PROPOSED SIDE ELEVATION



EXISTING SIDE ELEVATION

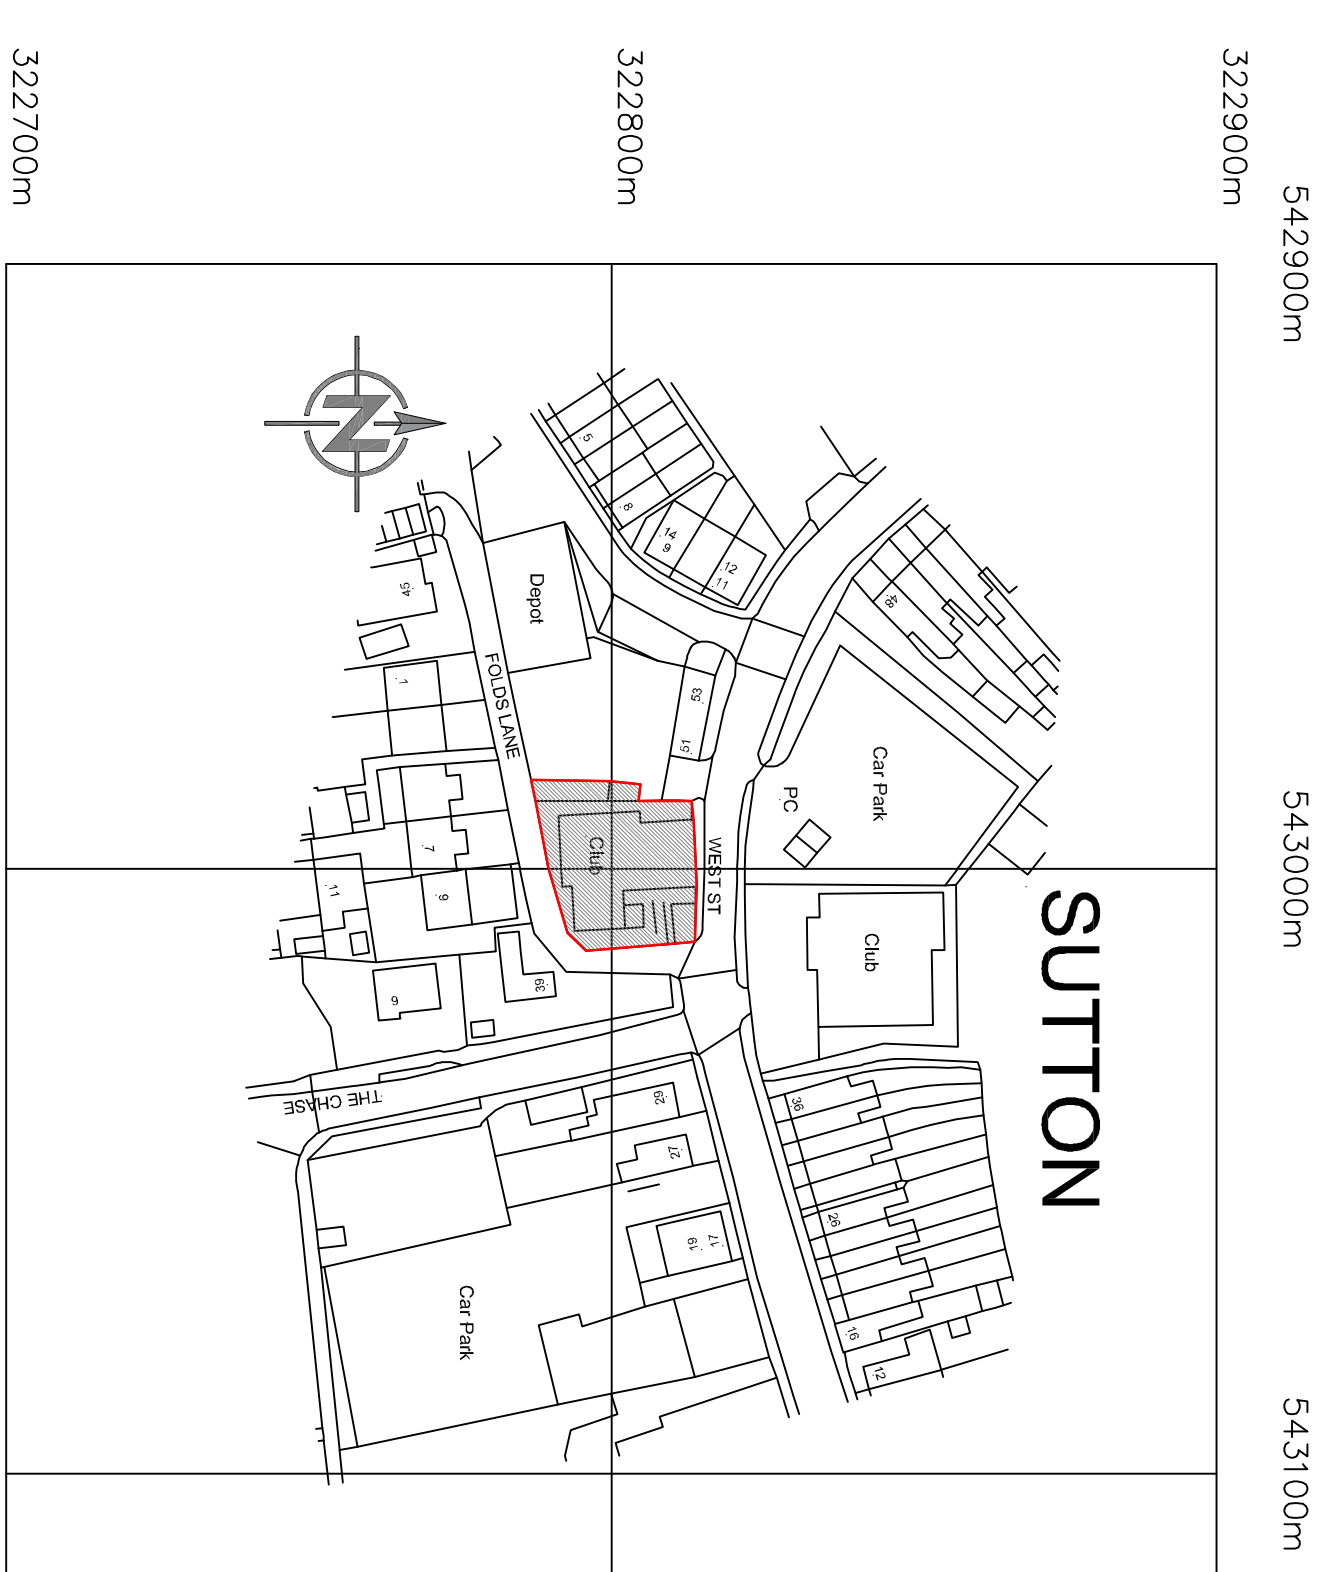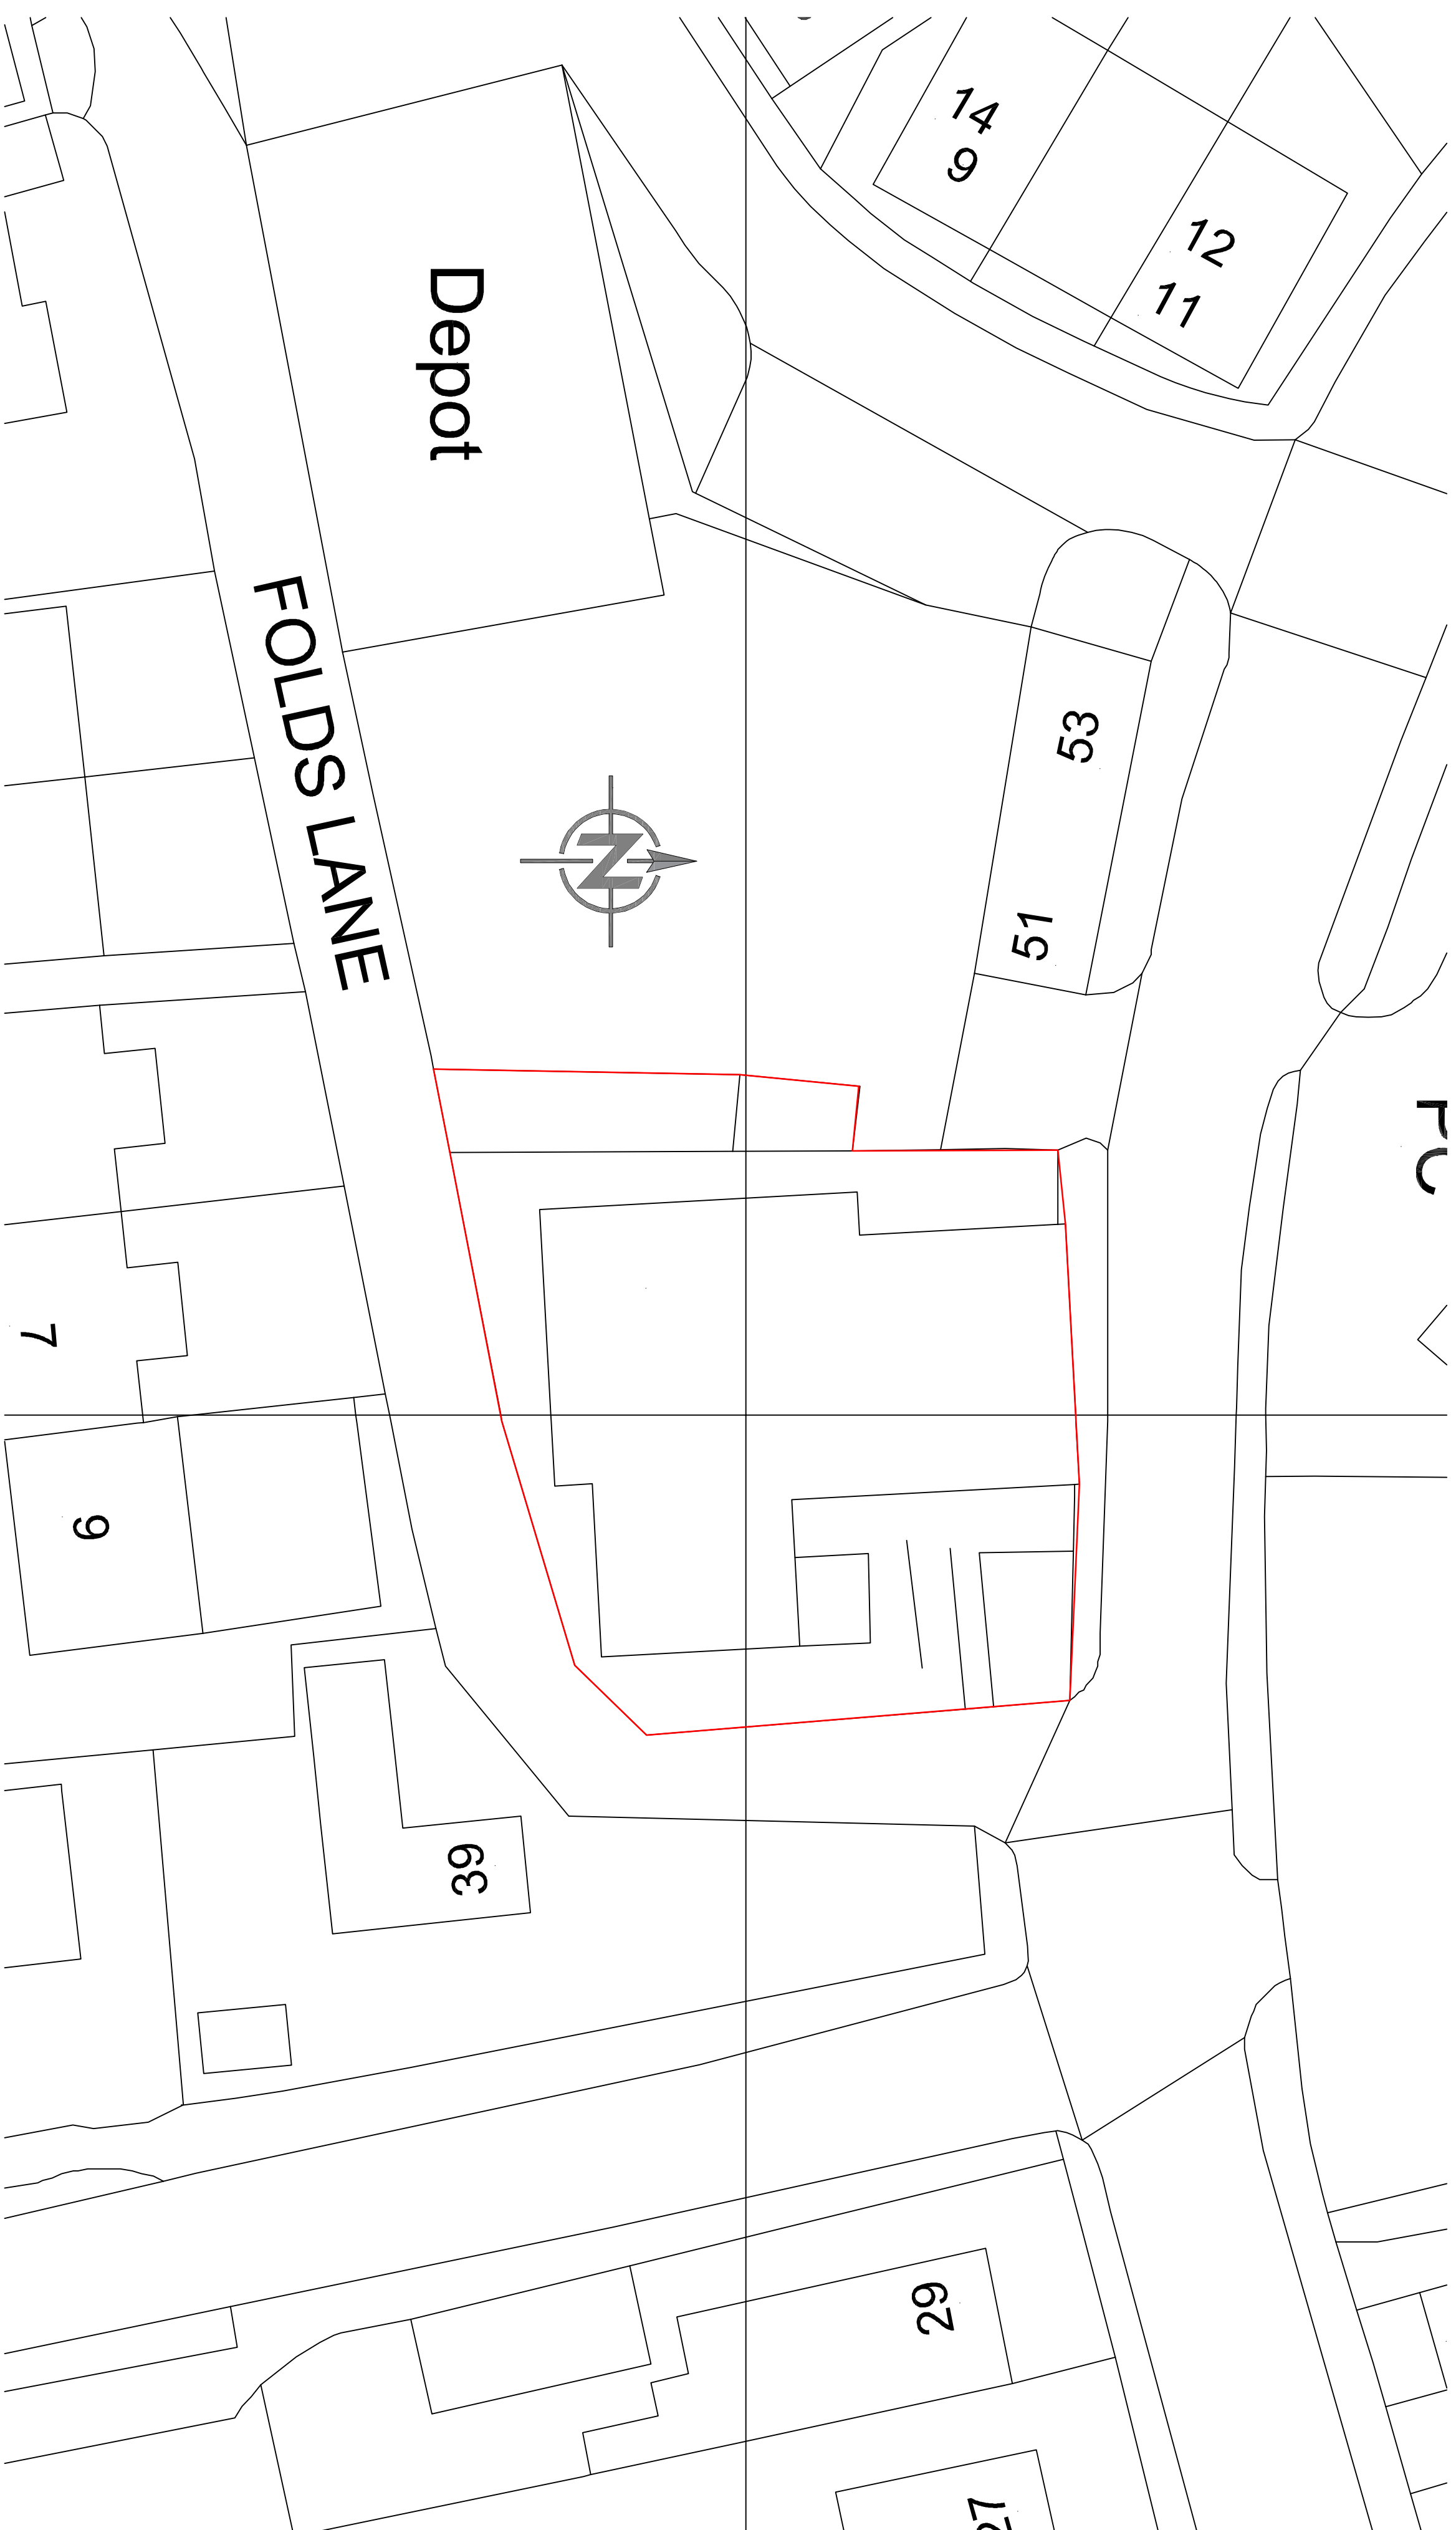

LOCATION PLAN

Section	Date	Client	Drawn	Drawn/Rev
Client		M & S Burn		
Project		Churchills, Menara House, 49 West St, Long Sutton, Spalding PE12 9BN		
Category		Planning		
Scale	1:100, 1:500, 1:2500 @ A1	Drawn	AMW	checked TAC
Date	12/03/2006	Drawn/Rev		
 TAC ARCHITECTS				
26/02/PA/001 www.tacarchitects.co.uk				
Trower & Phipps BMA Ltd, 10-14 Colindale Road, Wotton Hill, Spalding, Lincs PE12 0D 01460 380077 07779 999795 info@churchills.co.uk				