




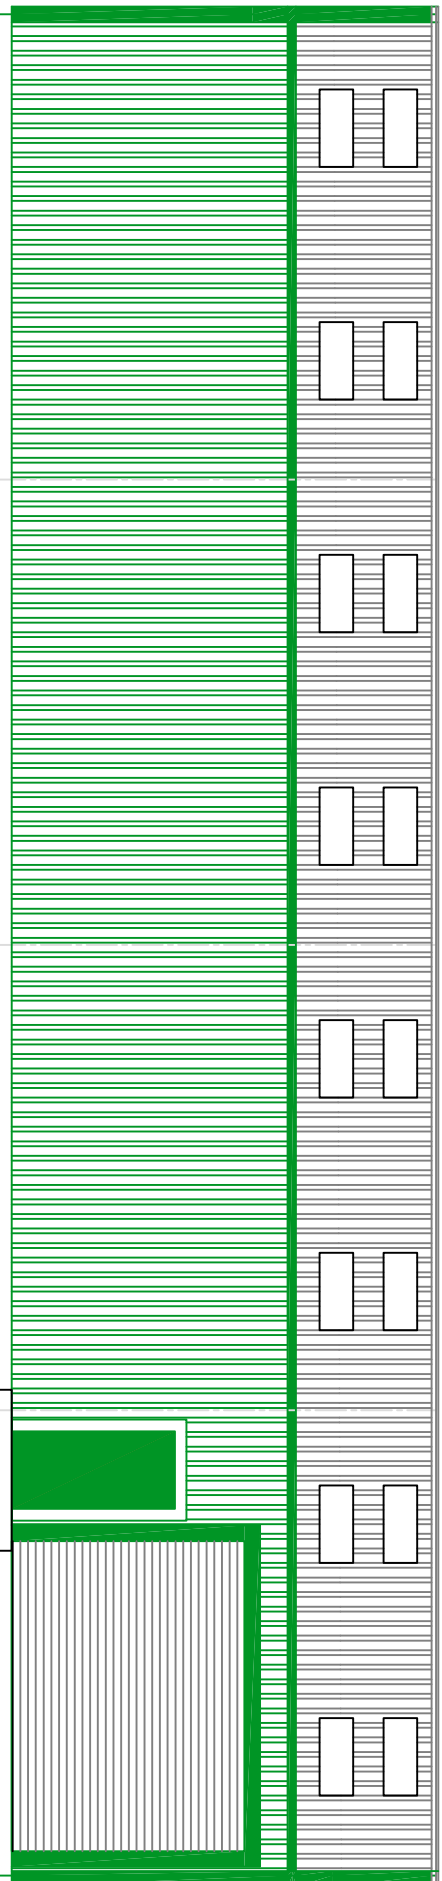


PROPOSED SOUTH ELEVATION

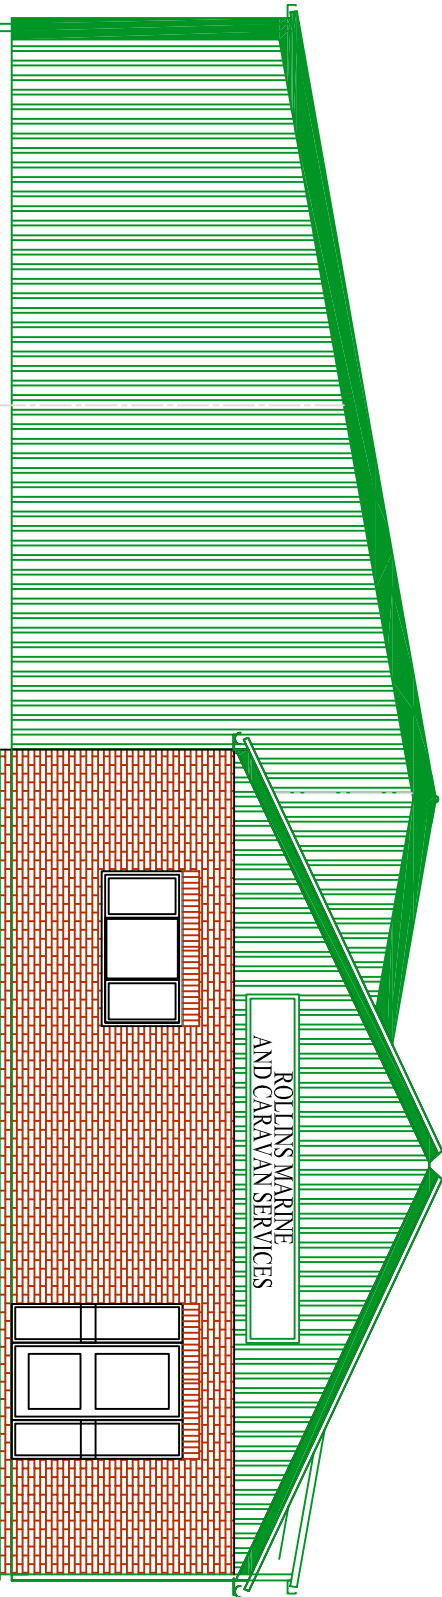


PROPOSED EAST ELEVATION  
RE CLADD EXISTING BUILDING  
RED BRICK FACADE TO FRONT

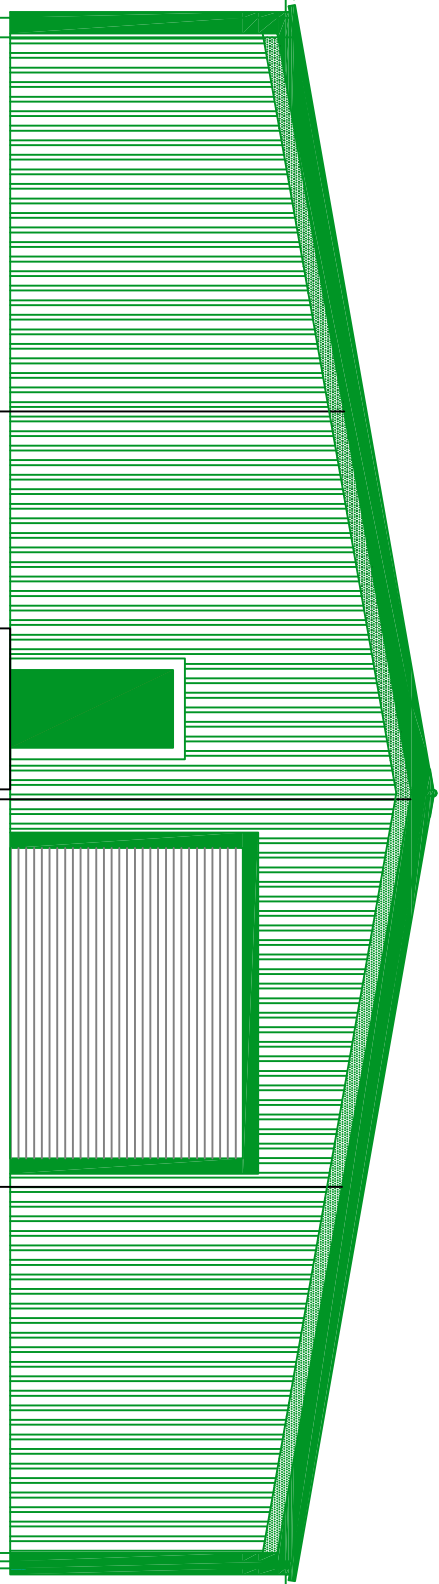


PROPOSED WEST ELEVATION

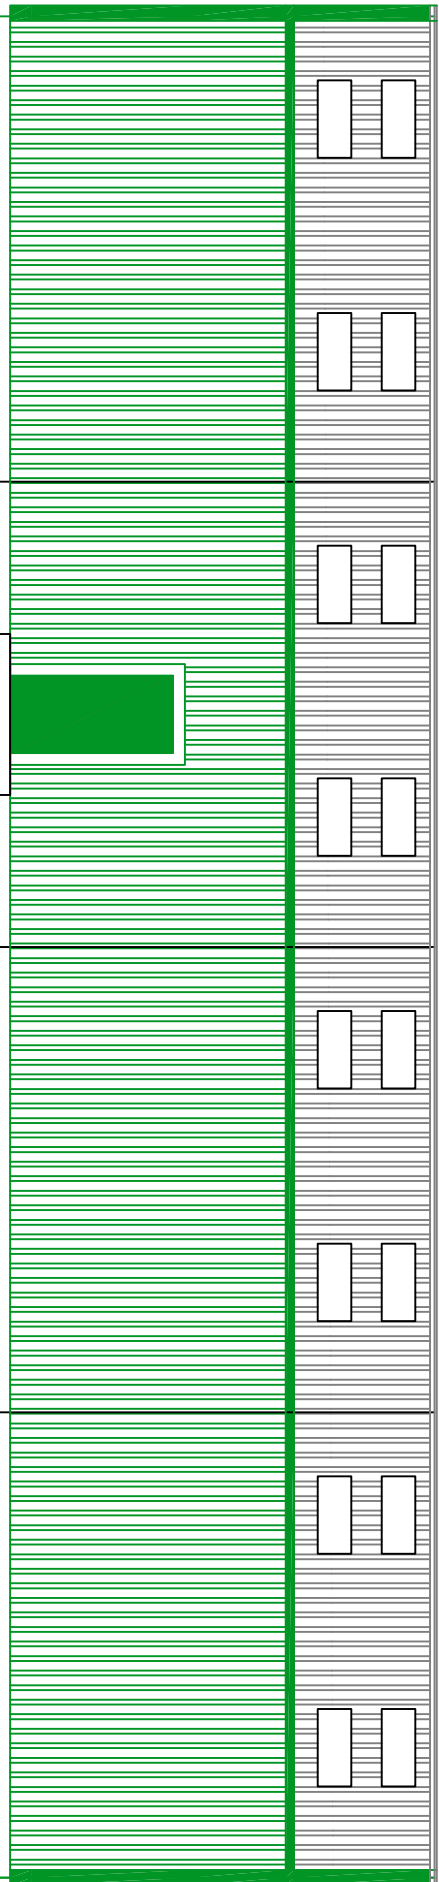

PROPOSED NORTH ELEVATION

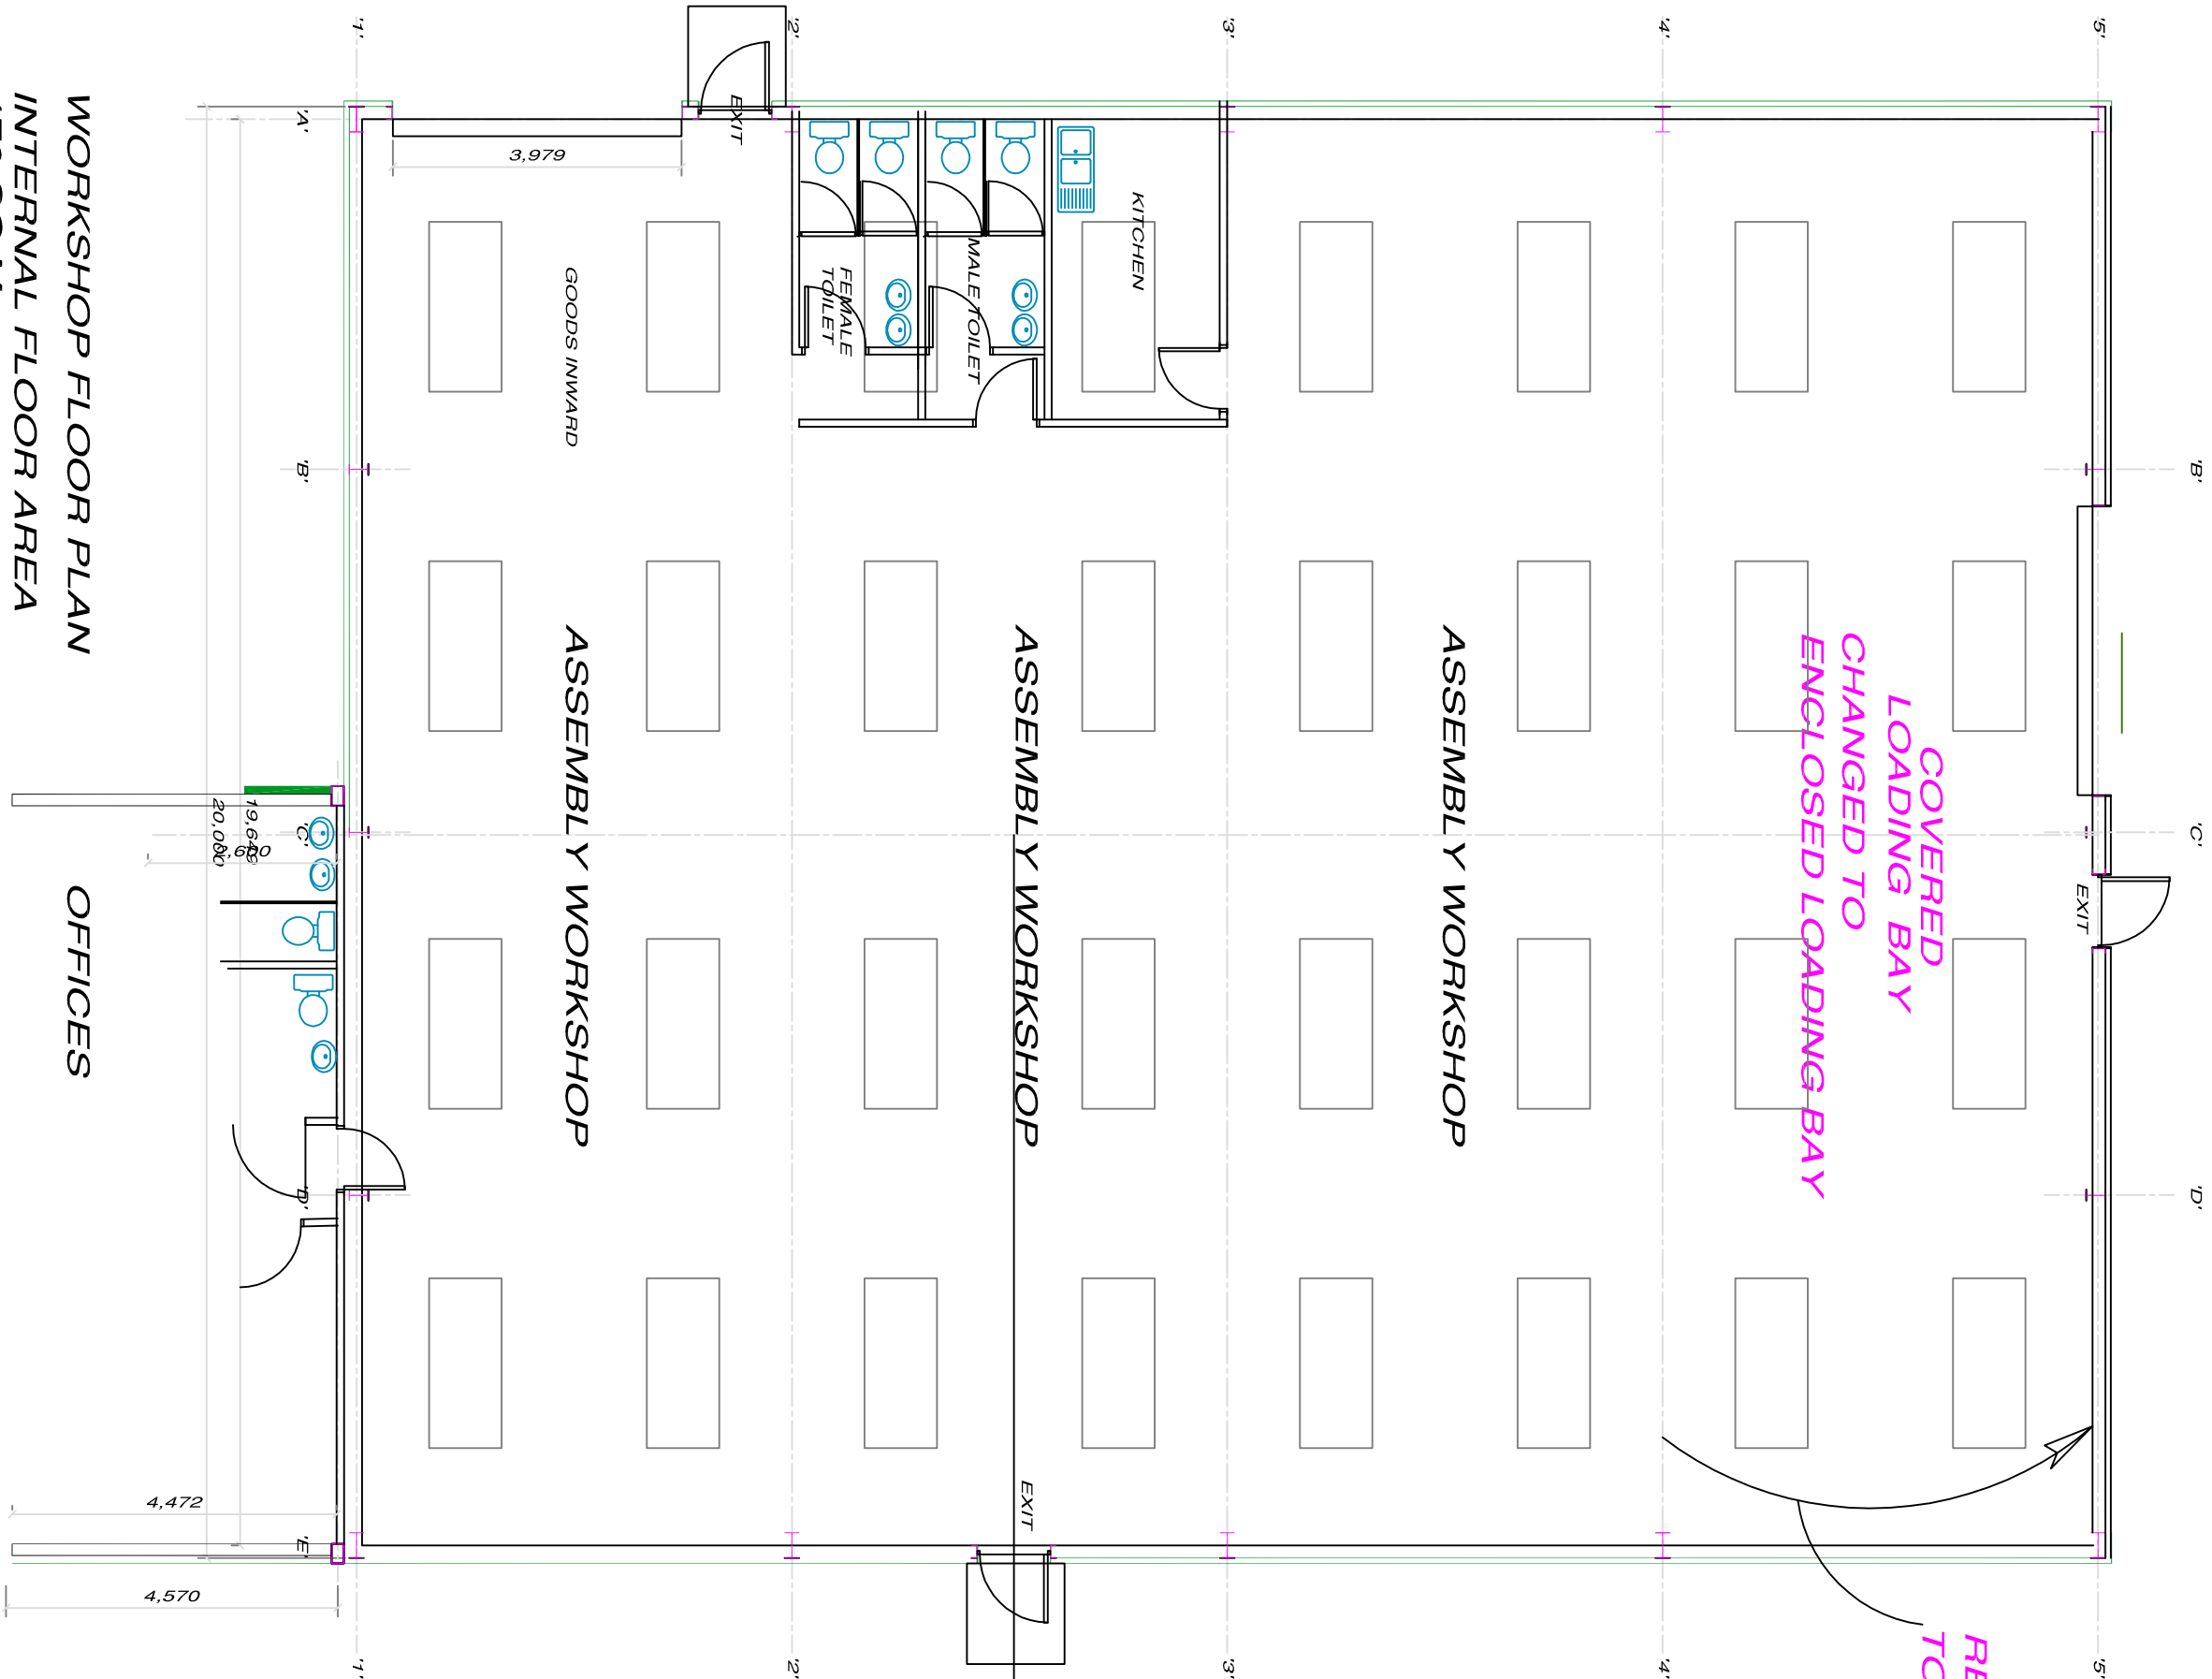

WORKSHOP FLOOR PLAN  
INTERNAL FLOOR AREA  
470 SQ.M  
TOILETS AND REST AREA 24 SQ.M

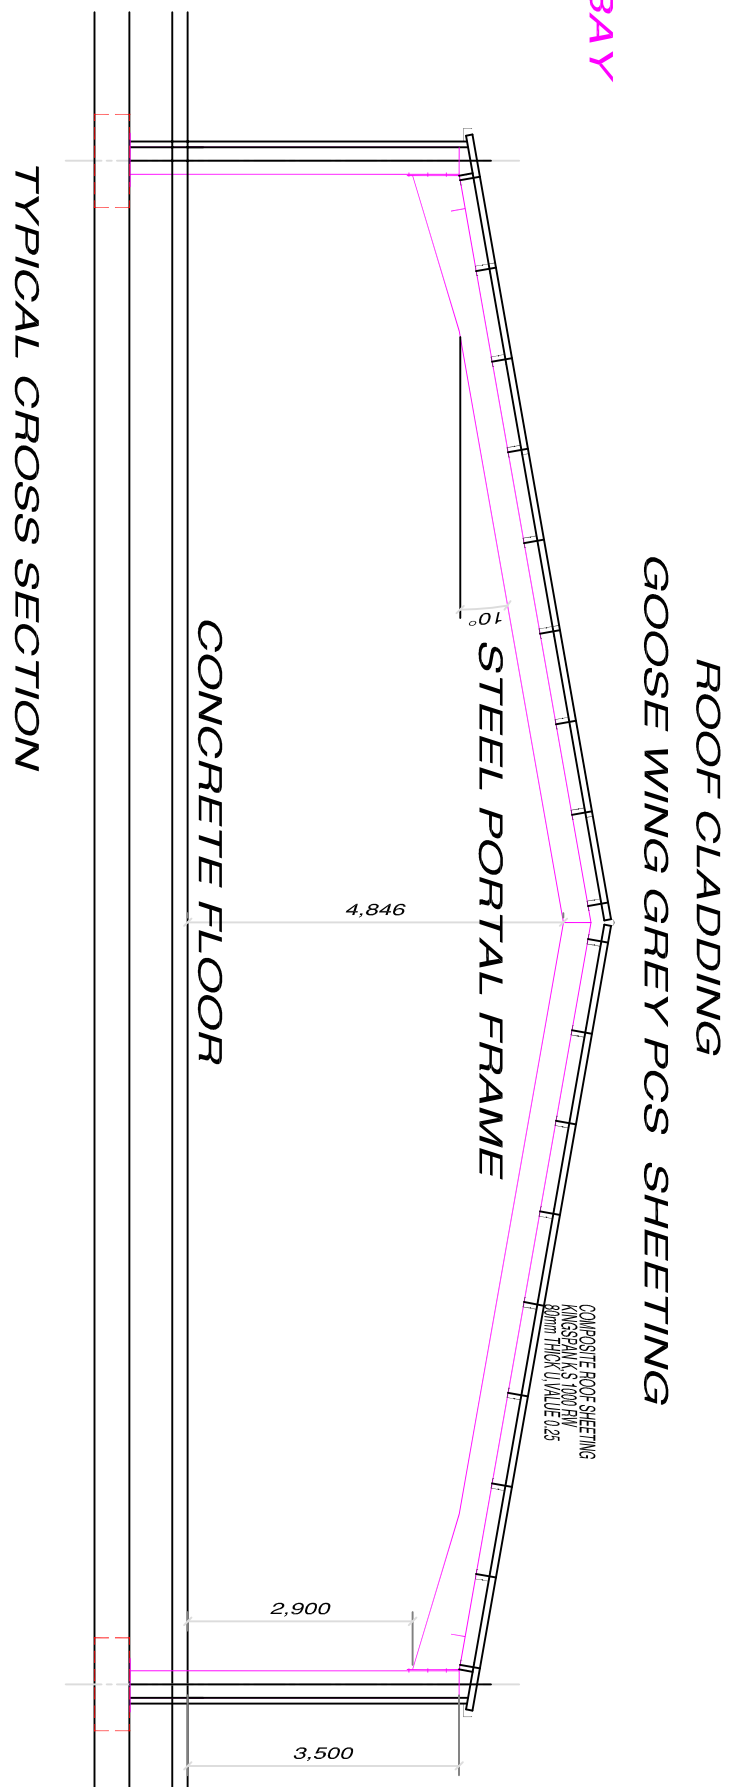

TYPICAL CROSS SECTION

WALL CLADDING AND TRIM  
FERN GREEN PCS SHEETING



Highly Commended  
Borough Council of Kings Lynn  
Residential New Build  
4 West Norfolk The Mayors Award for Design in the Environment 2011

Winner, New Small Scale  
housing development  
Highly Commended  
Commercial category building  
Design and construction award 2010

Winner, Heritage award 2010  
For Conversion or Restoration  
Highly Commended  
Heritage award New Build  
2009

Winner, Building  
Design Awards  
Building Excellence in Fenland  
Heritage award New Build  
2014

Winner, Best  
Building  
Heritage award  
2010

DAVID BROKER DESIGN SERVICES  
CONCEPT 2000  
DESIGN AND DEVELOPMENT  
ESTABLISHED 1975

ARCHITECTURAL TECHNICIANS  
DANBROOK HOUSE STATION ROAD  
WISBECH CAMBS PE13 4BW  
Tel: 01432 854100  
E-mail: david.broker@btinternet.com

Client: D A ROLLINS

Drawing No: 1802-3A WORKSHOP PLAN AND ELEVATIONS  
Revision: TO PLANNING

Project: PROPOSED PANEL ASSEMBLY (ELECTRIC AL WORKSHOP)

Site: HOME FELD  
JARVIS GATE  
SUTTON STAMES

|           |        |          |
|-----------|--------|----------|
| Prepared: | Drawn: | Checked: |
| -         | DB     | -        |

|              |          |              |
|--------------|----------|--------------|
| Print Scale: | Drawn:   | Revision No: |
| 1:50 @ A1    | A1/C1 15 | -            |

DO NOT SCALE FROM THIS DRAWING - All dimensions to be verified on site - This drawing and design remains the copyright of David Broker and may not be reproduced without permission. David Broker or Concept 2000 will not be held responsible for any construction which undertaken prior to approval of relevant proposed plans are issued - Any alterations to details or specifications may invalidate the approval and become a separate drawing sheet.

Web site [www.davidbrokerdesignservices.co.uk](http://www.davidbrokerdesignservices.co.uk)

**DBDS**

Issue 1 PLANNING APPLICATION 27.06.2015