


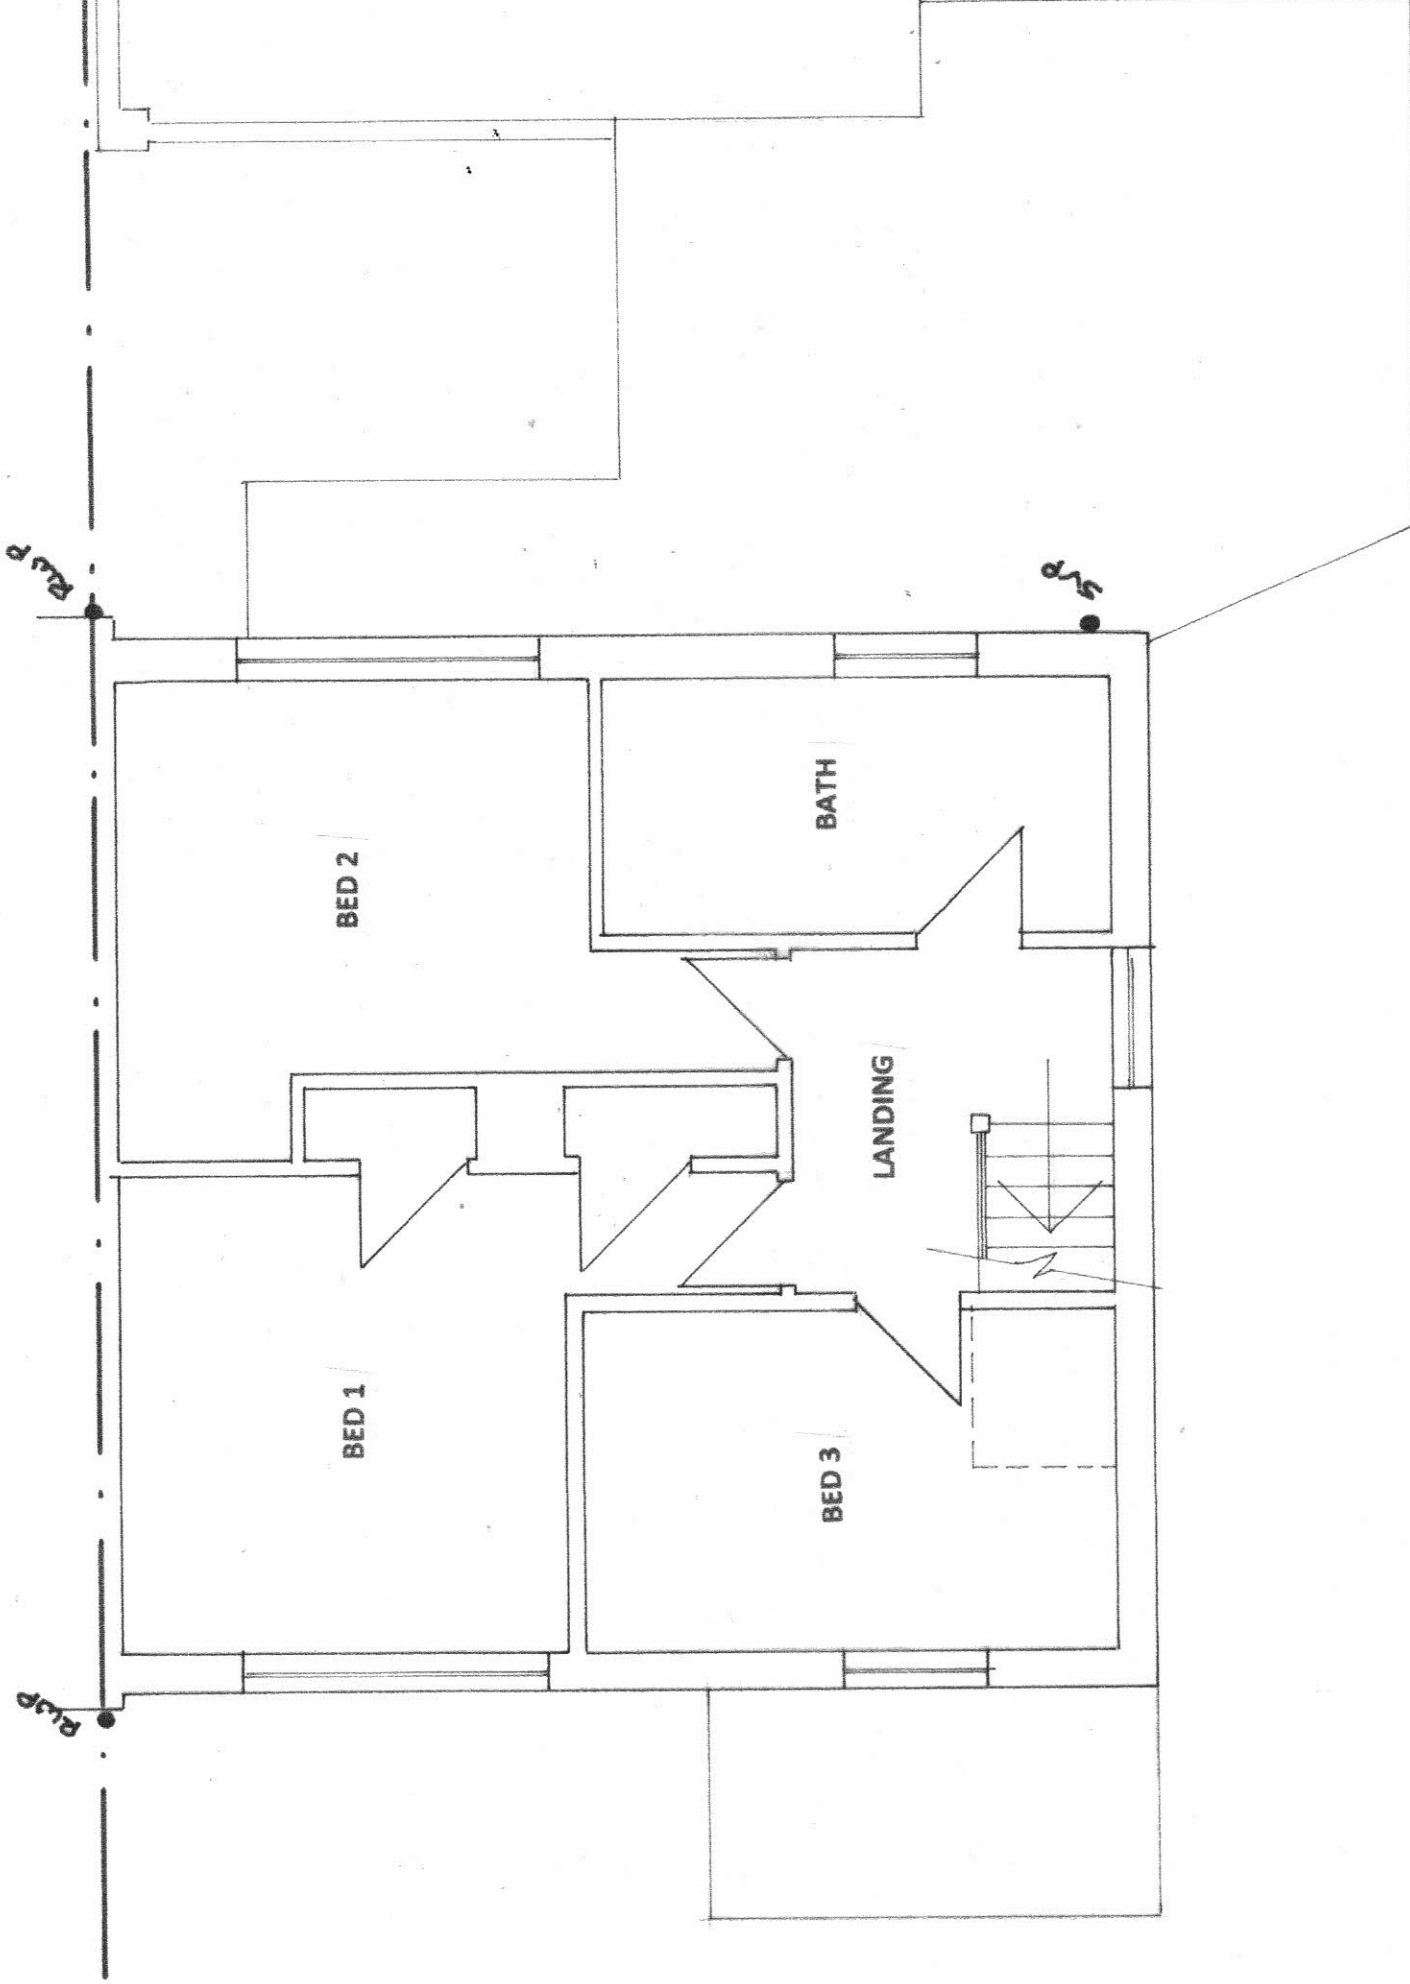

Location	48 DANIEL'S CRESCENT, LONG SUTTON, SPALDING, LINCOLNSHIRE		
Job	PART TWO AND SINGLE STOREY EXTENSION AND OTHER EXTERNAL ALTERATIONS		
Drawing	EXISTING FIRST FLOOR PLAN		
Scale:1:50	Date: Feb 25	Drawing No: four	