


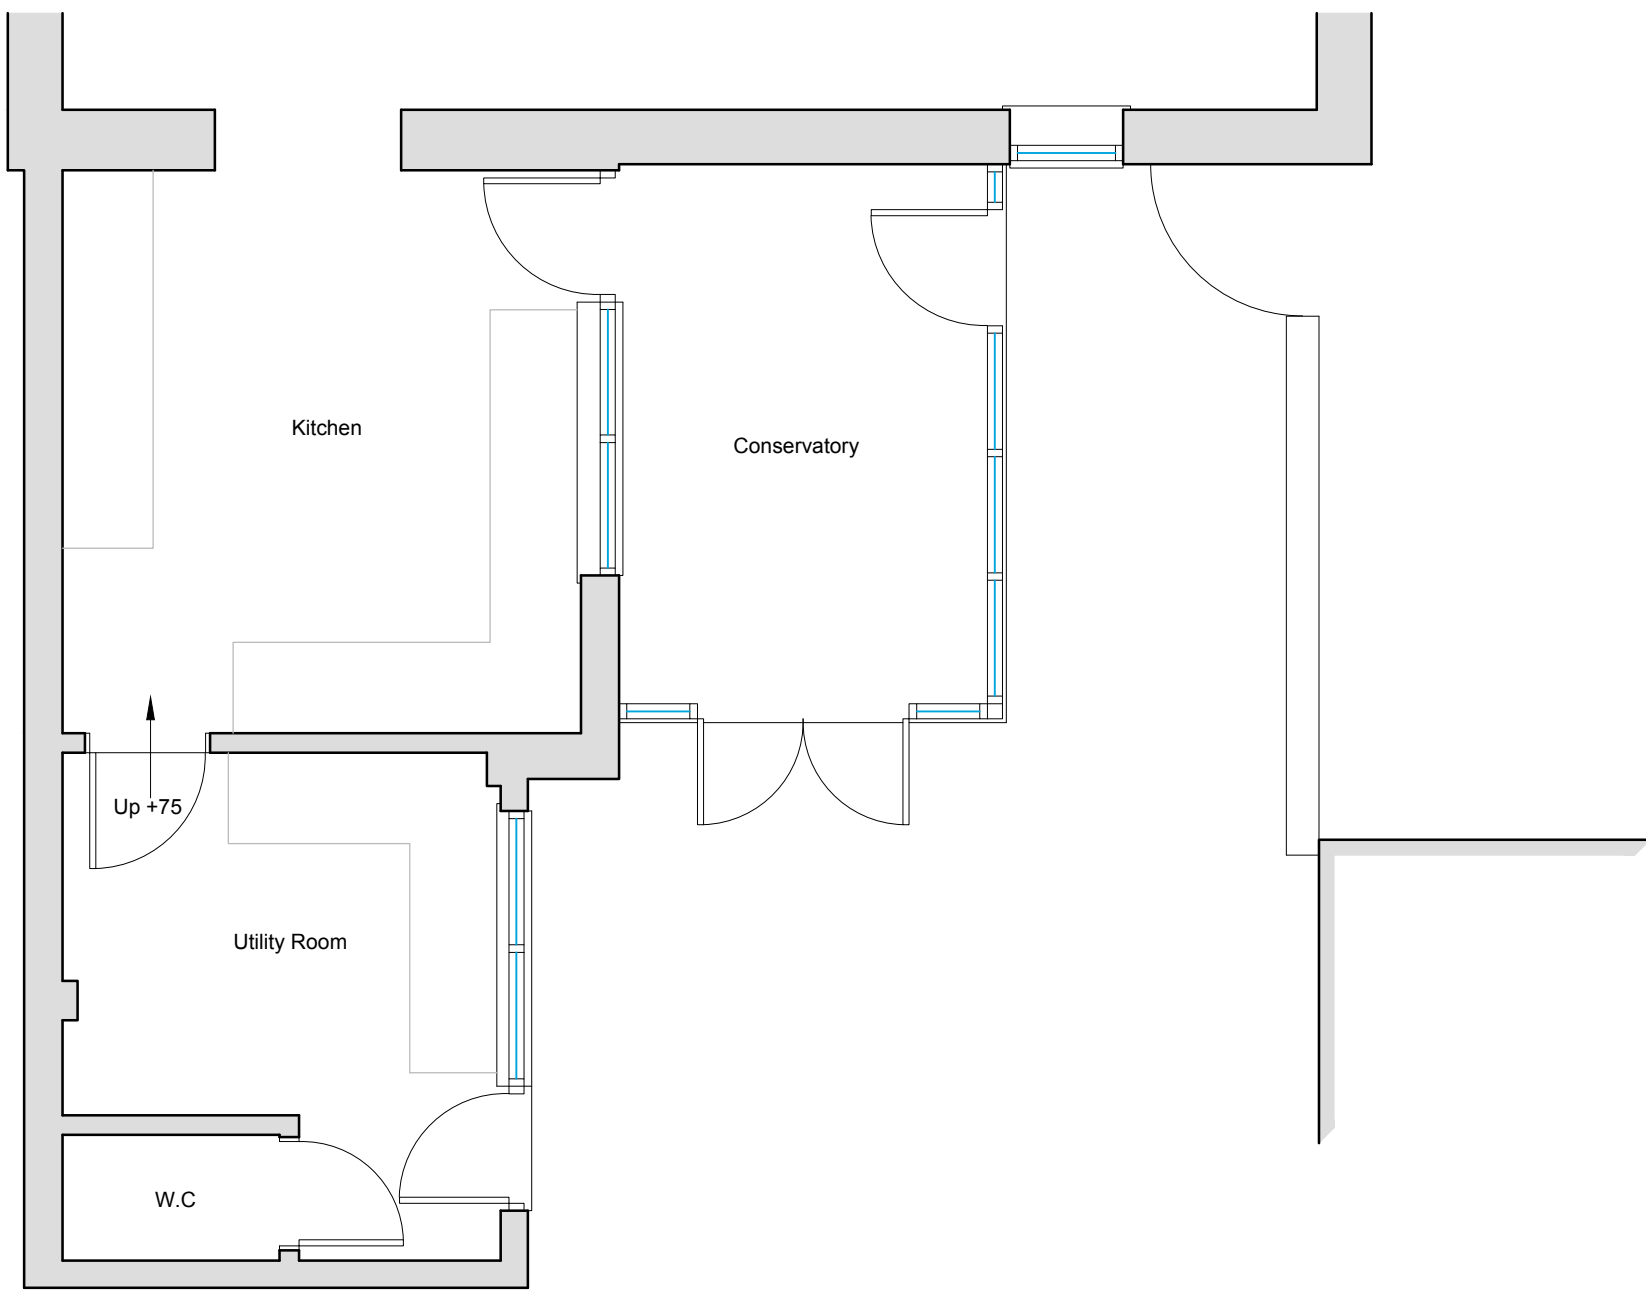


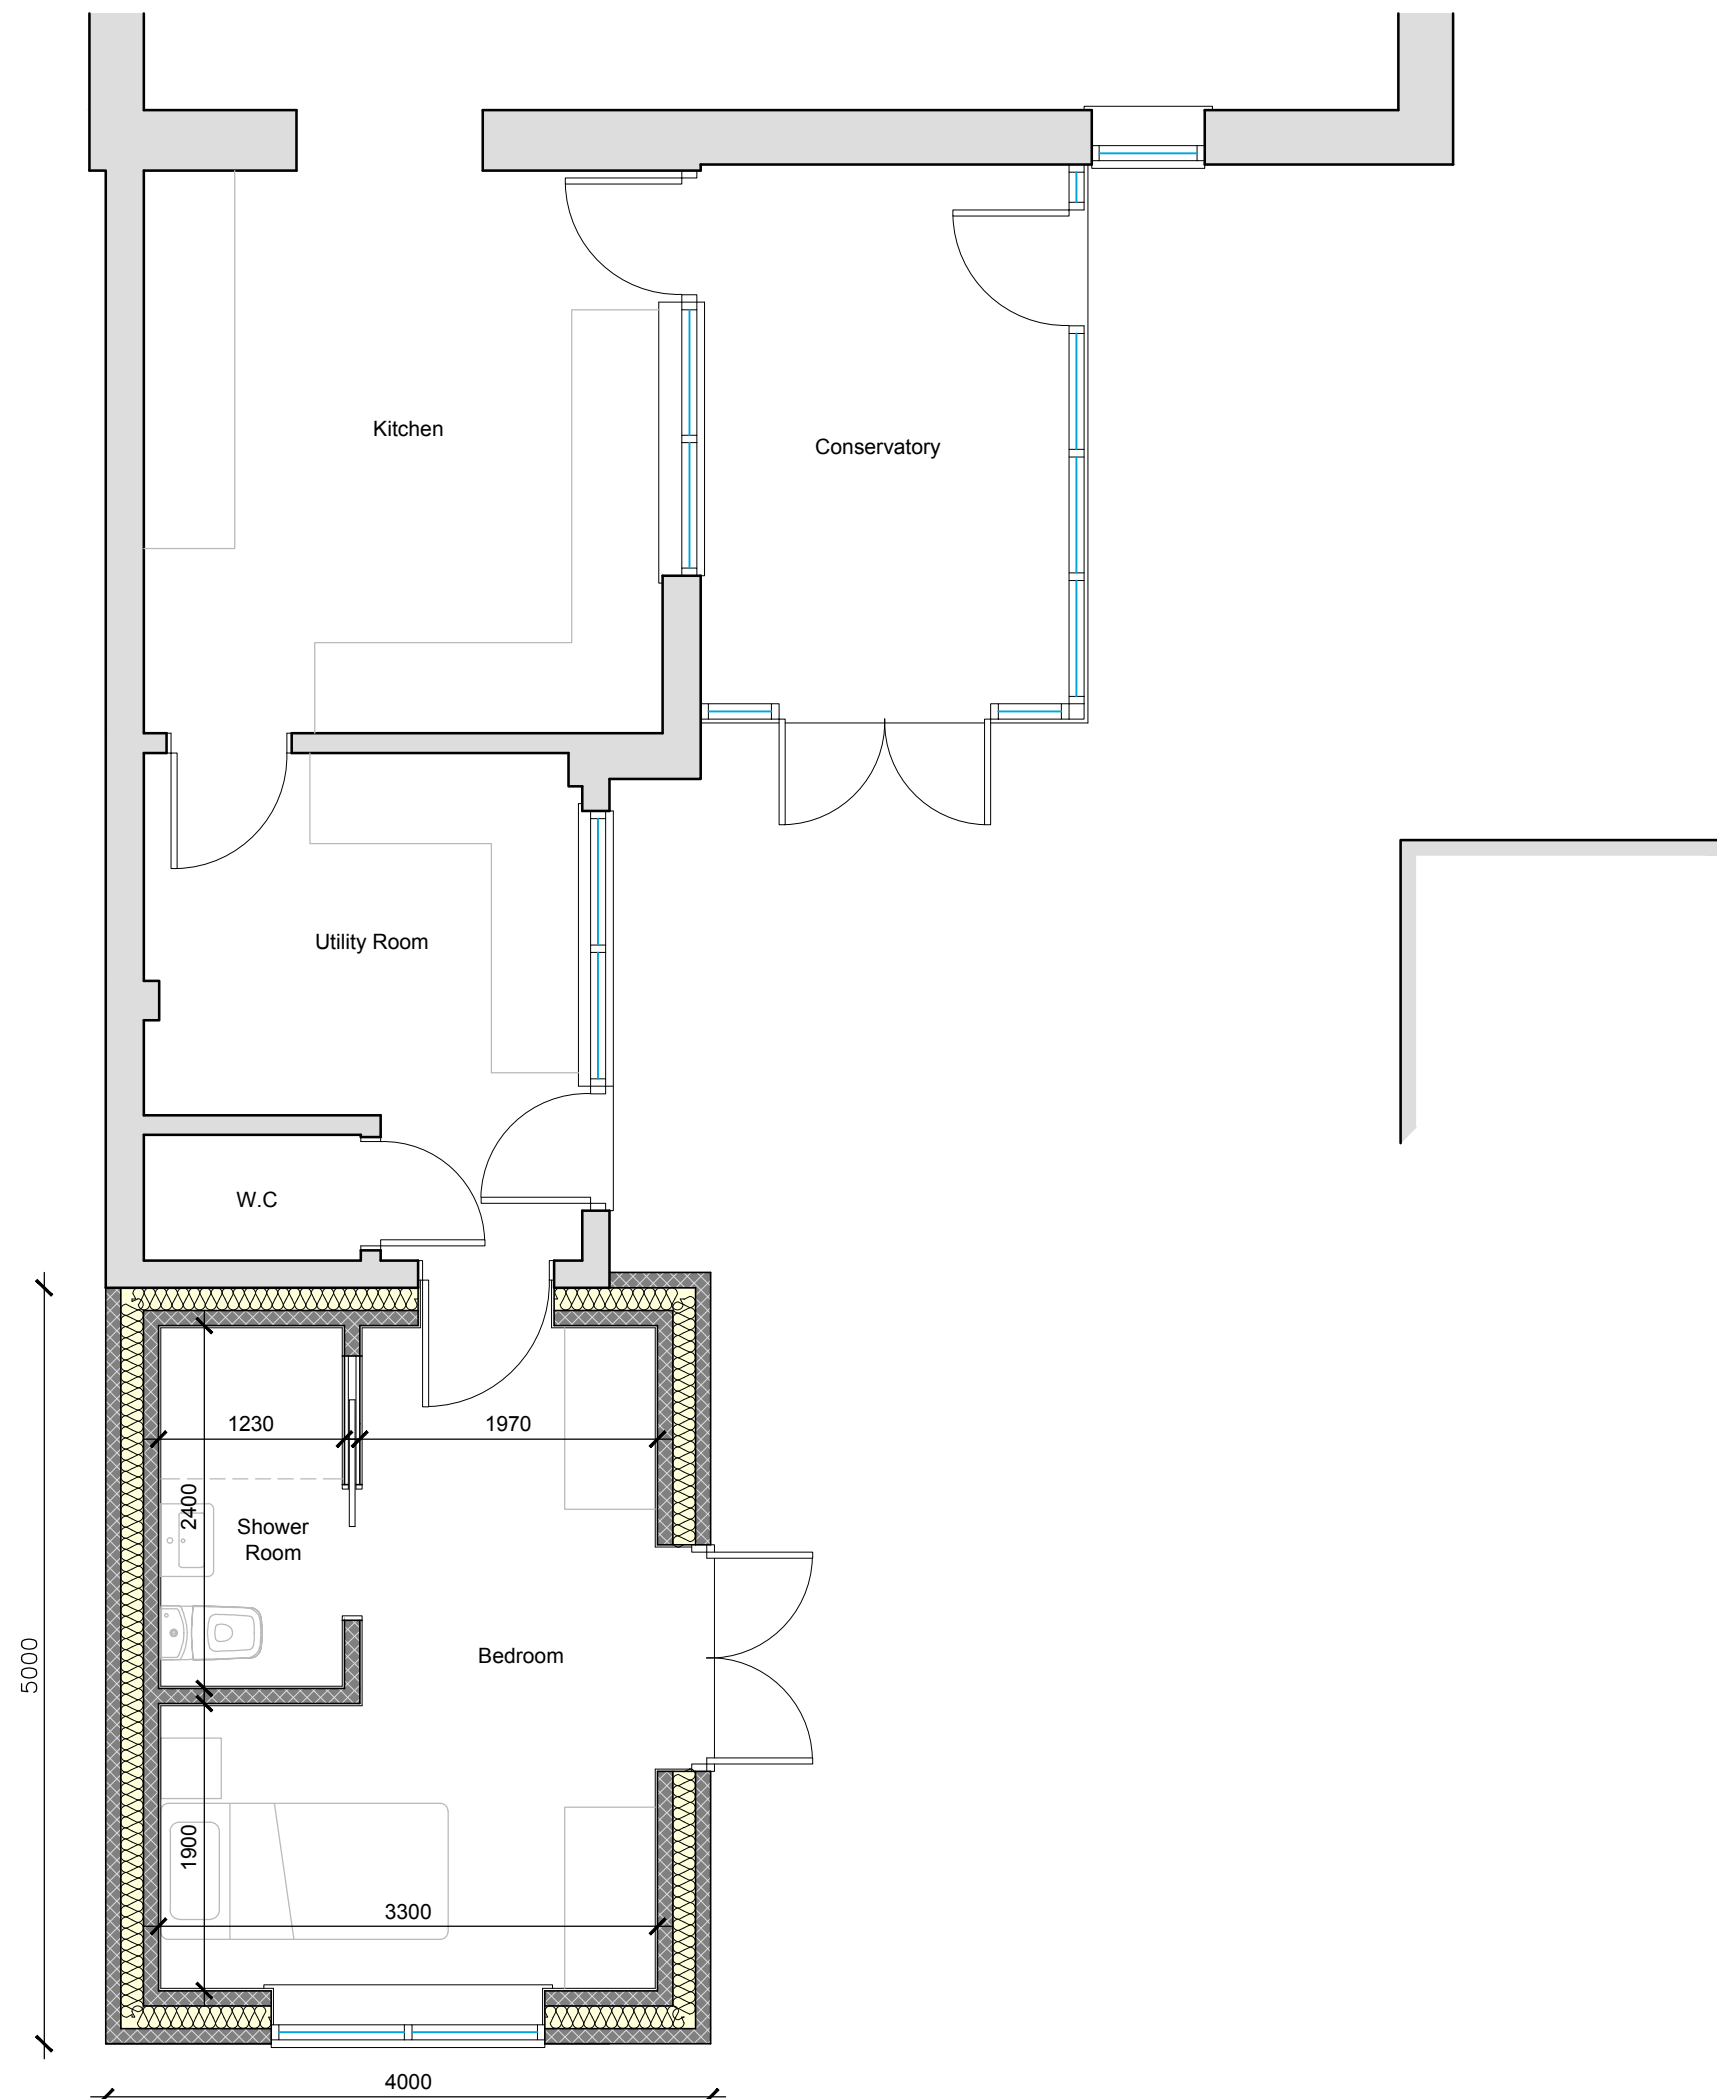


Existing Part Ground Floor Plan
Scale 1:50

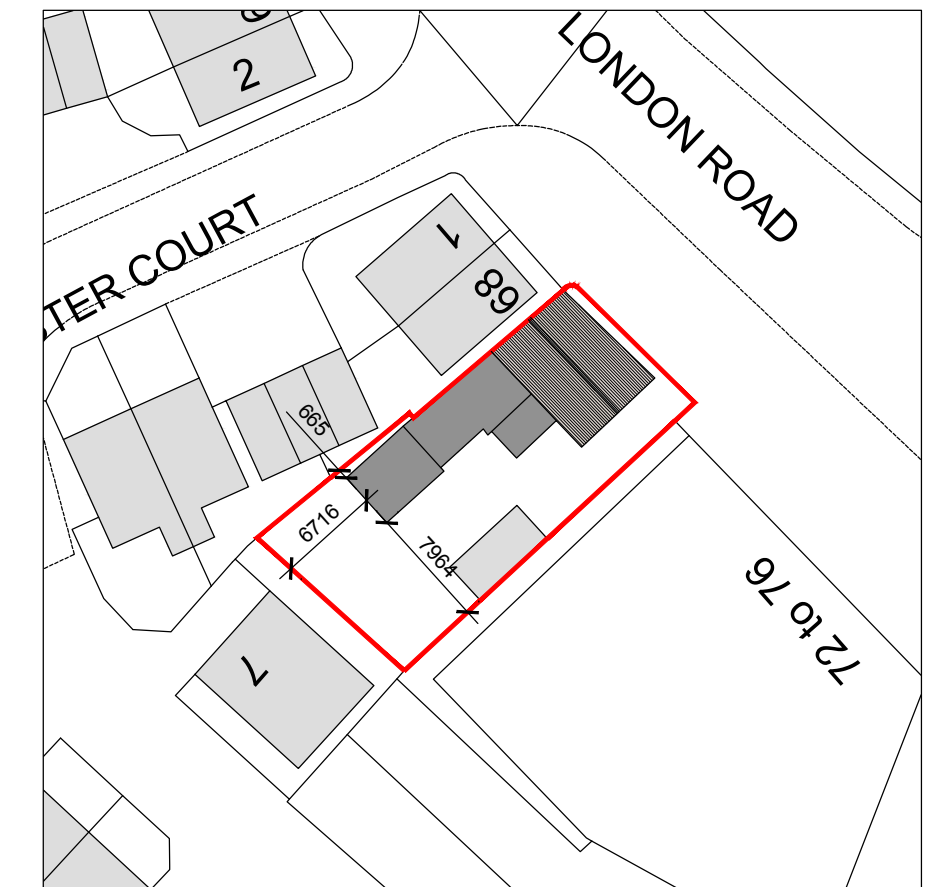

Proposed Part Ground Floor Plan
Scale 1:50

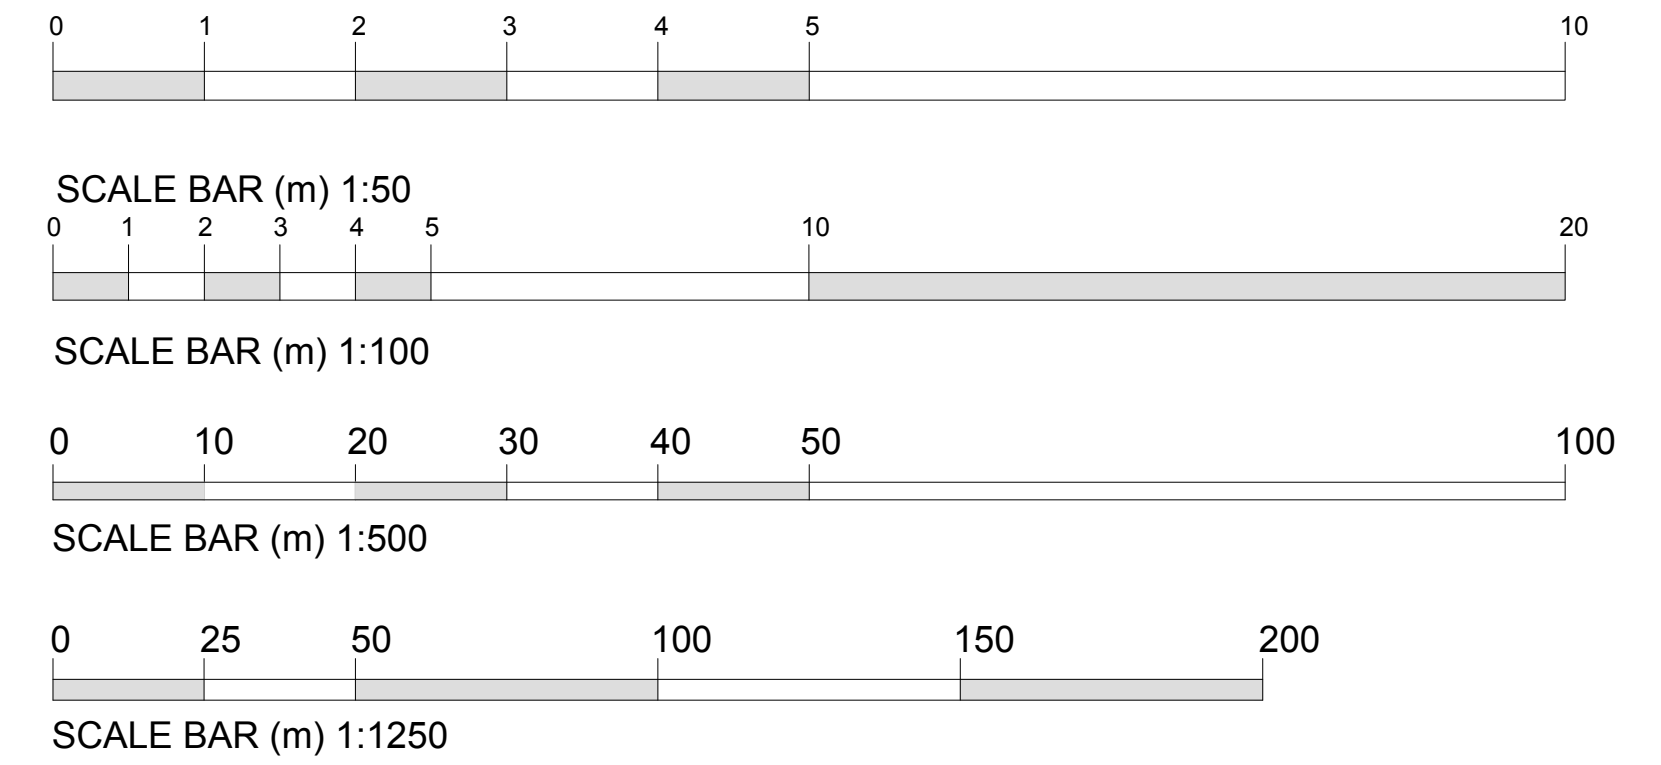


Proposed Block Plan
Scale 1:500

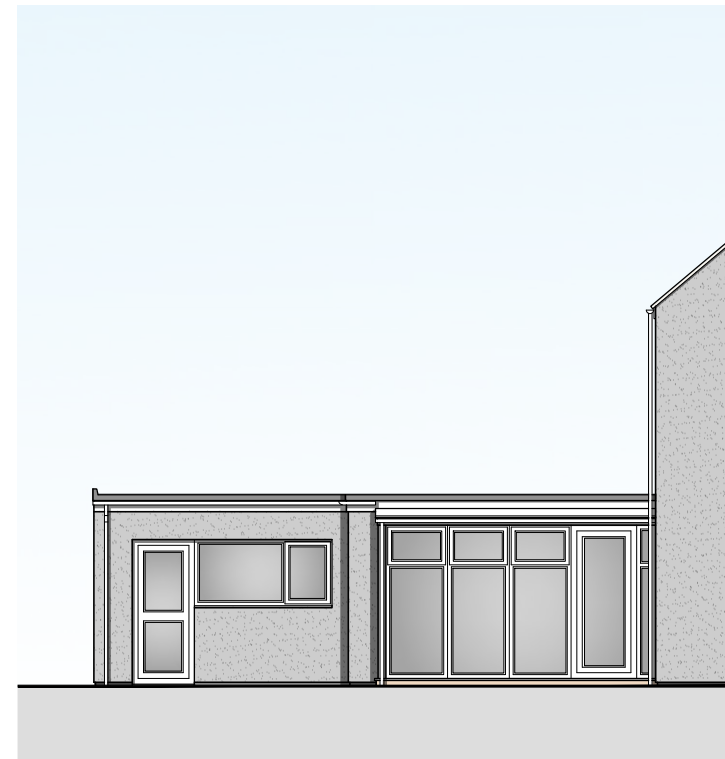

Existing Side (SE) Elevation
Scale 1:100



Existing Rear (SW) Elevation
Scale 1:100

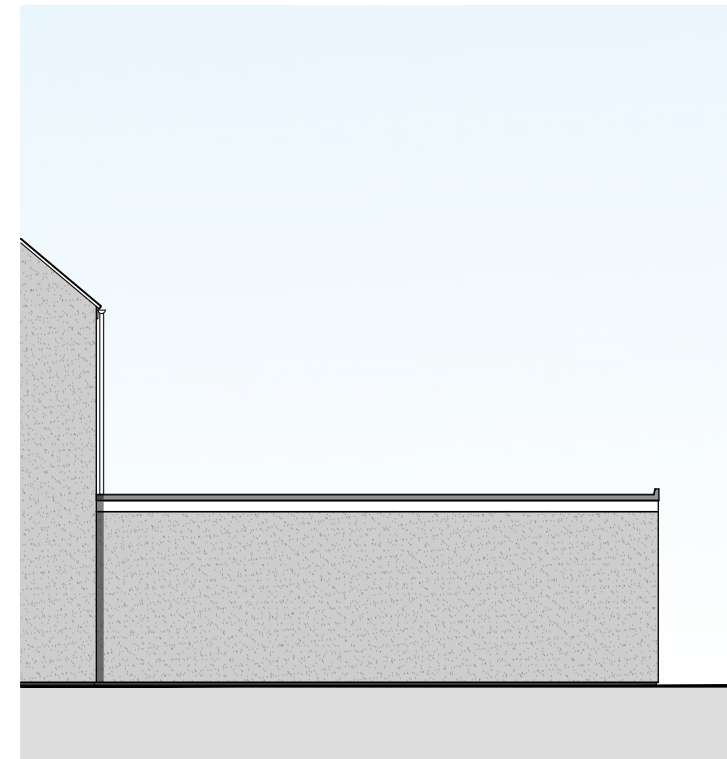


Existing Side (NW) Elevation
Scale 1:100




Proposed Side (SE) Elevation
Scale 1:100



Proposed Rear (SW) Elevation
Scale 1:100

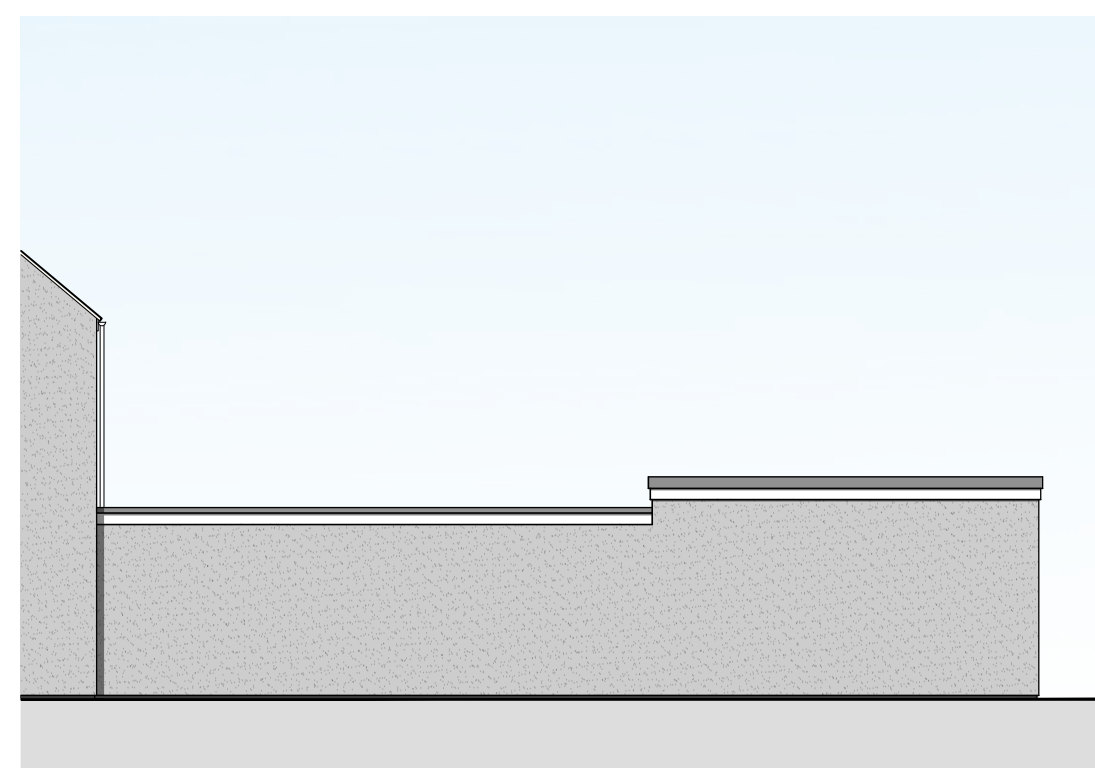

Proposed Side (NW) Elevation
Scale 1:100

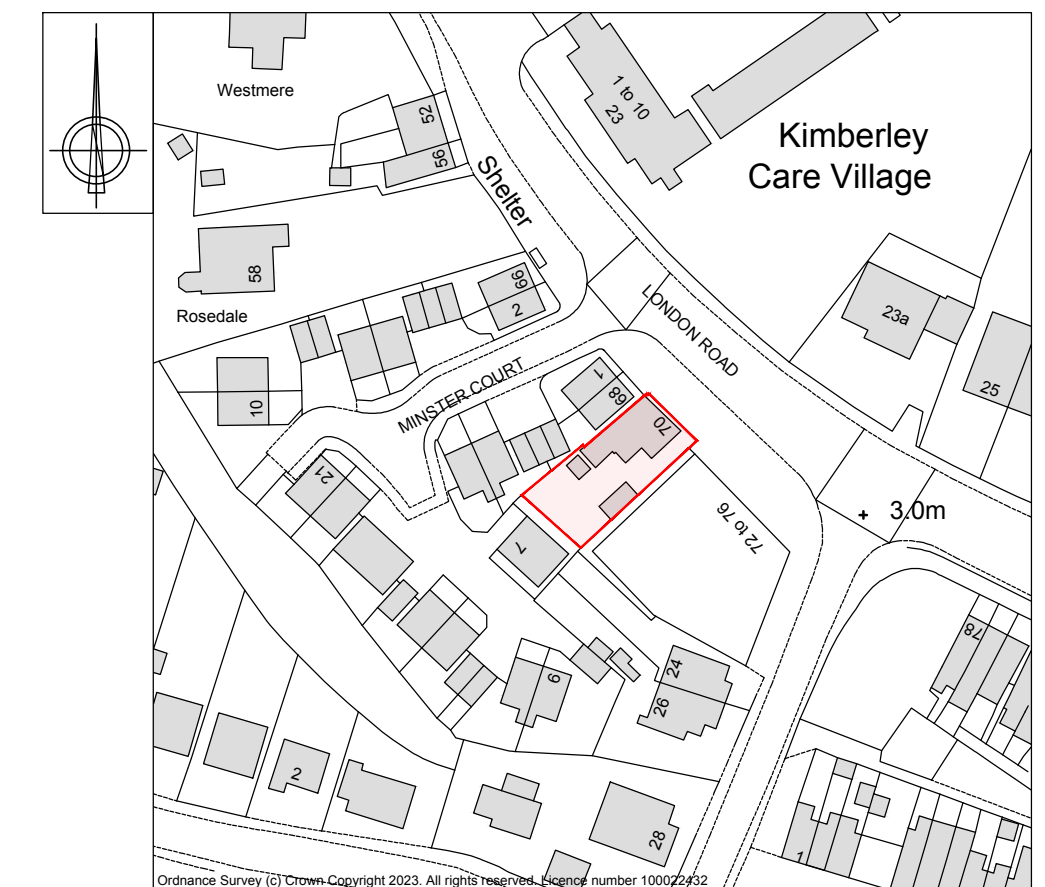

Site Location Plan
Scale 1:1250

PROJECT:		DRAWING:	
SINGLE STOREY REAR EXTENSION		EXISTING & PROPOSED FLOOR PLANS EXISTING & PROPOSED ELEVATIONS	
SITE LOCATION PLAN PROPOSED BLOCK PLAN		CLIENT:	
SIZE:		Mr P. Royall	
A1		SCALE:	
as labelled		DRAWING BY:	
JC		SHEET:	
10/03/2023		039123/01	

NOTES: THIS DRAWING IS THE PROPERTY OF JC ARCHITECTURAL CONSULTANT. NO UNAUTHORIZED COPYING OR REPRODUCTION IN ANY FORM IS PERMITTED WITHOUT OBTAINING PRIOR WRITTEN PERMISSION FROM JC ARCHITECTURAL CONSULTANT. JC ARCHITECTURAL CONSULTANT RESERVES THE RIGHT TO OBTAIN THIS INFORMATION AT ANY TIME. ALL DIMENSIONS ARE TO BE CONFIRMED ON SITE BY CONTRACTOR. ANY DISCREPANCIES ARE TO BE REPORTED TO JC ARCHITECTURAL CONSULTANT IMMEDIATELY. THE DESIGN HAS BEEN UNDERTAKEN AS FAR AS POSSIBLE TO AVOID RISKS TO HEALTH AND SAFETY OR TO REDUCE AND CONTROL THE EFFECTS OF ANY UNAVOIDABLE RISK. ANY RELEVANT INFORMATION REGARDING RISKS WHICH ARE NOT ABLE TO BE ELIMINATED WILL BE INCLUDED WITHIN THE PROJECT HEALTH AND SAFETY FILE.