

## DESIGN RATIONALE.

- To use native structure planting to enclose the site & act as a buffer to traffic noise.
- To create a naturalistic, attractive & peaceful environment for camping, informal play & leisure.
- Creation of wildlife habitats & corridors.
- To screen unsightly views out of the site

## KEY.

- EXISTING TREE TO BE RETAINED
- EXISTING CONIFER HEDGE TO BE RETAINED
- PROPOSED SPECIMEN TREE.
- PROPOSED NATIVE HEDGEROW
- PROPOSED PLANTING BED.
- PROPOSED FIELD GATE (TIMBER).
- PROPOSED 1.8m CLOSEBOARDED FENCE.

## PLANTING NOTES.

**PLANTING BED 'A'** ~ 50m long x 2m wide bed to be planted @ 1m random centres using the following shrub mix:

- 10N° *Cornus sanguinea* (Dogwood).
- 25N° *Corylus avellana* (Hazel).
- 15N° *Ligustrum vulgare* (Wild privet).
- 20N° *Viburnum opulus* (Guelder Rose).
- 20N° *Viburnum tinus* (Laurustinus).
- 10N° *Syringa vulgaris* (Lilac).

All transplants for Bed 'A' to be kept weedfree using 1m<sup>2</sup> mulch mat/shrub together with a 600mm high shrub tube.


**PLANTING BED 'B'** ~ to be planted with *Pinus sylvestris* (Scots Pine) @ 3m centres in 3N° staggered rows 2m apart. 1N° 1m<sup>2</sup> mulch/tree.

**HEDGEROWS** ~ to be planted with 1+1 transplants @ 450mm centres in 2N° staggered rows 250mm apart. Kept weed free using a 1m roll of proprietary mulch matting. Protected from vermin using wire mesh rabbit proof fencing buried 150mm below finished ground level. Holly to be planted in groups of not less than 3N°. Blackthorn in groups not less than 9N°.


**TREES** ~ All light standard/standard trees to be staked & tied using 75x100mm peeled & pointed S.W. stakes to finish no higher than 600mm above finished ground level. Trees to be secured using 450mm long 'SuperSoft' rubber ties. Each tree to be fixed with a spiral rabbit guard & a 1m<sup>2</sup> mulch mat pegged into position.

N.B. This planting plan should be read in conjunction with the enclosed Planting Schedule.

These planting proposals have been prepared without the benefit of plans to identify underground services. It is therefore the duty of the client & landscape contractor to locate any services on site prior to carrying out any excavations or planting.

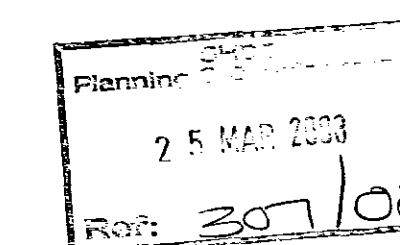

Revision A - 20/3/03 - Drapped kerb removed and raised kerb opposite access point added

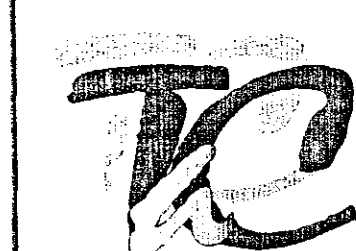


Trevor A Clay RIBA Ltd  
Chartered Architects  
14 Old Fendike Road  
Weston Hills  
SPALDING  
Lincolnshire PE12 6DD

Tel/Fax: 01406 380027 Mob: 07778 597975 Email: trevorclay@btccal.co.uk

project: PROPOSED TOURING CARAVAN PARK AT VICARAGE LANE, LONG SUTTON FOR F H WHITE AND SON

drawing: SITE PLAN SHOWING DETAILS OF LIGHTING, DRAINAGE AND ROAD CONSTRUCTION

date: 06 March 03 proj. no: 08/214/PA  
scale: 1:500 drg. no: 001 rev: A

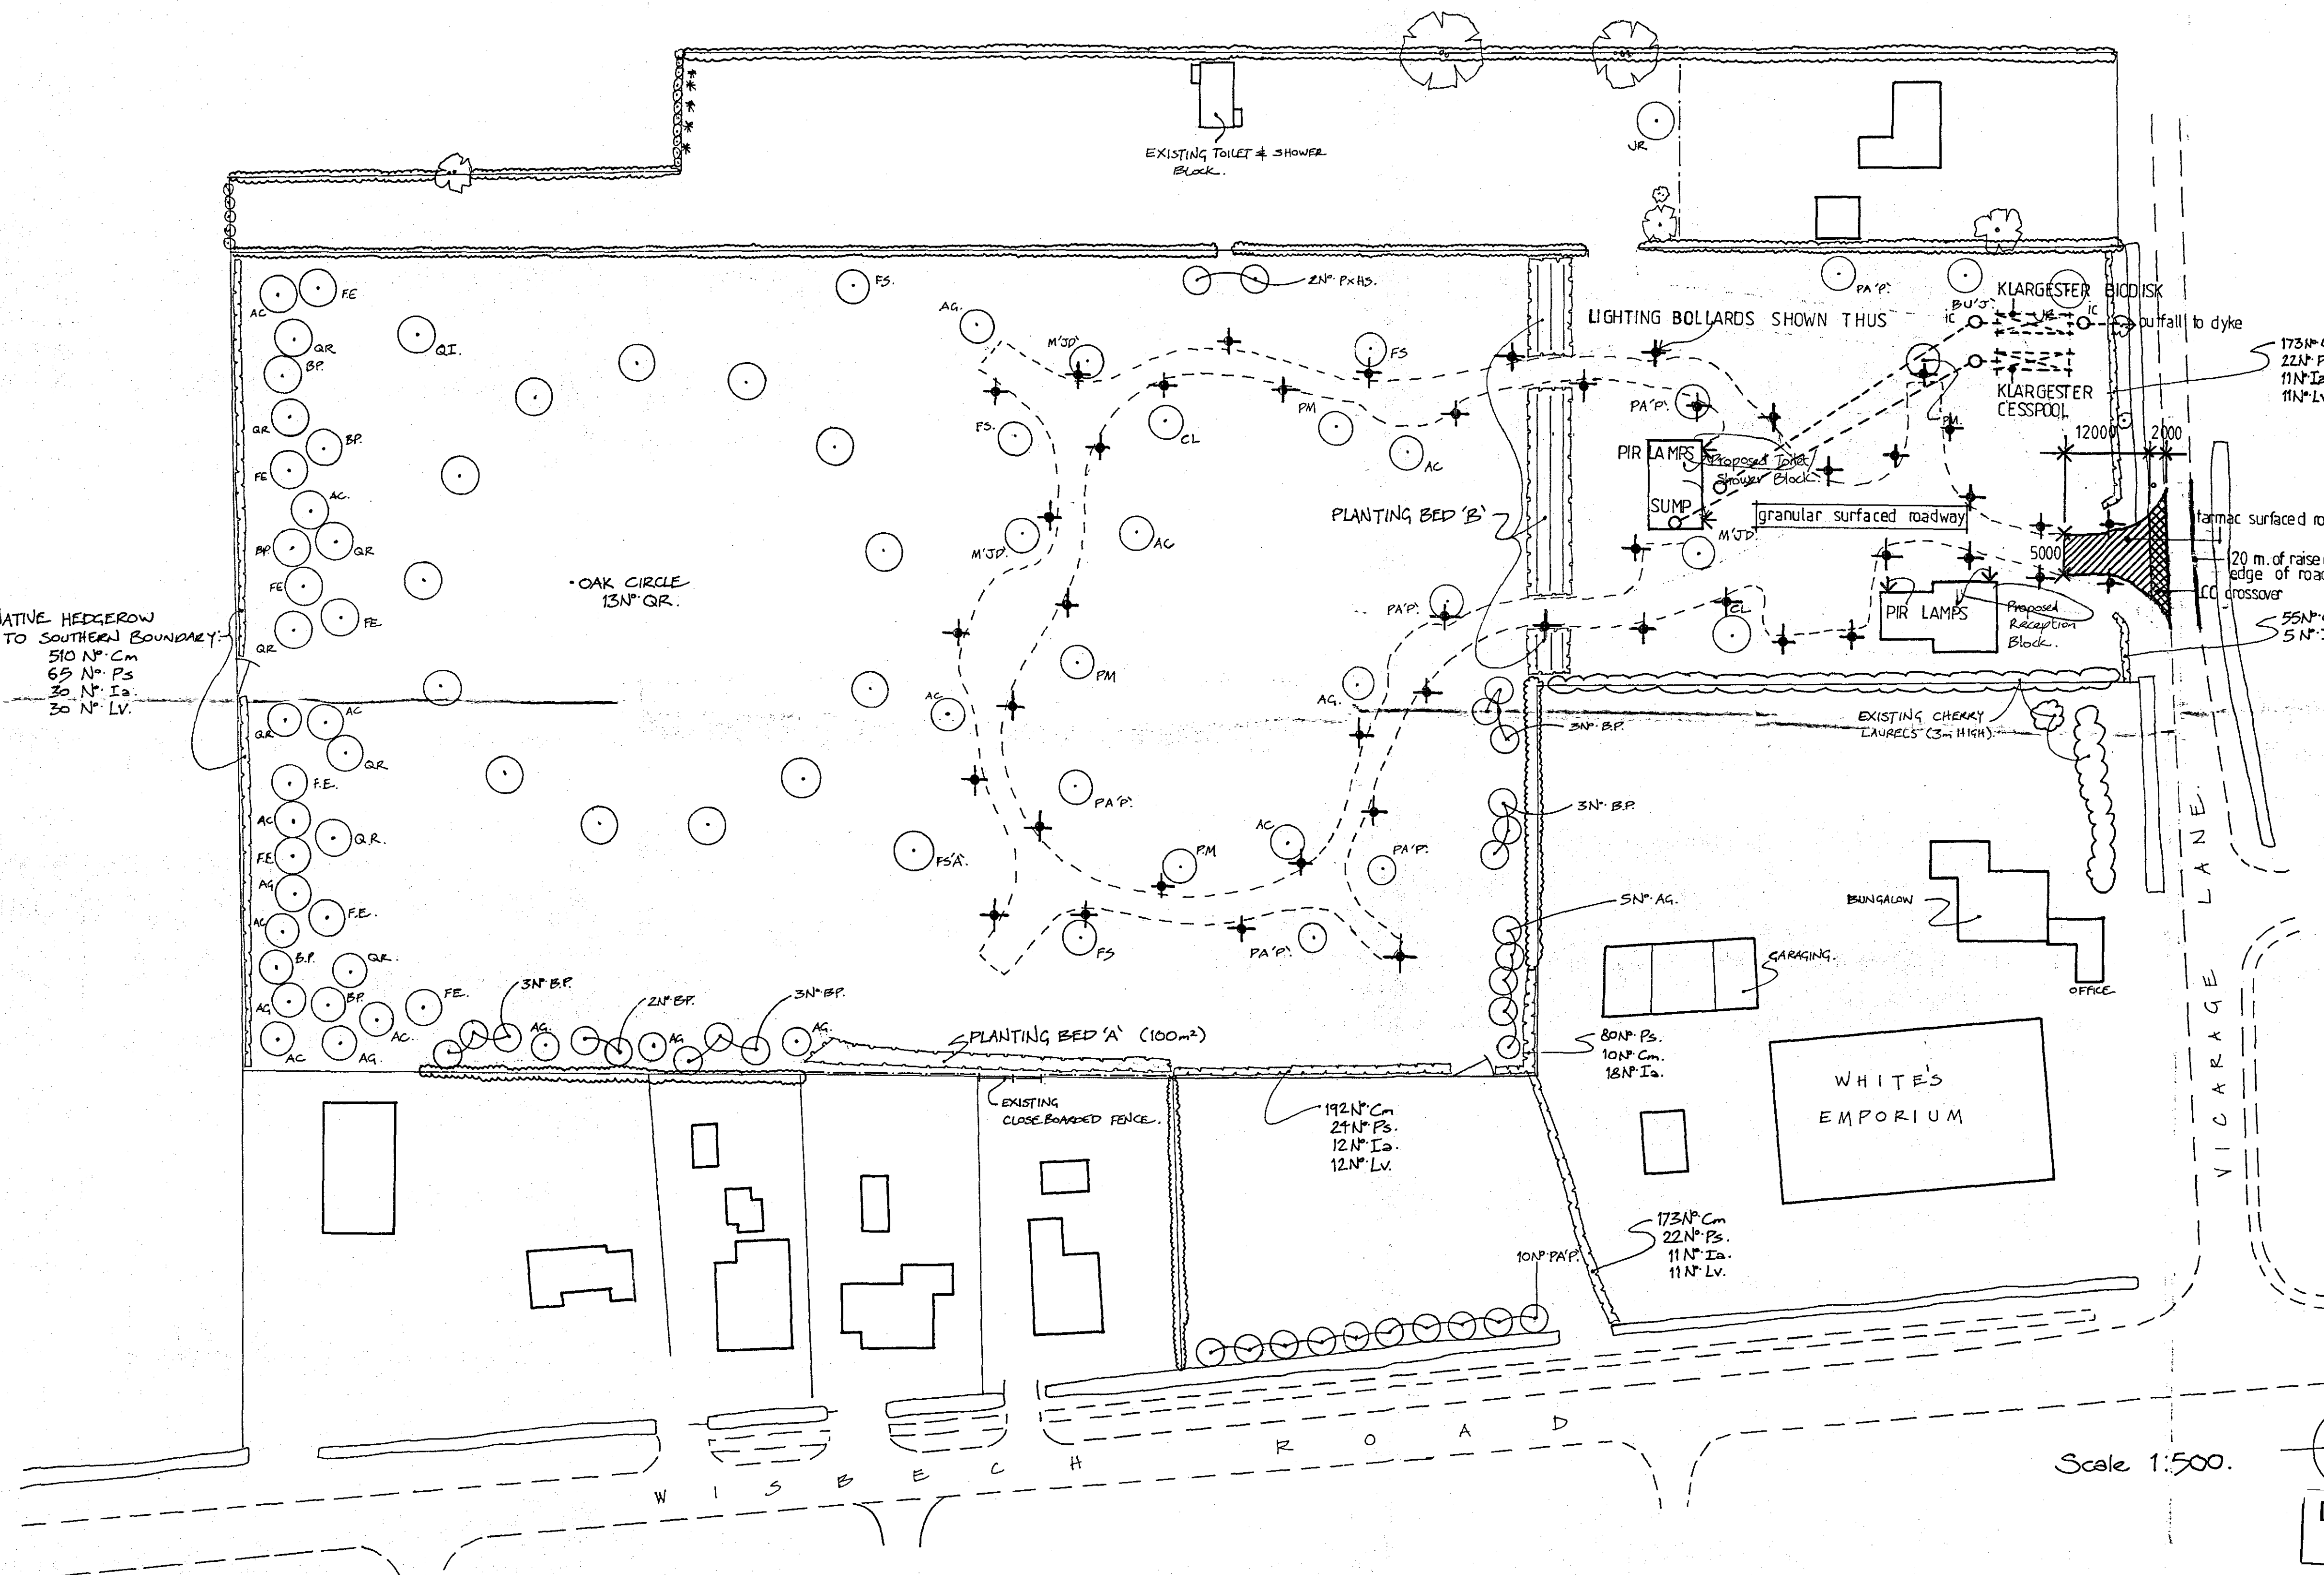

## Landscape Planting Proposals for Touring Caravan Park · Vicarage Lane · Long Sutton · Lincolnshire.