


DESIGN RATIONALE.

- To use native structure planting to enclose the site & act as a buffer to traffic noise.
- To create a naturalistic, attractive & peaceful environment for camping, informal play & leisure.
- Creation of wildlife habitats & corridors.
- To screen unsightly views out of the site.

KEY.

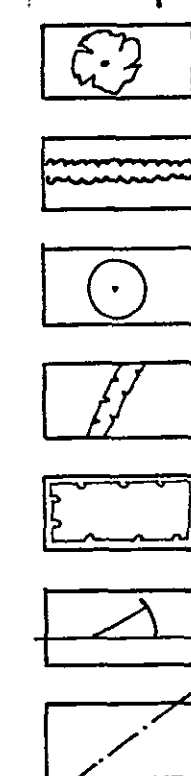

- EXISTING TREE TO BE RETAINED
- EXISTING CONIFER HEDGE TO BE RETAINED
- PROPOSED SPECIMEN TREE
- PROPOSED NATIVE HEDGEROW
- PROPOSED PLANTING BED
- PROPOSED FIELD GATE (TIMBER)
- PROPOSED 1.8m CLOSEBOARDED FENCE

PLANTING NOTES.

PLANTING BED 'A' ~ 50m long x 2m wide bed to be planted @ 1m random centres using the following shrub mix:

- 10N° Cornus sanguinea (Dogwood).
- 25N° Cornus avellana (Hazel).
- 15N° Ligustrum vulgare (Wild privet).
- 20N° Viburnum opulus (Guelder Rose).
- 20N° Viburnum tinus (Laurastinus).
- 10N° Syringa vulgaris (Lilac).

All transplants for Bed 'A' to be kept weedfree using 1m² mulch mat/shrub together with a 600mm high shrub tube.

PLANTING BED 'B' ~ to be planted with Pinus sylvestris (Scots Pine) @ 3m centres in 3N° staggered rows 2m apart. 1N° 1m² mulch mat/tree.

HEDGEROWS ~ to be planted with 1+1 transplants @ 450mm centres in 2N° staggered rows 250mm apart. kept weed free using a 1m roll of proprietary mulch matting. Protected from vermin using wire mesh rabbit proof fencing buried 150mm below finished ground level. Holly to be planted in groups of not less than 3N° Blackthorn in groups not less than 9N°.

TREES ~ All light standard/standard trees to be staked & tied using 75x100mm paled & painted S.W. stakes to finish no higher than 600mm above finished ground level. Trees to be secured using 450mm long 'SuperSoft' rubber ties. Each tree to be fitted with a spiral rabbit guard & a 1m² mulch mat pegged into position.

NB This planting plan should be read in conjunction with the enclosed Planting Schedule.

These planting proposals have been prepared without the benefit of plans to identify underground services. It is therefore the duty of the client & landscape contractor to locate any services on site prior to carrying out any excavation or planting.

Planner's Document
07 MAR 2008
0307108

REV. 'A' 22 Feb. '08.
Internal Road Layout amended to correspond to original consent as requested by S.H.D.C.

SUPERSEDED




Trevor A Clay RIBA Ltd
Chartered Architects
14 Old Fendike Road
Weston Hills
SPALDING
Lincolnshire PE12 6DD

Tel/Fax: 01406 360027 Mob: 07776 597975 Email: trevorclay@btccal.co.uk

Project:
PROPOSED TOURING CARAVAN PARK AT
VICARAGE LANE, LONG SUTTON FOR
F H WHITE AND SON

Drawing:
SITE PLAN SHOWING DETAILS OF LIGHTING,
DRAINAGE AND ROAD CONSTRUCTION

date: 06 March 08
scale: 1:500
proj. no: 08/214/PA
drg. no: 001
rev:

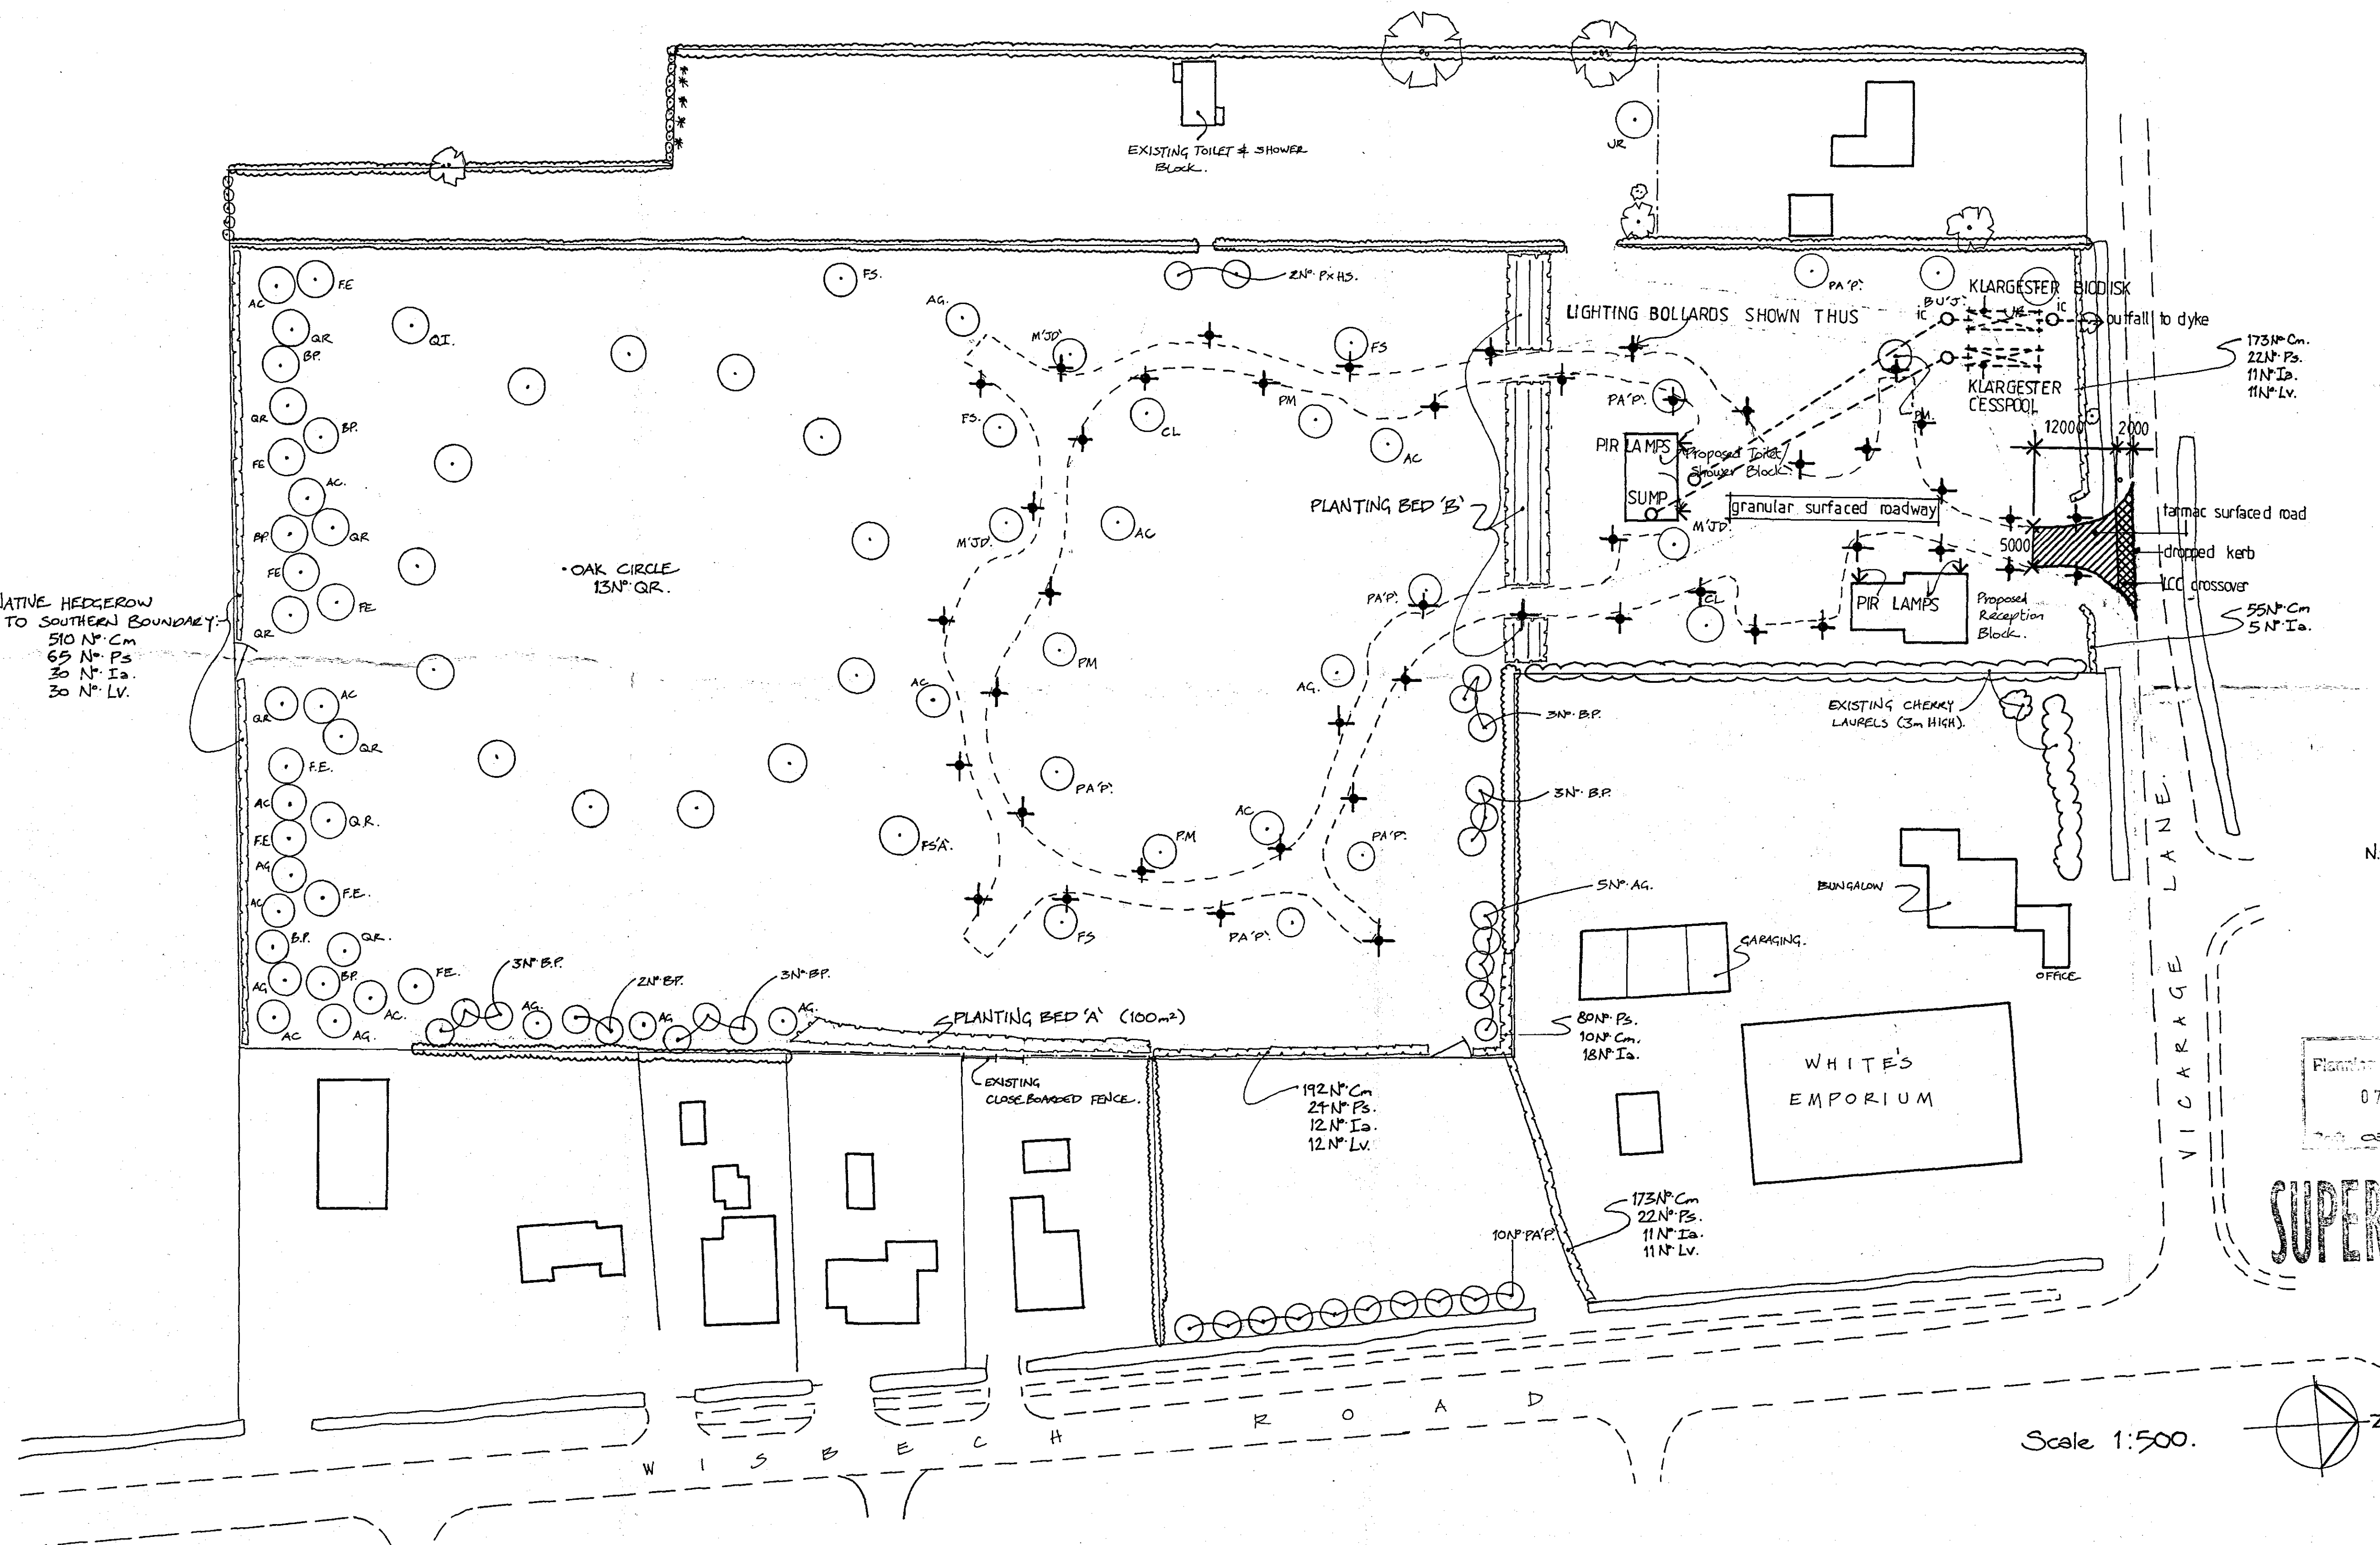

Landscape Planting Proposals for Touring Caravan Park • Vicarage Lane • Long Sutton • Lincolnshire.