




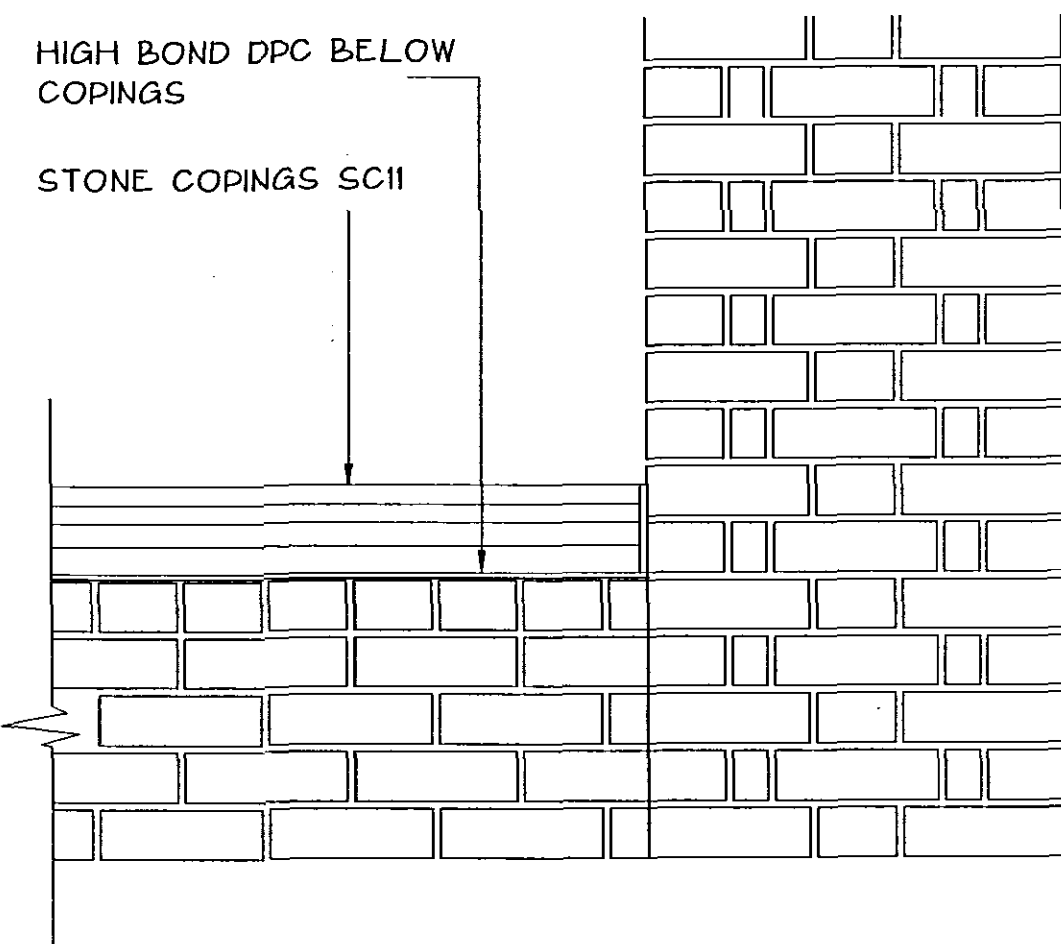


ELEVATION VIEW 'ENGLISH GARDEN BOND'

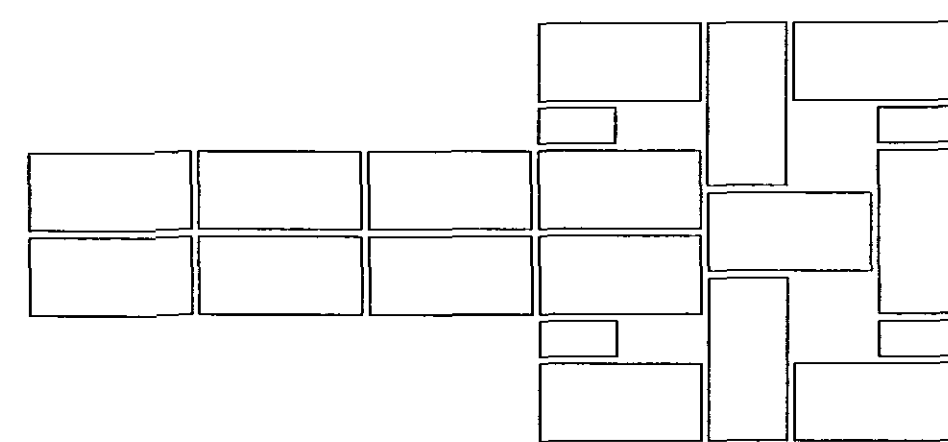

PLAN VIEW - STRETCHER WALL & PIER

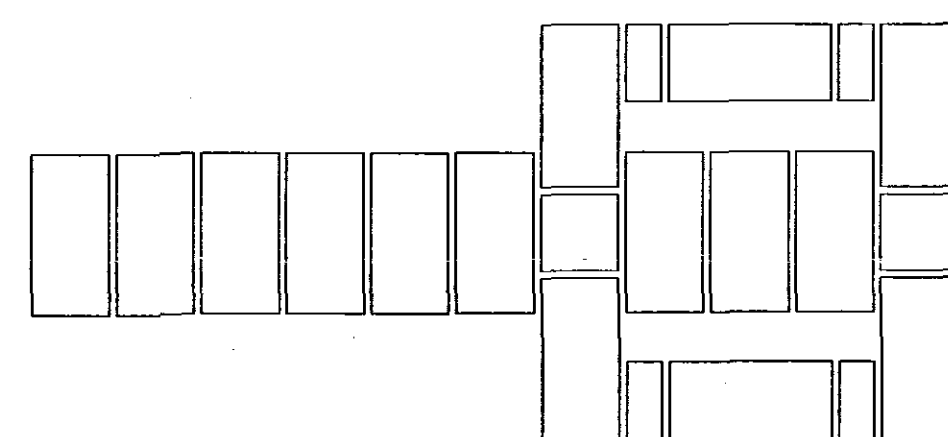

PLAN VIEW - HEADER WALL & PIER

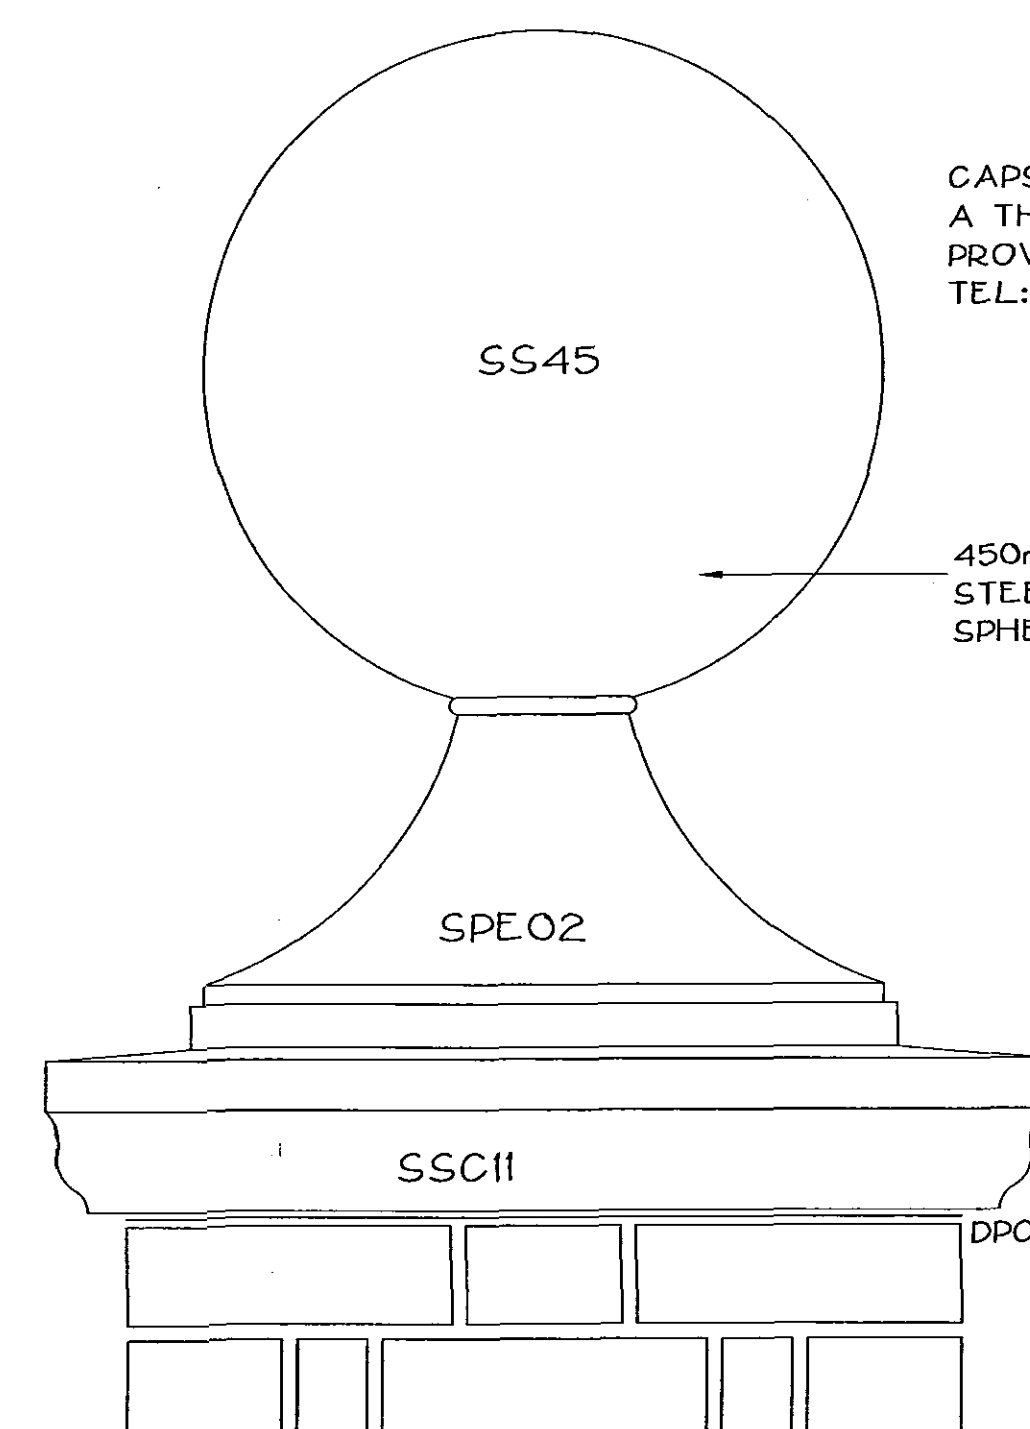

MAIN GATE PIER WITH
STONE CAP & FINIAL (SCALE 1:5)

EXPANSION JOINTS - PROVIDE AT A MAXIMUM OF 6M SPACING WITH A MAXIMUM 3M FROM A CORNER OR CHANGE OF DIRECTION. THEY MUST COMMENCE AT CONCRETE FOUNDATION LEVEL AND CONTINUE THROUGH COPING COURSES. ADDITIONAL EXPANSION JOINTS WILL BE REQUIRED AT 3M CENTRES THROUGH THE COPINGS. A 10mm JOINT WIDTH USE TIES FITTED WITH DE-BONDING SLEEVES TO SPAN THE JOINT TO MAINTAIN STABILITY. FILLER MATERIAL CELLULAR POLYURETHANE ALLOWING 10 x 10mm RECESS FOR POLYSULFIDE SEALANT.

HIGH DURABILITY MORTAR JOINTS:

- 1 PART PORTLAND CEMENT
- 1/2 PART LIME
- 4 1/4 PARTS SAND
- PROPRIETARY AIR ENTRAINING AGENT

USE STRONGER MIX FOR CAPPINGS AND COPINGS

MORTAR JOINTS - EITHER FLUSH OR BUCKET HANDLE JOINT PROFILES.

FOR RADIAL BRICKS CONTACT IBSTOCK PARKHOUSE SALES OFFICE ON 0844 800 4867.

VERTICAL SQUARE RAILINGS 20 X 20mm WELD FIXED THROUGH HORIZONTAL FLAT BAR 30 x 8mm

VERTICAL RAILINGS 20 X 20mm WITH SPIKE FINIAL

REFER TO DRAWING No 1022/02 FOR GATE DETAILS AND FOR GENERAL FENCING ARRANGEMENT. CONTRACTOR TO SUBMIT FULL DETAILS FOR CLIENT AND PLANNING APPROVAL PRIOR TO CONSTRUCTION.

FLAT BAR - 30 X 8mm SITS ON FLAT SECTION OF STONE COPING.


CAPS AND COPINGS TO BE IN A THE STOCK COLOUR (BATH) PROVIDED BY WARRICK STONE TEL: 01406 362262

IBSTOCK CHESTERTON R60 SMOOTH
2301
OR
IBSTOCK MULTI
R60 SMOOTH
2334.

ELEVATION VIEW - WROUGHT IRON FENCING
(SCALE 1:5)

FLAT BAR - 30 X 8mm FORGED RADIUS WITH HORIZONTAL ENDS ALL VERTICAL RAILINGS TO PASS THROUGH RADIUS BAR AND WELD FIXED.

CAPS AND COPINGS TO BE IN A THE STOCK COLOUR (BATH) PROVIDED BY WARRICK STONE TEL: 01406 362262

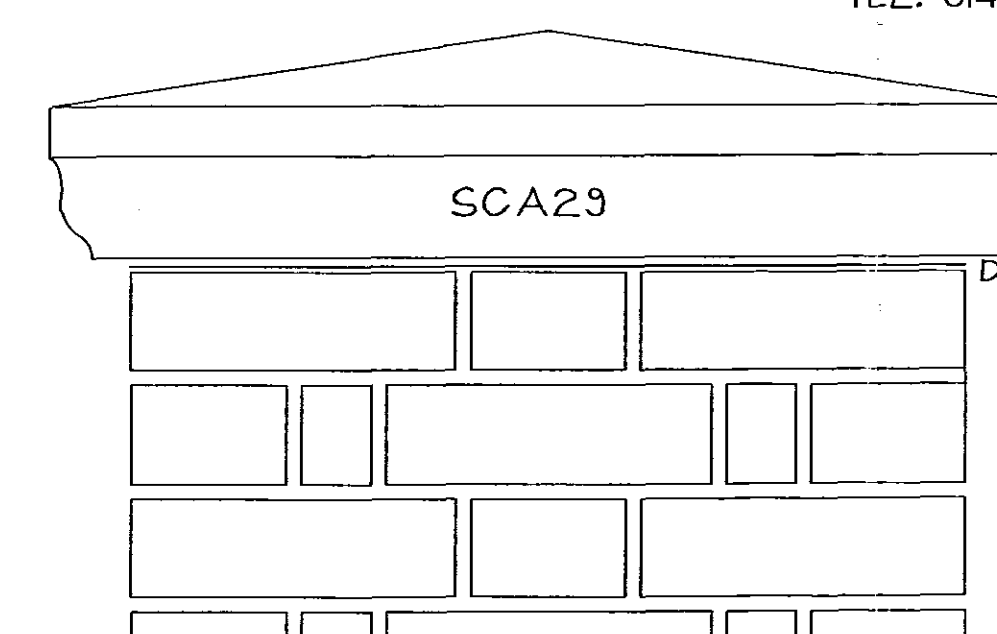

BRICK PIER WITH STONE CAP
(SCALE 1:5)

HIGH BOND DPC BELOW COPINGS

ALL BRICKS TO BE F2 DURABILITY.

WALL SECTION
(SCALE 1:5)

FOUNDATIONS TO BE BUILT OFF FIRM GROUND. AT PIERS, FOUNDATIONS TO BE WIDENED AT LEAST 100MM WIDER THAN THE MASONRY.

GENERAL NOTES

COPYRIGHT

This drawing is copyright and may not be altered, traced, photocopied or used for any other purpose other than that for which it is issued.

LIMITATIONS

This drawing is limited in the amount of information contained and does not purport to contain a full specification of the works. It is solely for the purpose of obtaining Building Regulation approval. The drawing must not be used as a contract document alone.

DIMENSIONS

Do not scale from this drawing. Always use figured dimensions.

All dimensions are to be checked on site by the builder who shall take responsibility for measurements for construction and ordering purposes from commencement of site works.

Whilst every effort is made to ensure accuracy in dimensioning, measurements should be carefully checked to ensure compatibility with existing structures and features.

SUPERVISION

The works will not be supervised by Richard J Diggle Ltd or any representative thereof. It is the client's or their appointed agents responsibility to control workmanship, substitution of materials, adherence to specifications, variations to contract etc.

STANDARDS

All materials to be new unless otherwise stated and all components and materials etc. to be used, fitted and installed in strict accordance with manufacturer's instructions and relevant Code of Practice.

Materials shall conform to the appropriate British Standard Specification or BBA Certificate or European Code equivalent.

Preservative treatment to BS 5268 Part A shall be carried out to all timber prior to delivery to site.

DETAILS / FOUNDATIONS

All details shown on this drawing including foundations, are based upon typical site conditions including soil of good bearing capacity.

Site soil surveys are recommended in respect of foundations to establish specific site conditions before foundation work is undertaken.

If adverse ground conditions are encountered, then the advice of a qualified structural engineer should be sought.

HEALTH AND SAFETY

It is the Employer / Client's responsibility to ensure that the selected contractor is conversant with and adopts all measures necessary to achieve compliance with Health and Safety legislation for Building Sites and Works Places.

The Employer / Client is advised that should the works need to comply with the Construction Design and Management Regulations 2007, it is his/her responsibility to appoint and employ an independent CDM Co-ordinator and a Principal Contractor.

SCOPE OF THE WORKS

The works comprise all that is shown on the drawings and details. Any work that may not be specifically shown, but may reasonably be inferred as necessary to carry out the works shall be deemed to be included.

Revisions

Richard J Diggle Ltd
Building Design : Project Management



194 Broad Gate
Weston Hills
Stratford
Lincs
PE12 6DQ

Tel/fax: 01406 380952
Mob: 07771 621902
E-mail: richard@diggle.biz

Client
**GARTHWAITE MASONIC
BENEVOLENT FUND**

Project
**NEW BOUNDARY WALL &
ENTRANCE GATES**

**MASONIC HALL
PARK LANE
LONG SUTTON**

Drawing
SCHEME DRAWING

PROPOSED WALL/FENCING DETAILS

Scale Date
1:5 & 1:10 August 2008

Drawing Number
1022-03