
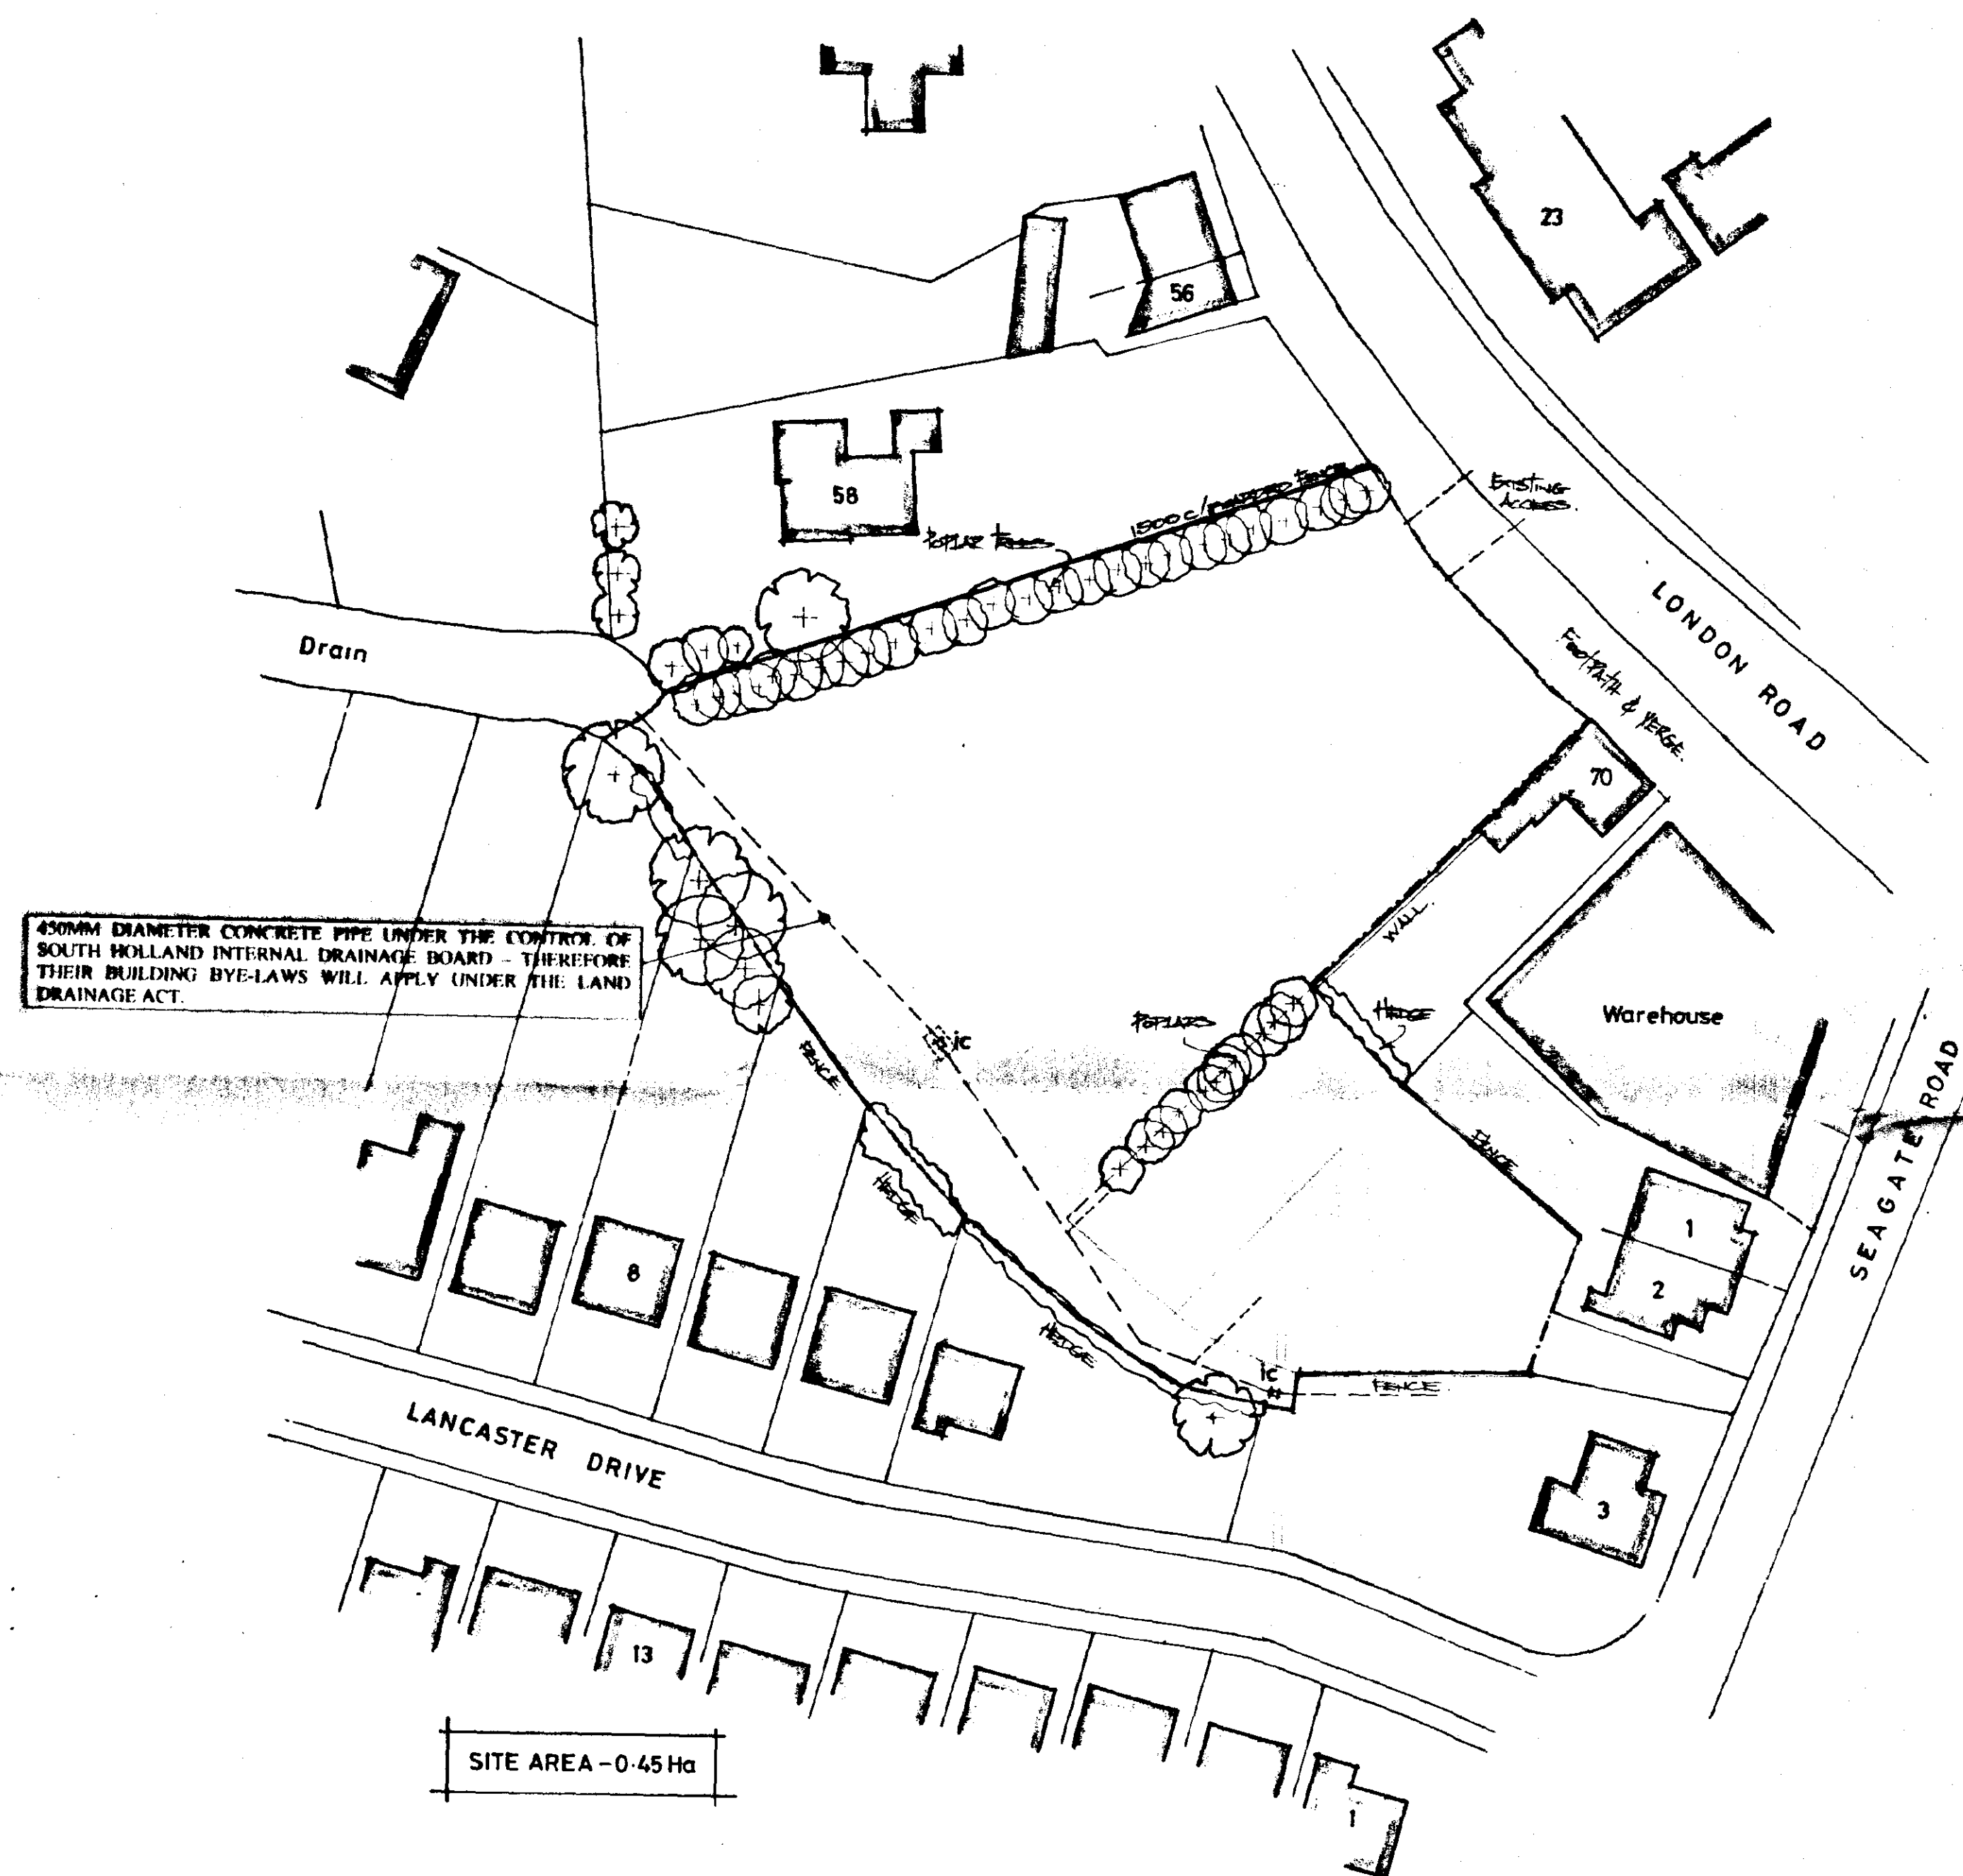


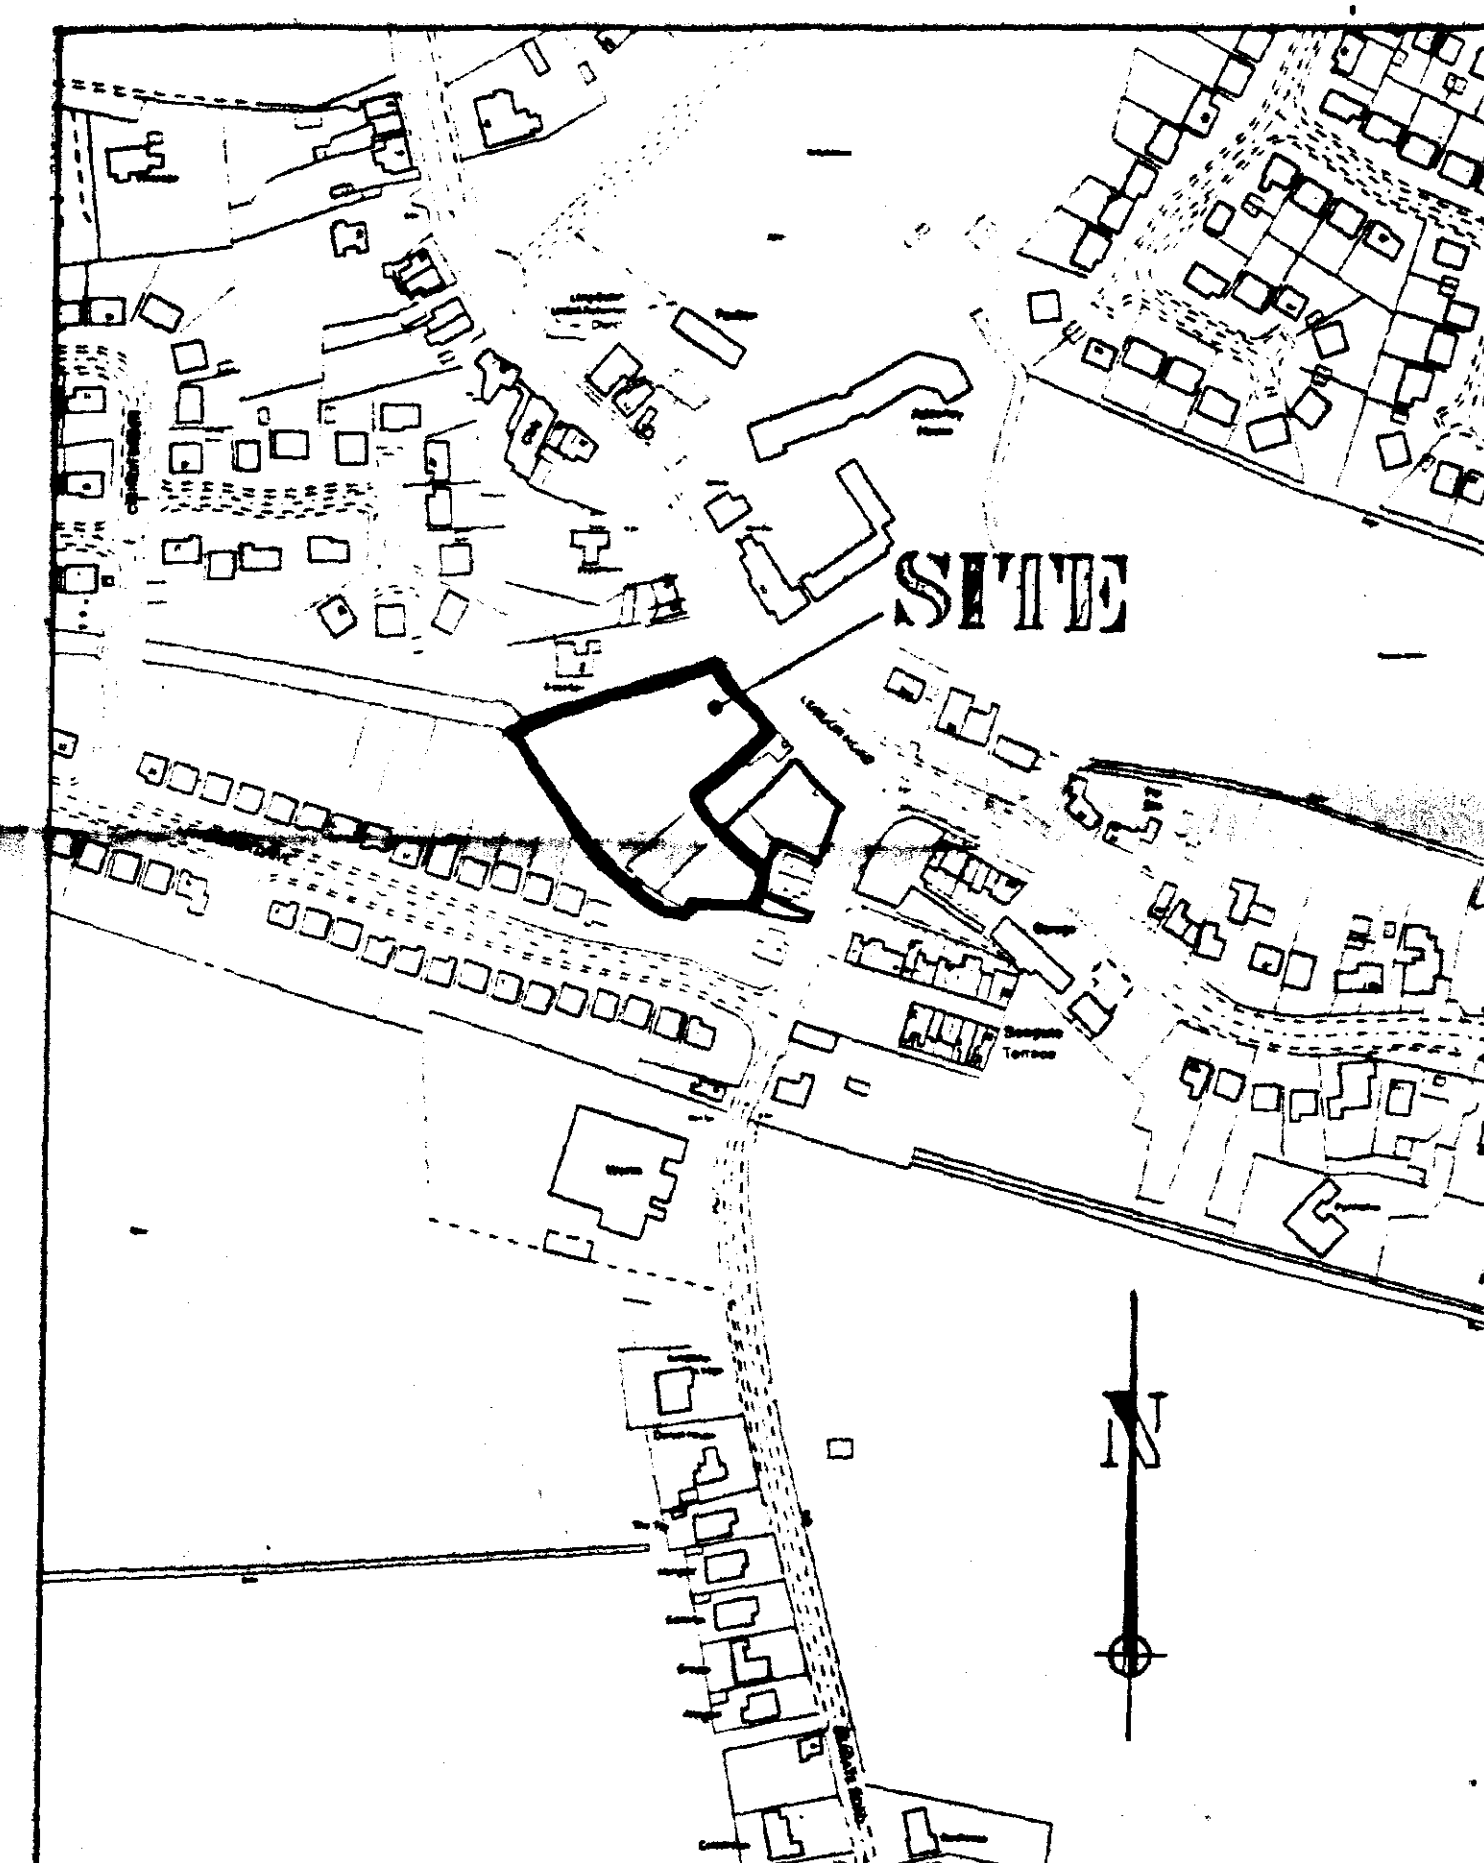

LIMITATIONS.

This drawing is limited in the amount of information contained and does not purport to contain a full specification of the works. It is solely for the purpose of obtaining Planning / Building Regulation approval. The drawing must not be used as a contract document alone.

All dimensions shall be taken from ends of work actual work. Under no circumstances shall measurements be scaled from this drawing for construction or ordering purposes.

All given dimensions shall be checked by the Builder / Contractor and will be his responsibility from commencement of site works.

The works will not be supervised or inspected on site by G.R. Murchank, or any representative thereof; it is the client or their appointed agents responsibility to control workmanship, substitution of materials, adherence to specification, variations to contract etc.

COPYRIGHT RESERVED.
Copies of this drawing must be made only with the
written permission of G. R. Merchant.

STANDARDS.
All materials to be new unless otherwise stated and all components and materials etc. to be used fitted and installed etc. in strict accordance with manufacturers instruction and relevant Code of Practice.
Materials shall conform to appropriate British Standard Specification or BPA Certificate or European Code equivalent.

HEALTH & SAFETY.
The Employer / Client shall ensure that the selected contractor is conversant with and adopts all measures necessary to achieve compliance with Health & Safety legislation for Building Sites and Work Places.
The Employer / Client is advised that should the works need to comply with the Construction Design and Management Regulations an independent Planning Supervisor will be required.

SCOPE OF THE WORKS.
The works shall comprise of all that is shown on the drawings and details. Work that may not be specifically shown but may be reasonably inferred as necessary to carry out the works shall be deemed to be included.

[illegible]

G. R. MERCHANT
LENO AMICE FIVE
**ARCHITECTURAL, STRUCTURAL
AND LAND DRAINAGE
CONSULTANTS**
Unit 4, Wrights Mews
12A Park Road, Holford, South
Yorkshire, Lincs. PE12 7EZ
Tel 01408 480800
Fax 01408 488744
E-Mail G. R. Merchant @ Merchant. PE
Co. UK

Project
RESIDENTIAL DEVELOPMENT
OFF LONDON ROAD
LONG SUTTON
SPALDING Lincs

Client _____

MESSRS CROSS BROS LTD

Drawing

LOCATION & SITE PLANS

Job Ref	
---------	--

031/00	DL Drawing No 01
--------	---------------------

Date	Drawn
MARCH 2001	CBM

100 KHz 2001	CRM
Scales	


1/2500 1/500

DO NOT SCALE FROM THIS DRAWING
This drawing is copyright and may not be altered, copied, photographed or used for any other purpose other than that for which it is issued.
The General Contractor is to check all dimensions on site and report any discrepancies to the Architect.

**SOUTH HOLLAND DC
HOUSING & PLANNING**
19 MAR 2001
Ref: 032110


CANCER

PLAN

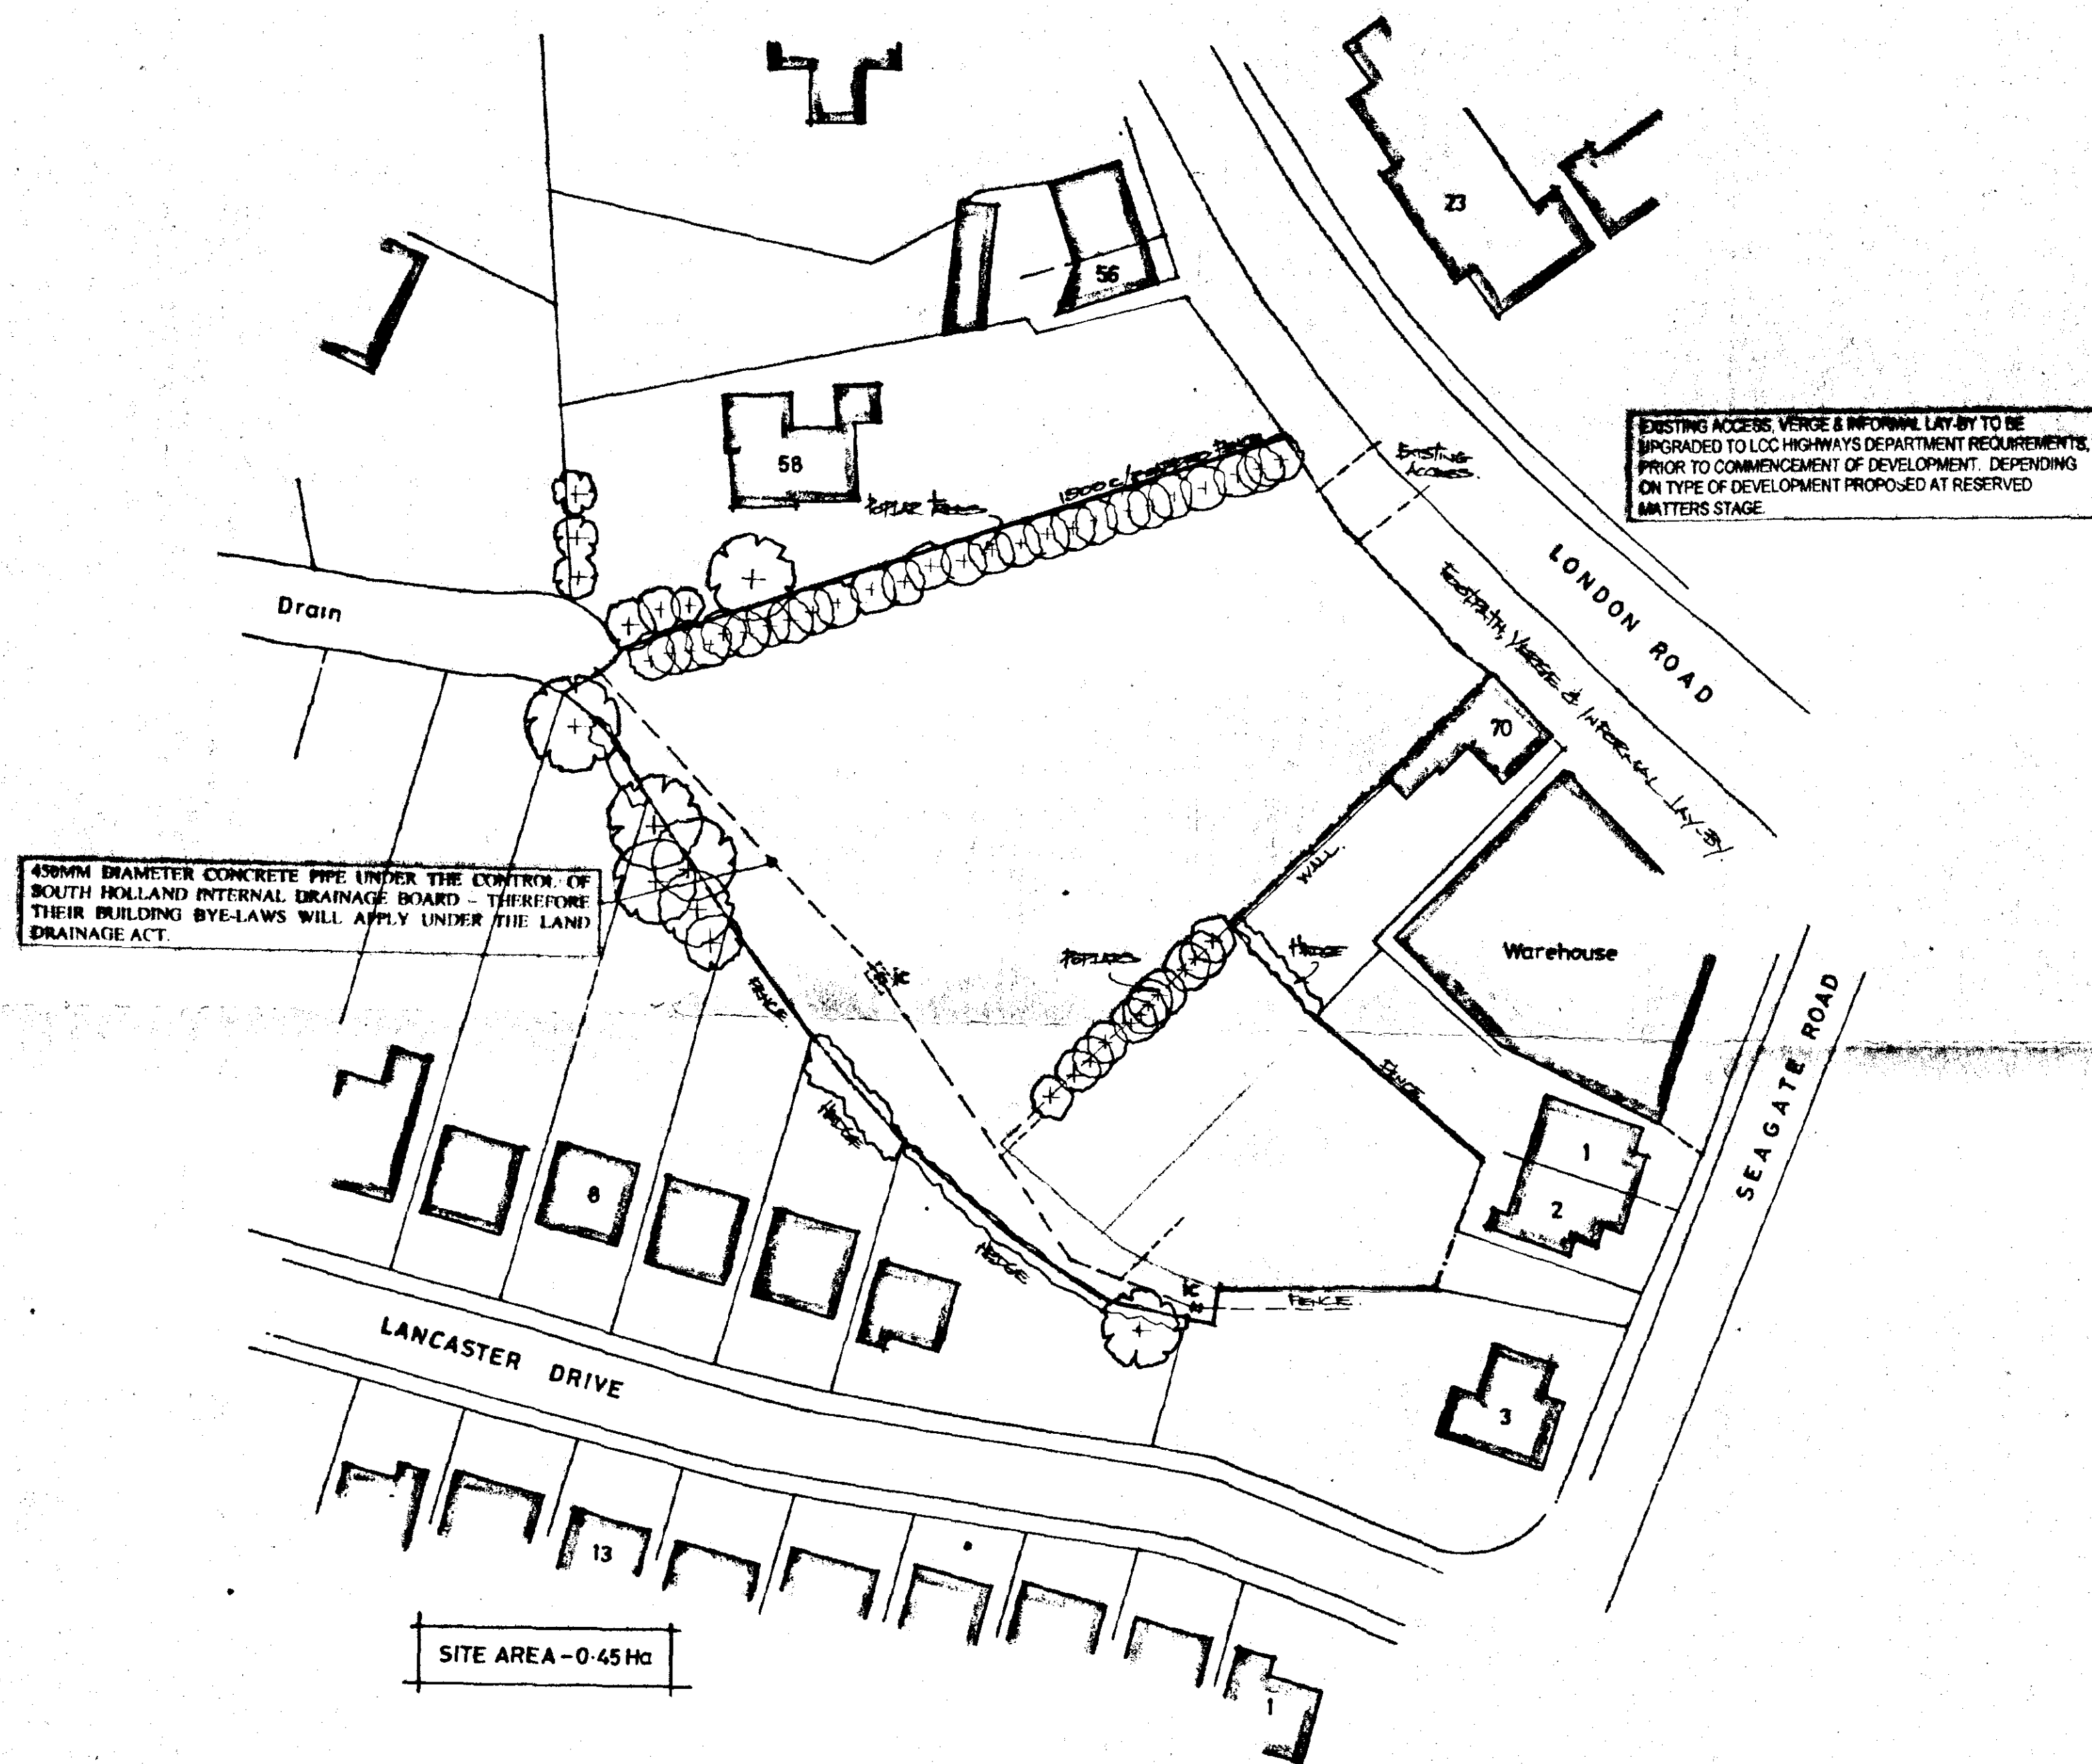

SITE PLAN

1 : 500

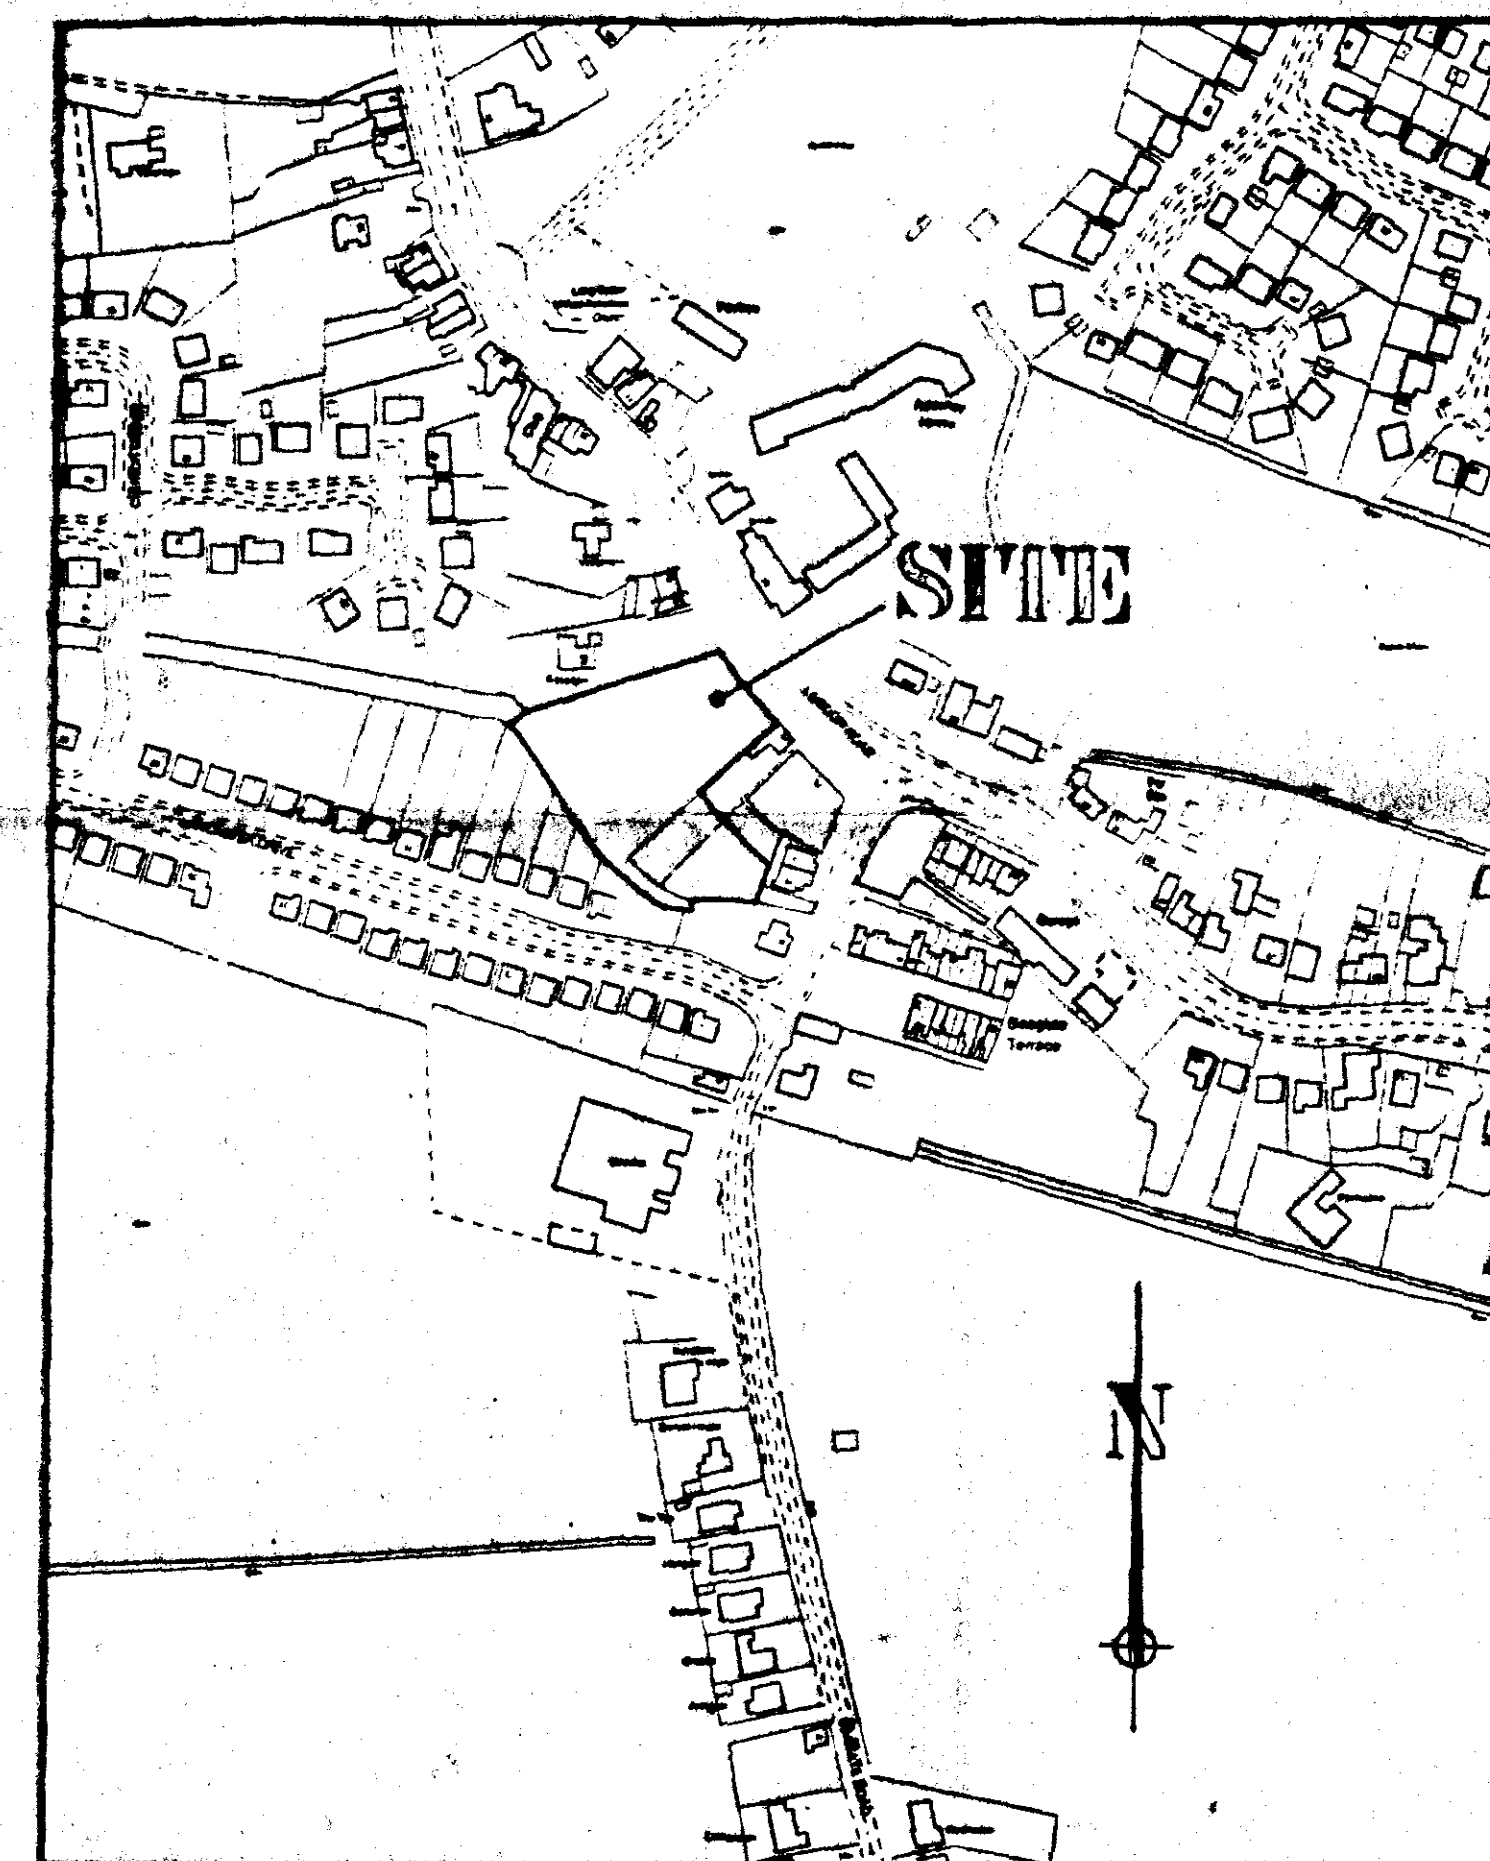

LOCATION PLAN

1 : 2500

DETERMINED PLAN

LIMITATIONS.
This drawing is limited in the amount of information contained and does not purport to contain a full specification of the works. It is solely for the purpose of obtaining Planning / Building Regulations approval. The drawing must not be used as a contract document.
All dimensions shall be taken from the site plan unless otherwise stated.
Under no circumstances shall measurements be scaled from this drawing for construction or ordering purposes. All open dimensions shall be checked by the Builder / Contractor and will be his responsibility from commencement of site work.
The works will not be supervised or inspected on site by G.R. Merchant, or any representative thereof. It is the client or their appointed agents responsibility to control workmanship, substitution of materials, adherence to specification, variations to contract etc.

COPYRIGHT RESERVED.
Copies of this drawing must be made only with the written permission of G. R. Merchant.

SKETCHES.
All materials to be used shall be shown in detail with all components and materials etc. to be used tested and installed etc. in strict accordance with manufacturers instruction and relevant Code of Practice. Materials shall conform to appropriate British Standard Specification or ENA Certificate or European Code equivalent.

HEALTH & SAFETY.
The Employer / Client shall ensure that the selected contractor is conversant with and adopts all measures necessary to achieve compliance with Health & Safety legislation for Building Sites and Work Places. The Employer / Client is advised that should the works need to comply with the Construction Design and Management Regulations an independent Planning Supervisor will be required.

SCOPE OF THE WORKS.
The works shall comprise of all that is shown on the drawings and details. Work that may not be specifically shown but may be reasonably inferred as necessary to carry out the works shall be deemed to be included.

G. R. MERCHANT LEUNG AMICE PIWO ARCHITECTURAL, STRUCTURAL AND LAND DRAINAGE CONSULTANTS Unit 4, Wrights House 12B, Park Road, Holford, Spalding, Lincs. PE12 7EE Tel: 01408 420600 Fax: 01408 422744 E-MAIL: G. R. Merchant @ Merchant. PS. Co. UK	
Project: RESIDENTIAL DEVELOPMENT OFF LONDON ROAD LONG SUTTON SPALDING Lincs	
Client: MESSRS CROSS PROS LTD	
Drawing: LOCATION & SITE PLANS Date: 27 APR 2001 Ref: 0321/01	
Job Ref: 031/00	Drawing No: 01
Date: MARCH 2001	Drawn: GRM
Scale: 1/2500 1/500	
DO NOT SCALE FROM THIS DRAWING This drawing is copyright and may not be copied, reproduced or used for any other purpose other than that for which it is issued. The General Contractor is to check all dimensions on site and report any discrepancies to the Architect. On the part, the responsibility can be accepted for structural conditions which may be discovered during construction, unless reported to the Architect in writing prior to the commencement of the works. This does not constitute a recommendation to proceed with the works.	

DETERMINED PLAN