






Proposed Block Plan
Scale 1:500

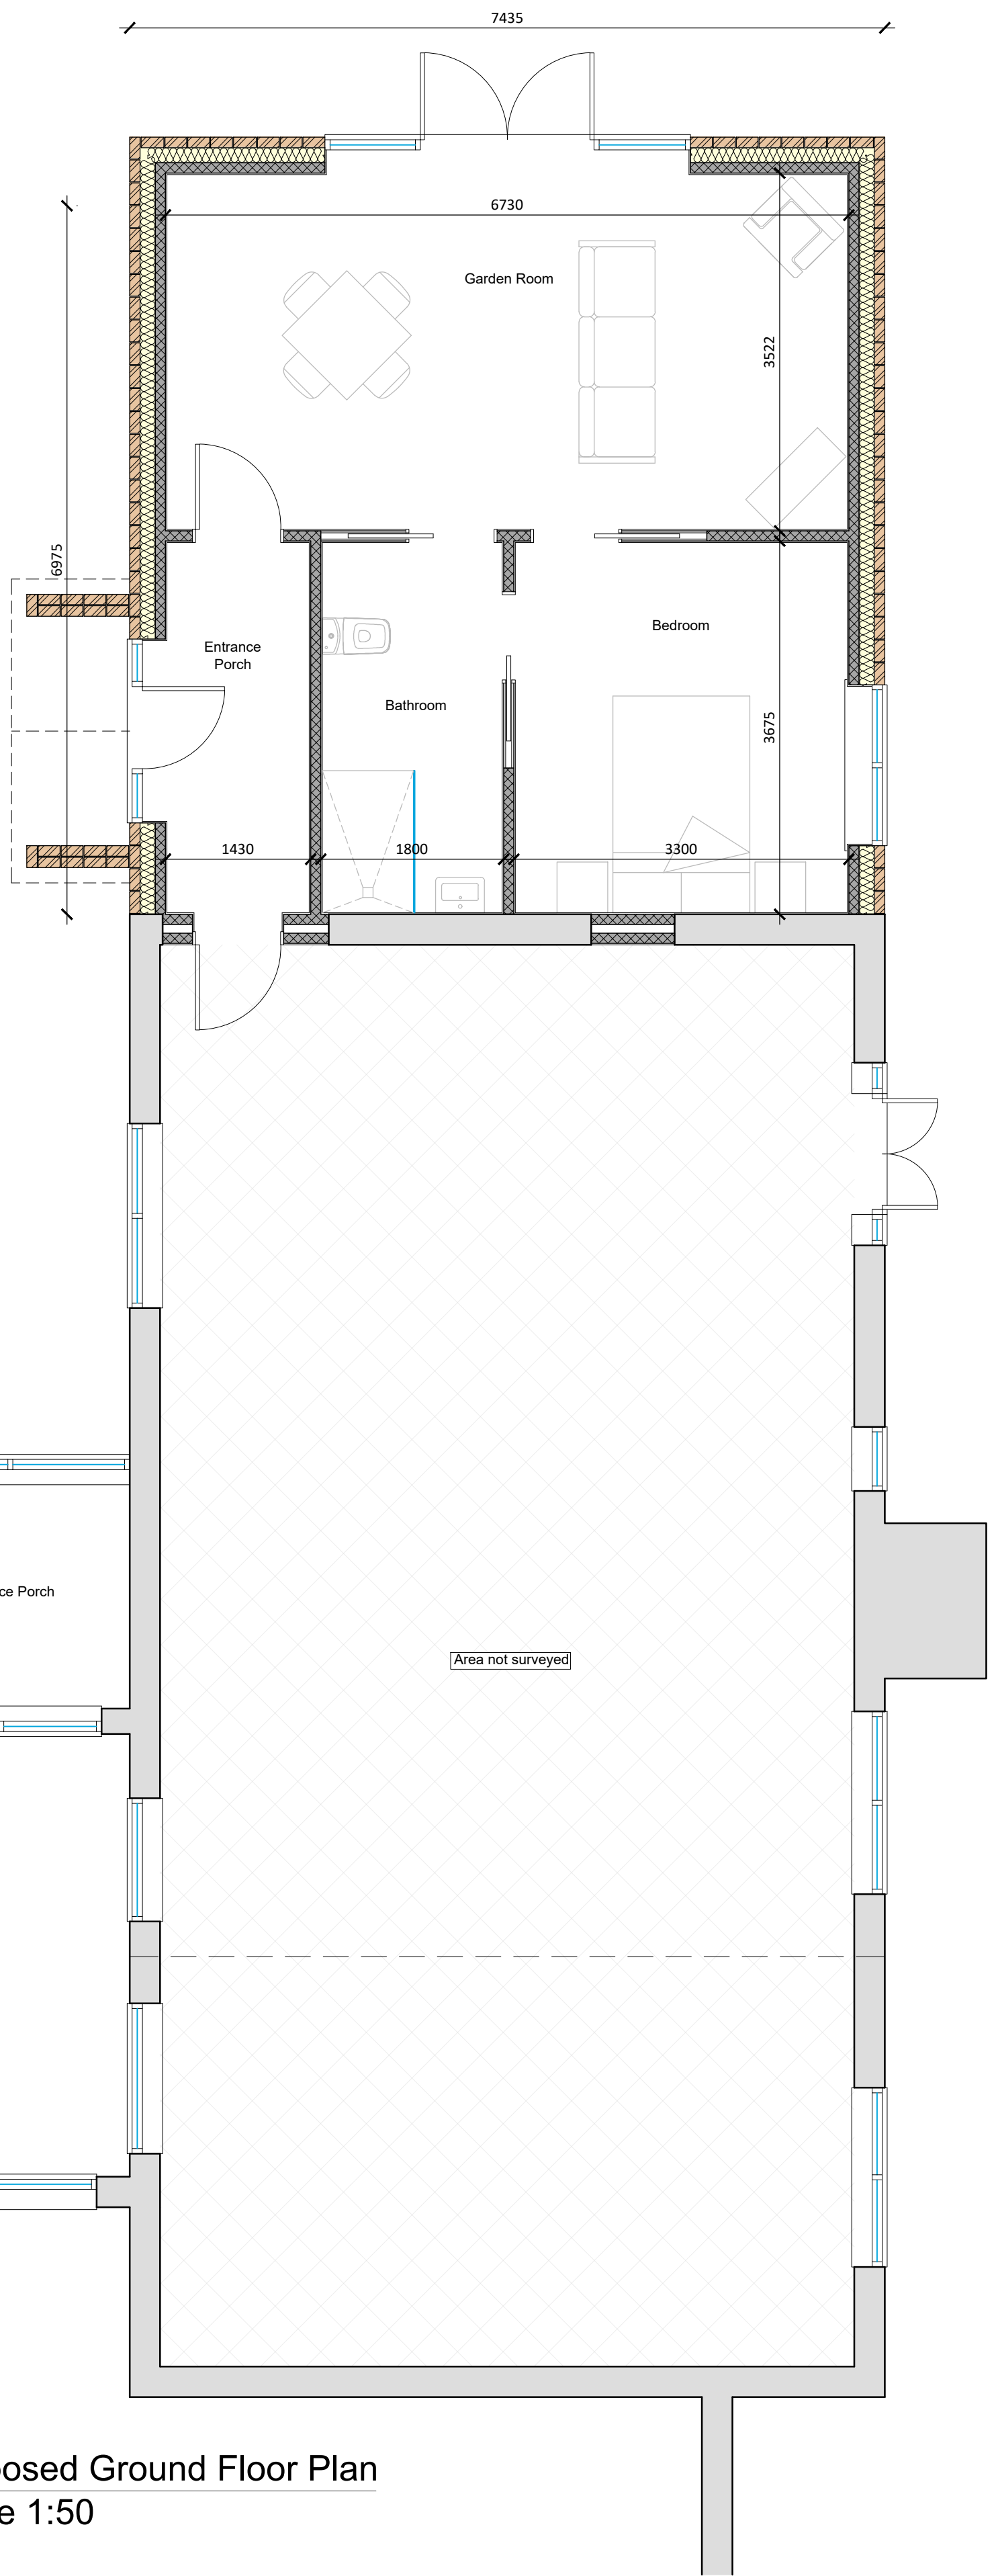


Proposed Ground Floor Plan
Scale 1:50

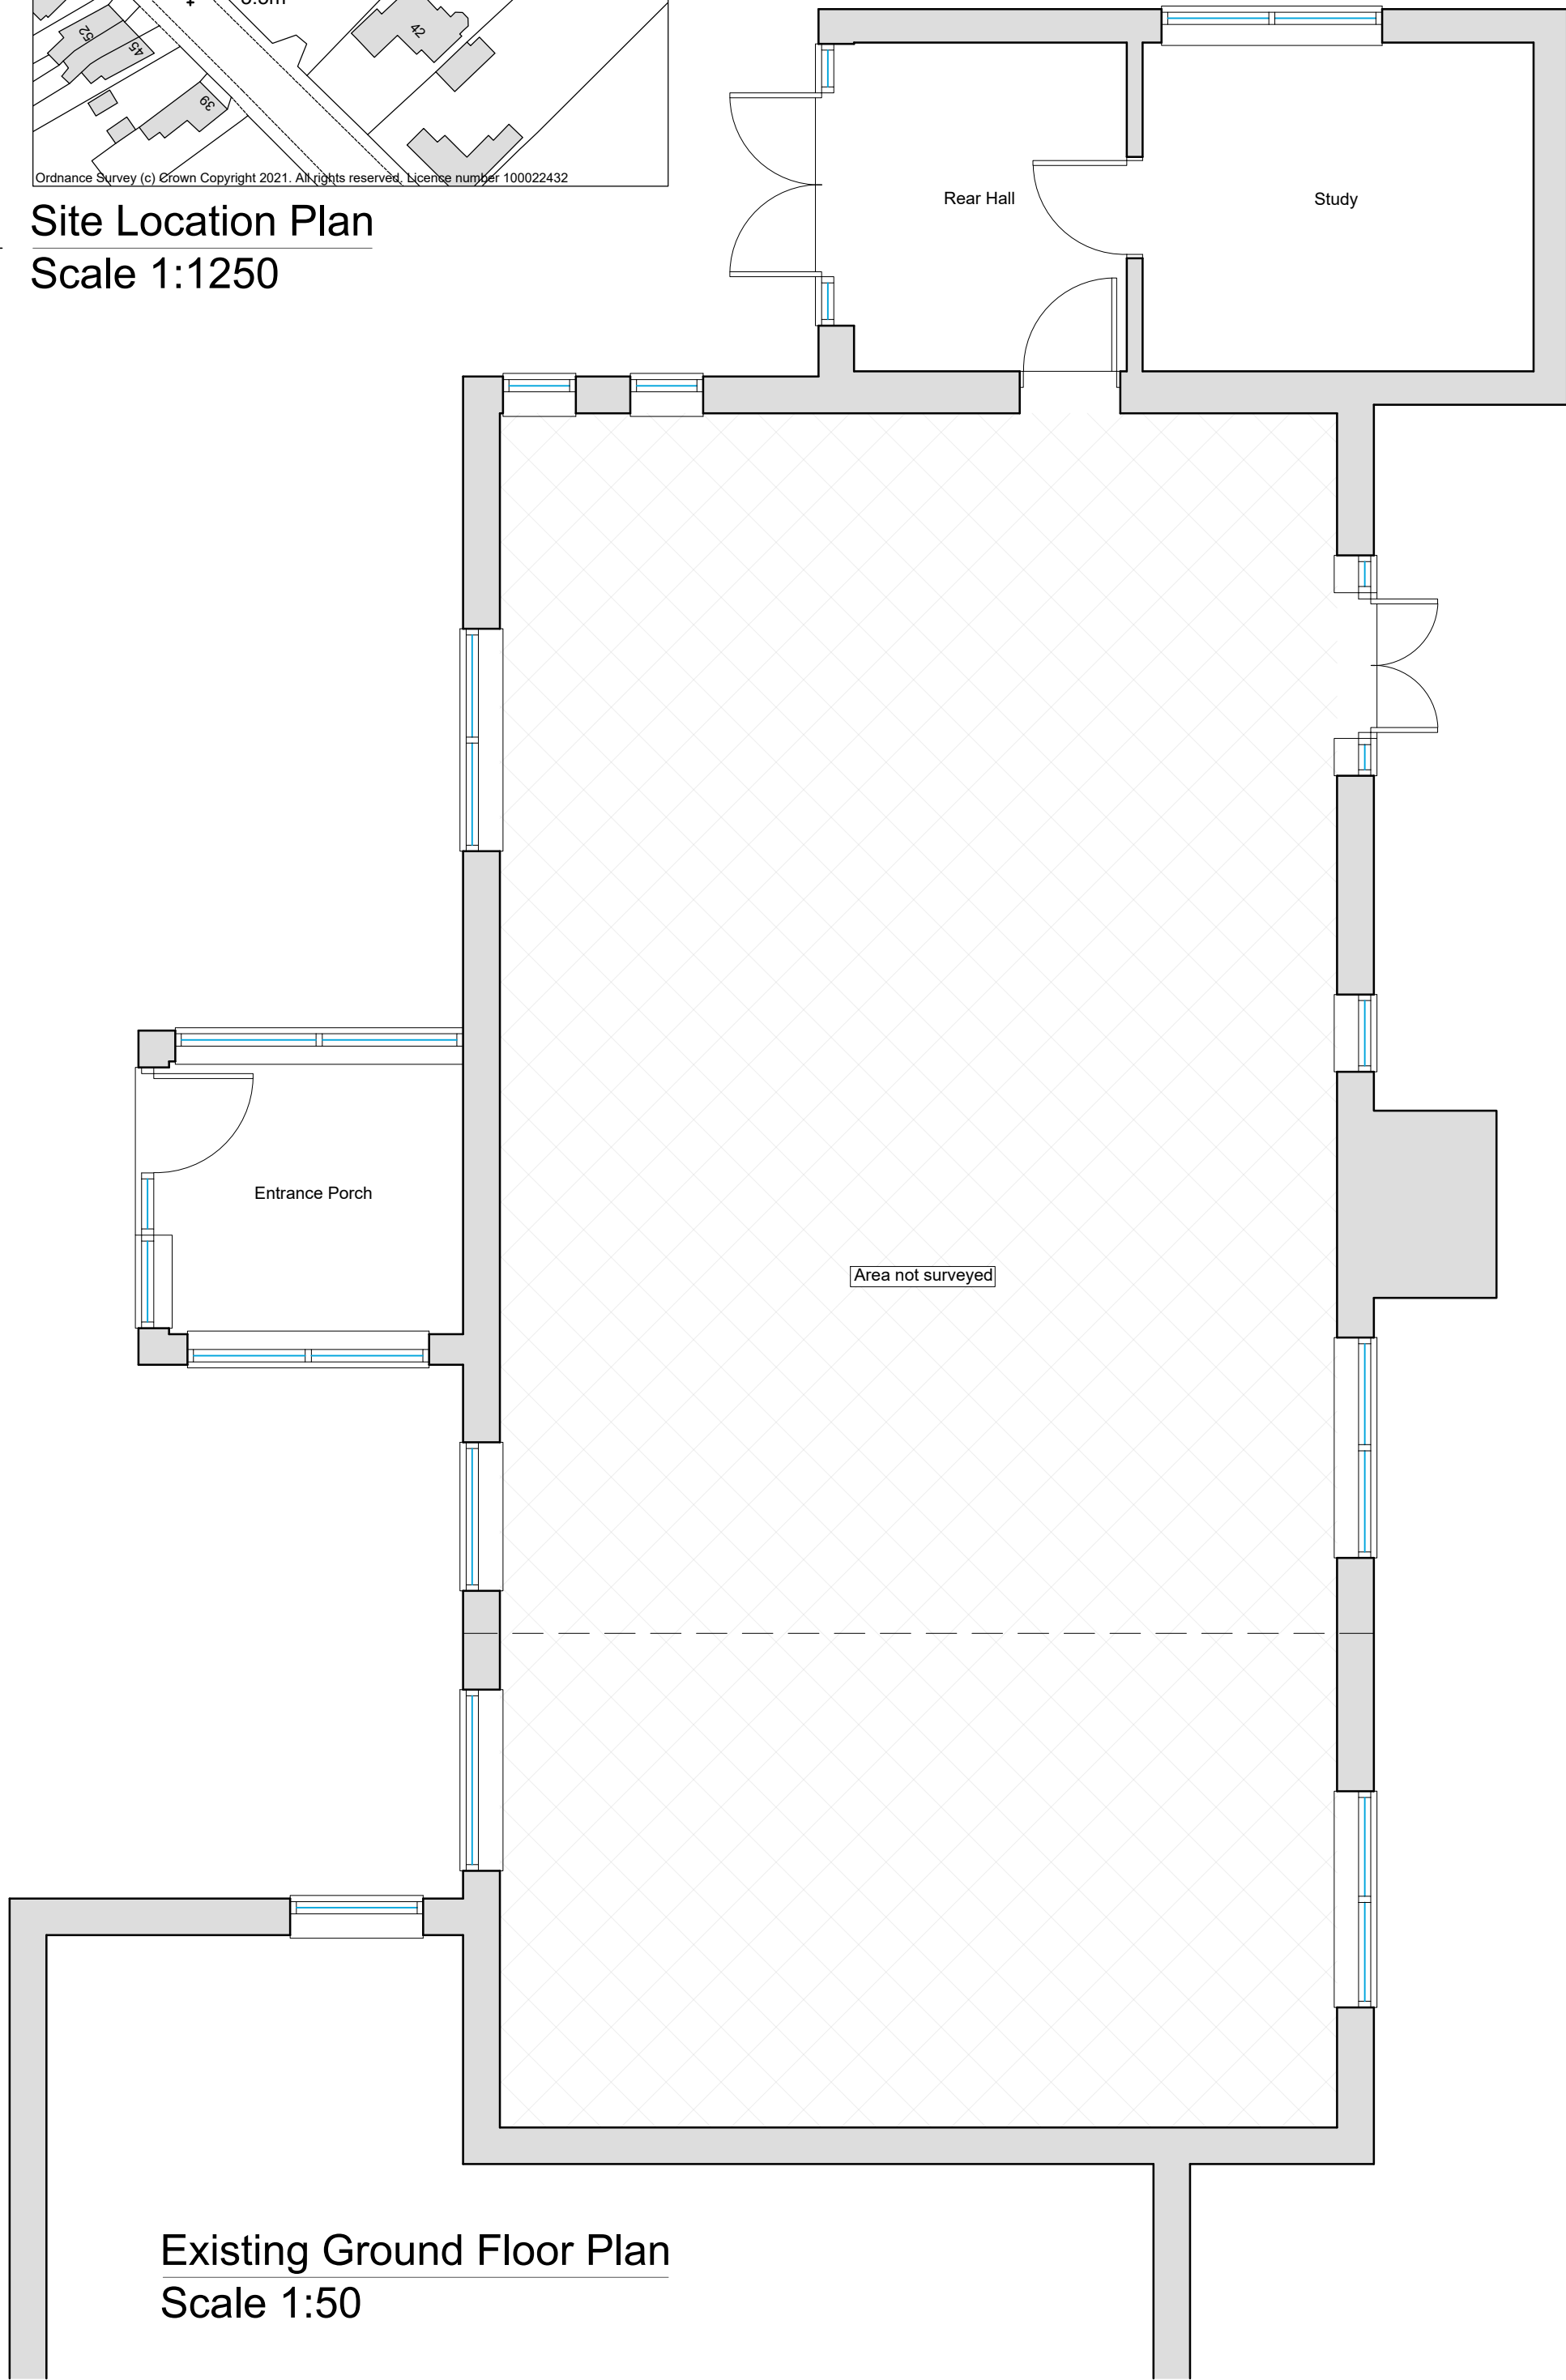


Existing Ground Floor Plan
Scale 1:50

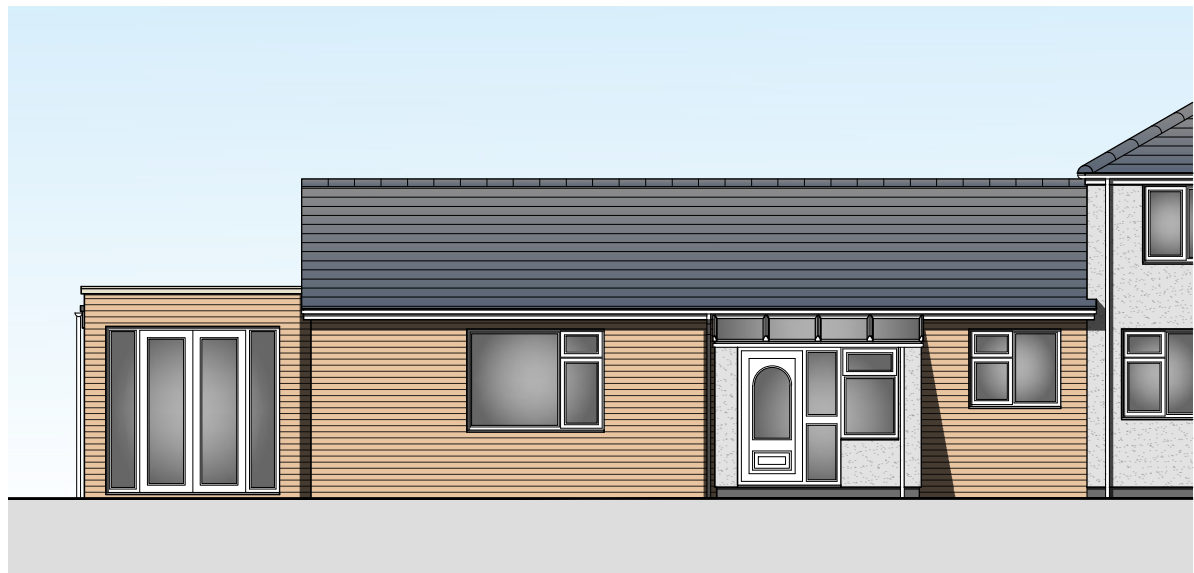


Existing Side (NW) Elevation
Scale 1:100

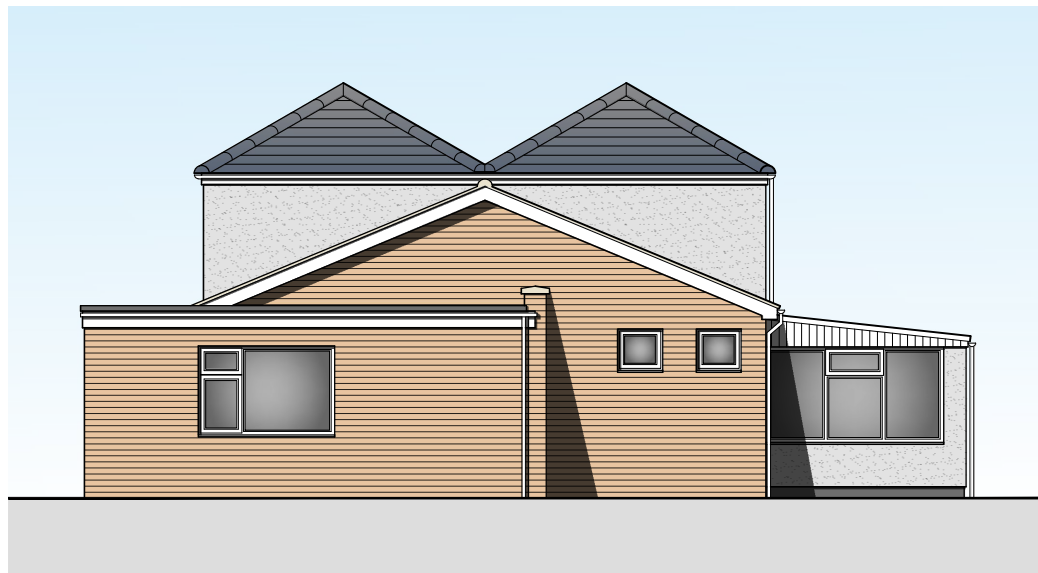


Existing Rear (NE) Elevation
Scale 1:100

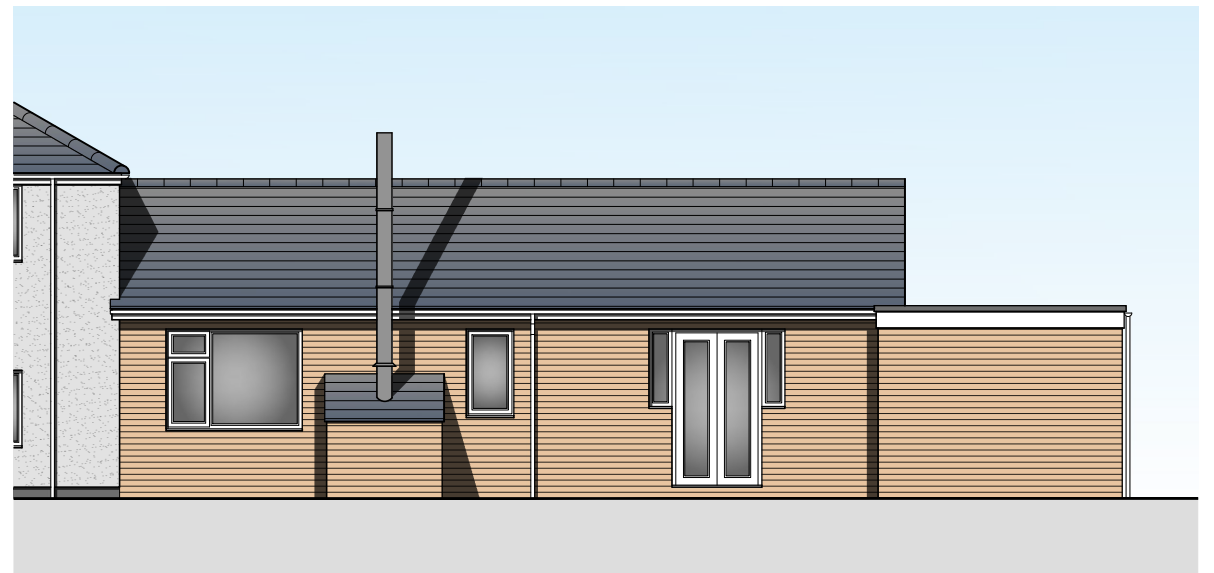


Existing Side (SE) Elevation
Scale 1:100

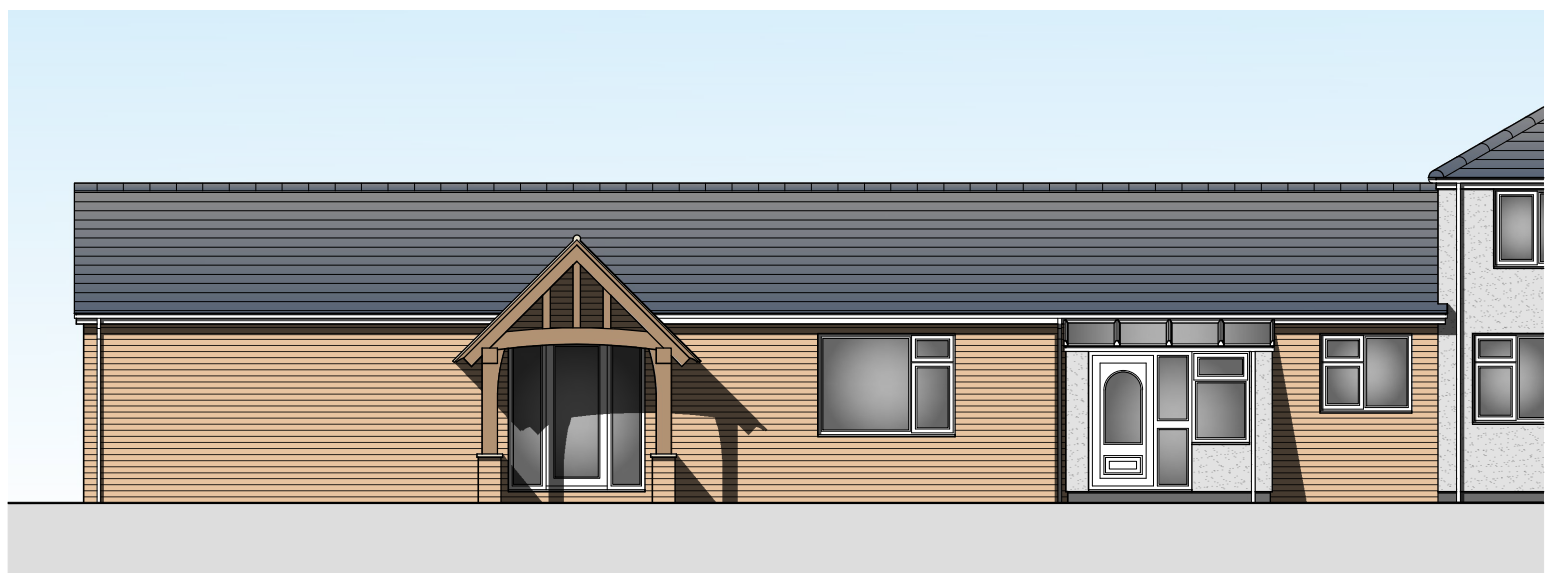


Proposed Side (NW) Elevation
Scale 1:100

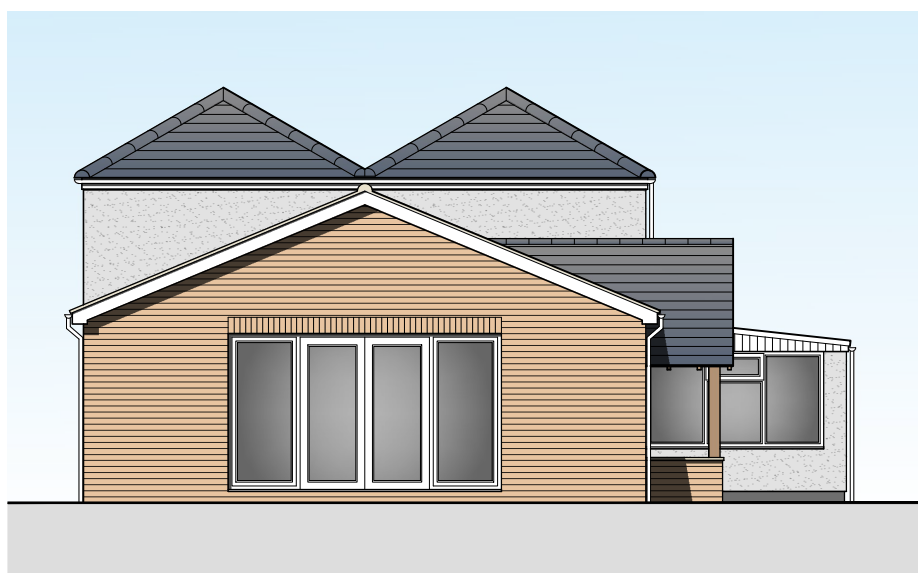


Proposed Rear (NE) Elevation
Scale 1:100

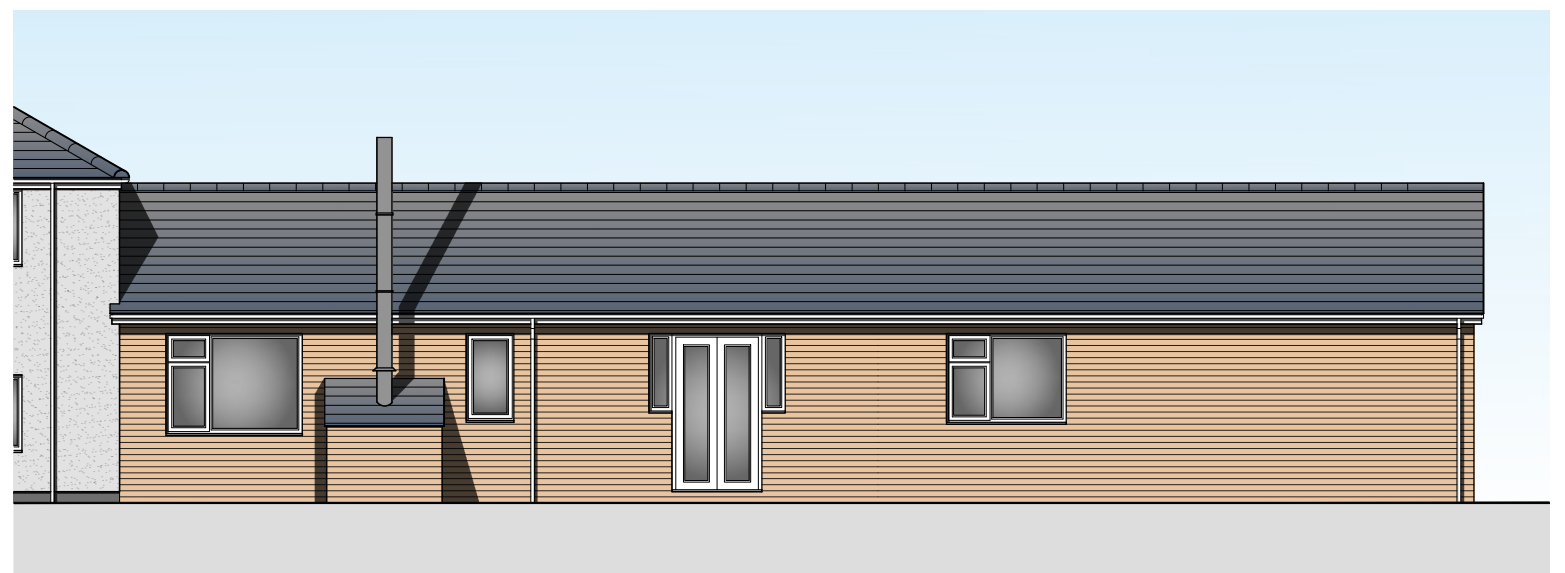


Proposed Side (SE) Elevation
Scale 1:100

 

SCALE BAR (m) 1:100

 

SCALE BAR (m) 1:100

 

SCALE BAR (m) 1:100



SCALE BAR (m) 1:100



SCALE BAR (m) 1:1250



SCALE BAR (m) 1:1250

DESCRIPTION
DEMOLITION OF PREVIOUS
EXTENSION AND CONSTRUCTION OF
SINGLE STOREY REAR EXTENSION
AT 44 MARKET STREET, LONG
BUTTON, SPALDING, PE12 9DF
DATE:
17/03/2021
DRAWN BY:
JC



Do Not Scale From This Drawing

PROJECT:	SINGLE STOREY REAR EXTENSION	
DRAWING:	EXISTING & PROPOSED FLOOR PLANS EXISTING & PROPOSED ELEVATIONS	SITE LOCATION PLAN PROPOSED BLOCK PLAN
SIZE:	A1	CLIENT: Mr & Mrs Royal
SCALE:	as labelled	DATE: 0249/21/01A

NOTES: THIS DRAWING/IMAGE INCLUDING ALL ITS CONTENT REMAINS THE PROPERTY OF JC ARCHITECTURAL CONSULTANT. NO UNAUTHORISED COPYING OR REPRODUCTION IN ANY FORM IS PERMITTED WITHOUT OBTAINING PRIOR WRITTEN PERMISSION FROM JC ARCHITECTURAL CONSULTANT. JC ARCHITECTURAL CONSULTANT RESERVE THE RIGHT TO WITHDRAW THIS INFORMATION AT ANY TIME. ALL DIMENSIONS ARE TO BE CONFIRMED ON SITE BY CONTRACTOR. ANY DISCREPANCIES ARE TO BE REPORTED TO JC ARCHITECTURAL CONSULTANT IMMEDIATELY. THE DESIGN HAS BEEN UNDERTAKEN AS FAR AS POSSIBLE TO AVOID RISKS TO HEALTH AND SAFETY OR TO REDUCE AND CONTROL THE EFFECTS OF ANY UNAVOIDABLE RISKS. ANY RELEVANT INFORMATION REGARDING RISKS WHICH ARE NOT ABLE TO BE ELIMINATED WILL BE INCLUDED WITHIN THE PROJECT HEALTH AND SAFETY FILE.