




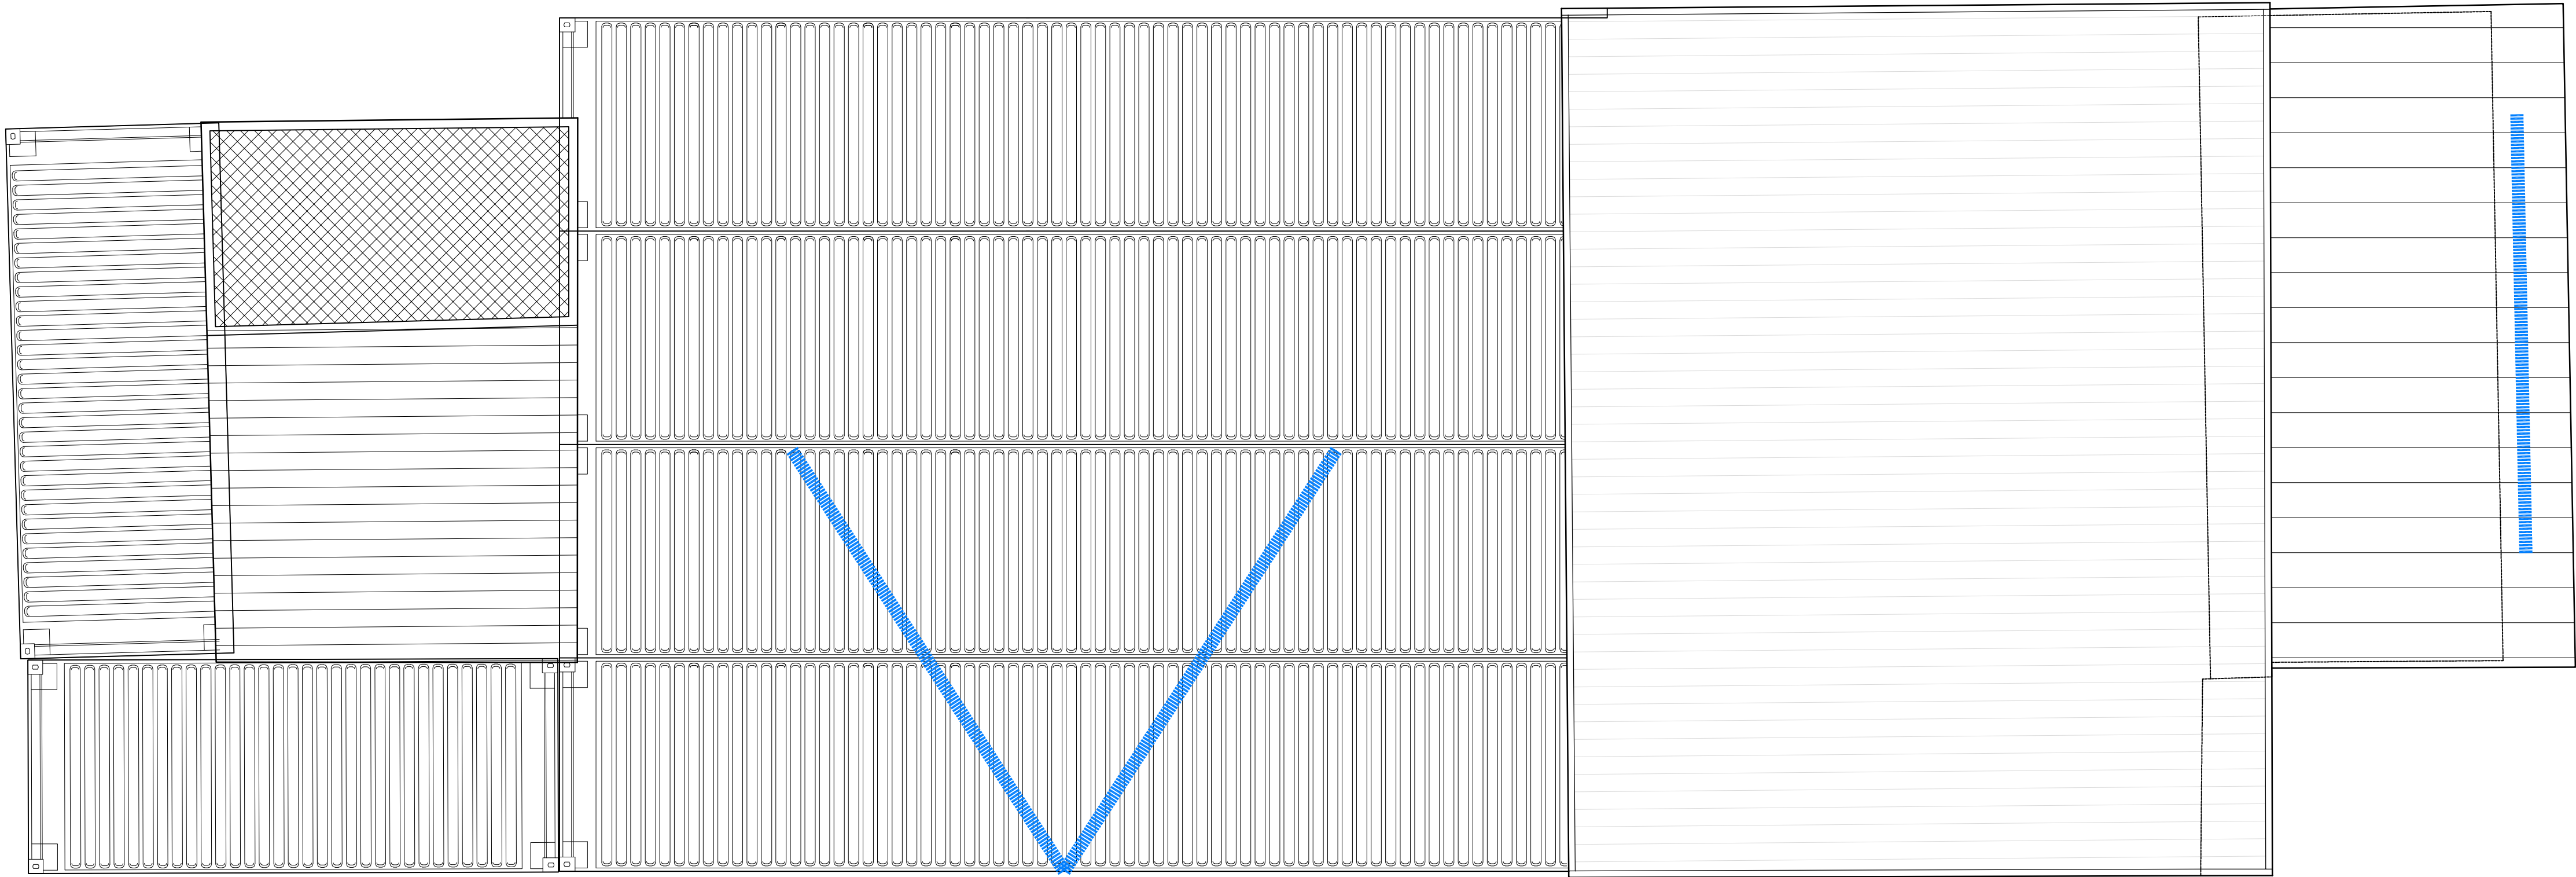

ROOF PLAN

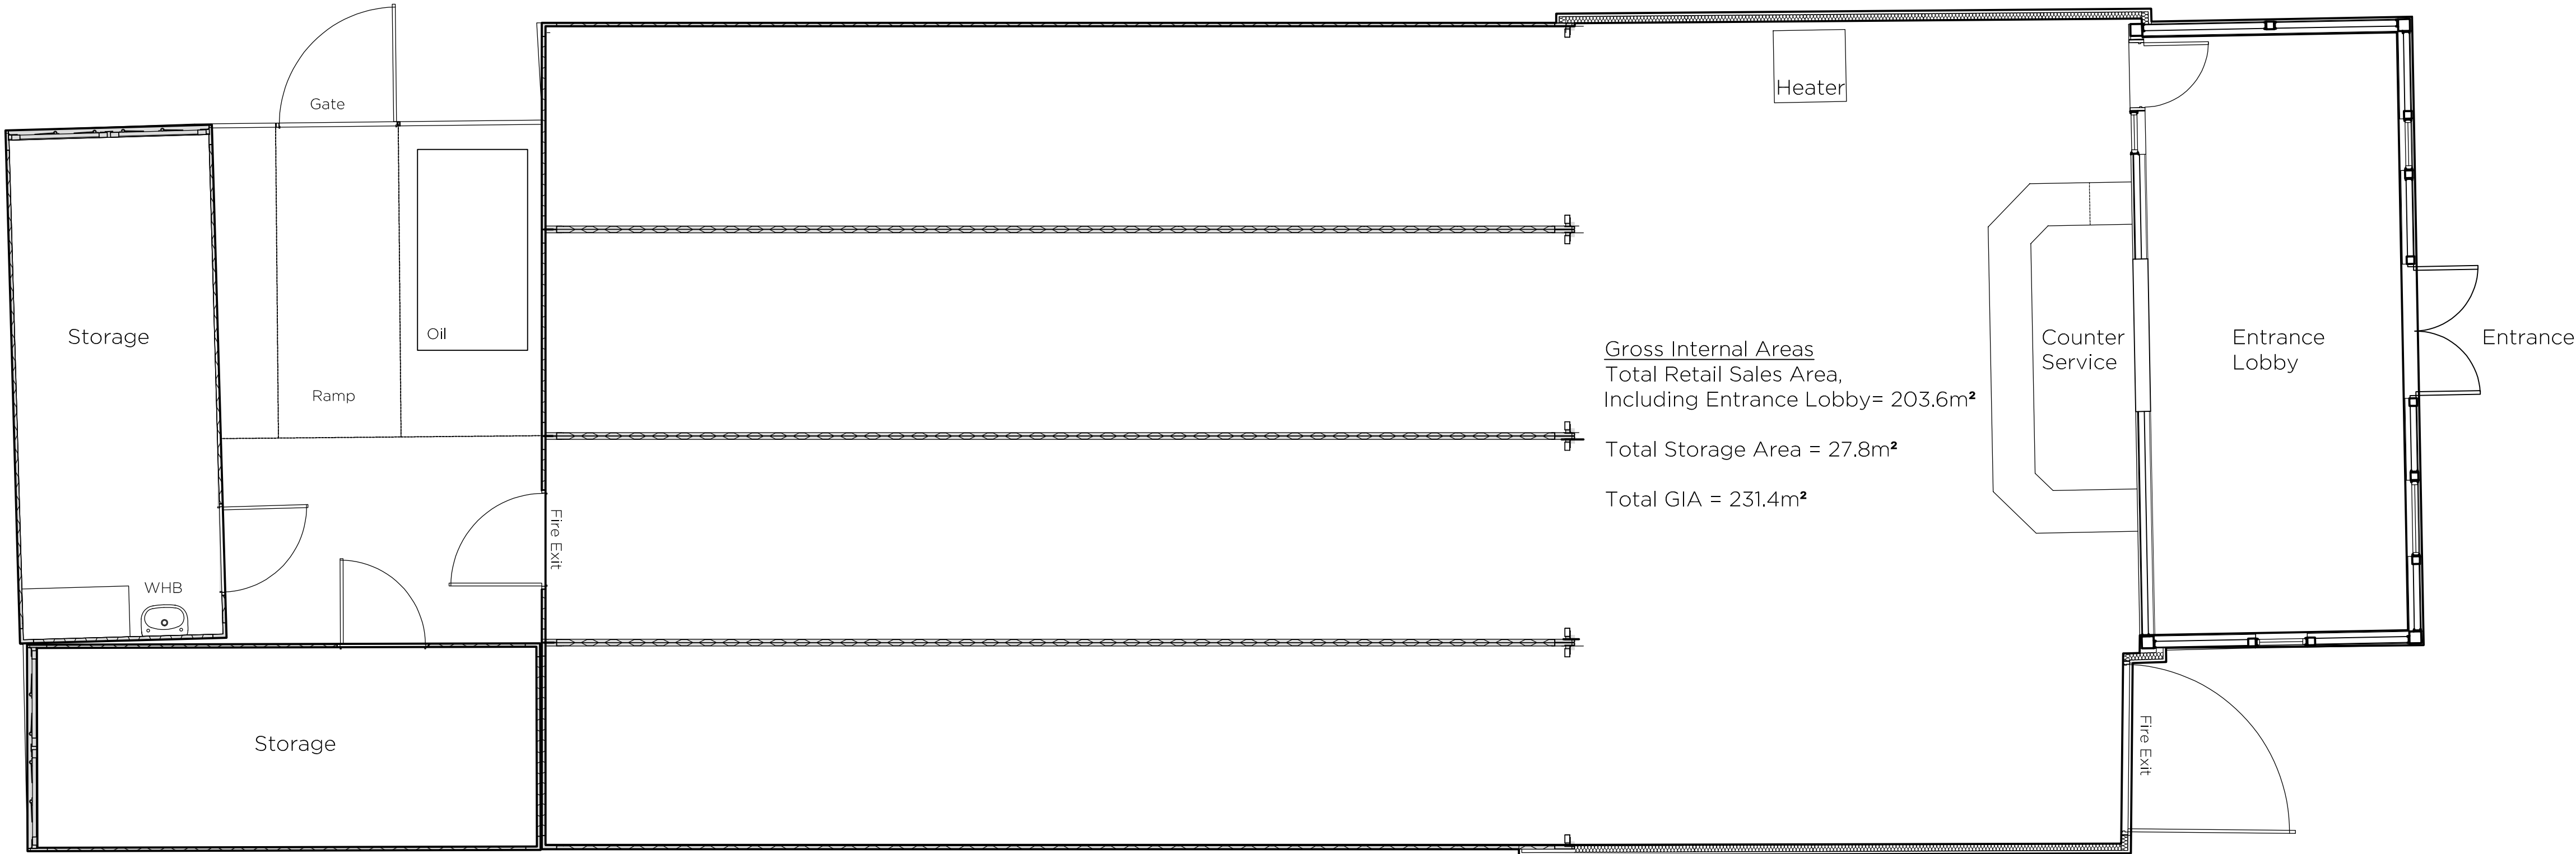

GROUND FLOOR PLAN

 

**seven22**  
ARCHITECTURE LTD

22 SHORE VIEW, PETERBOROUGH  
CAMBRIDGESHIRE, PE7 8FS  
E:info@seven22.co.uk - T.07799 585277

PROJECT  
PROPOSED RETAIL UNIT, LAND TO SIDE OF  
LONG SUTTON EMPORIUM  
VICARAGE LANE  
LONG SUTTON  
PE12 9AF

CLIENT  
Mr F WHITE

TITLE  
PROPOSED FLOOR & ROOF PLANS

DRAWING No.  
108 P02

|                    |                    |     |
|--------------------|--------------------|-----|
| SCALE<br>1:50 @ A1 | DATE<br>MARCH 2025 | REV |
|--------------------|--------------------|-----|