


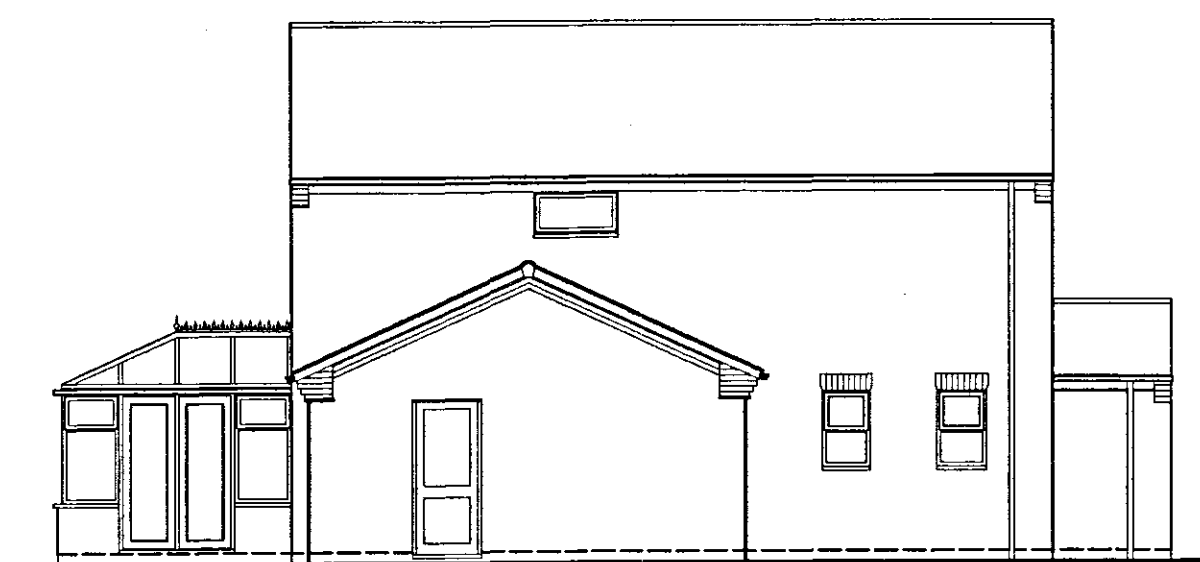


West Elevation 1:100




South Elevation




North Elevation

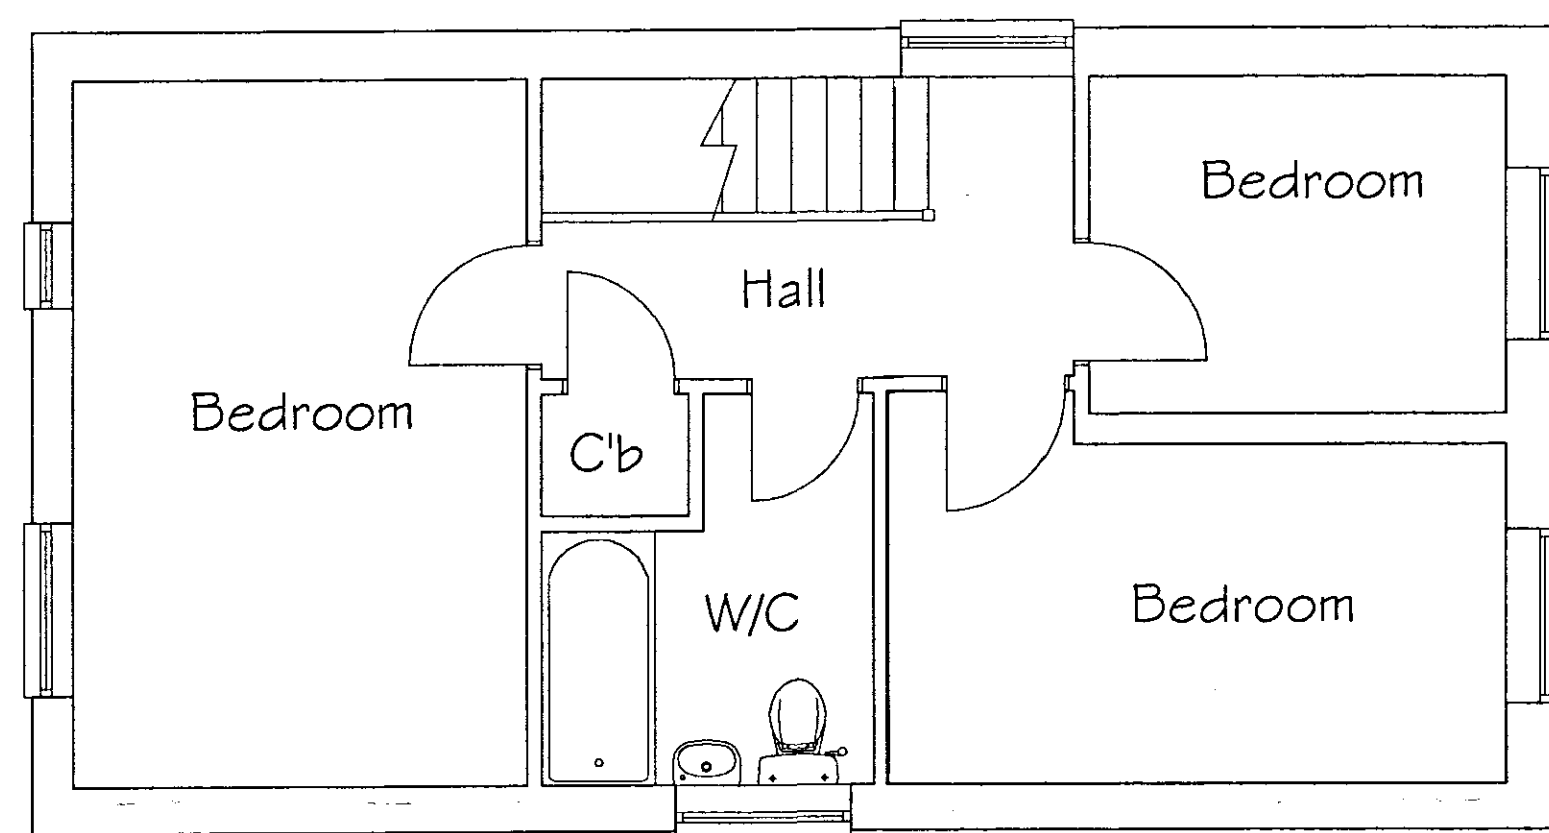

First Floor Plan 1:50

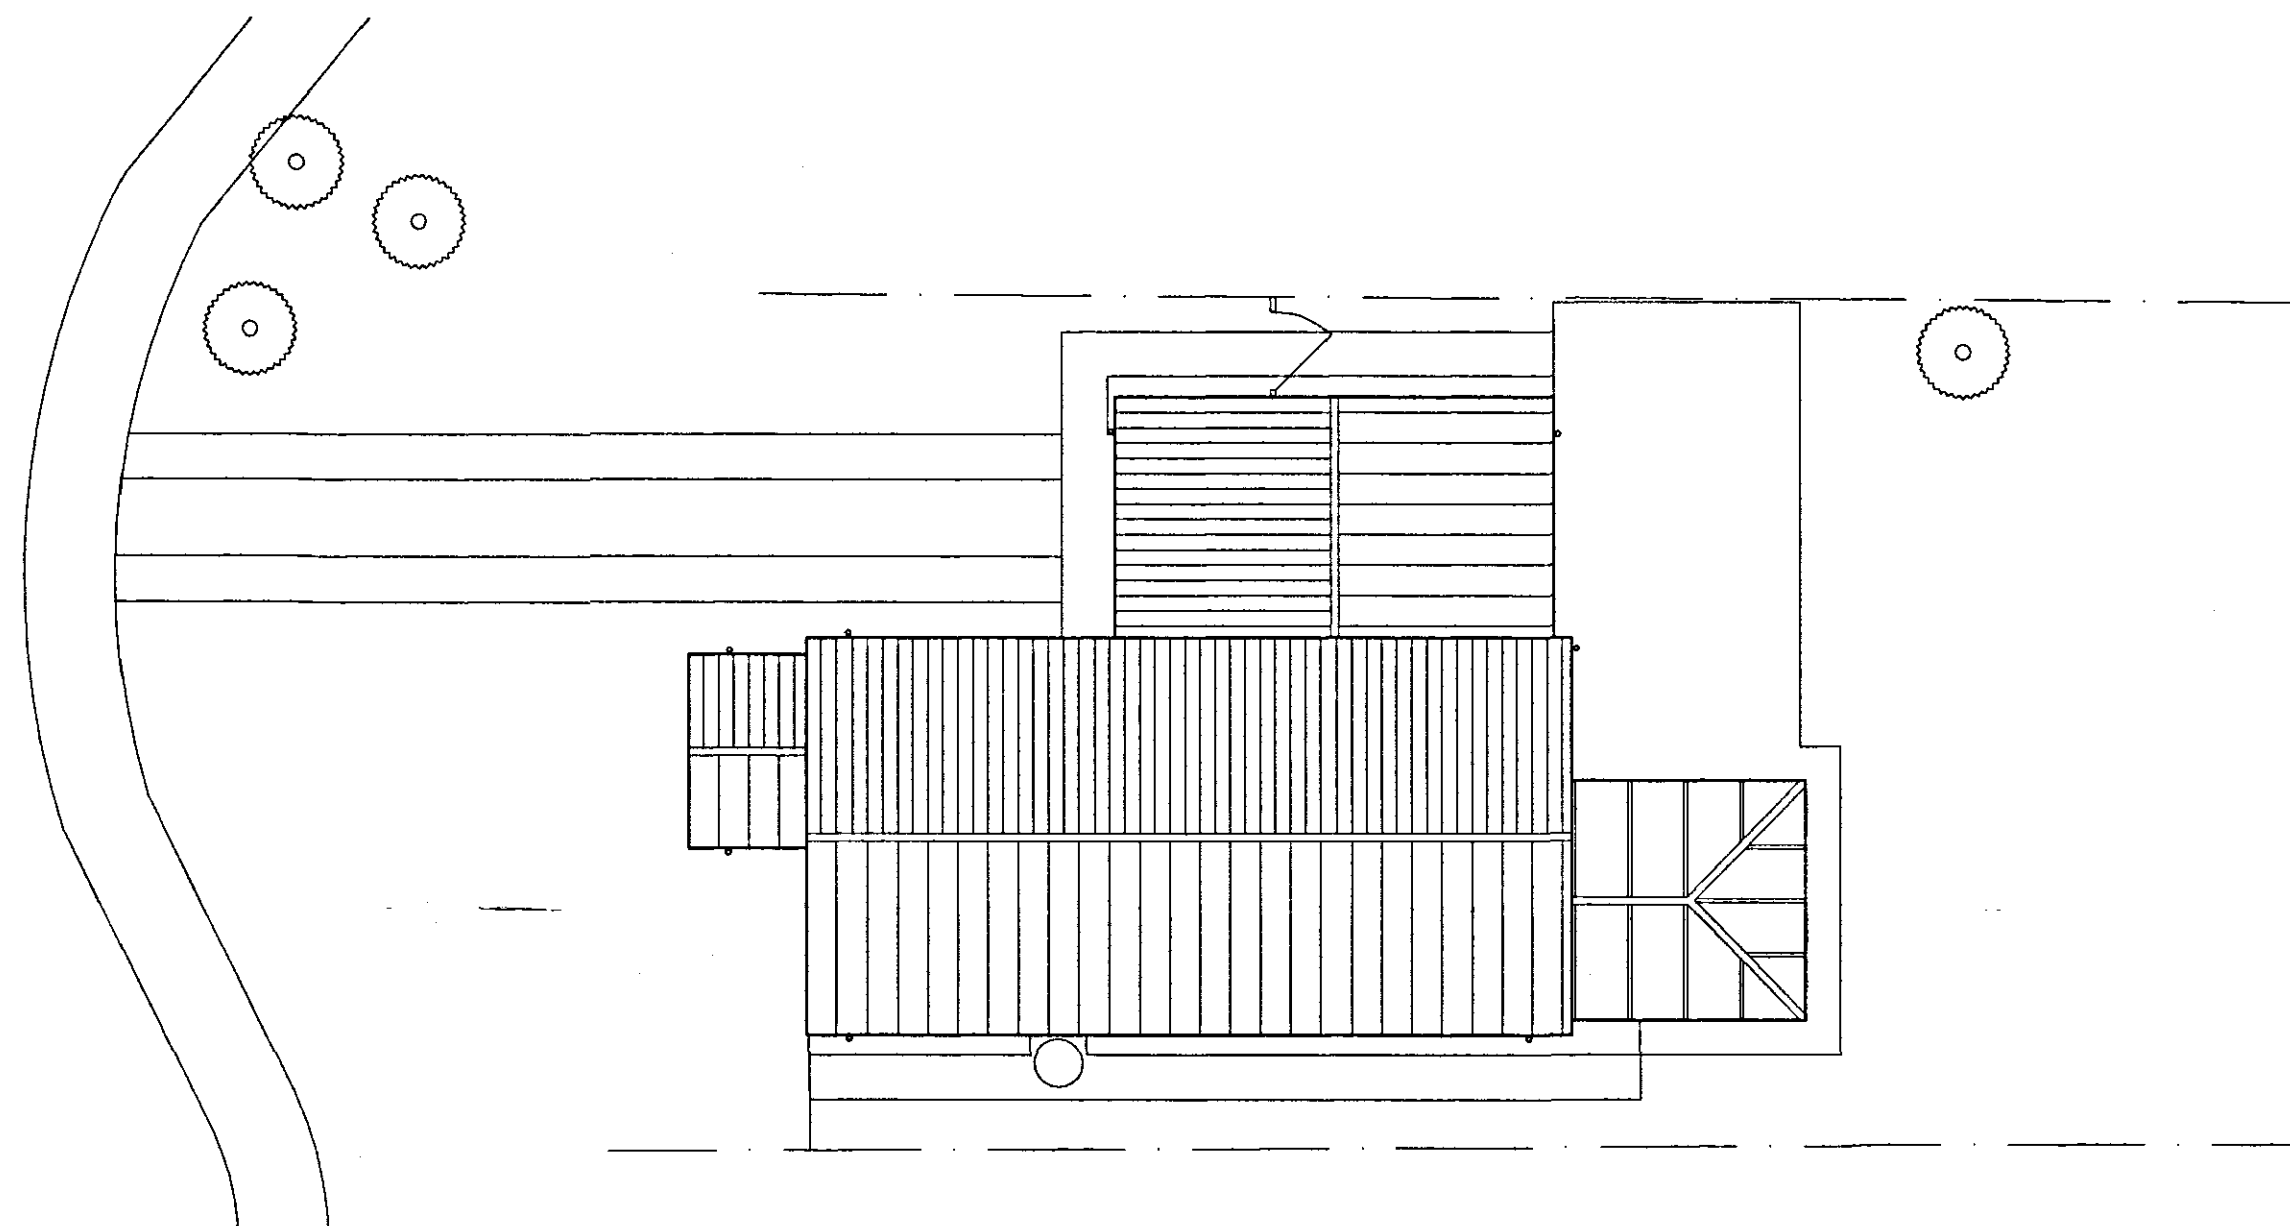

Site Plan 1:100

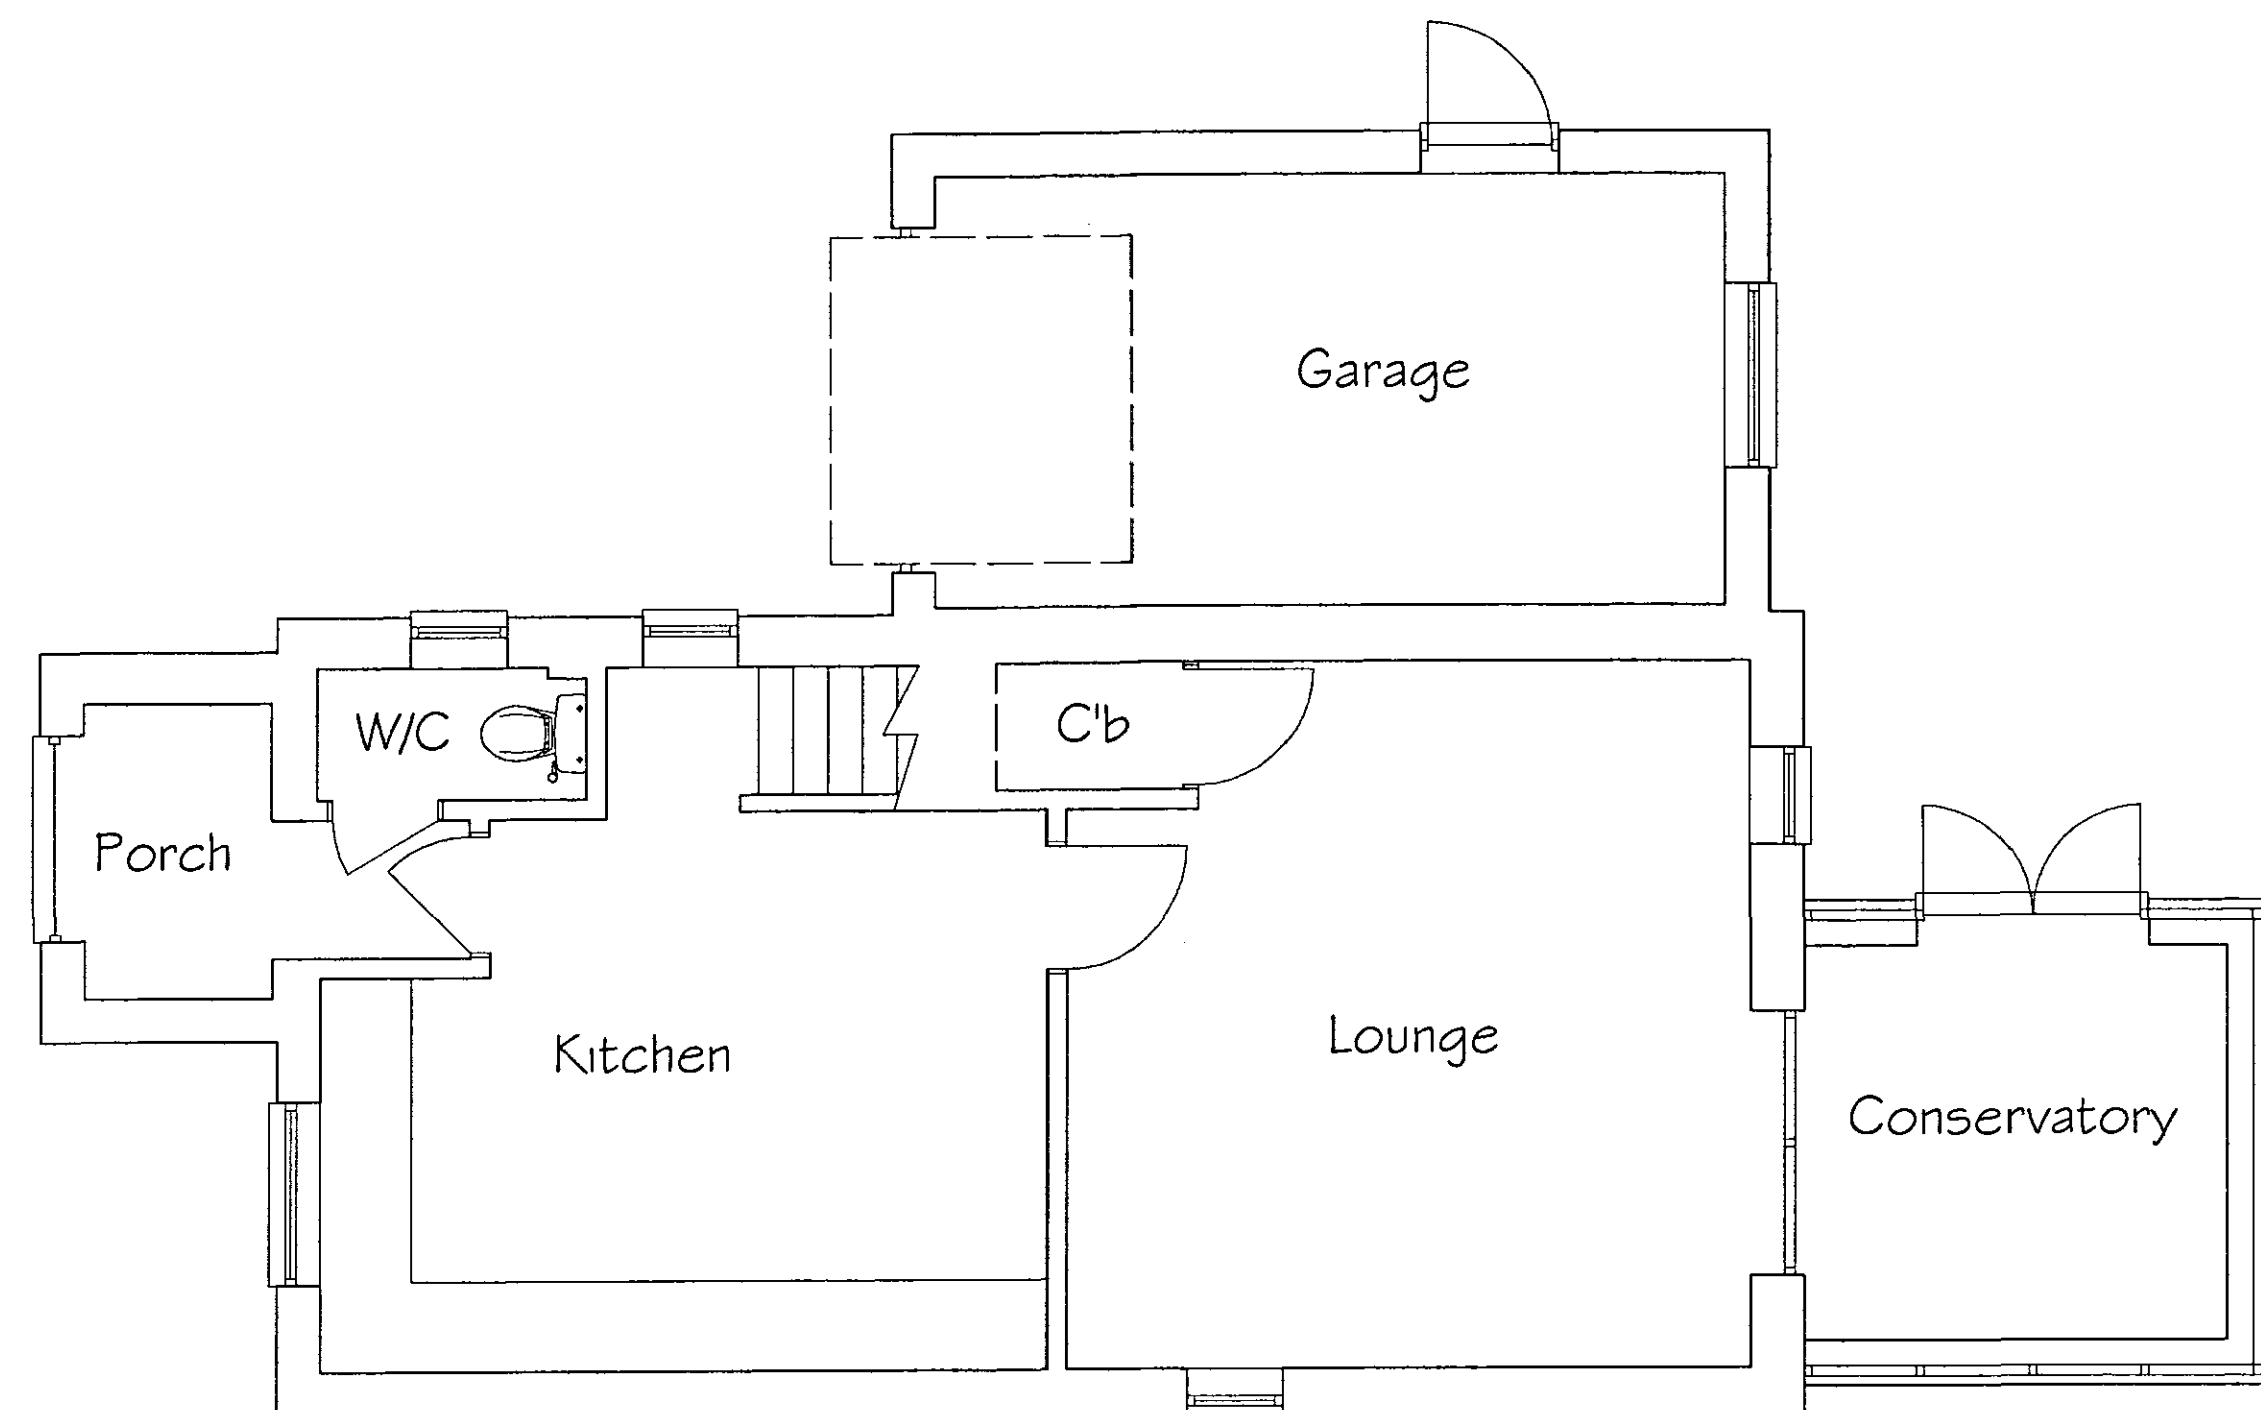

Ground Floor Plan 1:50

Notes

1. The copyright of this drawing is the property of IAN H. BIX, M.B.I.A.T., and must not be copied without his consent.
2. No measurements to be scaled off the plan, but measurements to be checked on site by the Contractors prior to commencement of works, and any discrepancies brought to the attention of the Designer.

Revisions	

IAN · H · BIX & Associates

M · B · I · A · T
ARCHITECTURAL AND
BUILDING CONSULTANTS
SANDPIPER HOUSE, LEETE WAY, WEST WINCH
KING'S LYNN, NORFOLK PE33 0ST
TEL: 01553 844077 FAX: 01553 844078

Project
Proposed Extension
14 Lancaster Close
Long Sutton

Drawing Title
Existing Plans and
Elevations

**DETERMINED
PLAN**

Scale 1:50, 1:100

Date February 2006

Drawn HB

Drawing No. 1009-01