


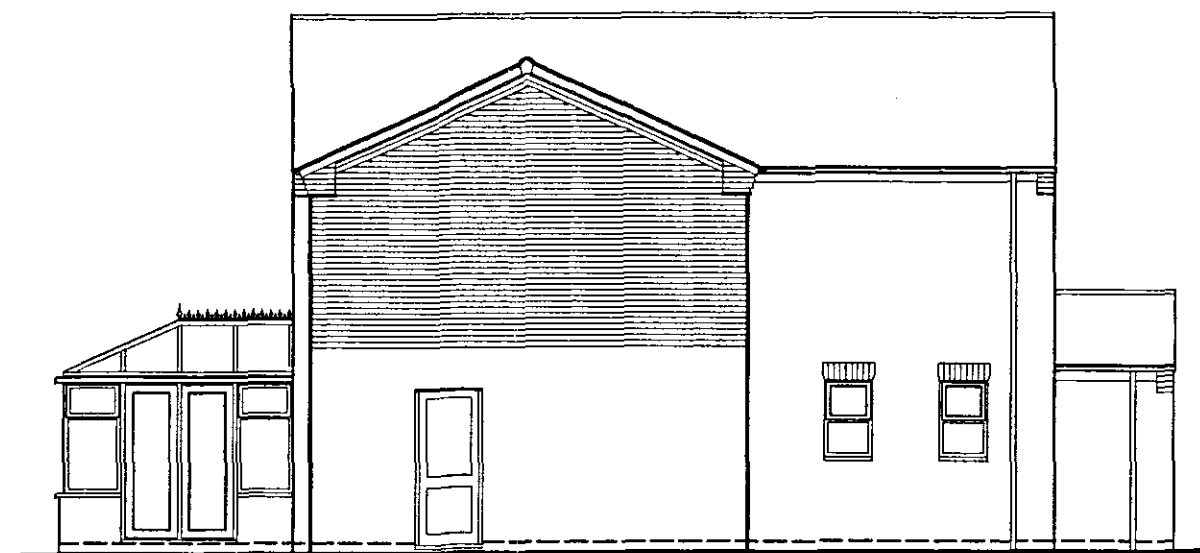


West Elevation 1:100




South Elevation




North Elevation

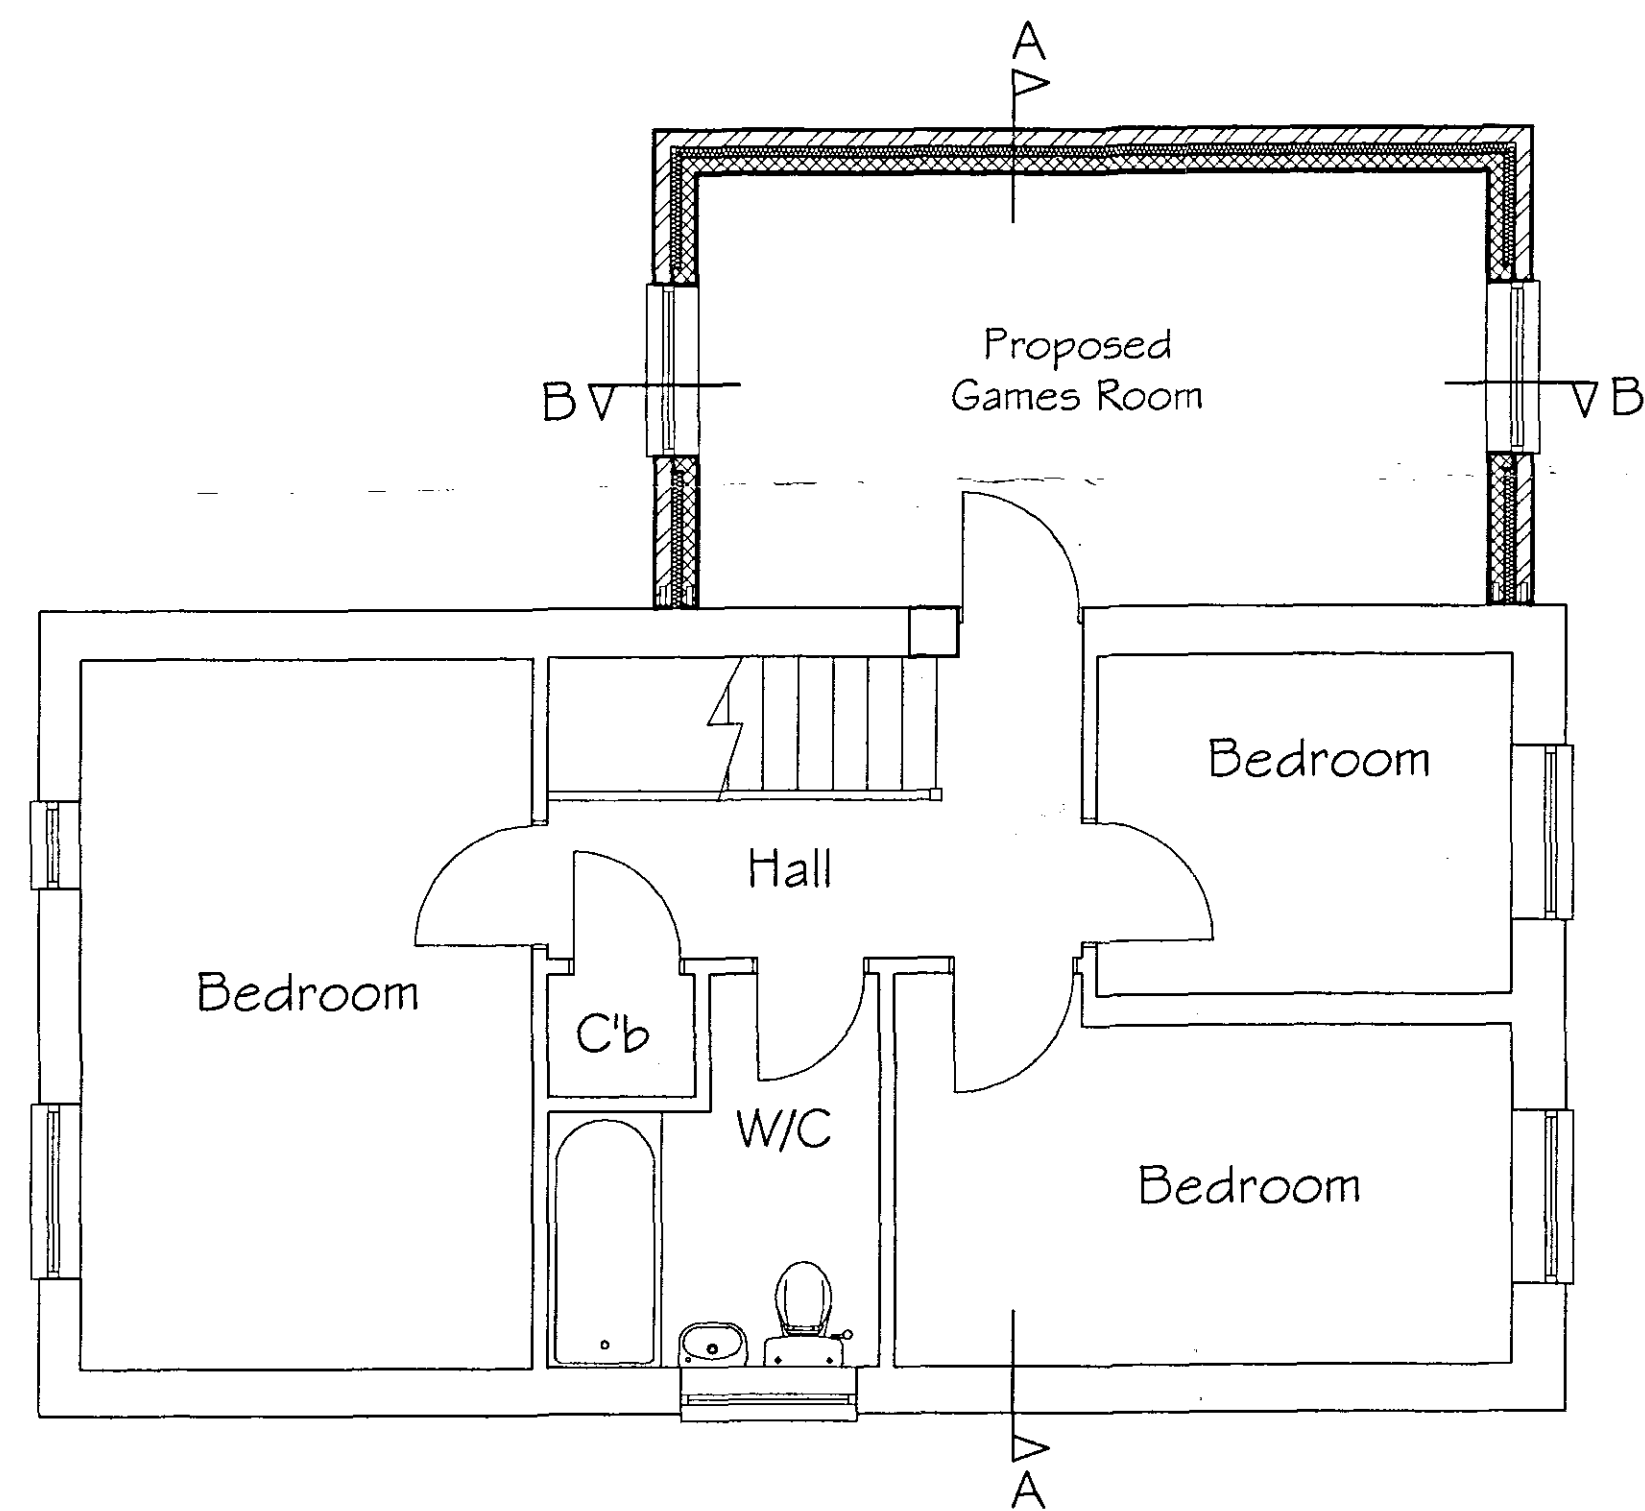

First Floor Plan 1:50

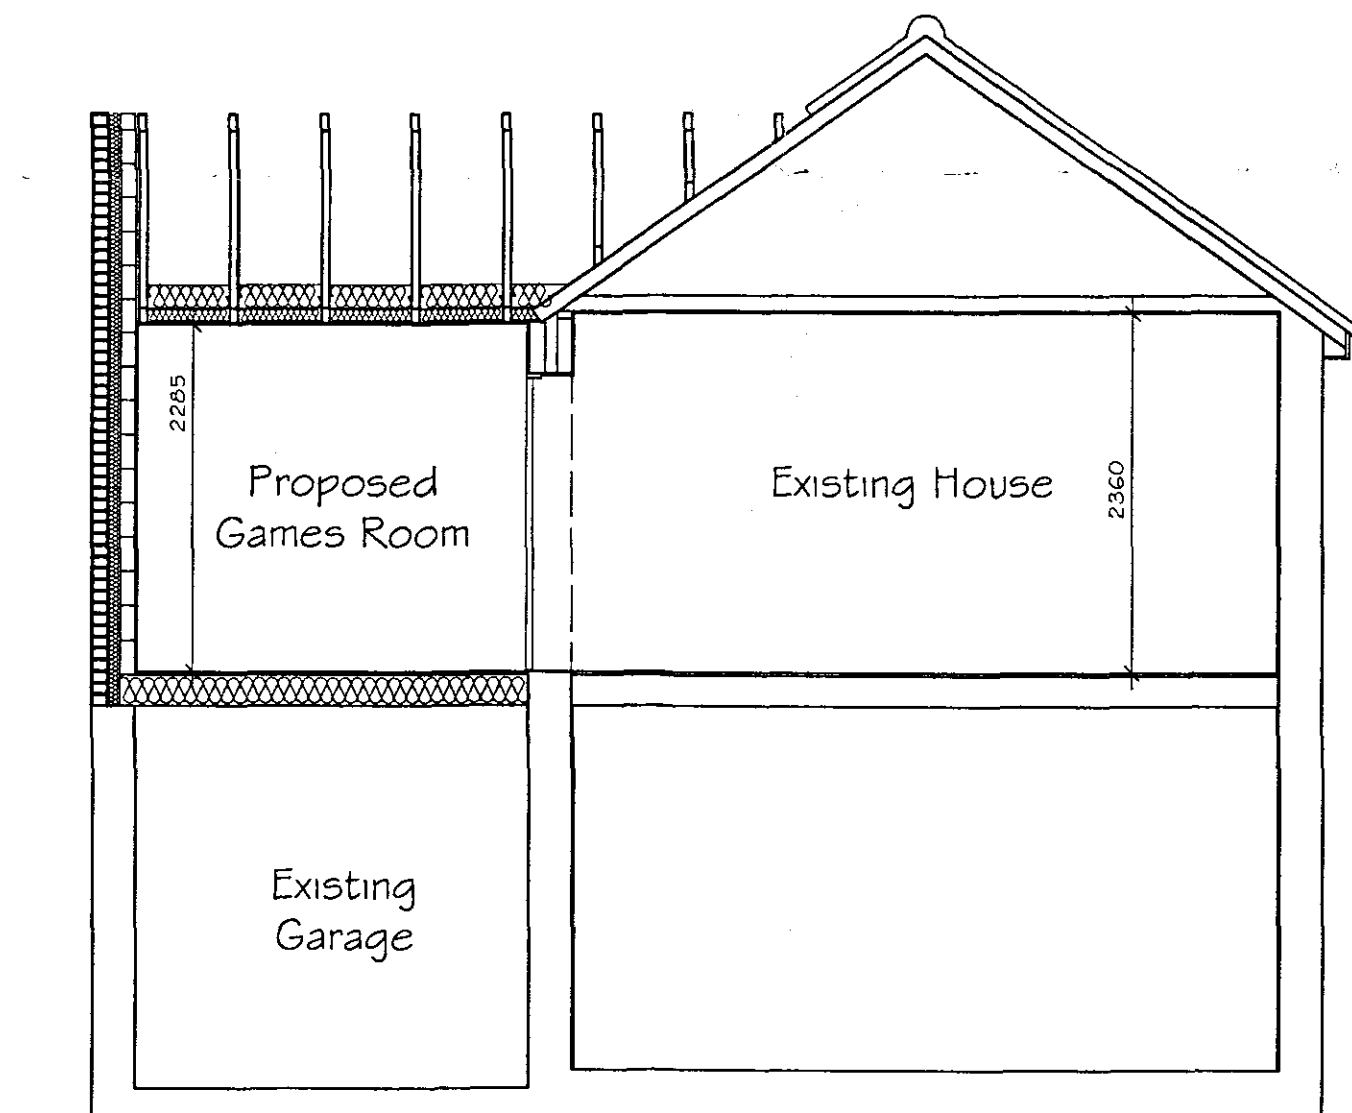

Section A-A 1:50

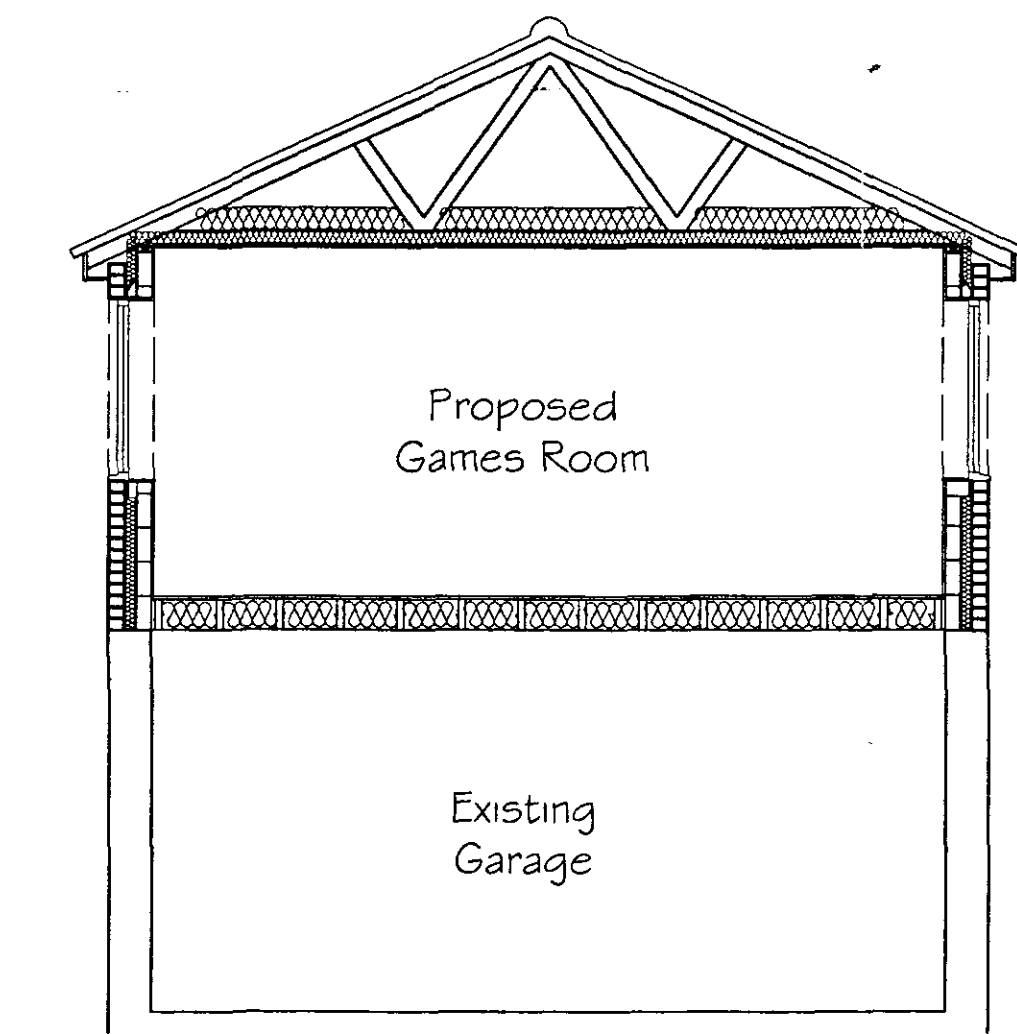

Section B-B 1:50

Notes

1. The copyright of this drawing is the property of IAN H. BIX, M.B.I.A.T., and must not be copied without his consent.
2. No measurements to be scaled off the plan, but measurements to be checked on site by the Contractors prior to commencement of works, and any discrepancies brought to the attention of the Designer.

Revisions

IAN · H · BIX
& Associates

M·B·I·A·T
ARCHITECTURAL AND
BUILDING CONSULTANTS

SANDPIPER HOUSE, LEETE WAY, WEST WINCH
KING'S LYNN, NORFOLK PE33 0ST

TEL: 01553 844077

FAX: 01553 844078

Project

Proposed Extension
14 Lancaster Close
Long Sutton

Drawing Title

Proposed Plans and
Elevations

DETERMINED
PLAN

Scale 1:50 & 1:100

Date February 2006

Drawn HB

Drawing No.

1009-02