

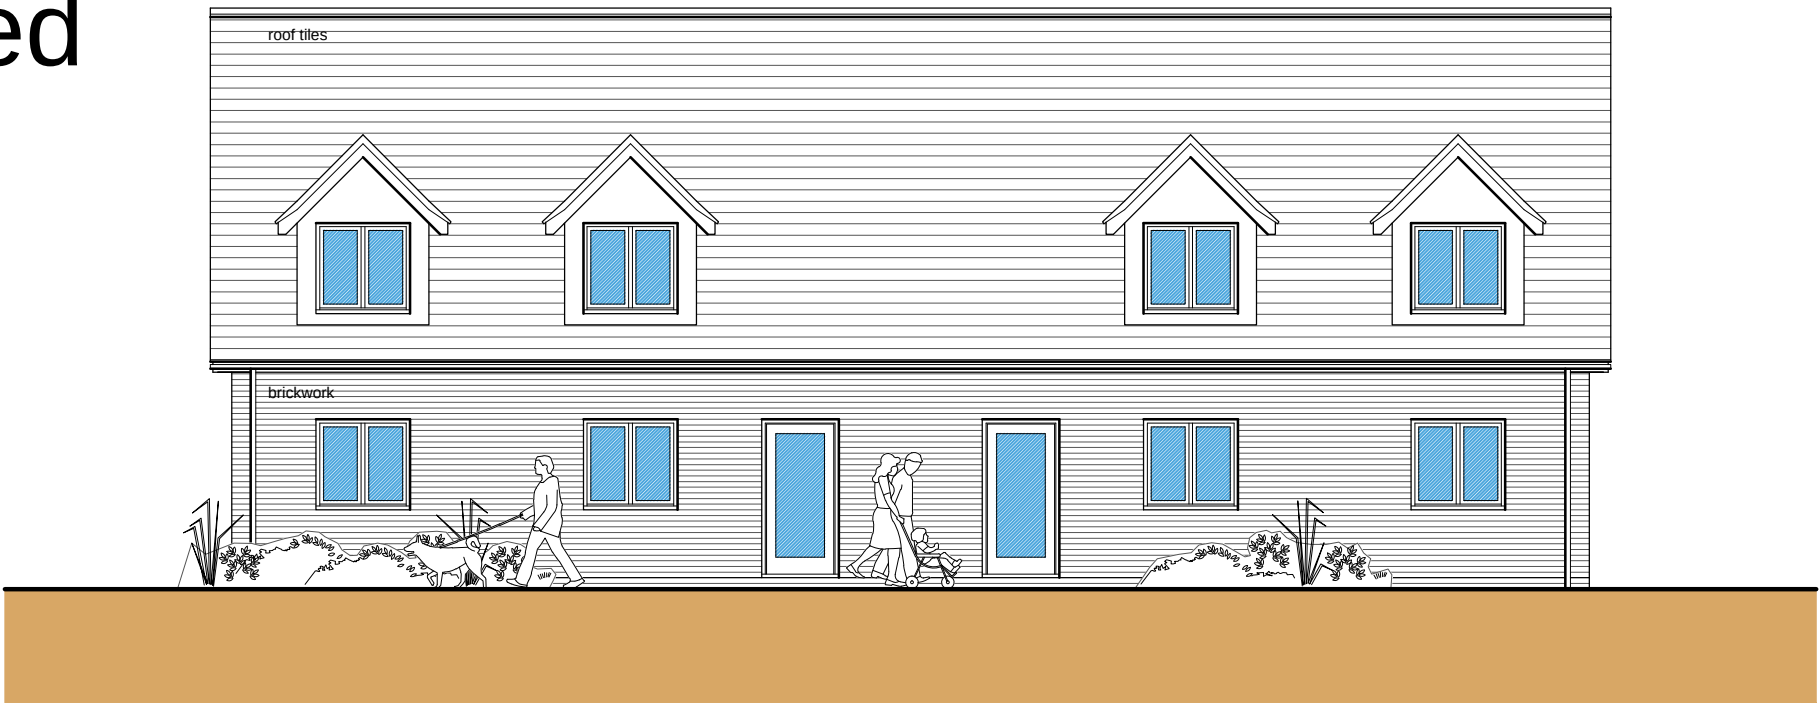


3 Bed

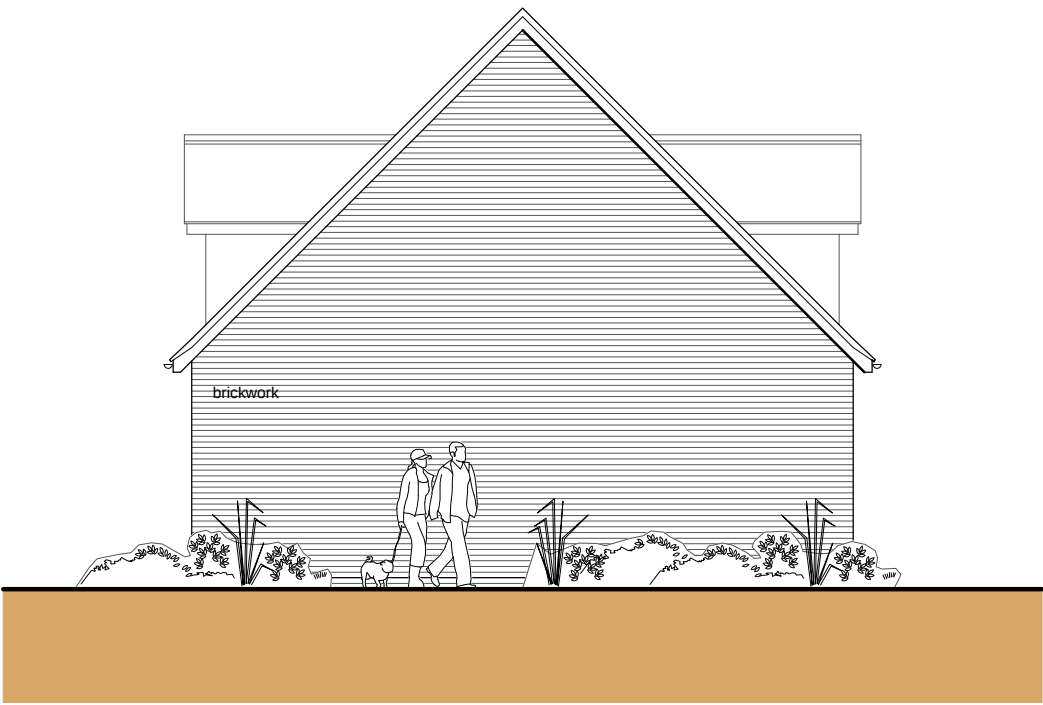



Front Elevation

Scale: 1:100

 



Side Elevation

Scale: 1:100

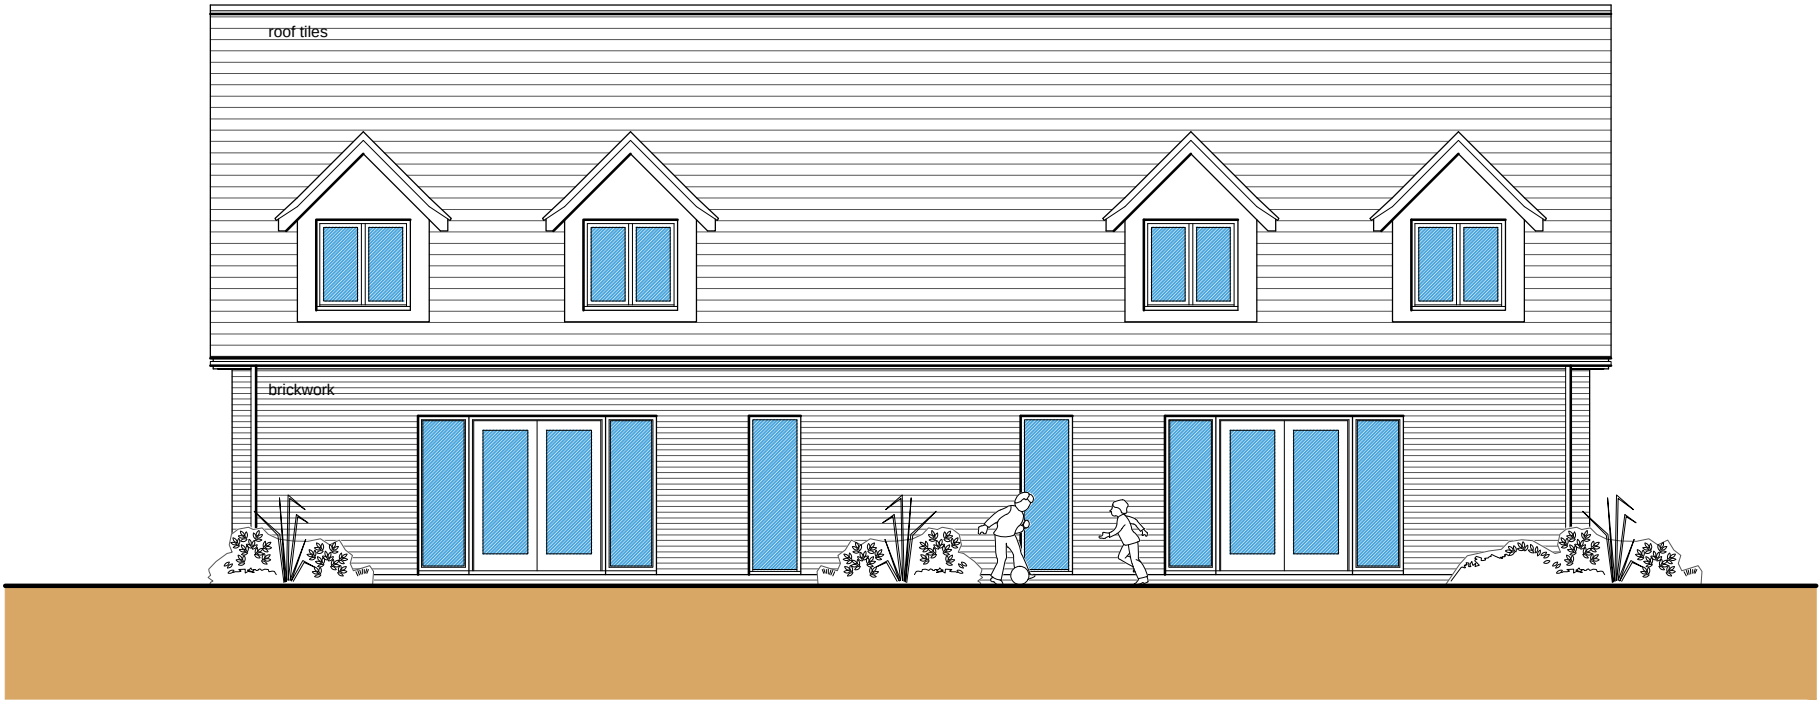 



Rear Elevation

Scale: 1:100

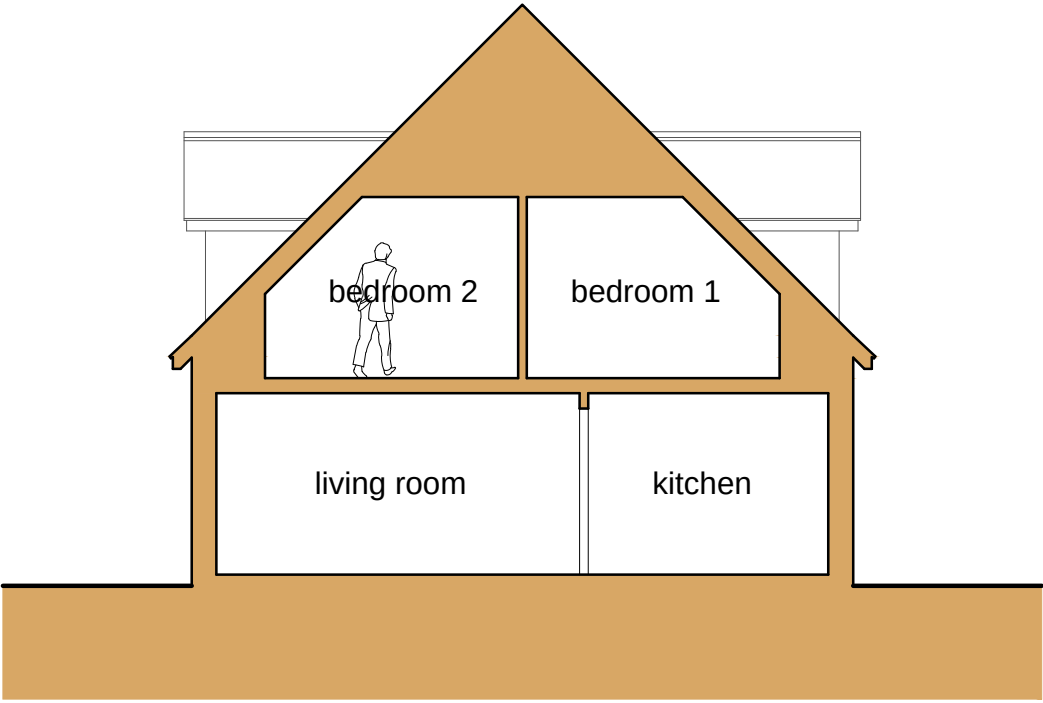 



Section A-A

Scale: 1:100

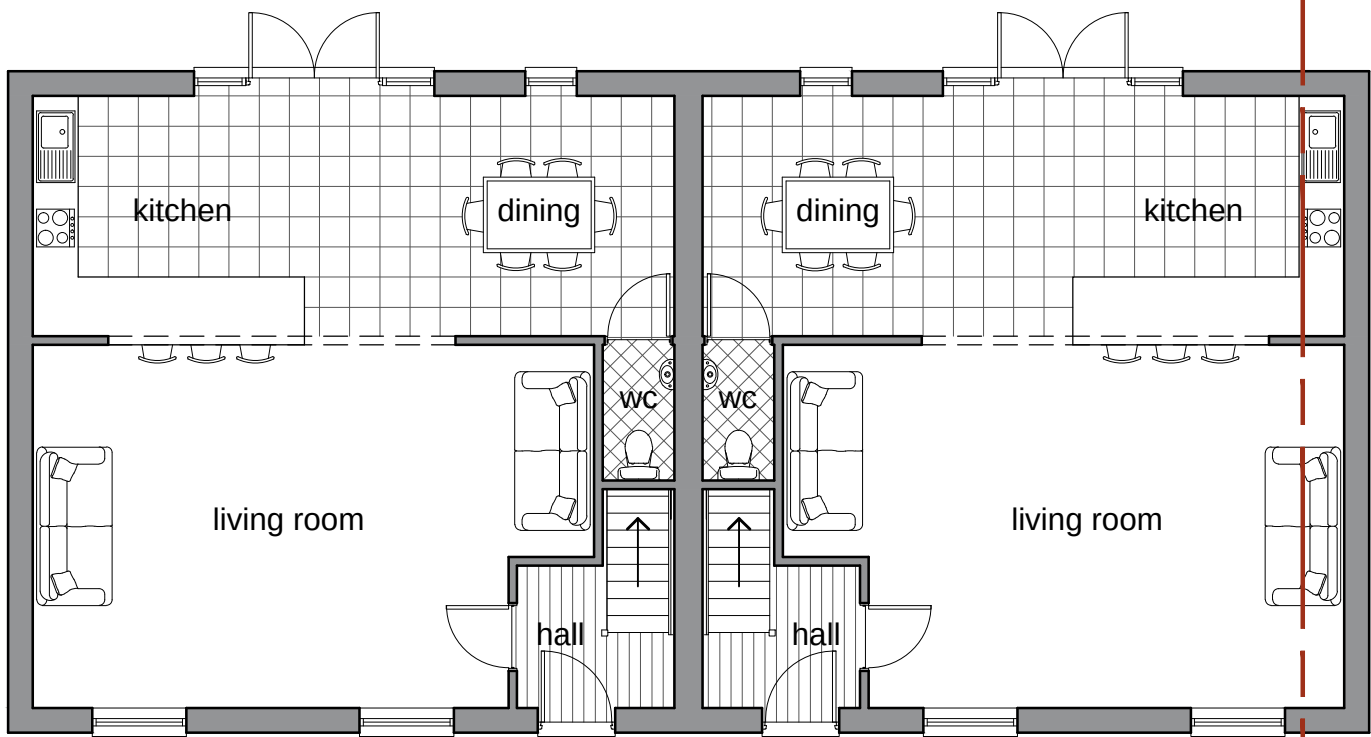 


Ground Floor Plan

Scale: 1:100

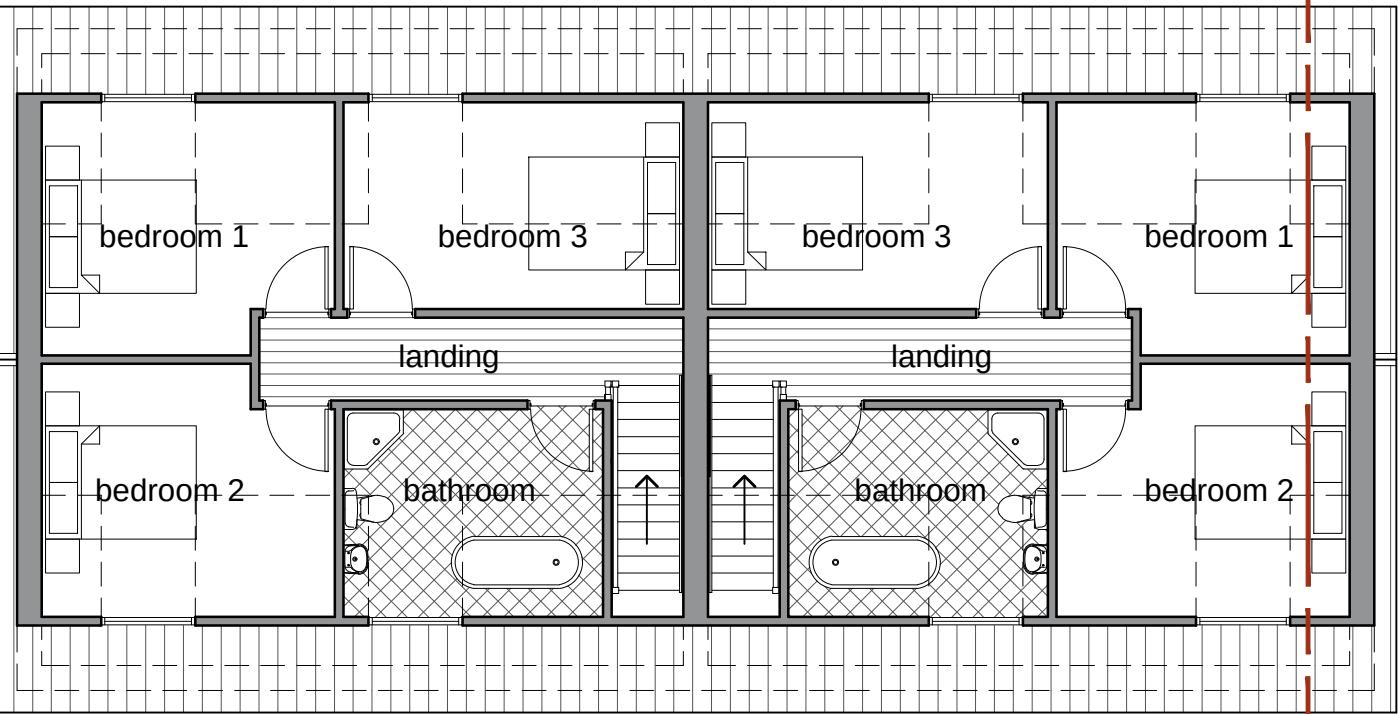 

First Floor Plan

Scale: 1:100

 


- General Notes
1. This drawing shall not be scaled, figured dimensions only to be used.
 2. All dimensions are shown in 'mm' unless otherwise stated.
 3. The contractor, sub-contractors and suppliers must verify all dimensions on site prior to the commencement of any work.
 4. This drawing is to be read in conjunction with all relevant engineers and specialist sub-contractors drawings and specifications.
 5. Any discrepancies are to be brought to the designers attention.

Indicates Marley Eternit Birkendale Slate



Indicates red brick or red multi brickwork with reconstituted granite/stone quoins, headers and cills

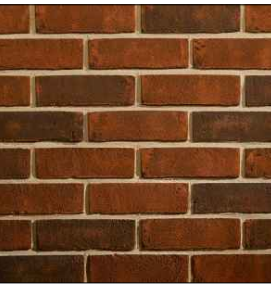

White UPVC windows and doors, black UPVC gutter

Revisions

A	March 2019
---	------------

Planning Conditions

Status

FOR APPROVAL

SWANN EDWARDS
ARCHITECTURE

Swann Edwards Architecture Limited, Elveden House, Gull Road, Guyhirn, Wisbech, Cambs. PE13 4ER
t 01945 450694 e info@swannedwards.co.uk w www.swannedwards.co.uk

Job Title
Proposed Caravan Park, Caravan Sales, Shop & Building Plots Land North of Vicarage Road, Long Sutton, for J Hoey

Date
October 2016

Scale
As Shown
Sheet Size
A2

Drawing Title
Planning Drawing
3 Bed: Elevations, Floor Plans and Section

Job No.
SE-571
Dwg No.
11

Drawn by
SHe
Revision
A