




Workshop

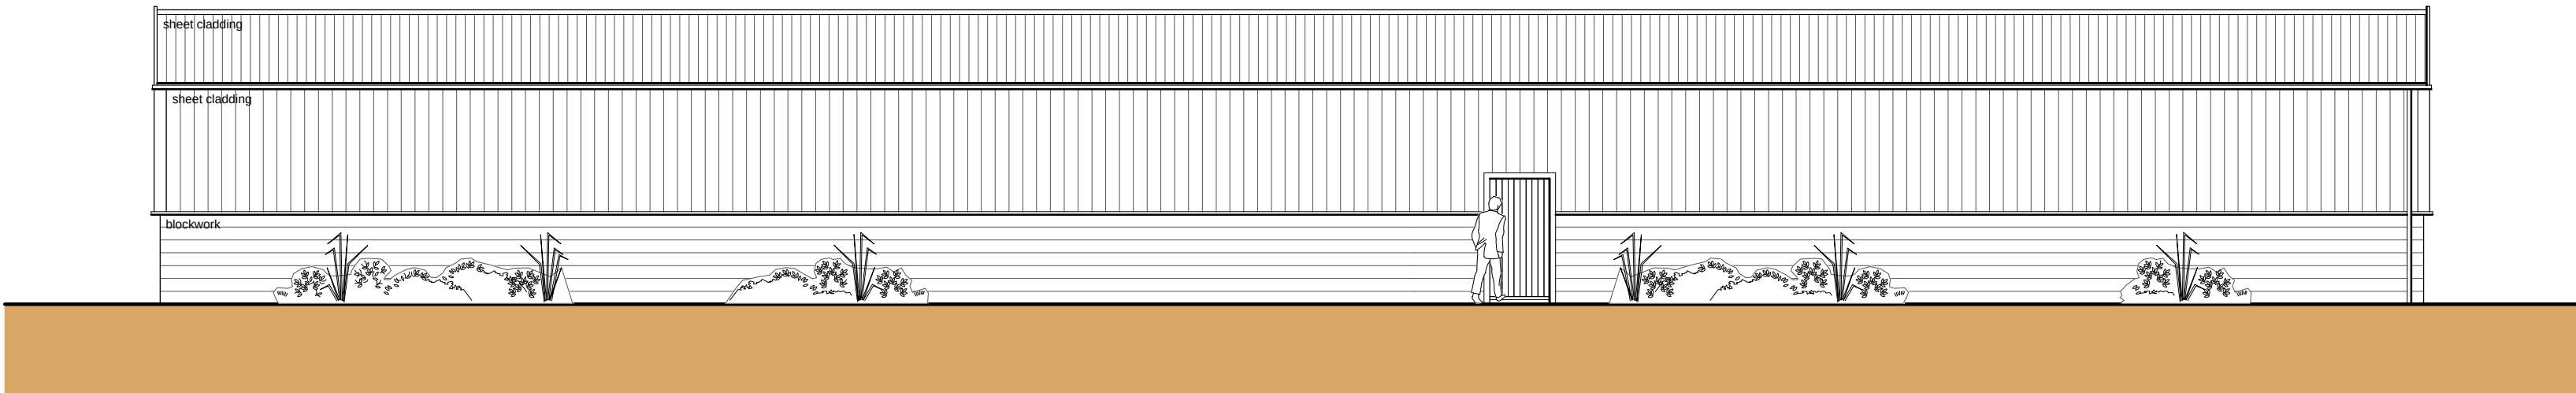


Front Elevation (S)
Scale: 1:100

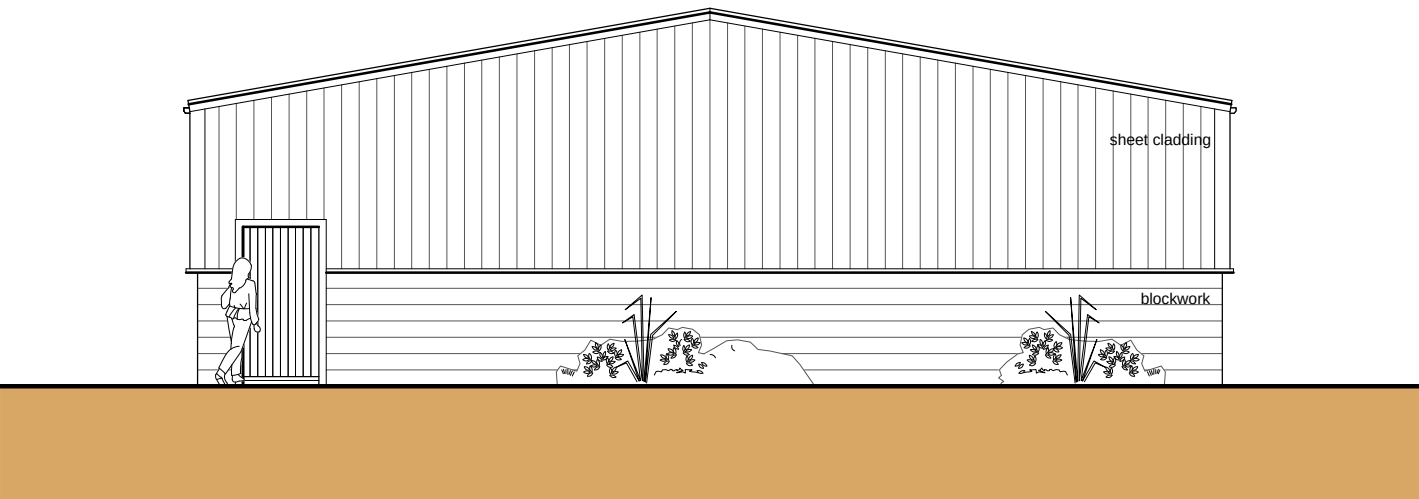


Side Elevation (W)
Scale: 1:100

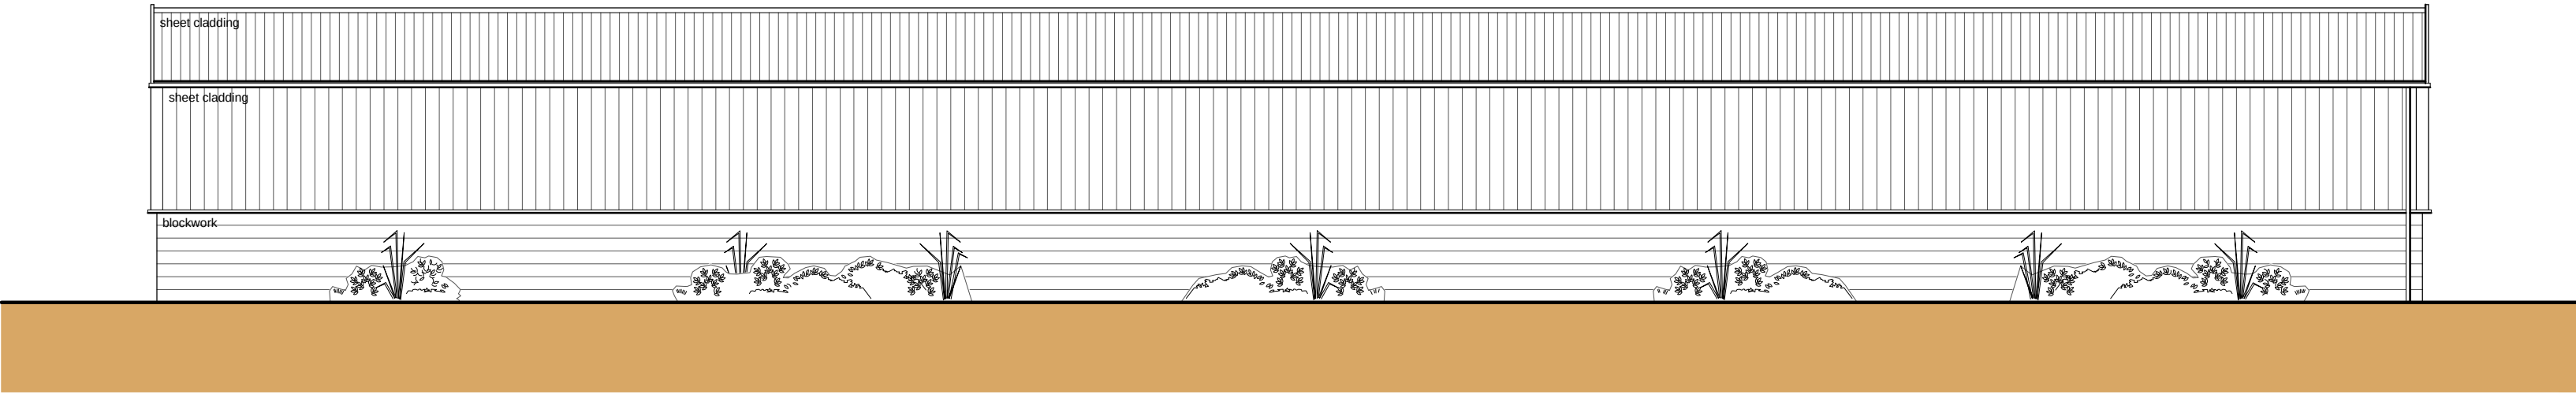

Rear Elevation (N)
Scale: 1:100

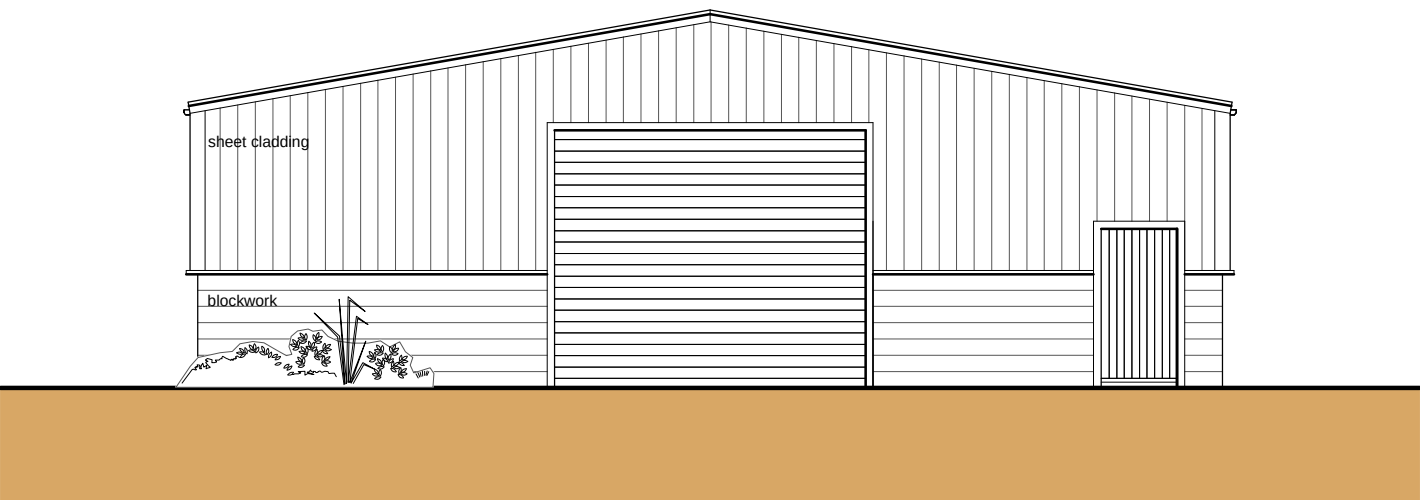


Front Elevation (E)
Scale: 1:100

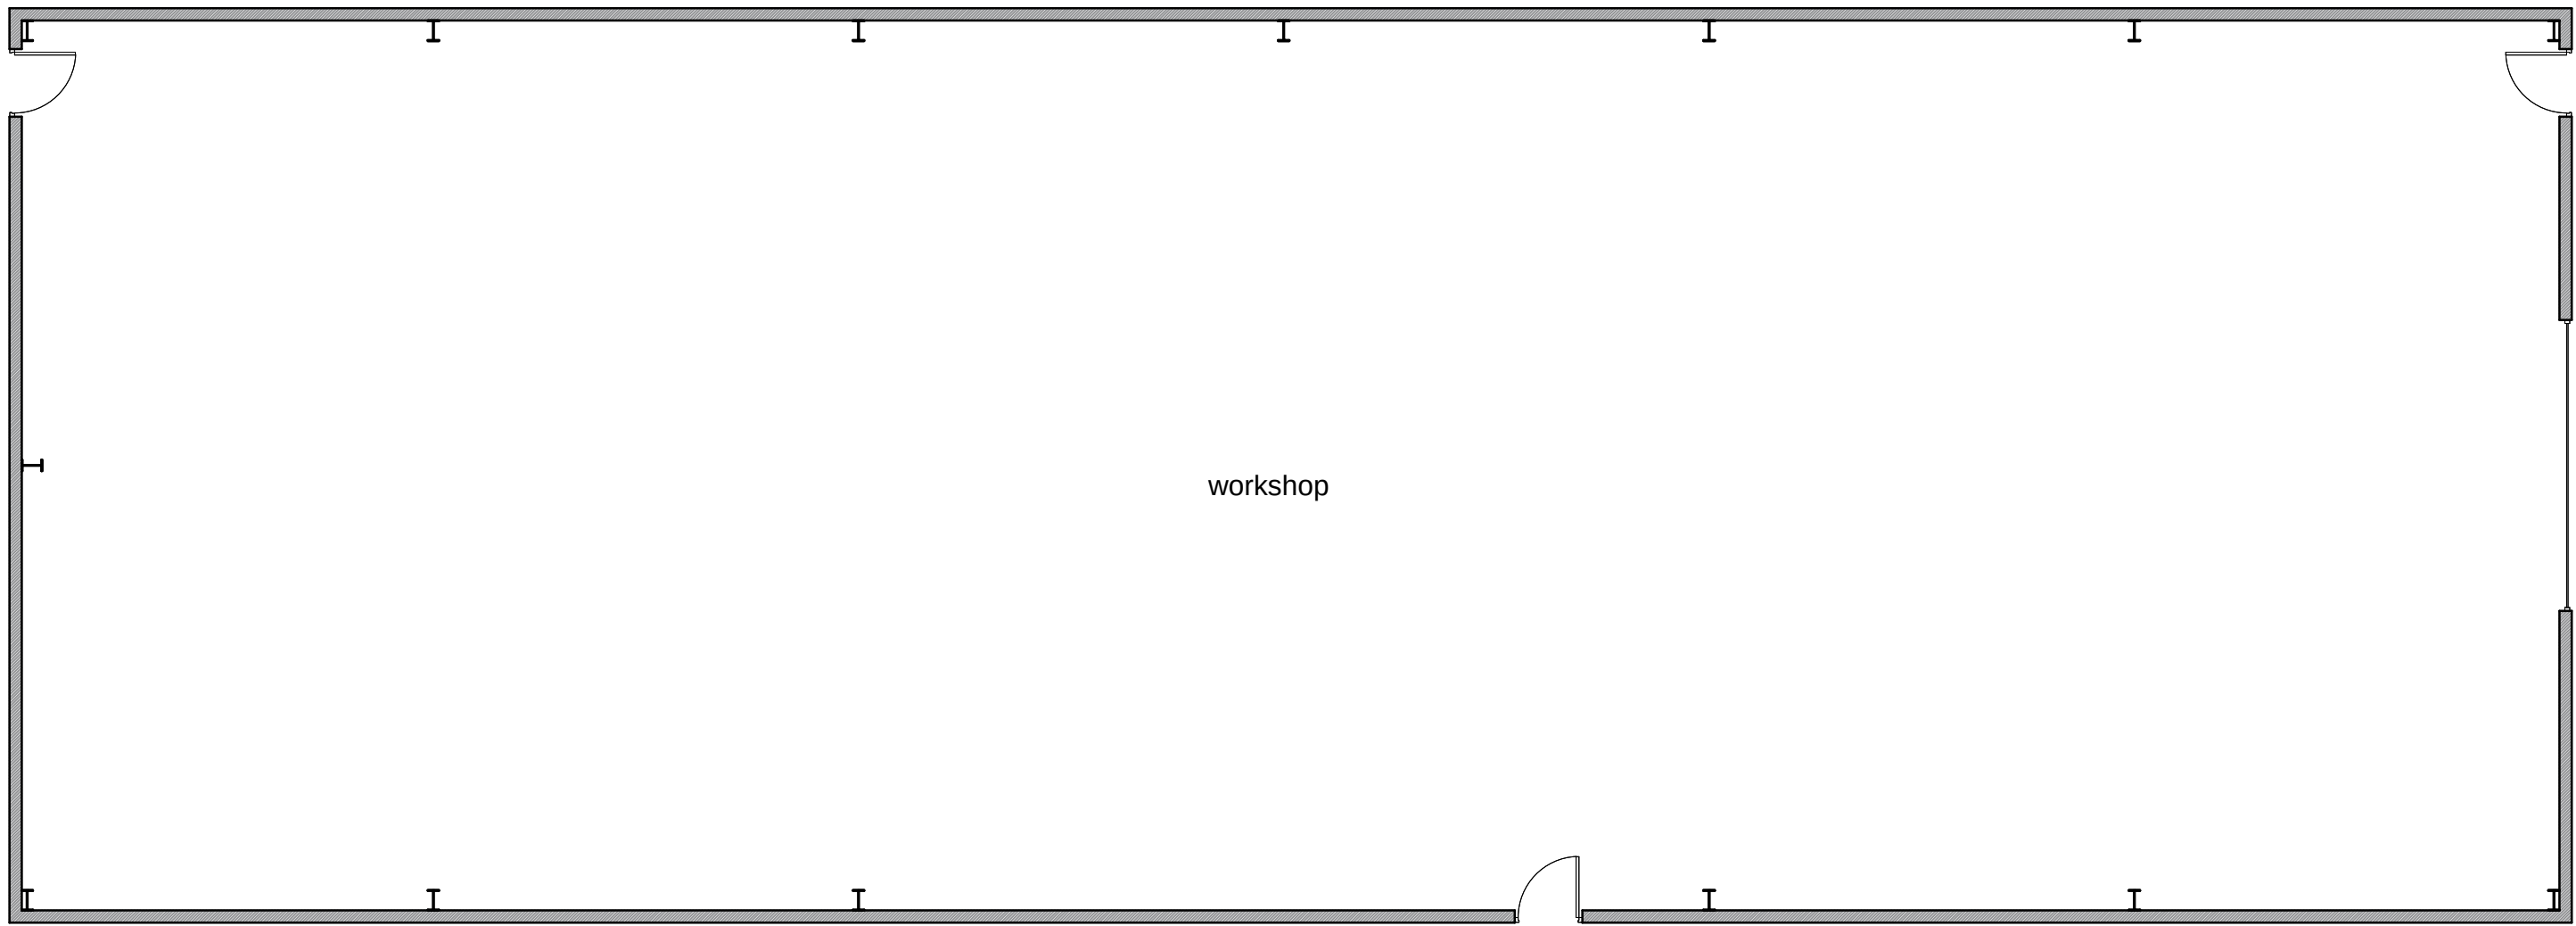


Front Elevation
Scale: 1:100

- General Notes
1. This drawing shall not be scaled, figured dimensions only to be used.
 2. All dimensions are shown in 'mm' unless otherwise stated.
 3. The contractor, sub-contractors and suppliers must verify all dimensions on site prior to the commencement of any work.
 4. This drawing is to be read in conjunction with all relevant engineers and specialist sub-contractors drawings and specifications.
 5. Any discrepancies are to be brought to the designers attention.

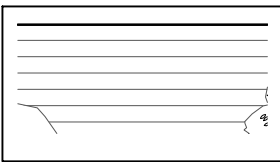


Indicates painted blockwork

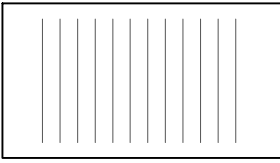


Indicates green trapezoidal sheet cladding



Indicates roof tile profiled brown sheet cladding

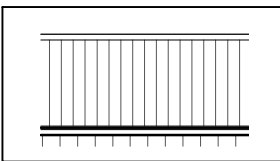

Indicates metal roller shutter door

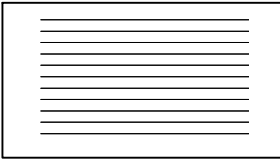

Revisions		
A	Dec 2016	Main workshop door moved to East facing Gable end
B	March 2019	Planning Condition Updates

Status
FOR APPROVAL

SWANN

EDWARDS

ARCHITECTURE

Swann Edwards Architecture Limited, Elveden House, Gull Road, Guyhirn, Wisbech, Cambs. PE13 4ER
t 01945 450694 e info@swannedwards.co.uk w www.swannedwards.co.uk

Job Title Proposed Caravan Park, Caravan Sales, Shop & Building Plots Land North of Vicarage Road, Long Sutton, for J Hoey	Date October 2016	Scale Various Sheet Size A1
	Drawing Title Planning Drawing Wokshop: Elevations and Floor Plan	Drawn by SHe Revision B