




Ordnance Survey, (c) Crown Copyright 2011. All rights reserved. Licence number 100020449

1 Site Location Plan
1 : 500

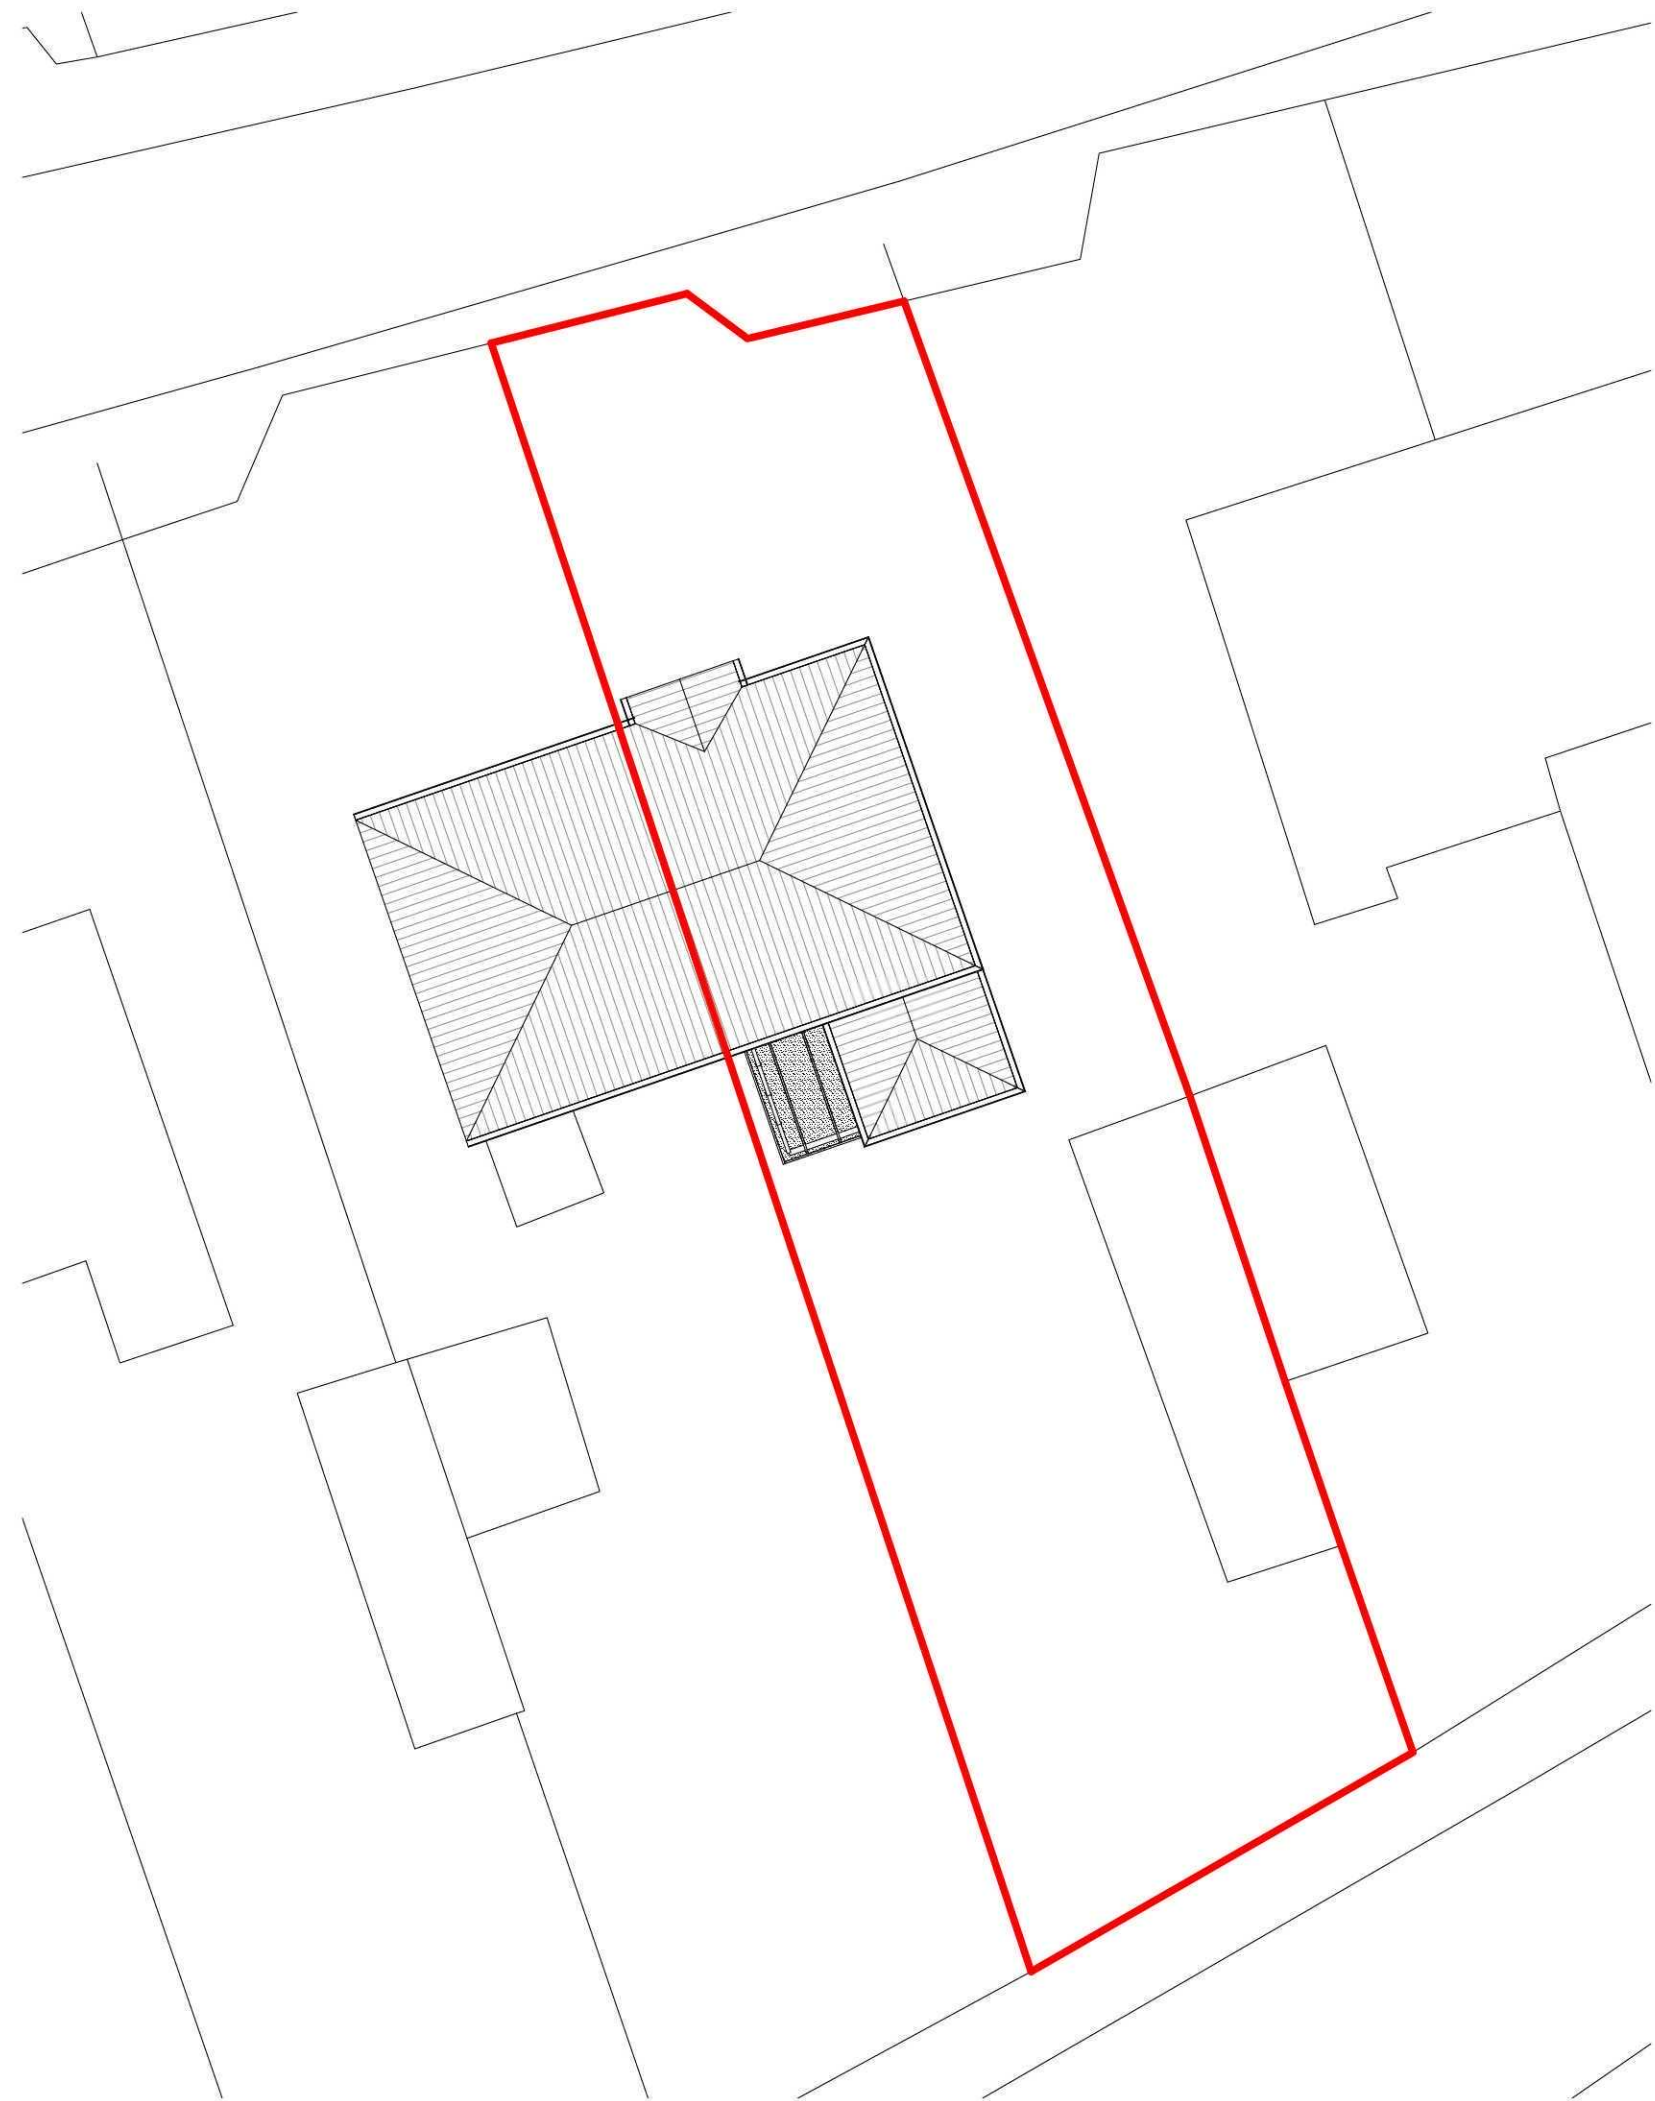

2 Existing Site Block Plan
1 : 200

GENERAL CONDITIONS
Contractors are responsible for checking all dimensions on site when work commences and before ordering any materials. Any discrepancies should be brought to the attention of the Client for remedial action before commencing further.
All materials not specified to be of a standard suitable for the work proposed and be fit for purpose. All work to be in accordance with good building practise and all necessary BS codes for Workmanship on Building Sites.

Revisions	
Client:	Mr & Mrs Gilbert
Site:	Two Storey Rear Extension at 12 Park Road, Long Sutton
Dwg Title:	Site Location Plans




2nd Floor - 5B Sheepmarket
Spalding
P E 1 1 1 B H
Tel : 01775 768 921
e-mail: enquiries@remwaydesign.co.uk

Drawing Number	Revision:
a1 1916 - 01	

Contractor to check all Dimensions on site prior to ordering materials / commencing work.Do Not Scale from this Drawing - If in doubt then please ask



2 Front Elevation
1 : 100

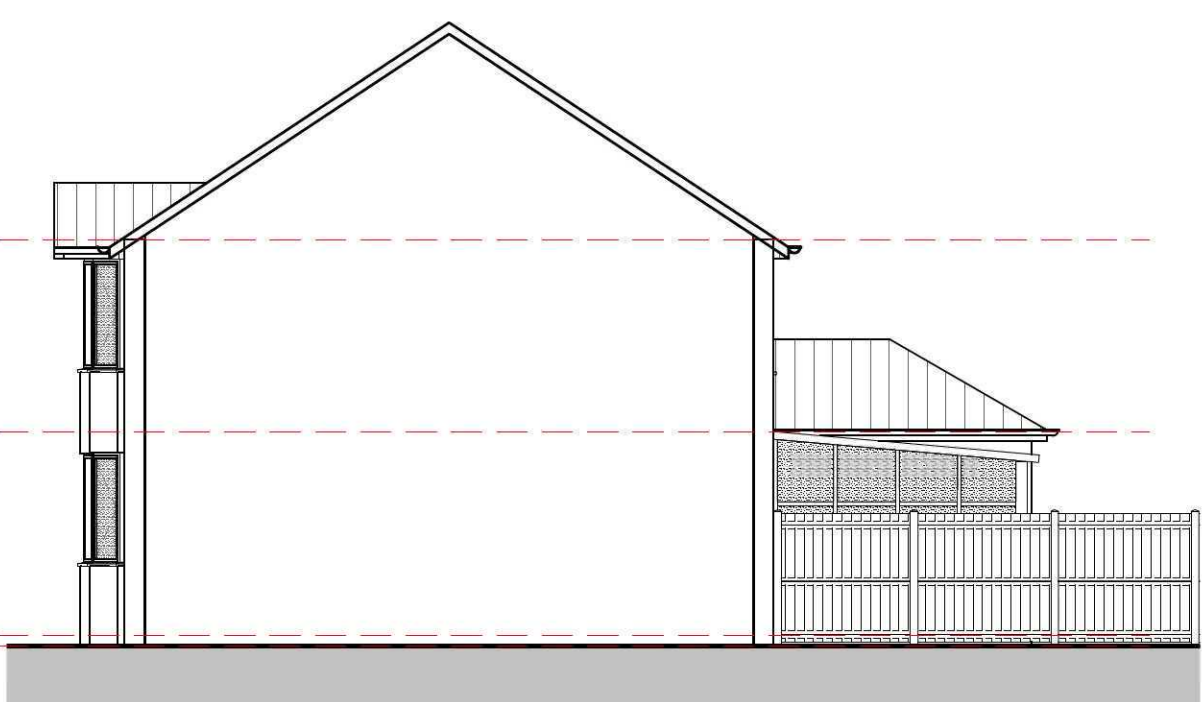


3 Right Side Elevation
1 : 100




4 Rear Elevation
1 : 100




5 Left Side Elevation
1 : 100

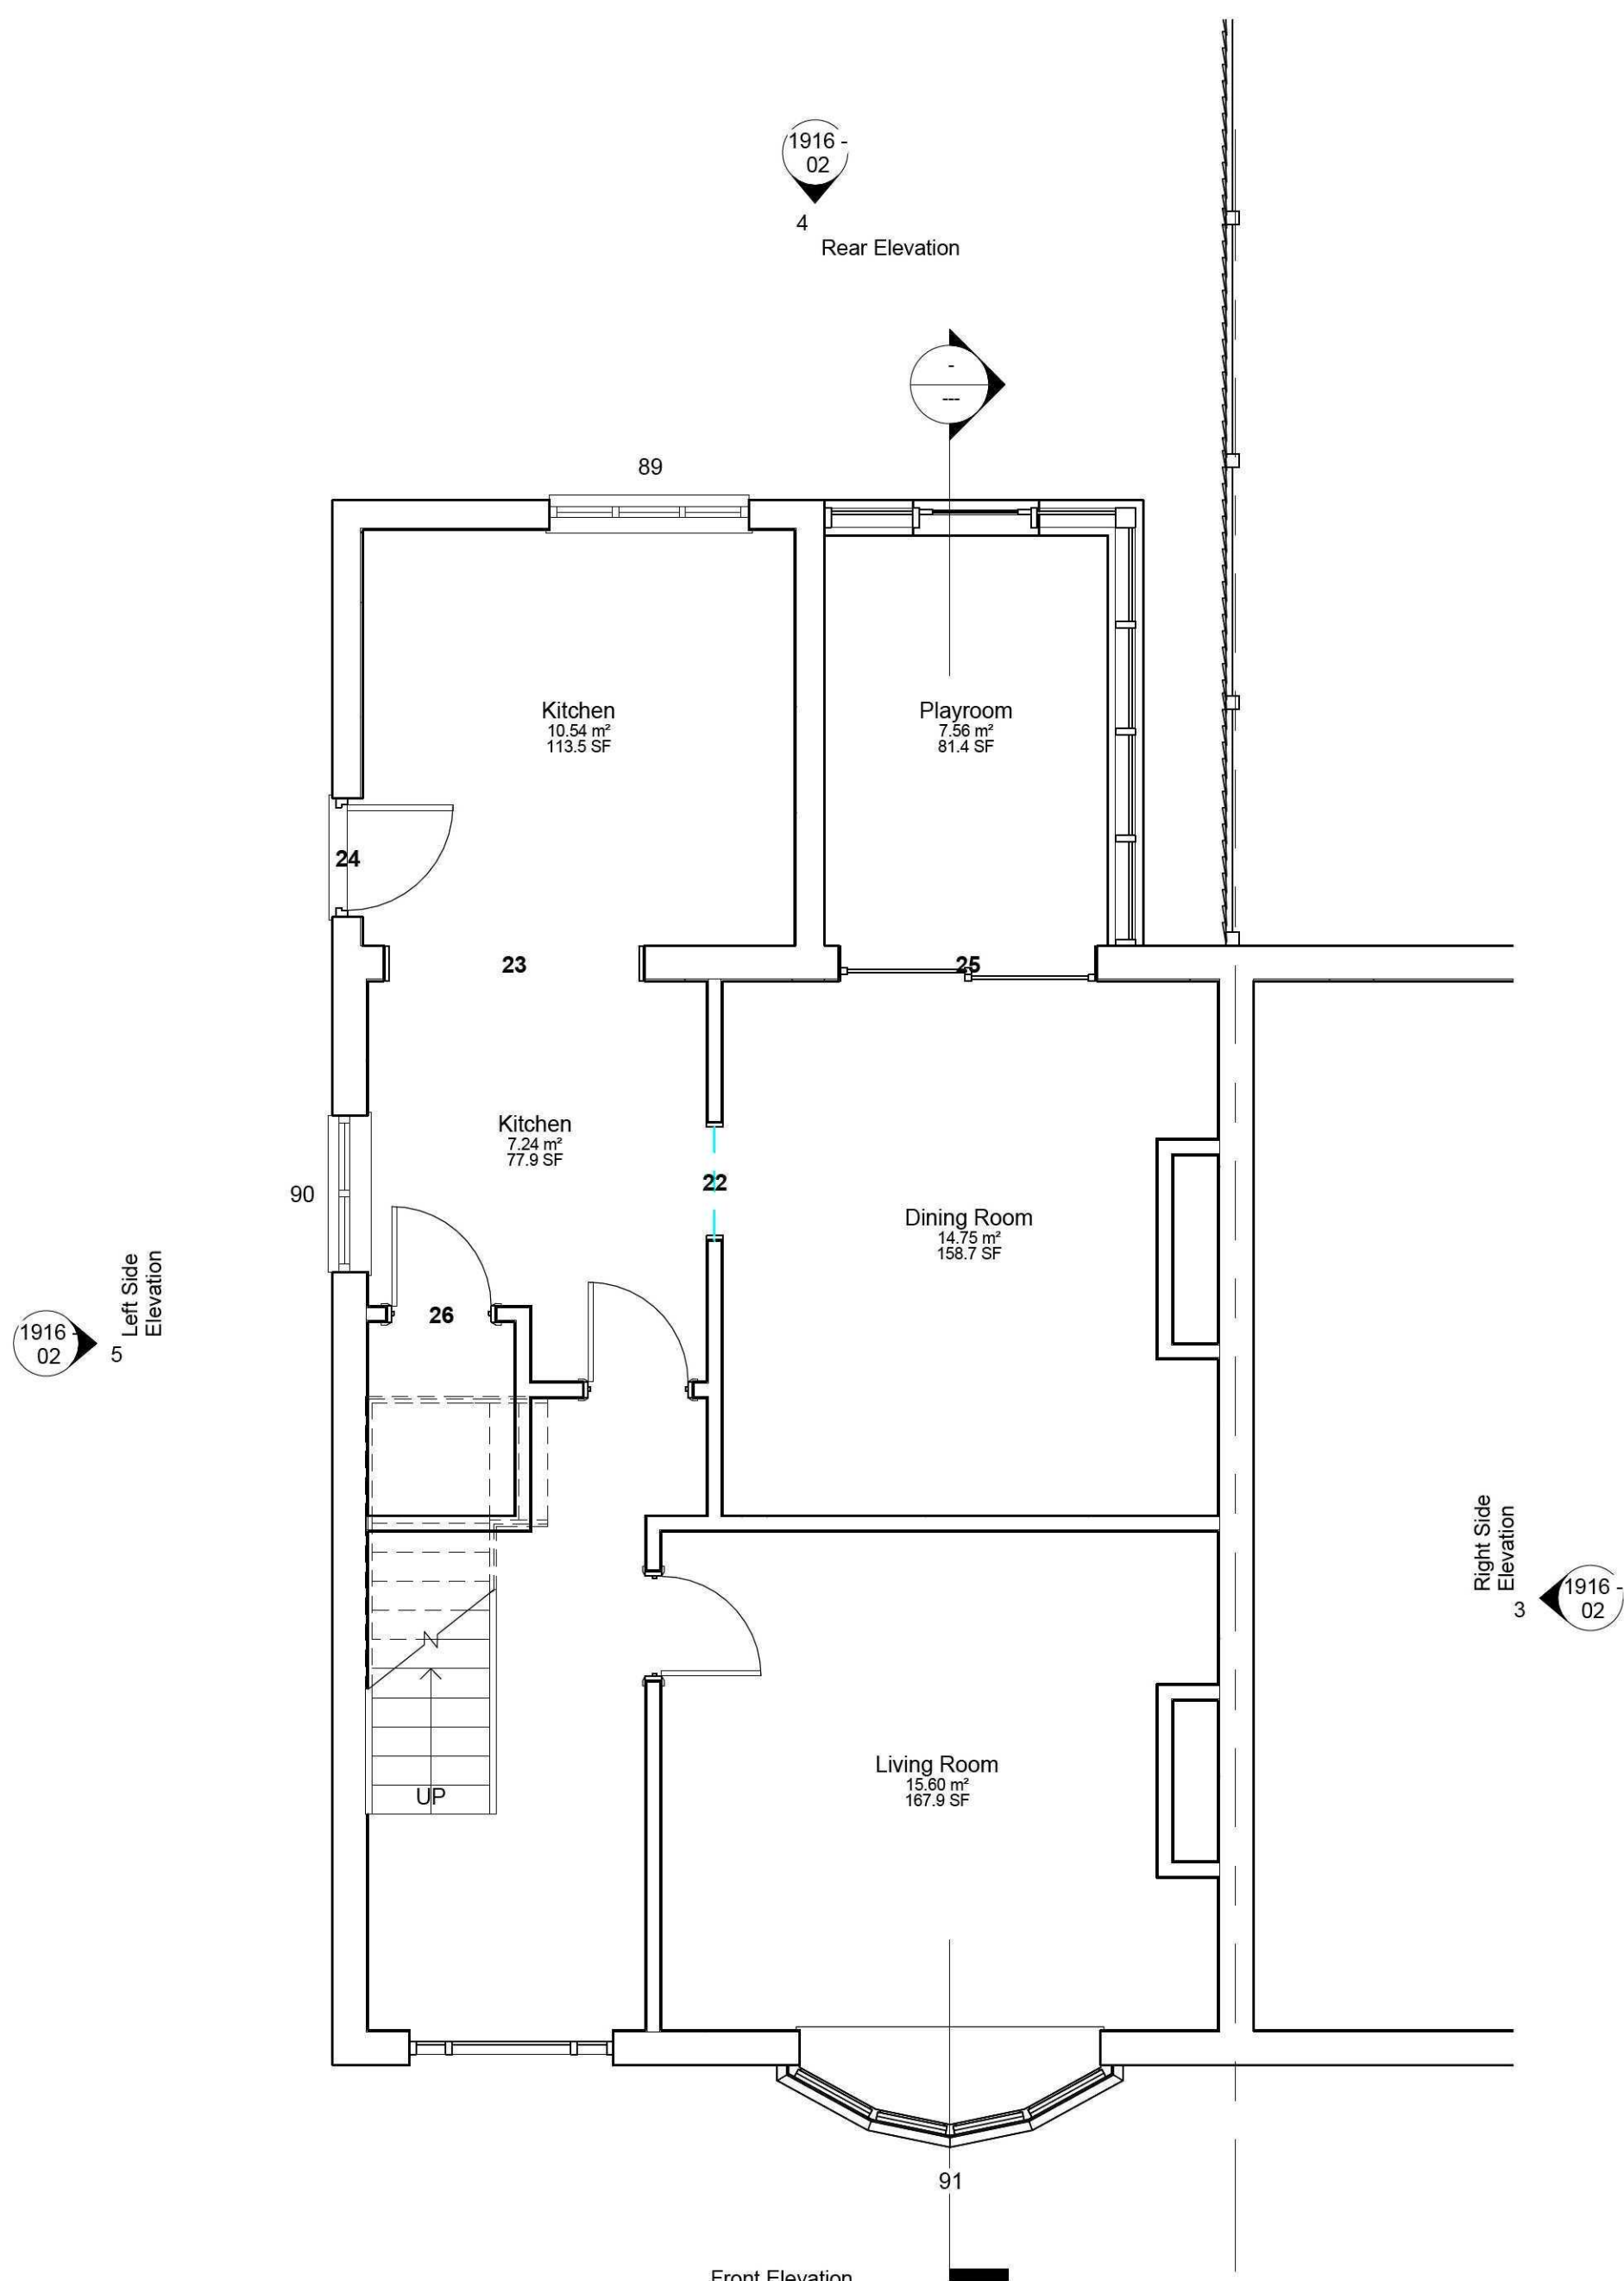


1 Ground Floor
1 : 50

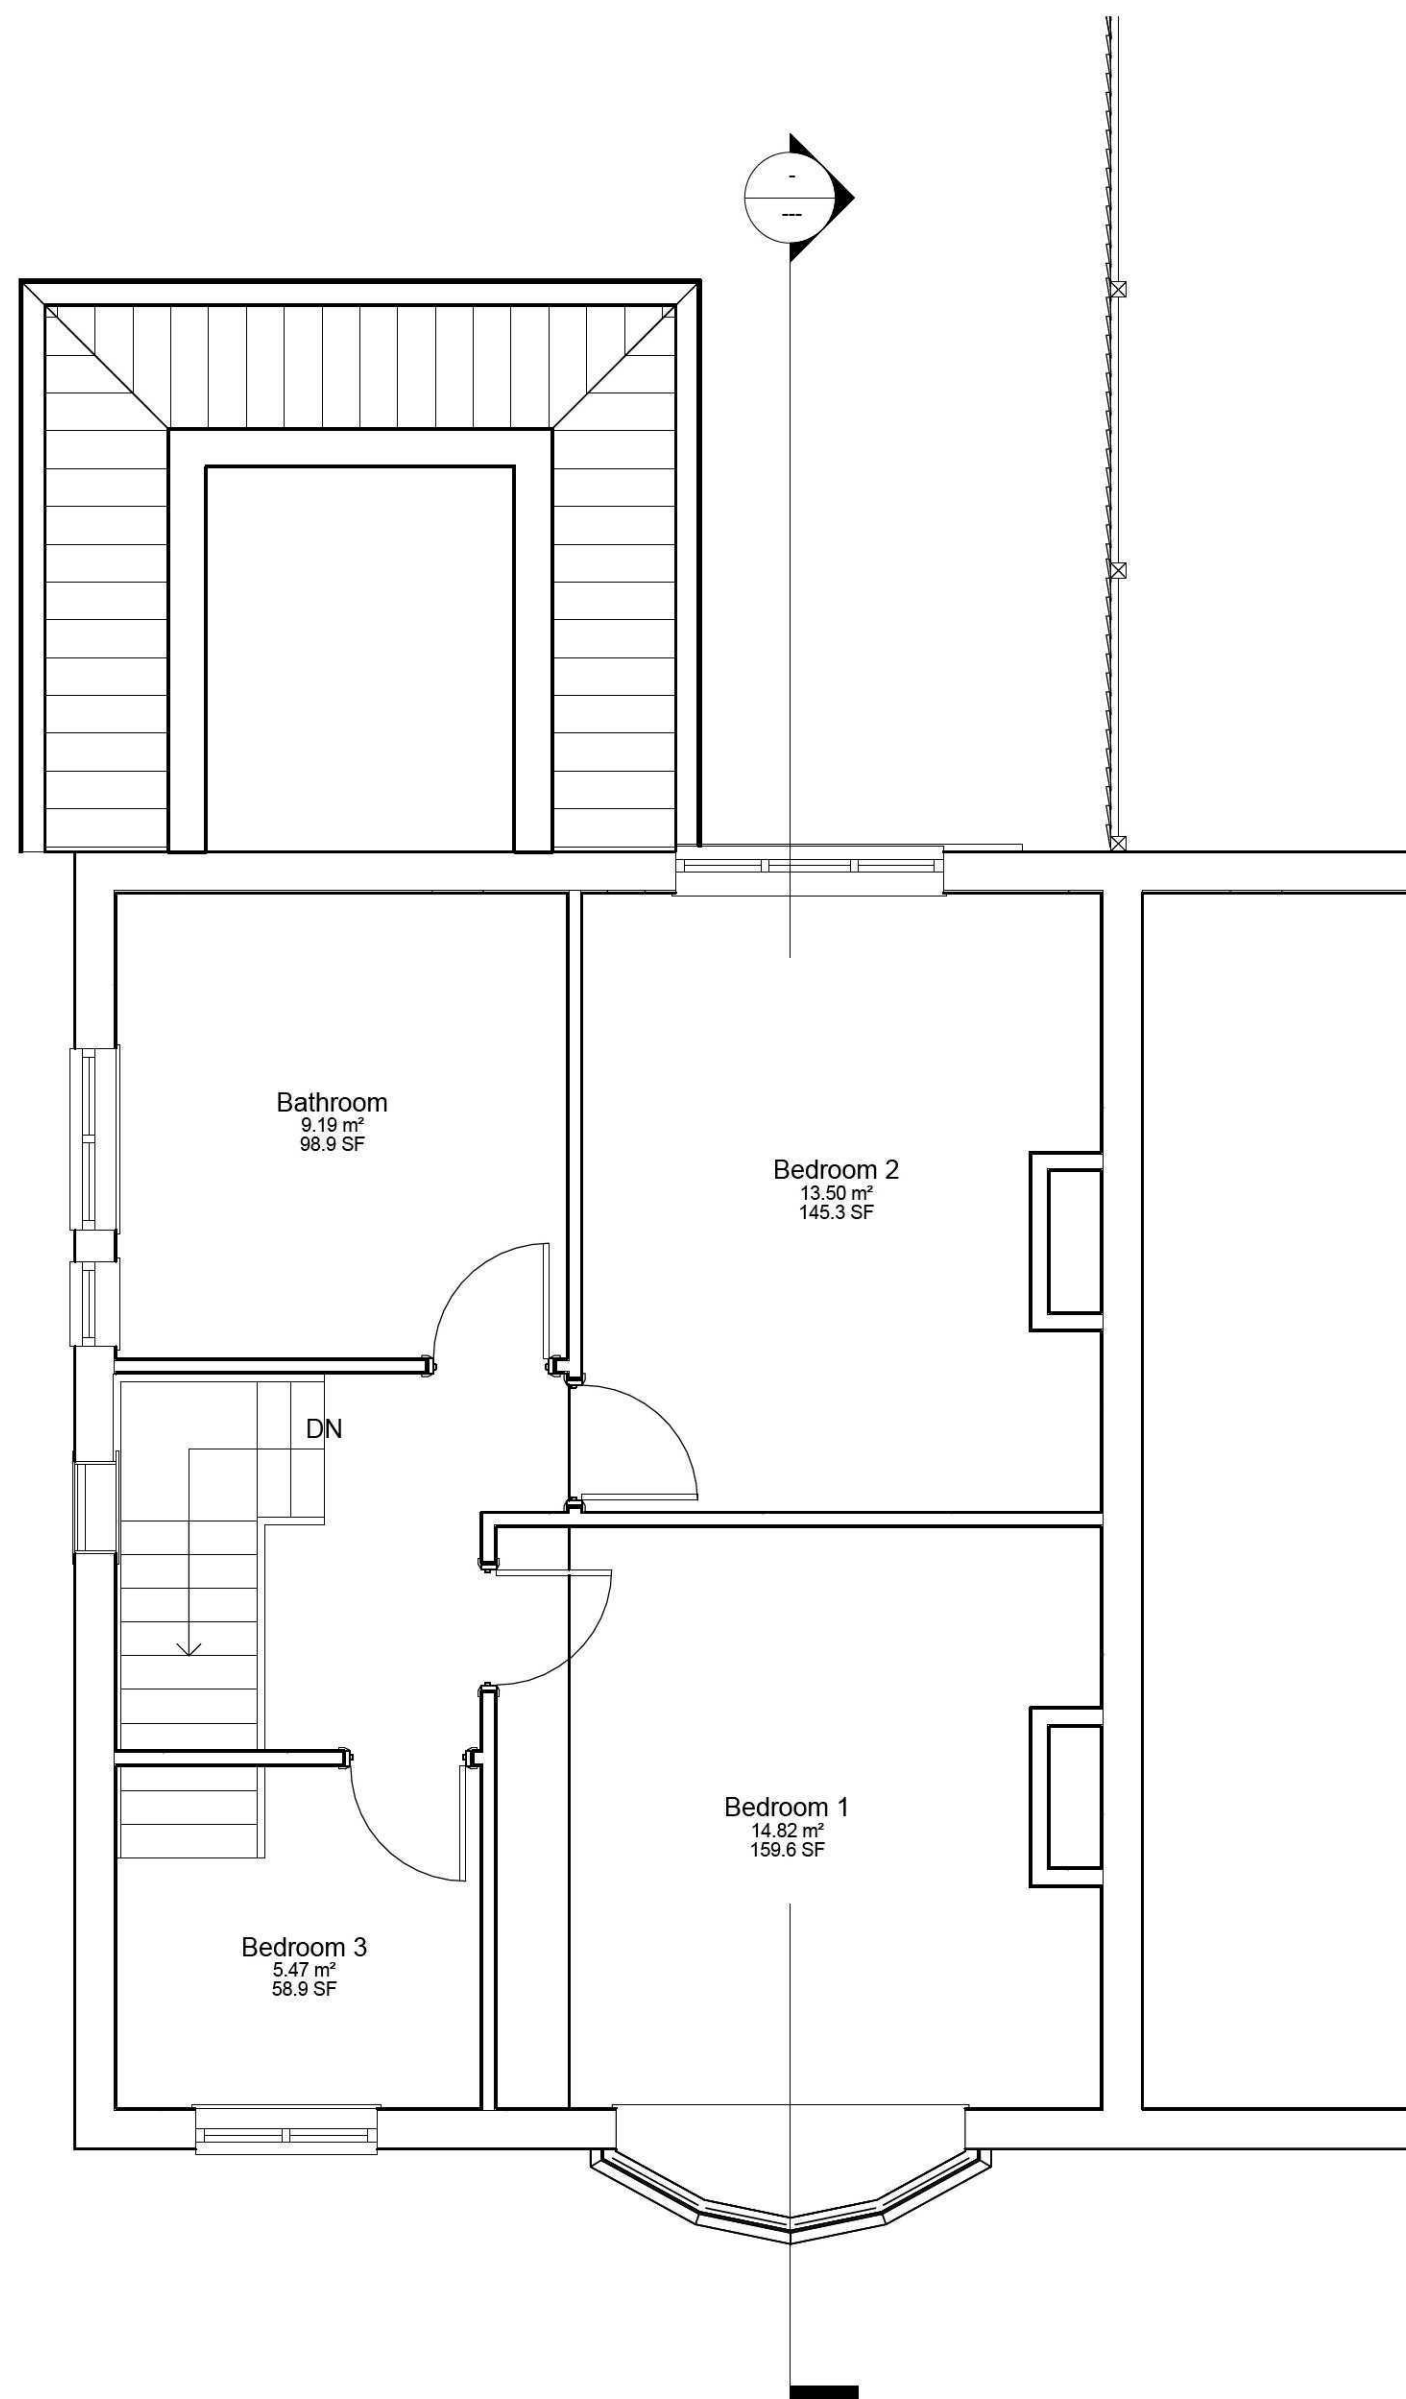

6 1st Floor
1 : 50

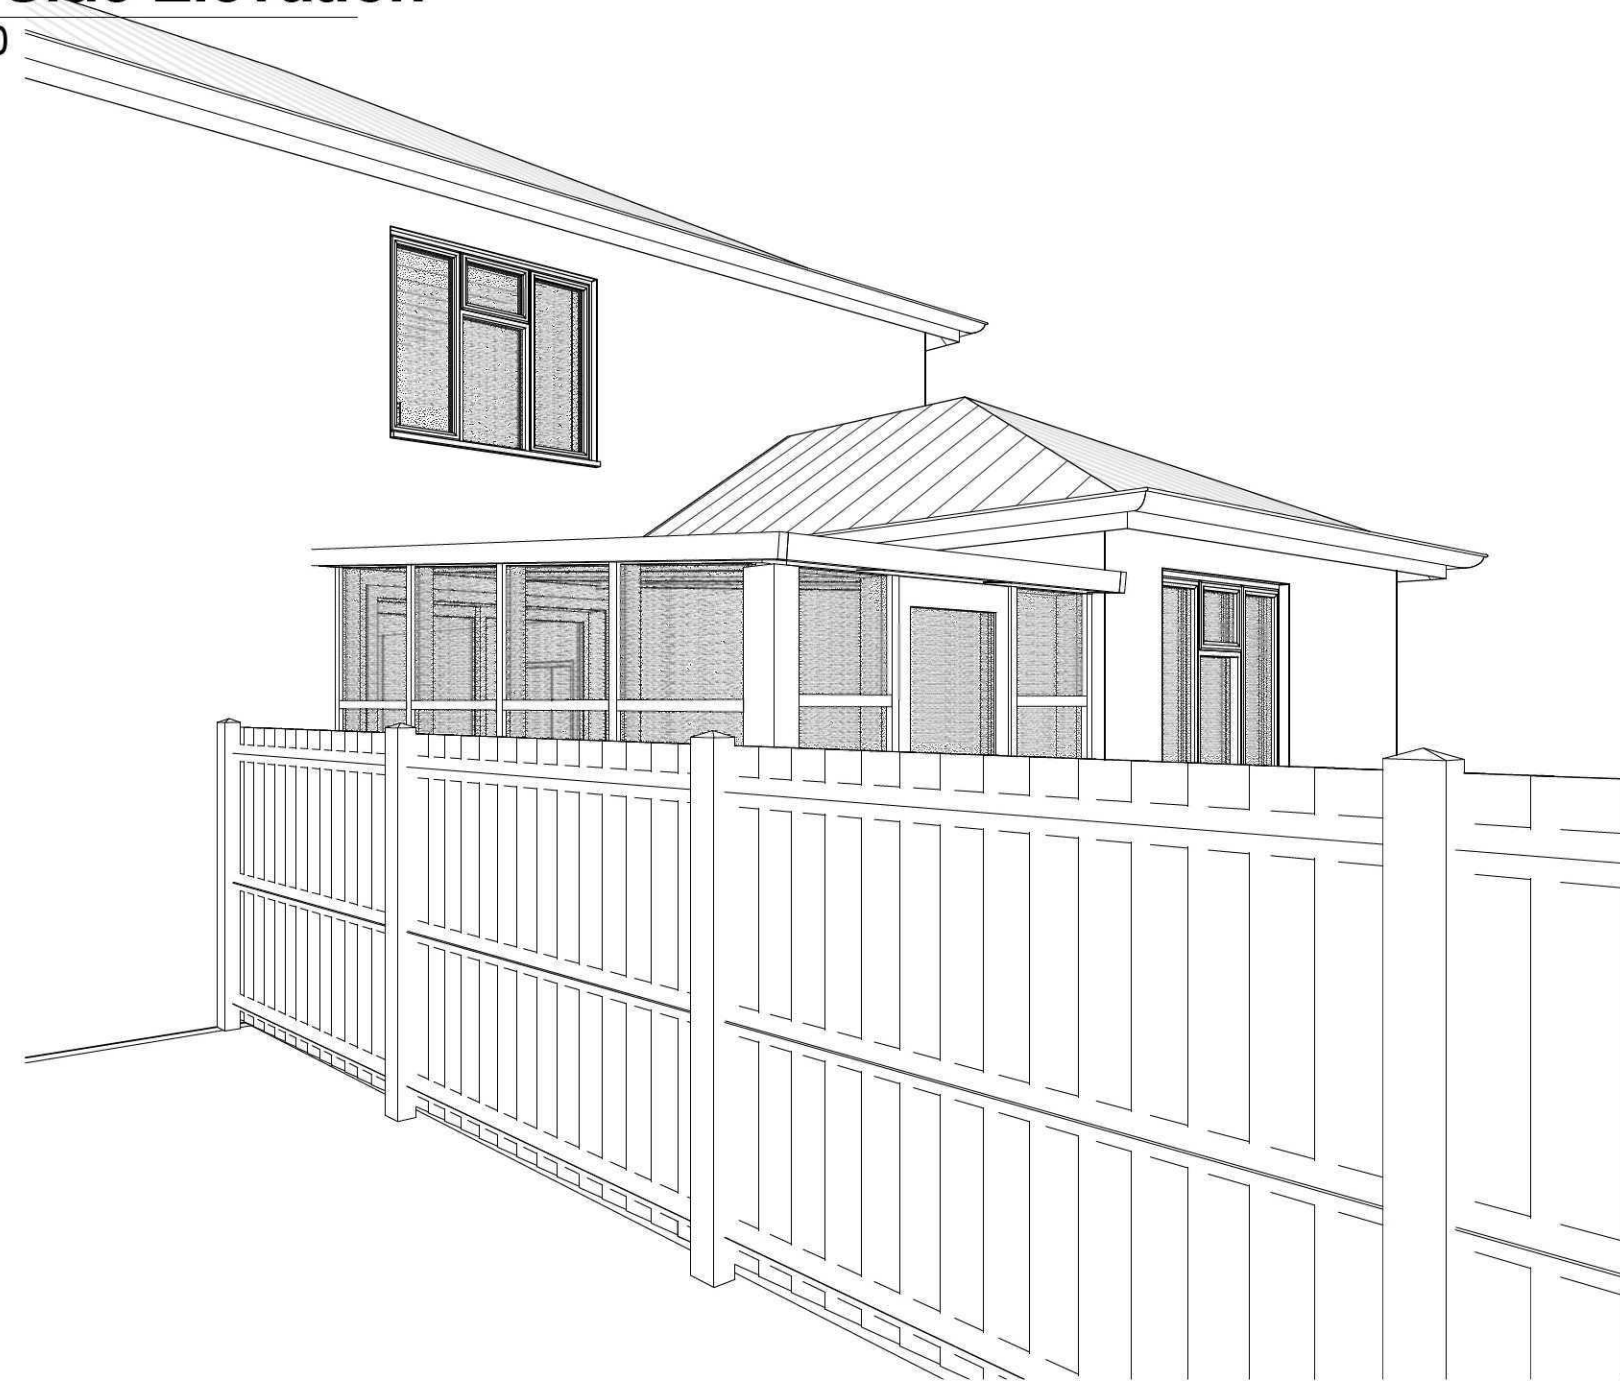

7 3D View Rear Left

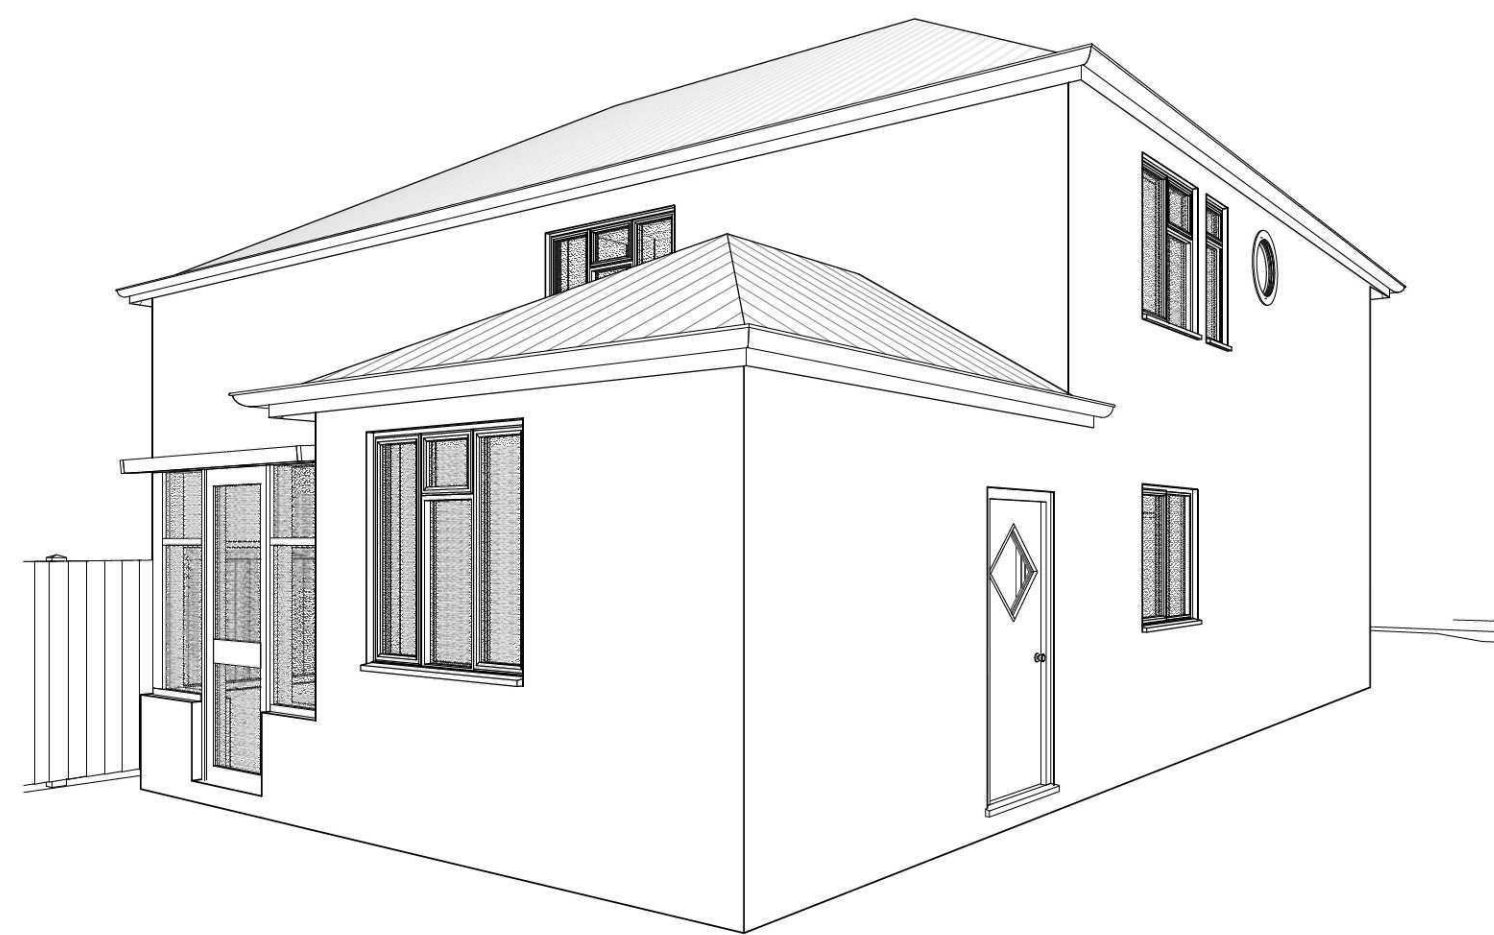

8 3D View Rear Right

GENERAL CONDITIONS
Contractors are responsible for checking all dimensions on site when work commences and before ordering any materials. Any discrepancies should be brought to the attention of the Client for remedial action before commencing further.
All materials not specified to be of a standard suitable for the work proposed and be fit for purpose. All work to be in accordance with good building practise and all necessary BS codes for Workmanship on Building Sites.

Revisions	
Client:	Mr & Mrs Gilbert
Site:	Two Storey Rear Extension at 12 Park Road, Long Sutton
Dwg Title:	Existing Plans




2nd Floor - 5B Sheepmarket
Spalding
PE11 1BH
Tel : 01775 768 921
e-mail: enquiries@remwaydesign.co.uk

Drawing Number	Revision:
a1	1916 - 02

Contractor to check all Dimensions on site prior to ordering materials / commencing work.Do Not Scale from this Drawing - If in doubt then please ask



2 Front Elevation
1 : 100

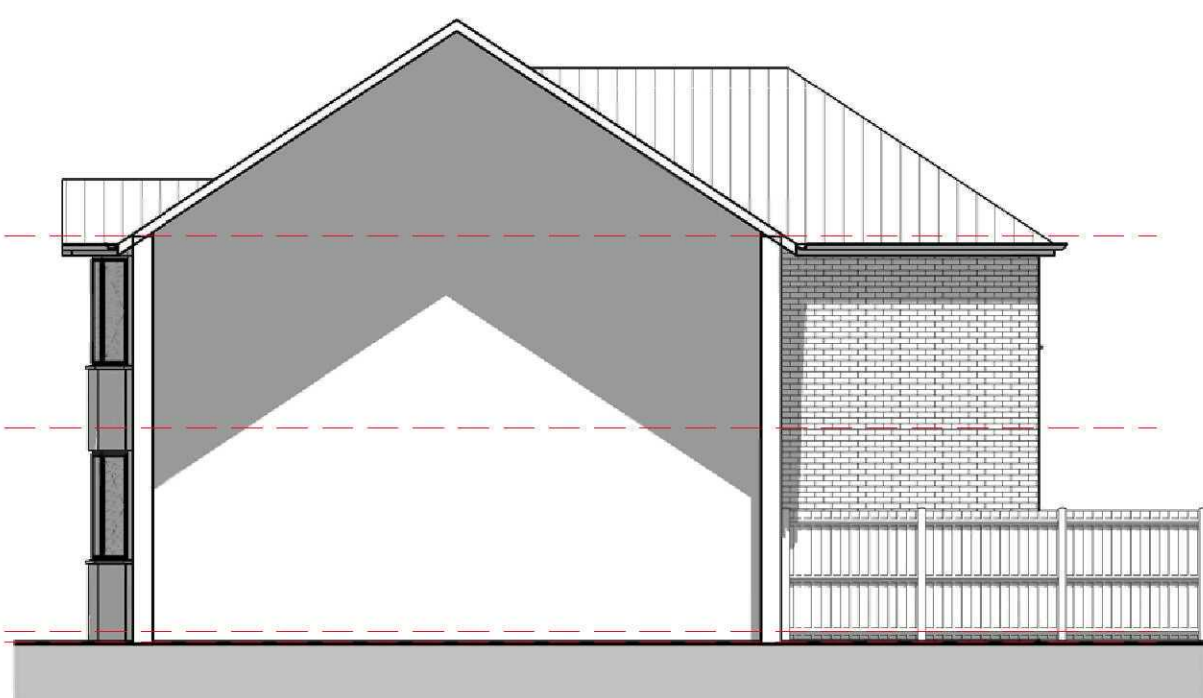

3 Right Side Elevation
1 : 100




4 Rear Elevation
1 : 100




5 Left Side Elevation
1 : 100

Wall Material Takeoff - Brickwork			
Mark	Material: Area	Material: Name	Brick Qty's
	16.36 m²	Masonry - Brick	982
	16.57 m²	Masonry - Brick	994
	28.04 m²	Masonry - Brick	1562
Grand total: 3	58.97 m²		3538


Wall Material Takeoff - Blockwork			
Mark	Material: Area	Material: Name	Block Qty's
	16.88 m²	Masonry - Concrete Block	169
	16.95 m²	Masonry - Concrete Block	170
	27.17 m²	Masonry - Concrete Block	272
	61.01 m²		611

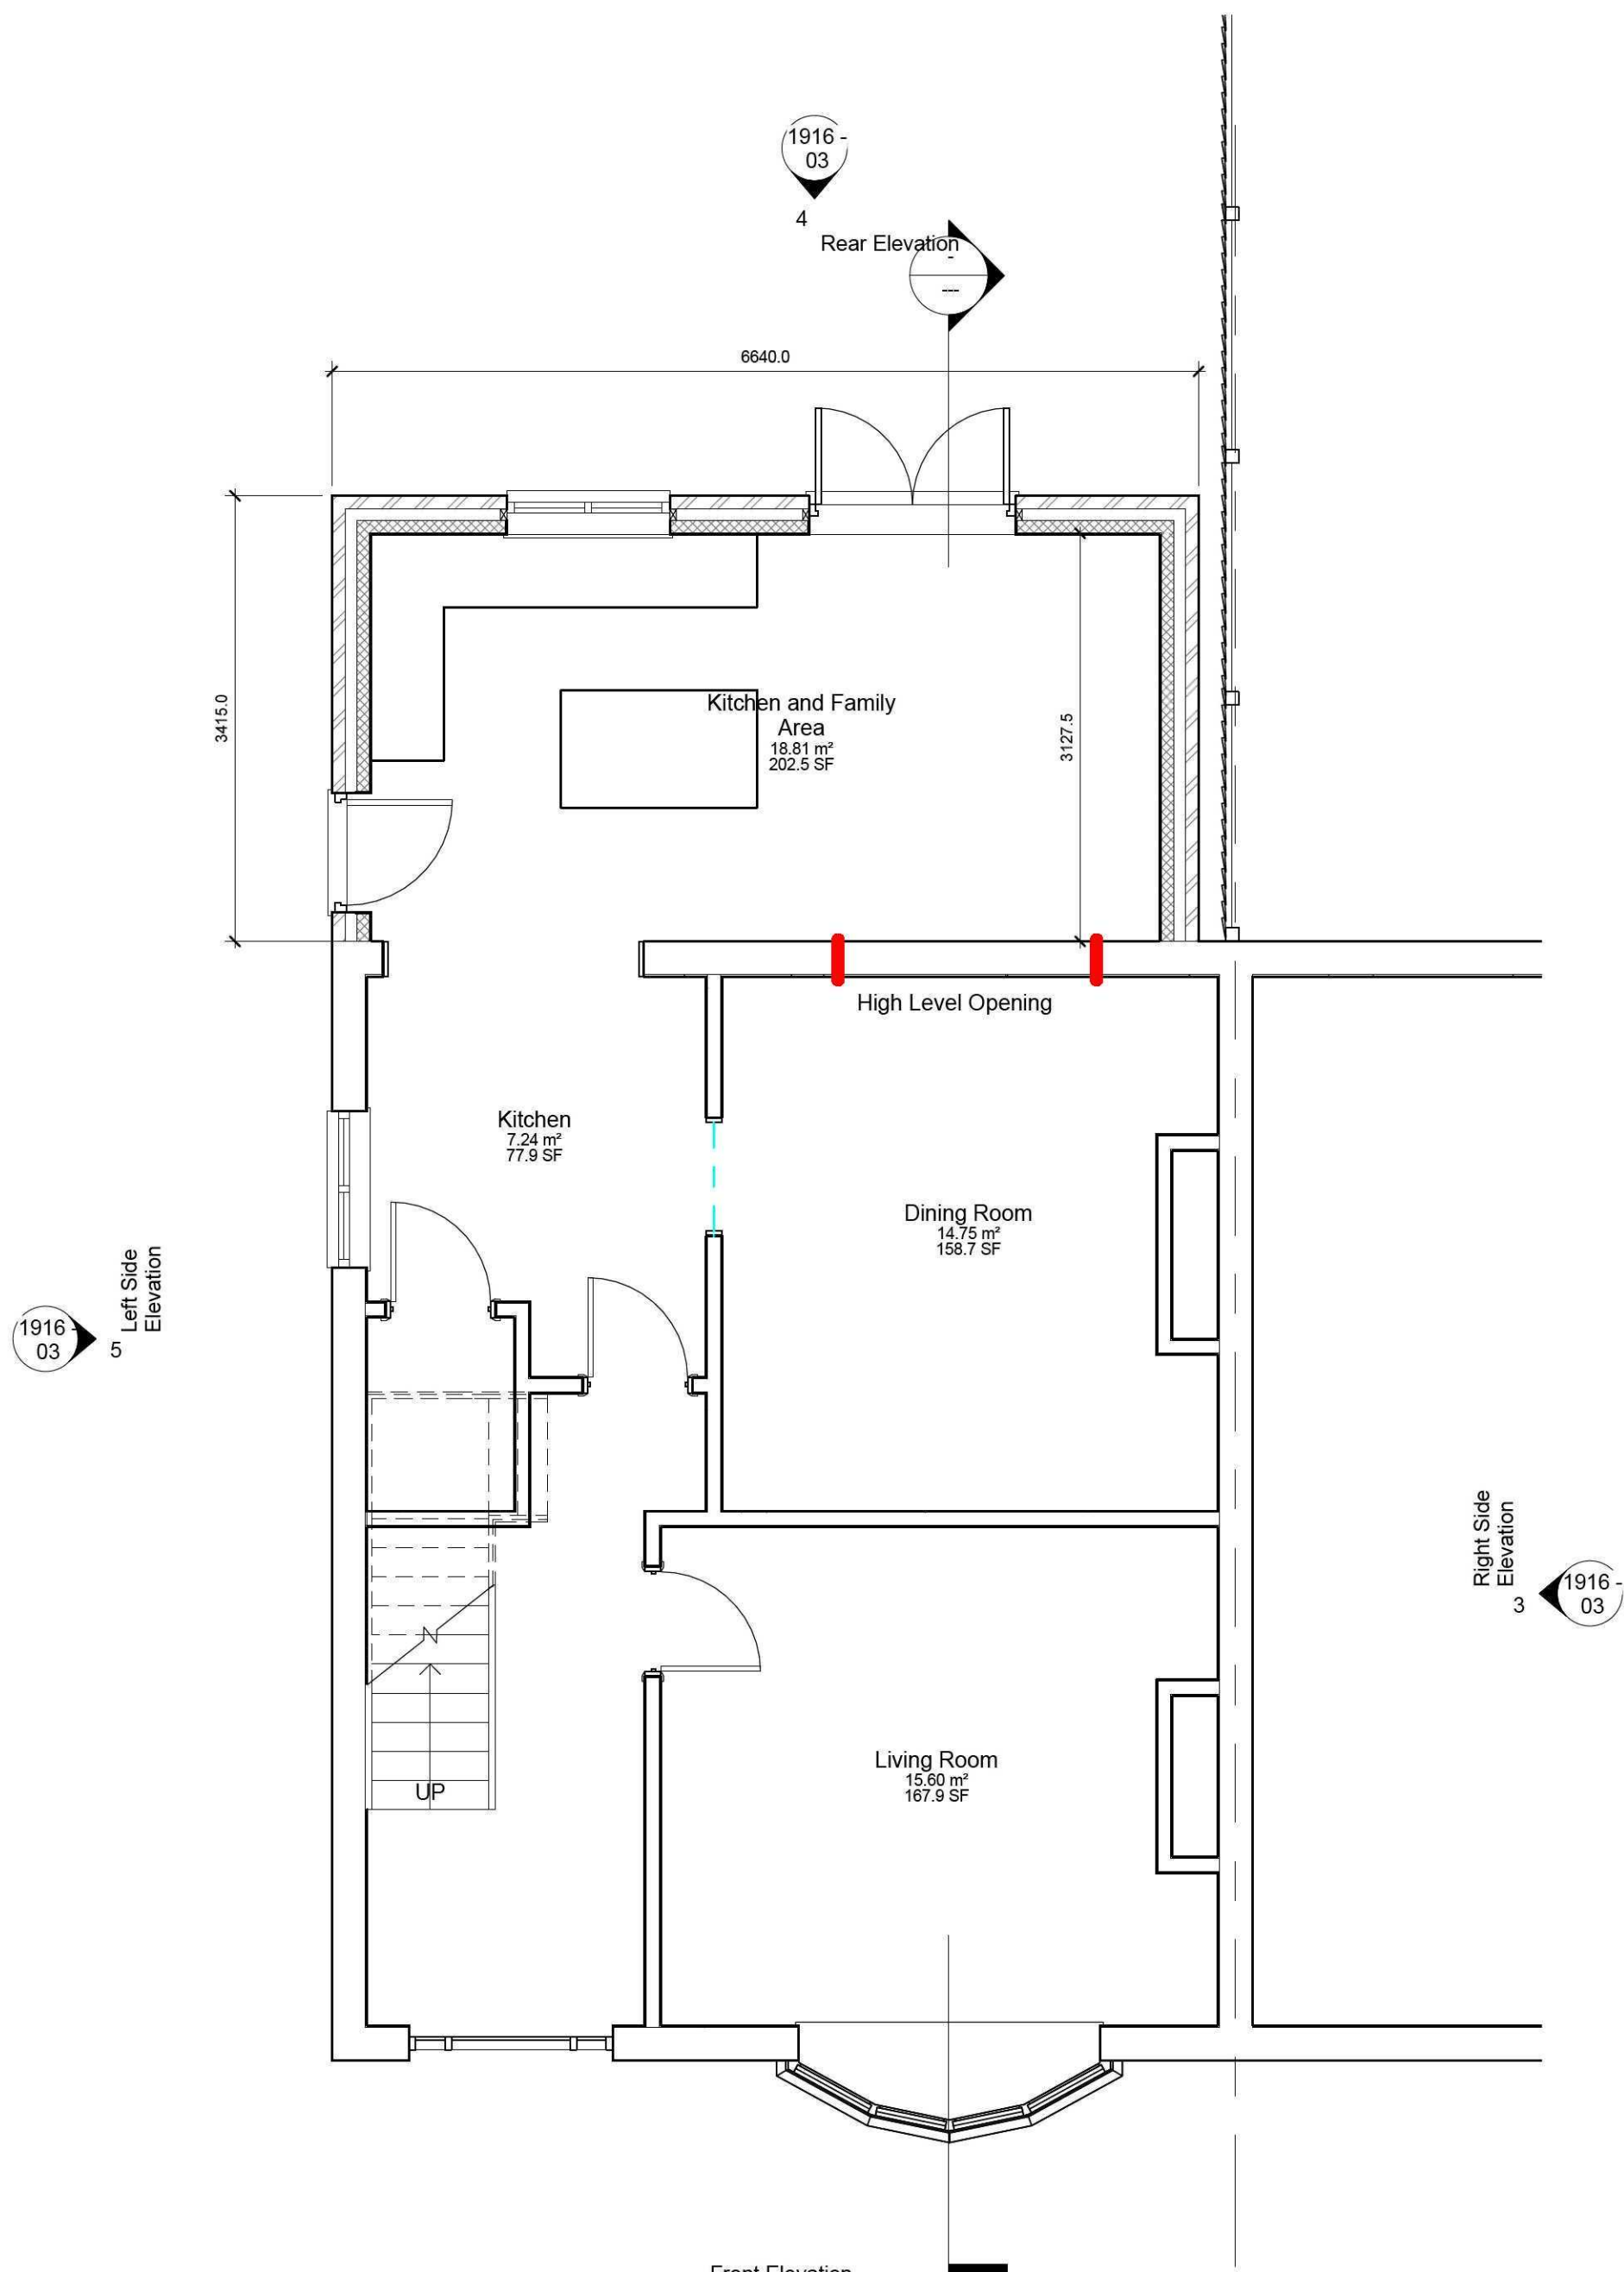

1 Ground Floor
1 : 50

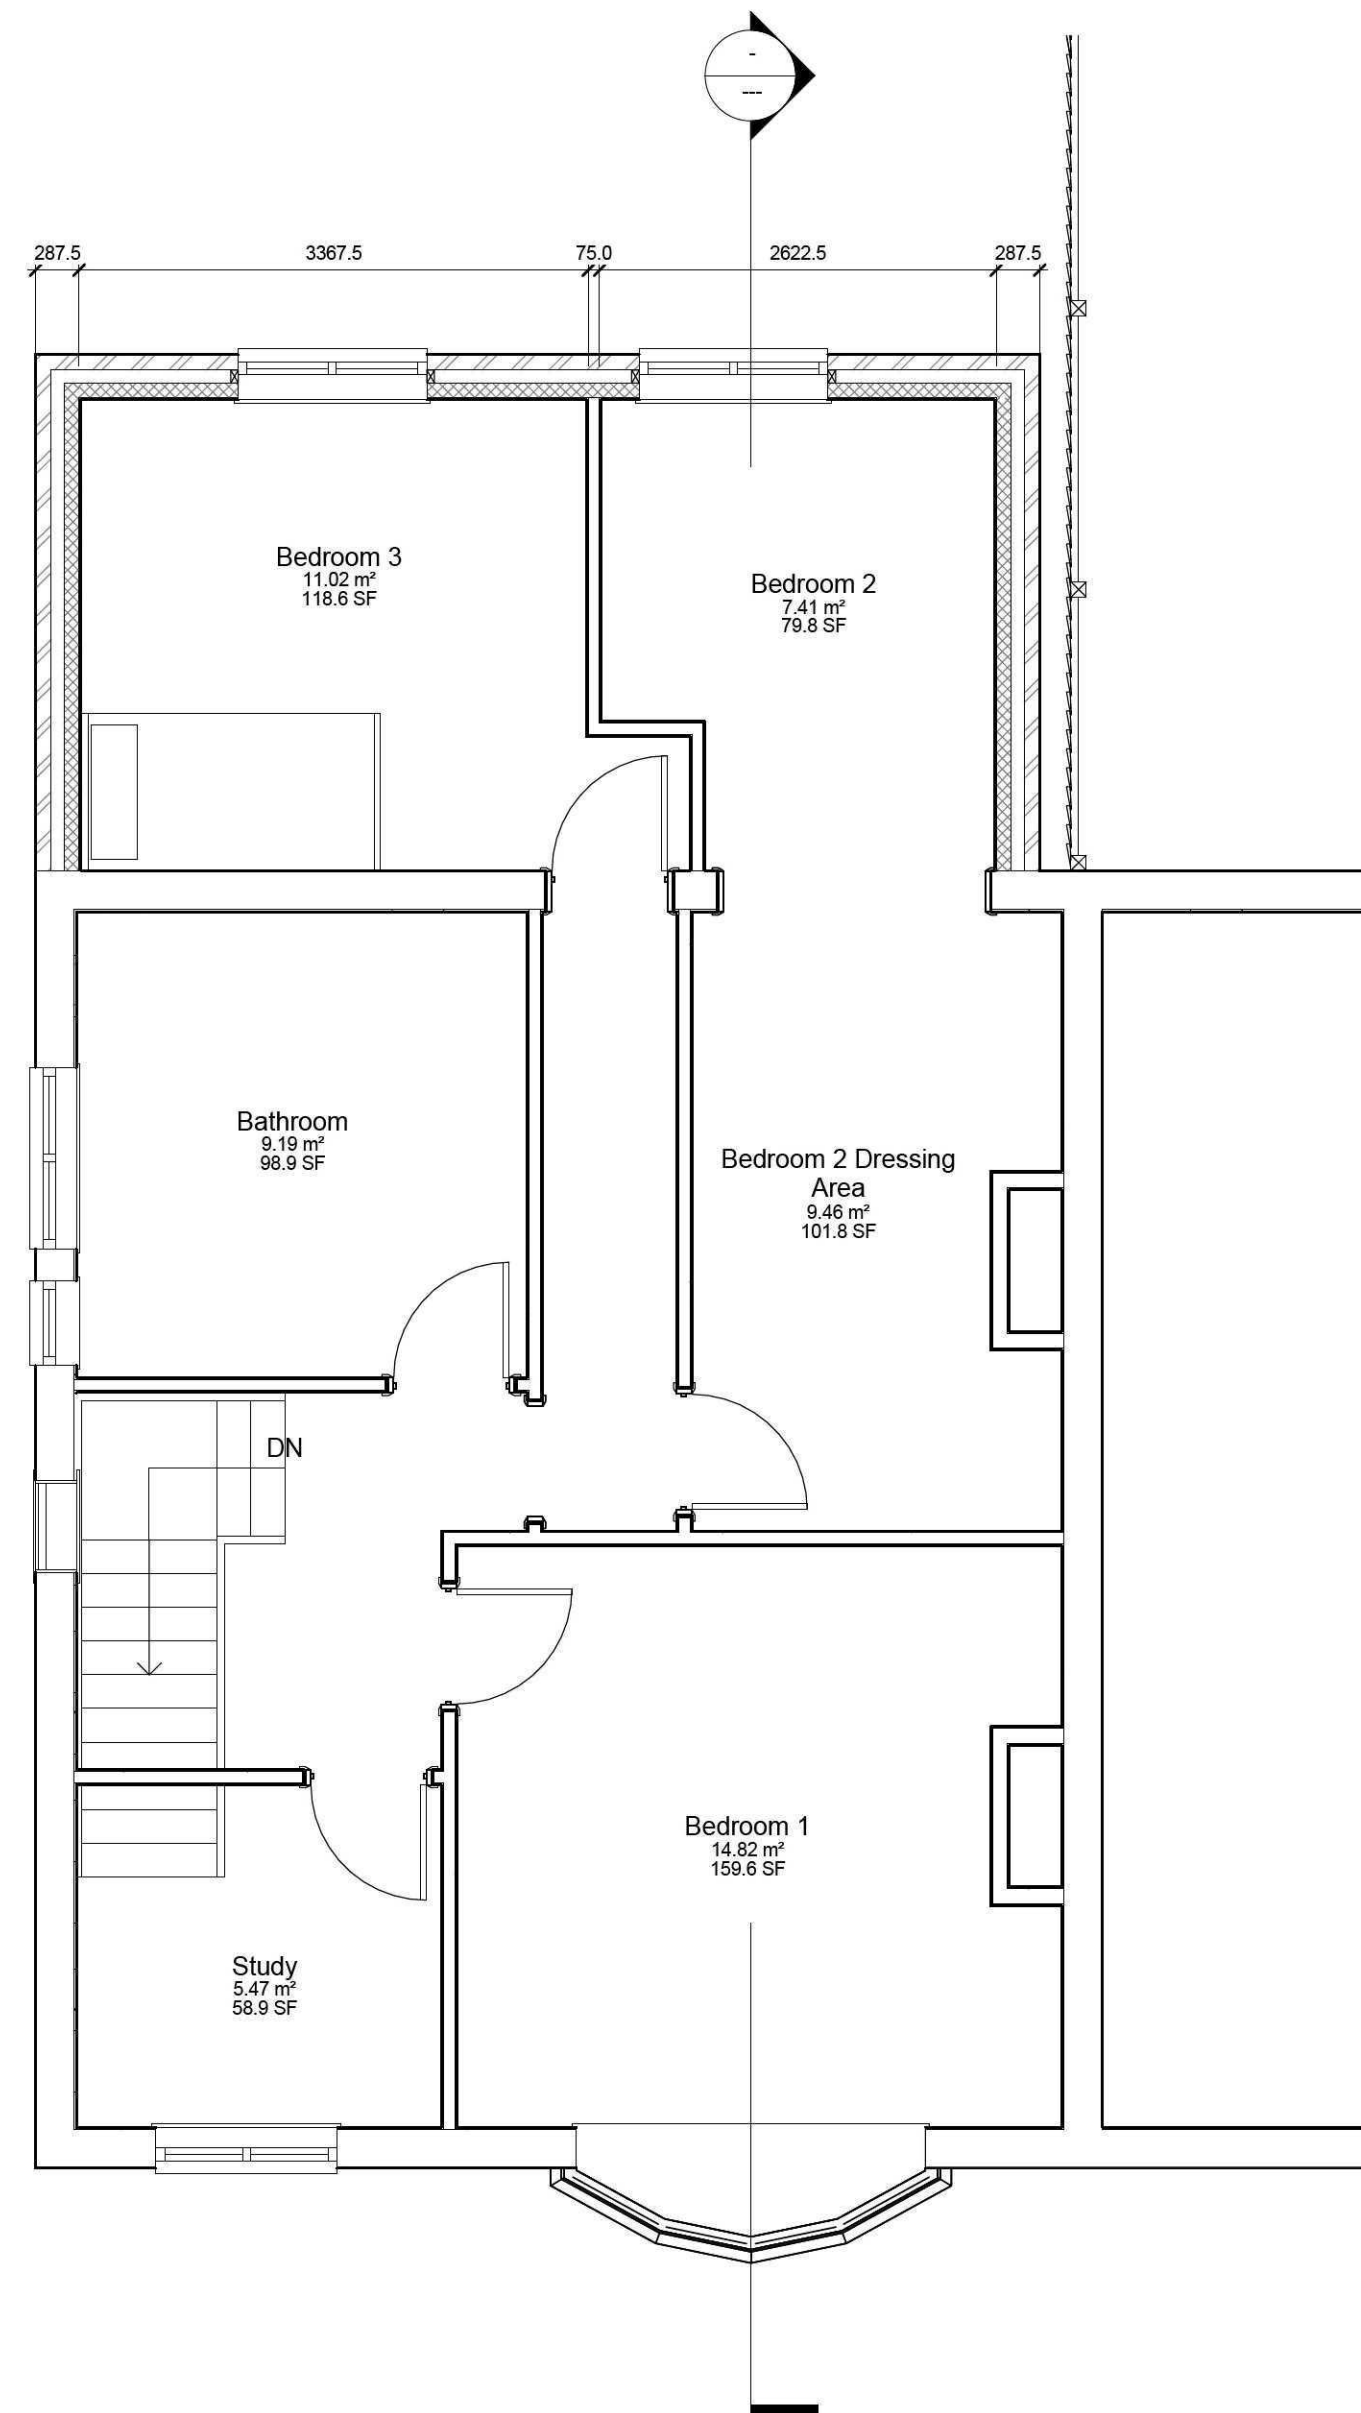

6 1st Floor
1 : 50

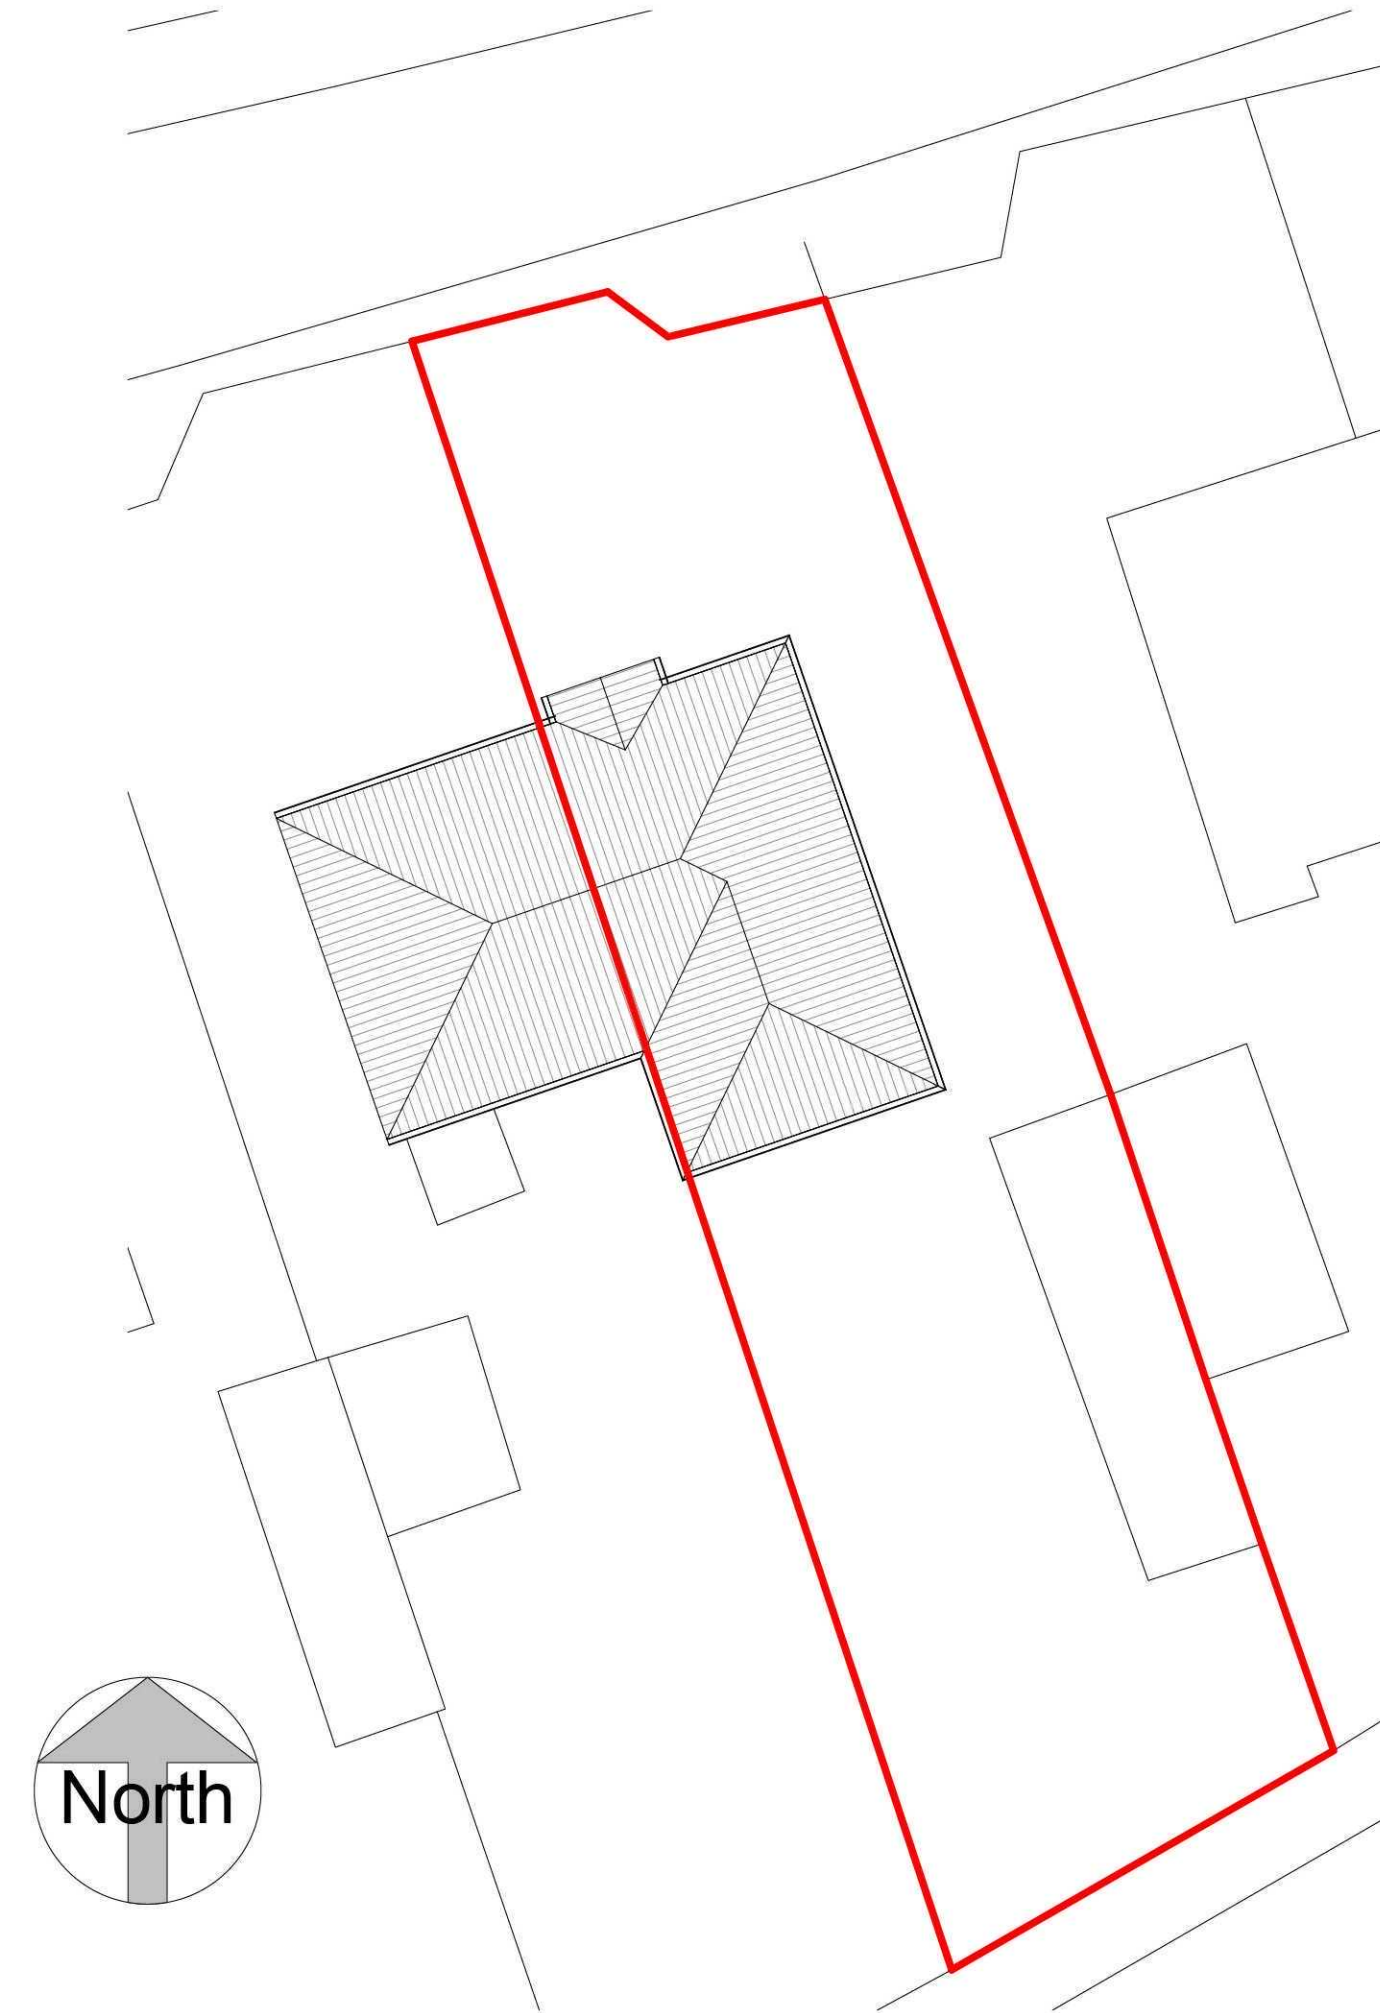

7 Proposed Site Block Plan
1 : 200

GENERAL CONDITIONS
Contractors are responsible for checking all dimensions on site when work commences and before ordering any materials. Any discrepancies should be brought to the attention of the Client for remedial action before commencing further.
All materials not specified to be of a standard suitable for the work proposed and be fit for purpose. All work to be in accordance with good building practise and all necessary BS codes for Workmanship on Building Sites.

A - 11.05.11 - Amended to suit Clients comments
Revisions

Client: **Mr & Mrs Gilbert**


Site: **Two Storey Rear Extension at 12 Park Road, Long Sutton**

Drw Title: **Proposed Plans**


remway
Design Ltd

2nd Floor - 5B Sheepmarket
Spalding
PE11 1BH
Tel : 01775 768 921
e-mail: enquiries@remwaydesign.co.uk


Drawing Number	Revision:
a1	1916 - 03
	A

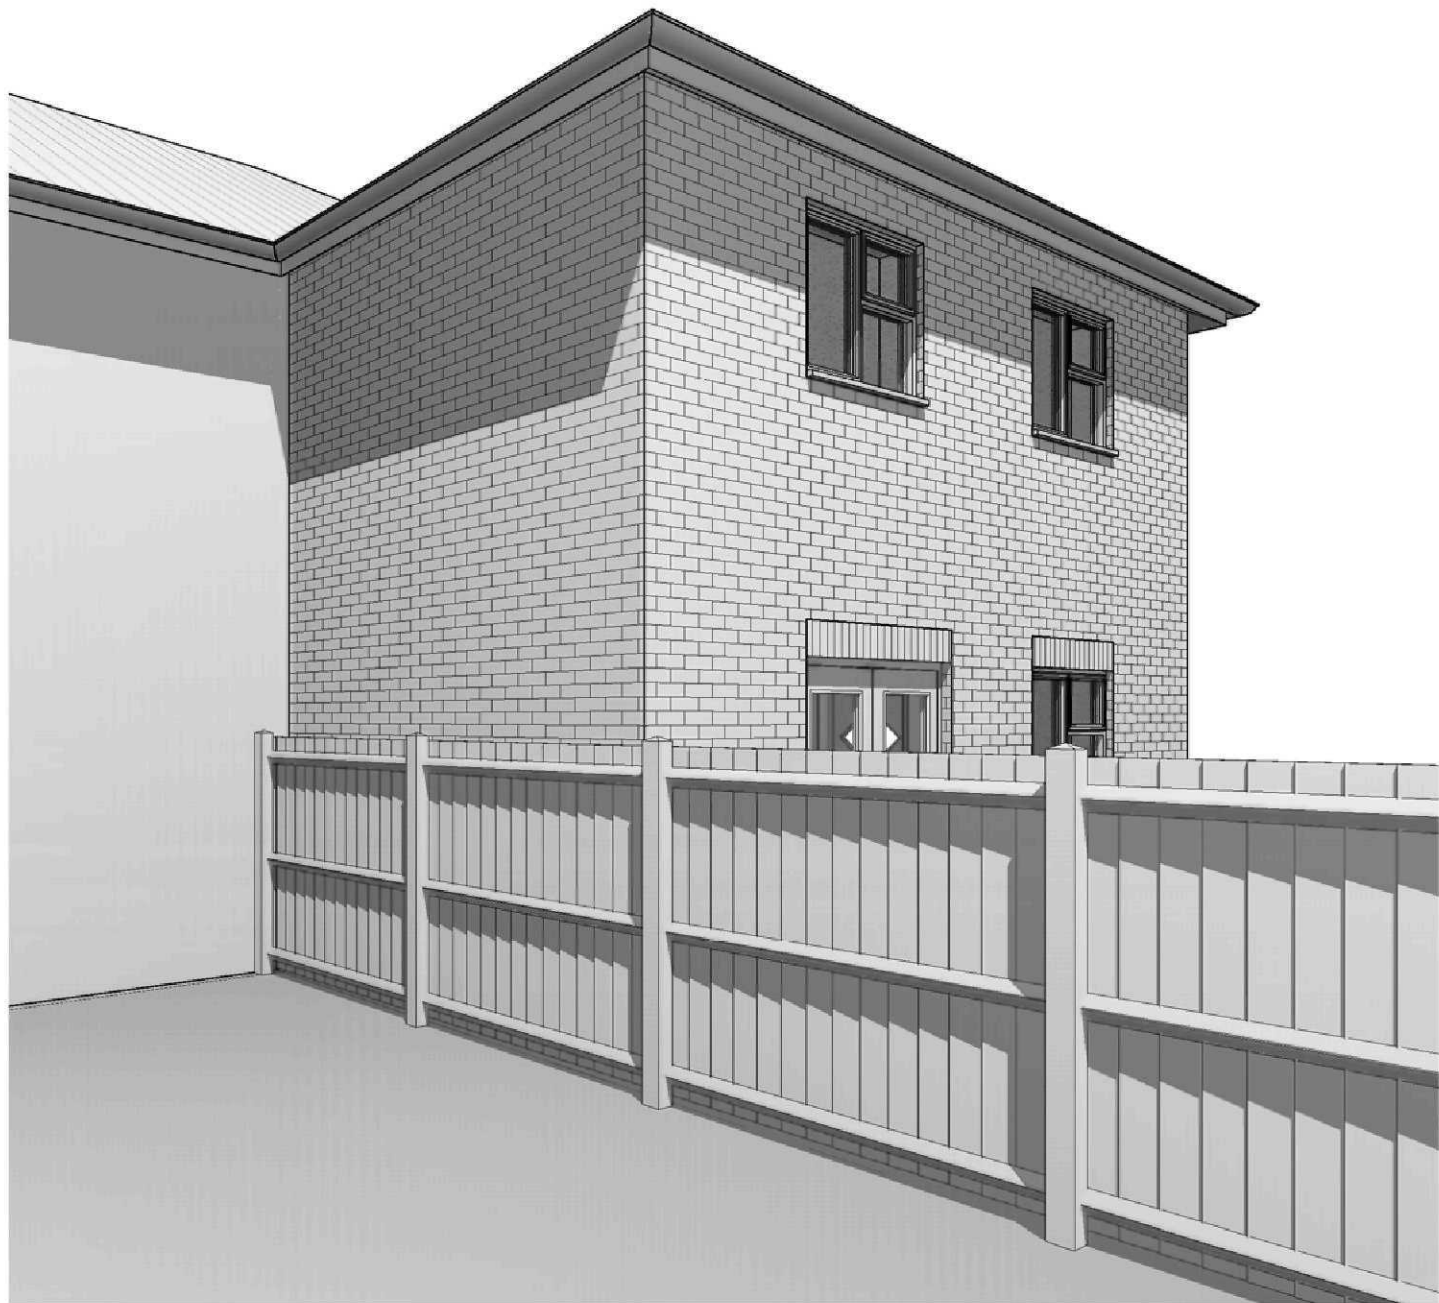

1 3D View Rear Left

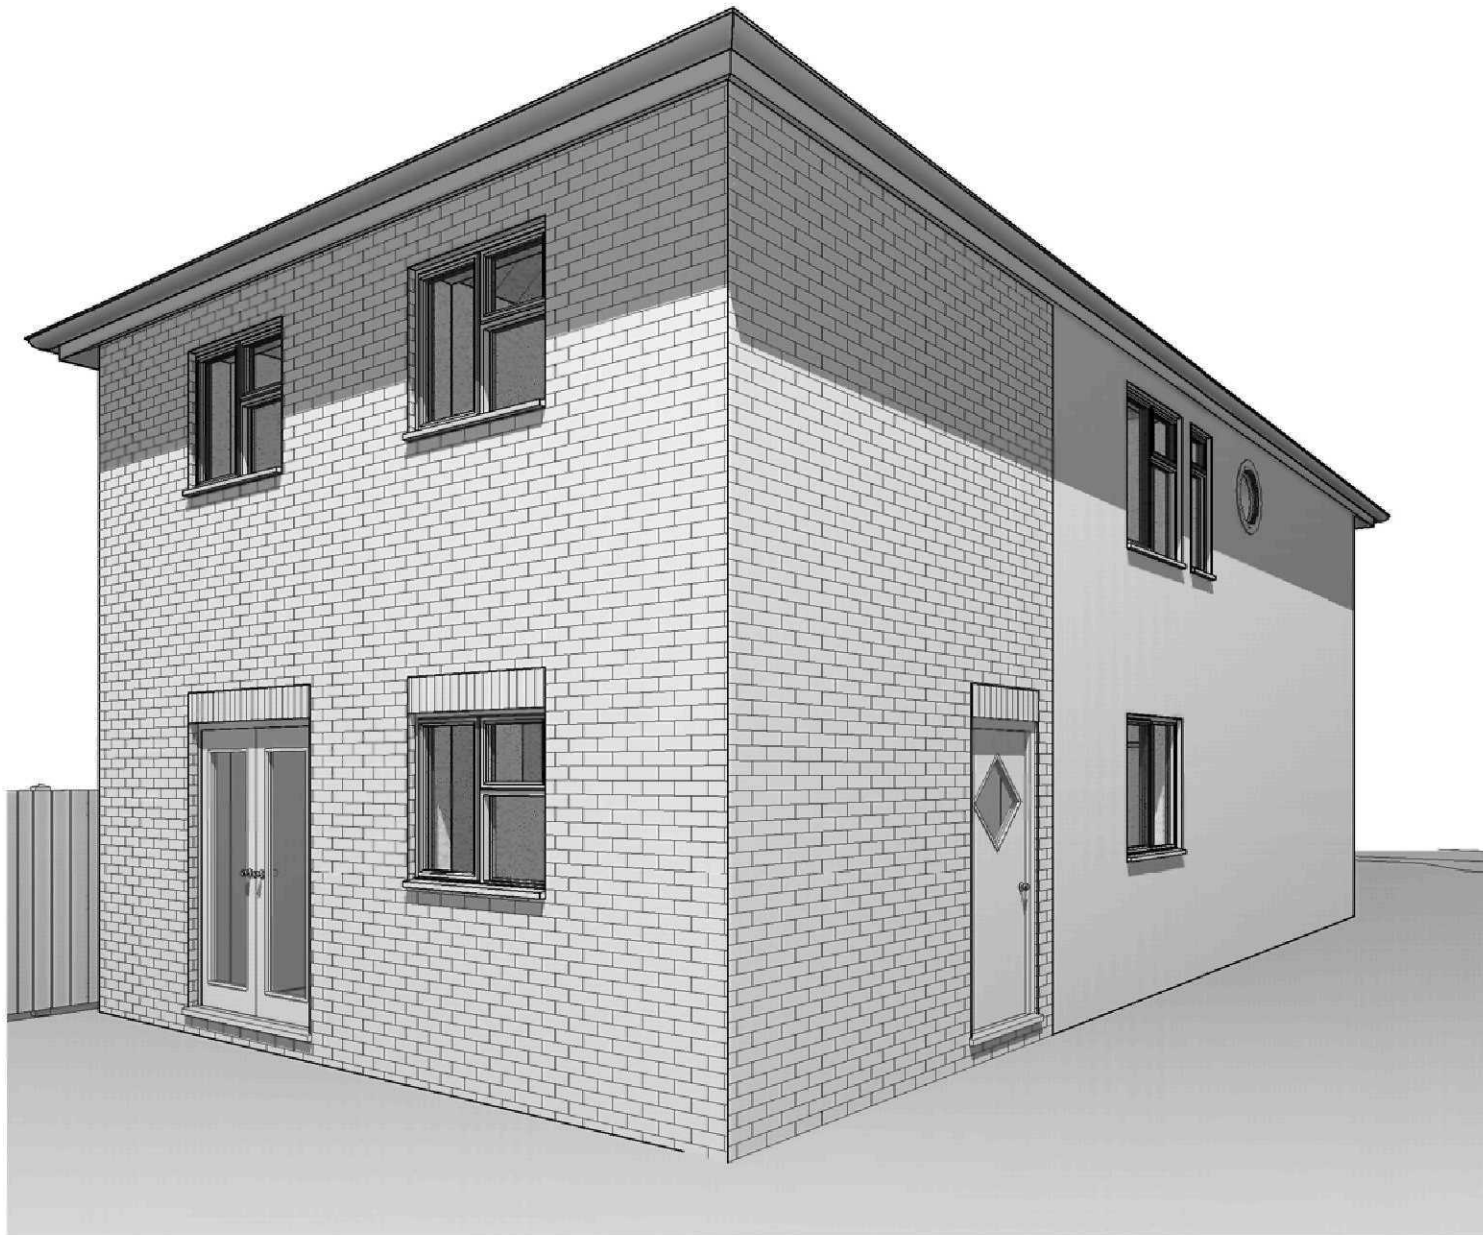

2 3D View Rear Right

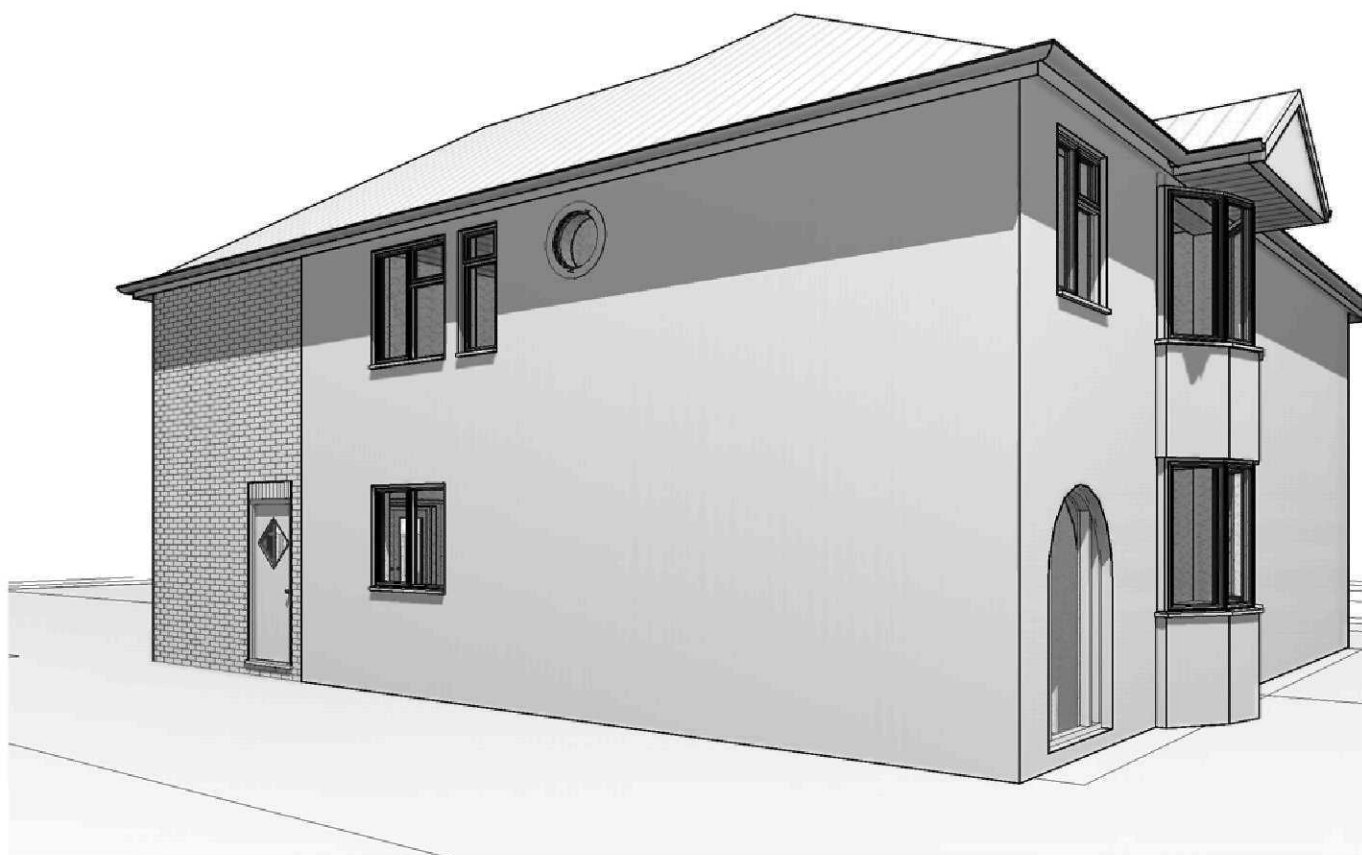

3 3D View Front Right

GENERAL CONDITIONS
Contractors are responsible for checking all dimensions on site when work commences and before ordering any materials. Any discrepancies should be brought to the attention of the Client for remedial action before commencing further.
All materials not specified to be of a standard suitable for the work proposed and be fit for purpose. All work to be in accordance with good building practise and all necessary BS codes for Workmanship on Building Sites.

A - 11.05.11 - Amended to suit Clients comments
Revisions

Client: **Mr & Mrs Gilbert**
Site: **Two Storey Rear Extension at 12 Park Road, Long Sutton**

Drg Title: **3D Views**


2nd Floor - 5B Sheepmarket
Spalding
P E 1 1 1 B H
Tel : 01775 768 921
e-mail: enquiries@remwaydesign.co.uk

Drawing Number	Revision:
a1 1916 - 04	A