



side elevation — existing

rear elevation — existing



side elevation — existing




side elevation — proposed

rear elevation — proposed


side elevation — proposed

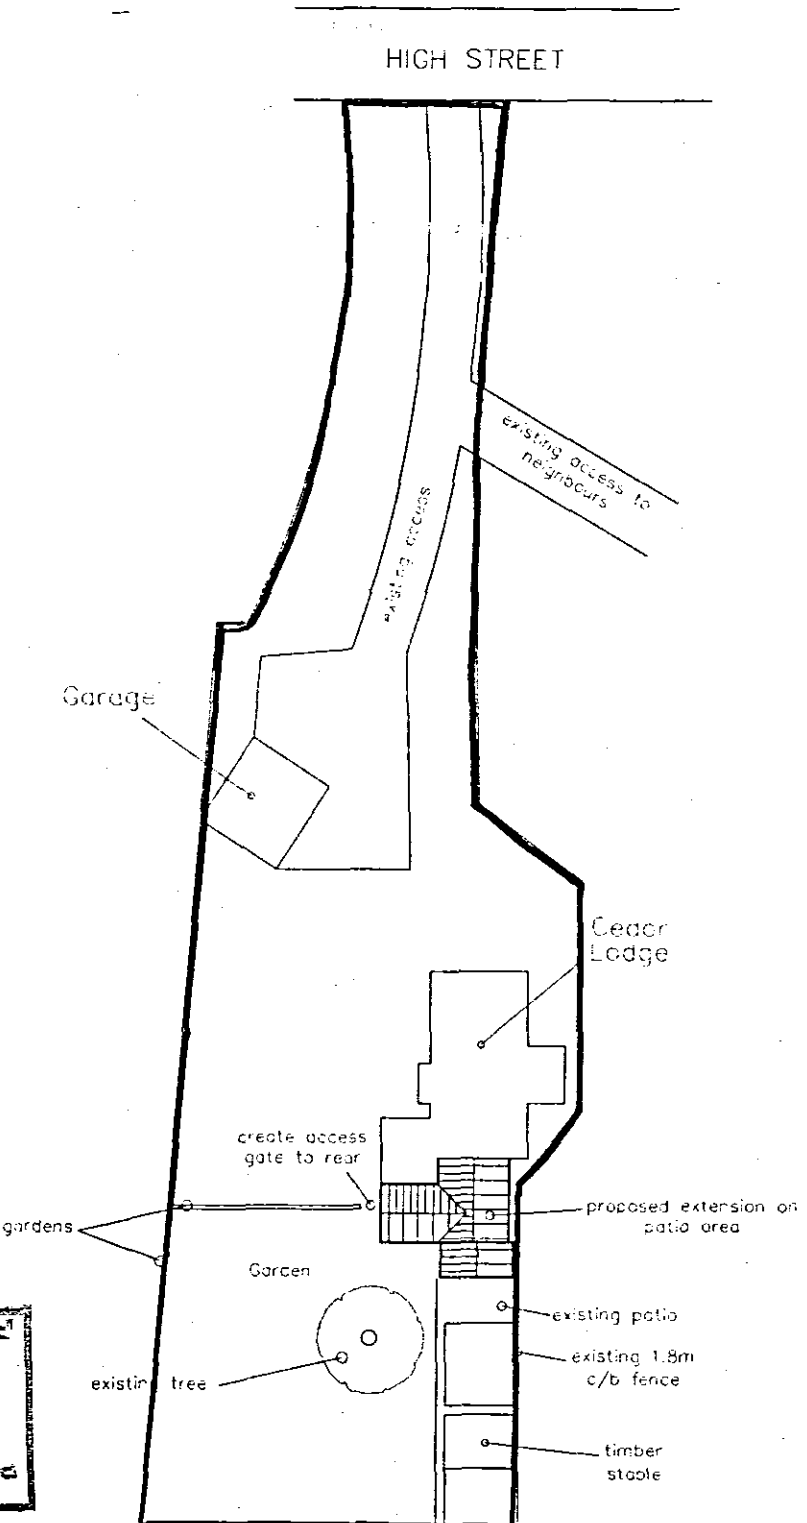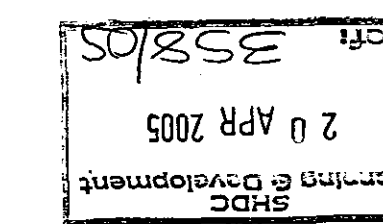


BLOCK PLAN
1:500 approx.

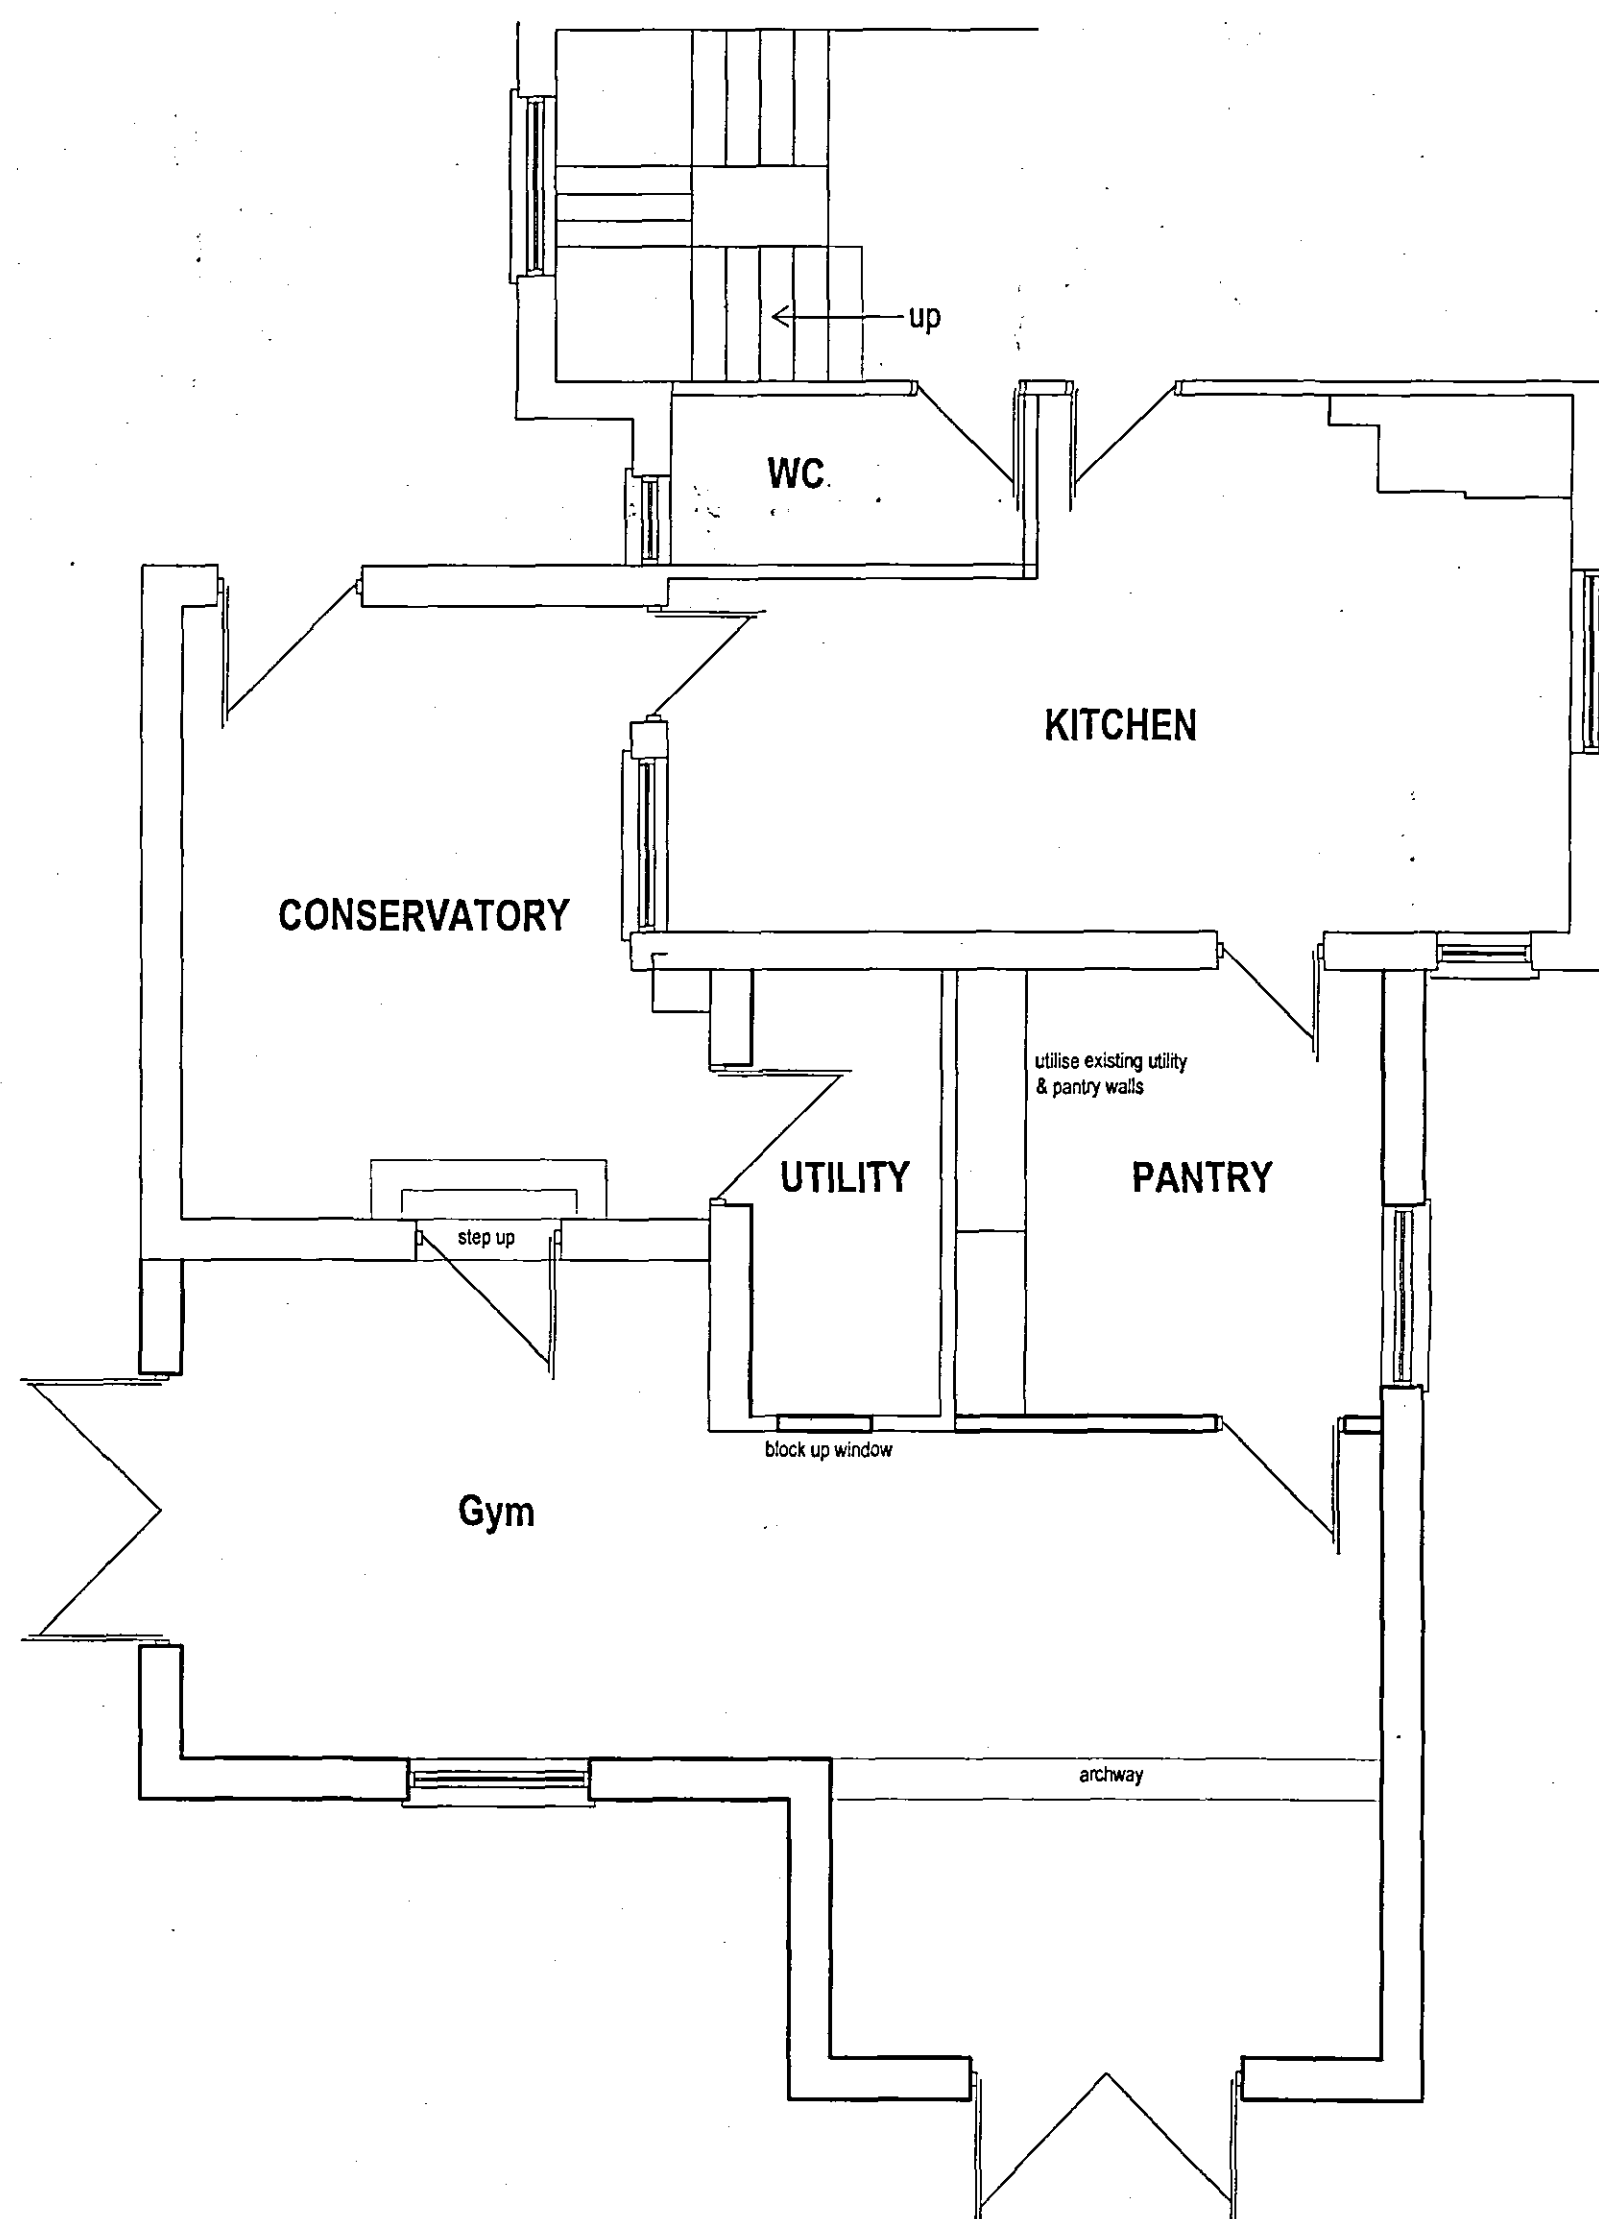


GROUND FLOOR — PROPOSED

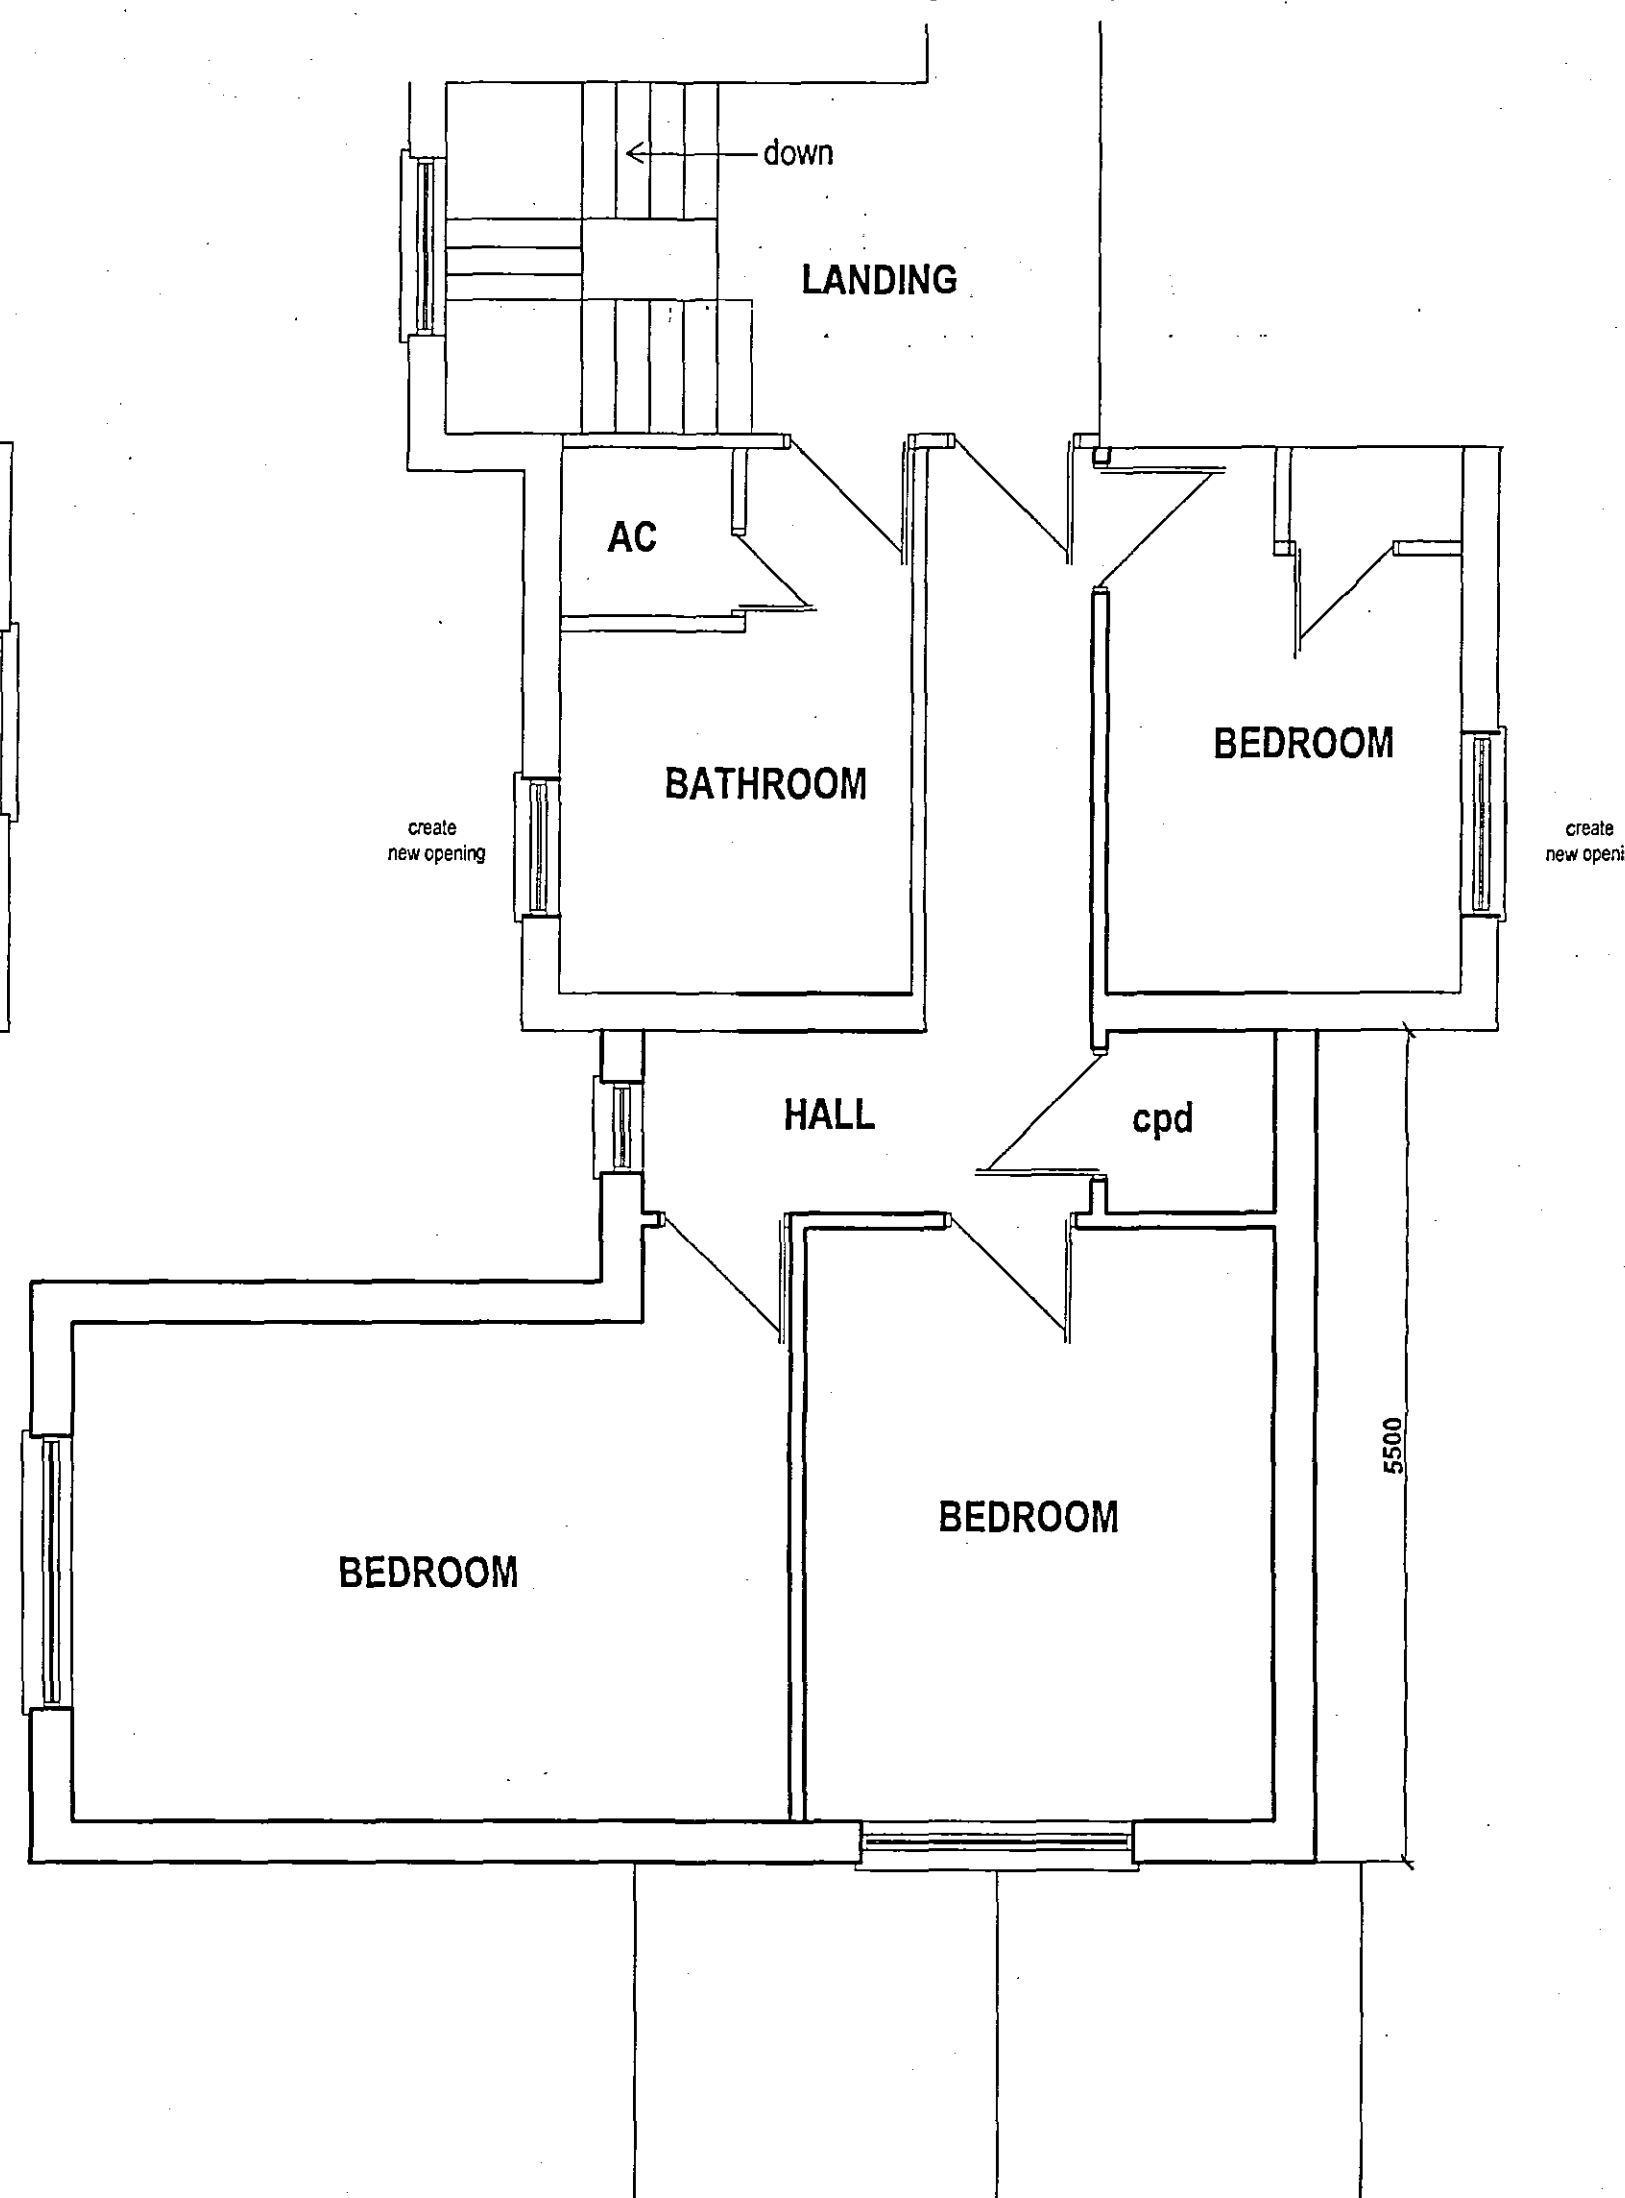


FIRST FLOOR — PROPOSED

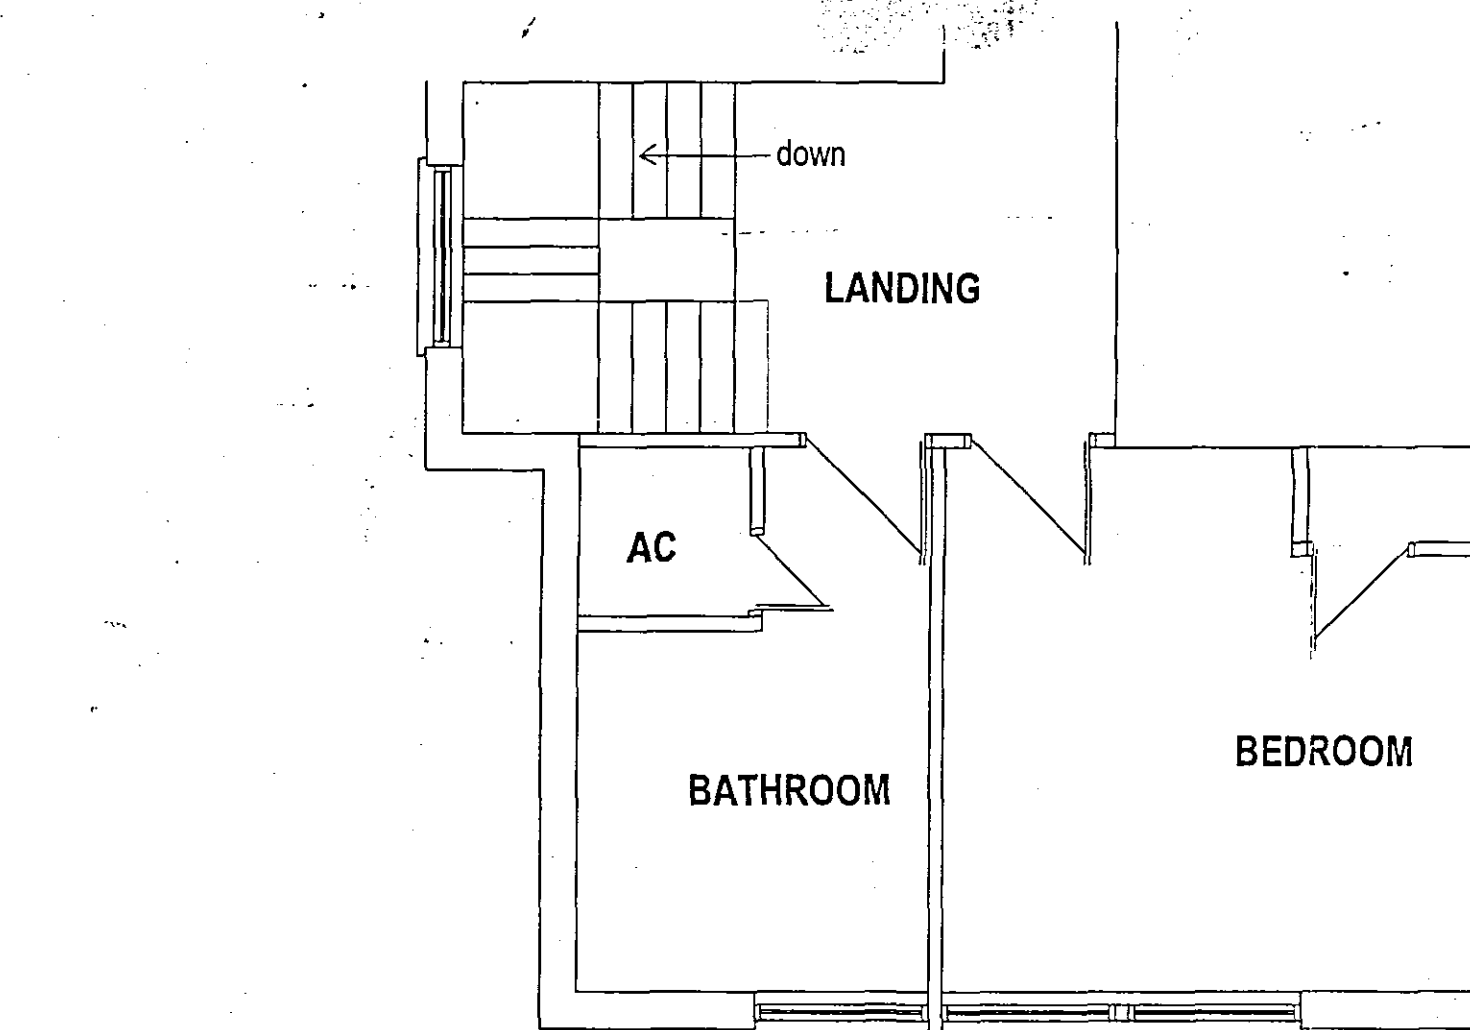

FIRST FLOOR — EXISTING

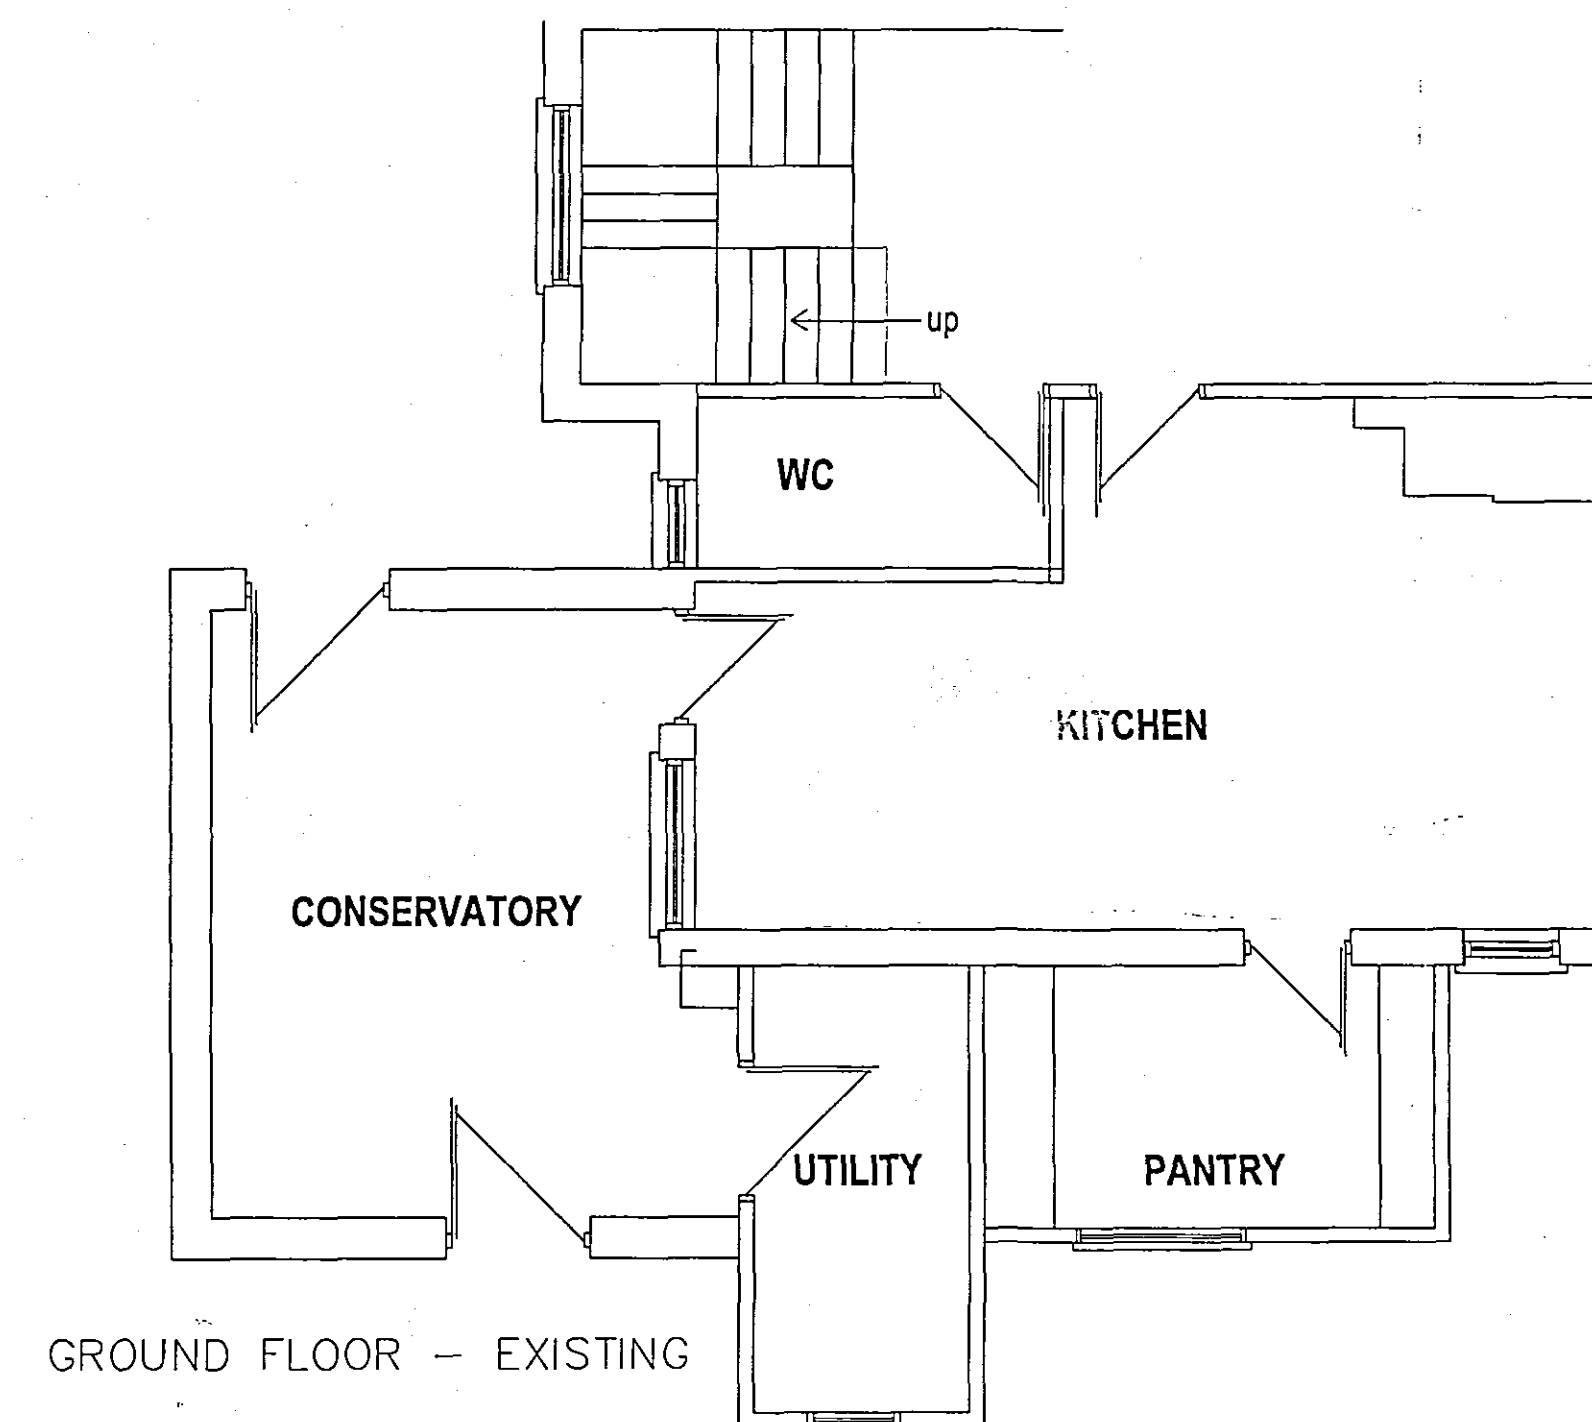

GROUND FLOOR — EXISTING

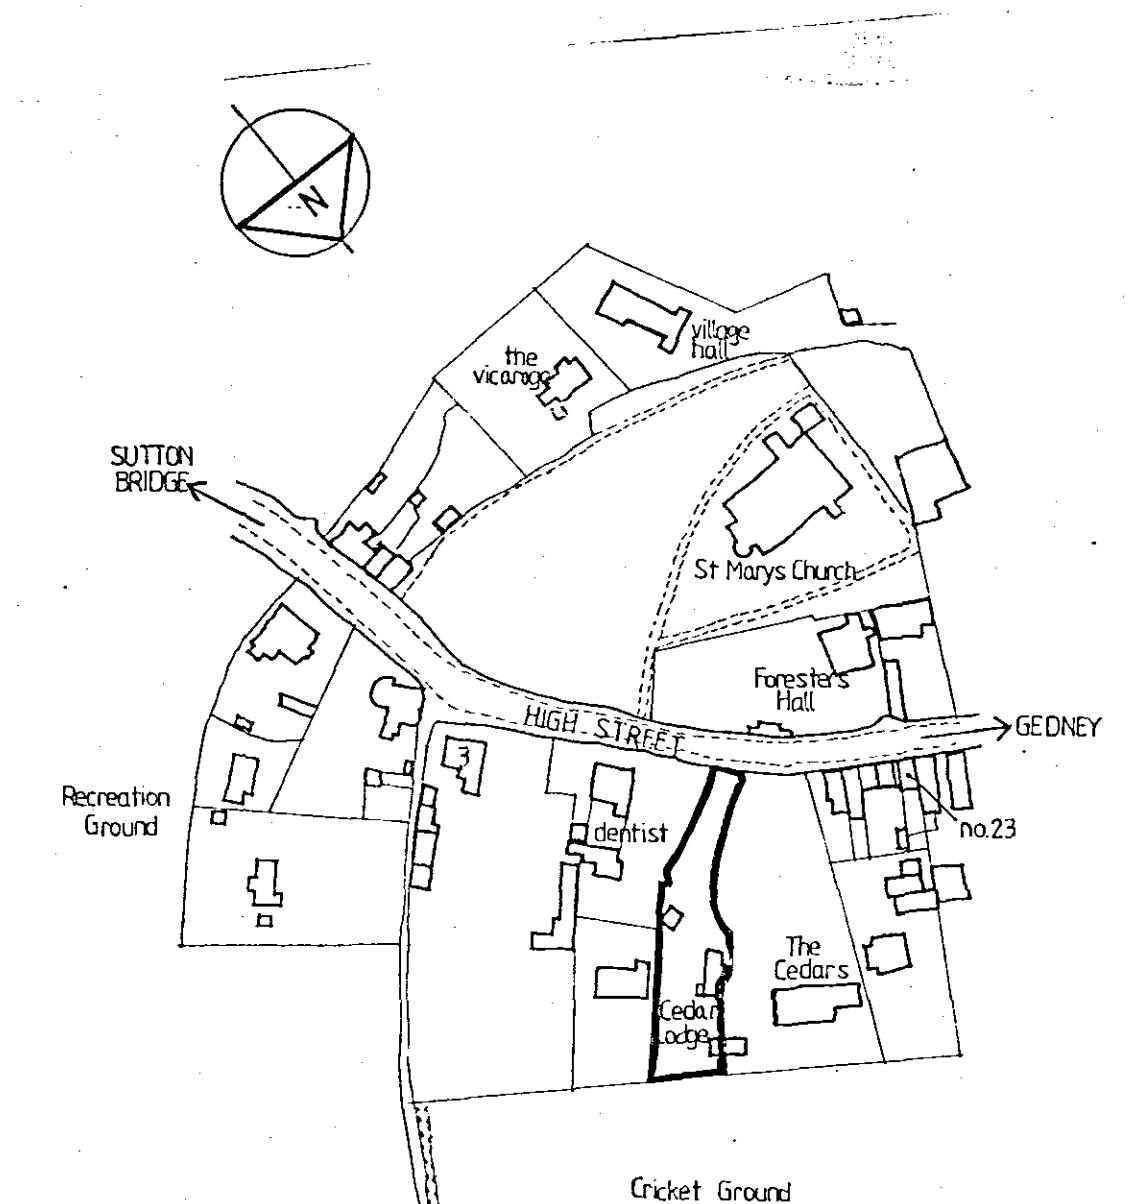

DETERMINED
PLAN

LOCATION PLAN
1:2500 approx.

PROJECT	PROPOSED EXTENSION TO HOUSE CEDAR LODGE HIGH STREET LONG SUTTON SPALDING Lincs PE12 9DB	
DRAWING	SKETCH SCHEME FLOOR LAYOUTS, ELEVATIONS, BLOCK & LOCATION PLANS.	
DRAWN	DATE	02/05
SCALE	DRG. No.	05/3Pa
1:50 / 1:500 / 1:2500		
AMENDMENTS AS REQUESTED BY PLANNING DEPARTMENT		
REV.	DATE	
A		0405