




side elevation - existing

rear elevation - existing


side elevation - existing

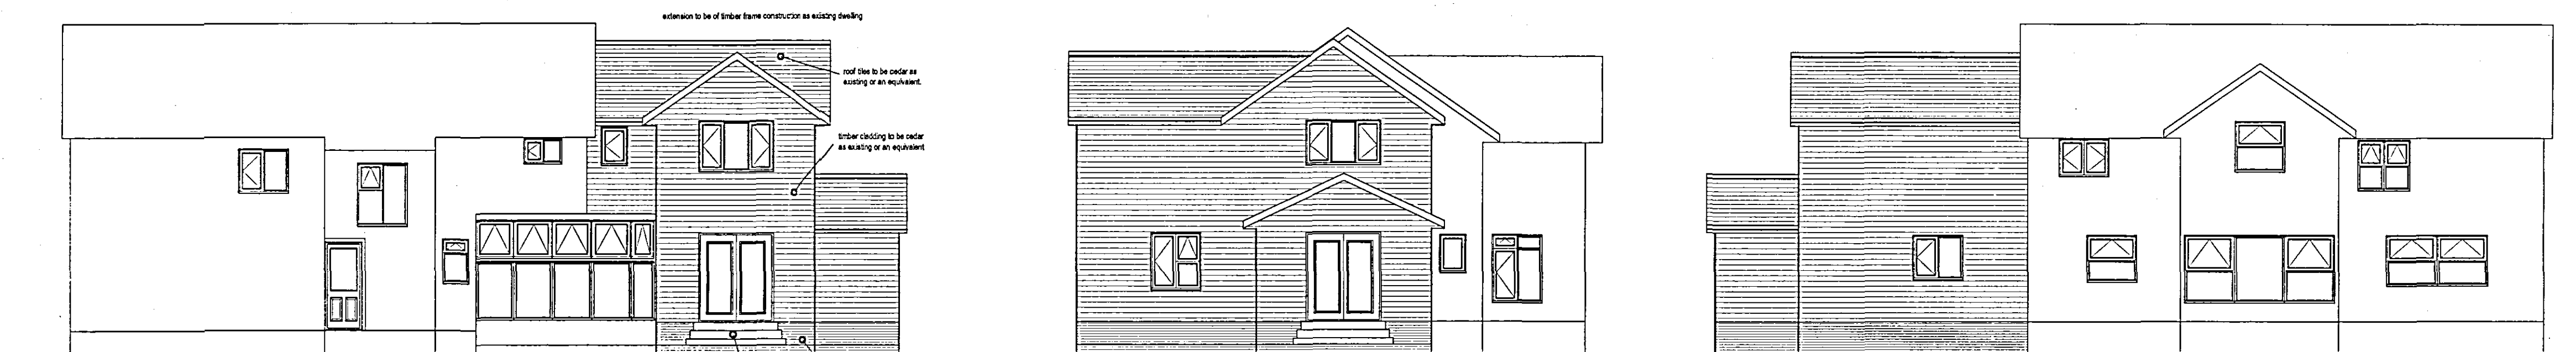


side elevation - proposed

rear elevation - proposed


side elevation - proposed

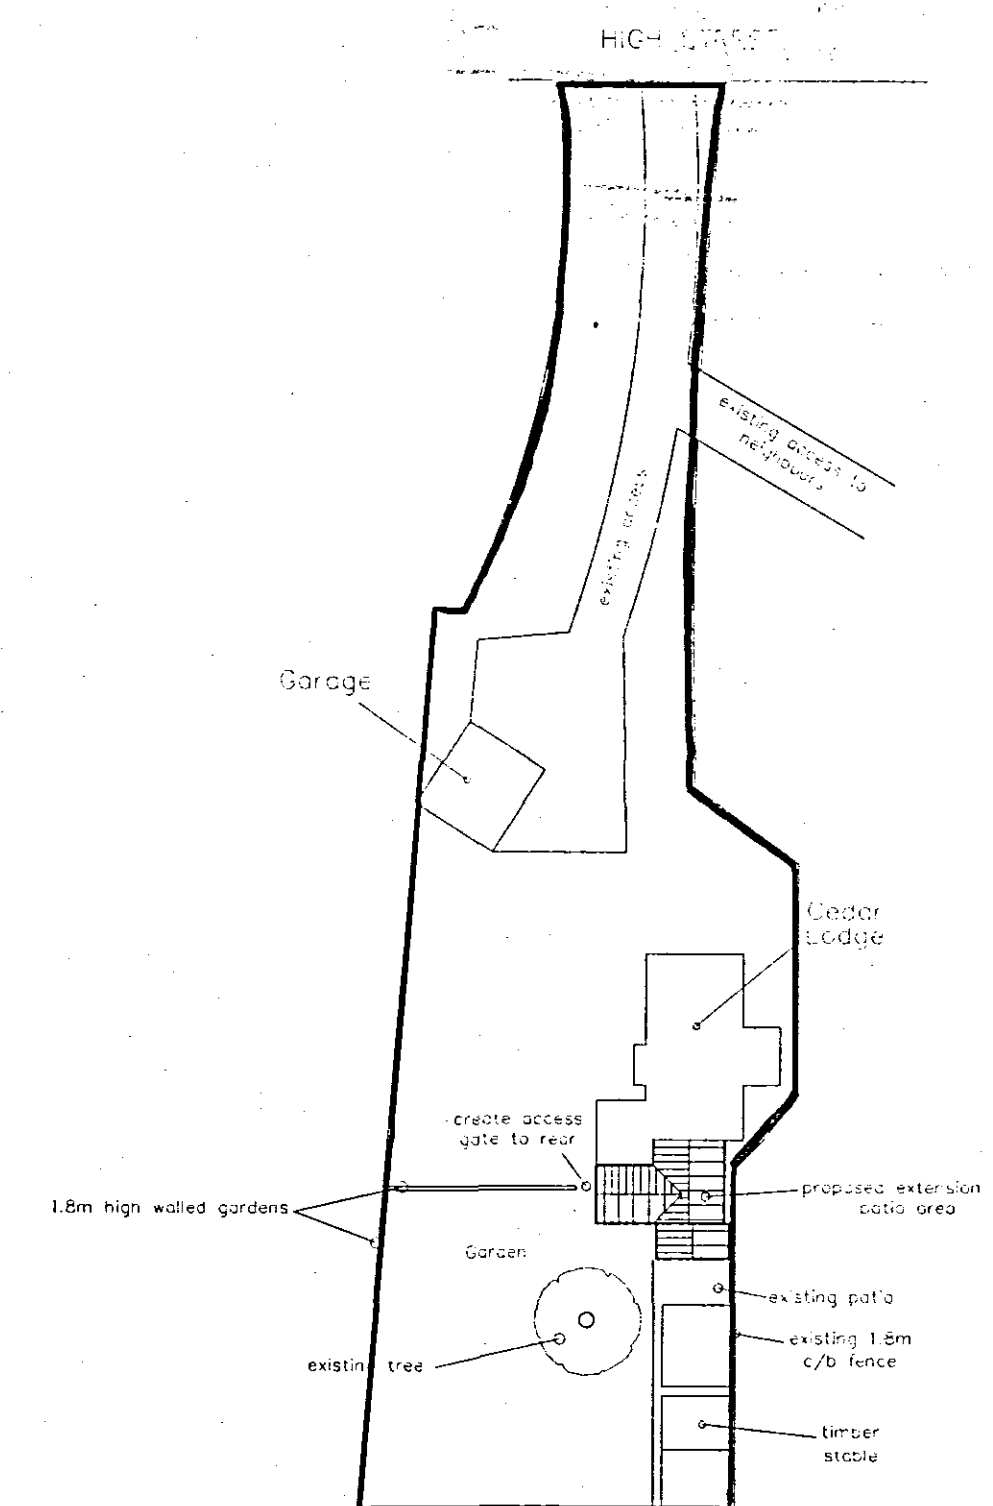


BLOCK PLAN
1:500 approx.

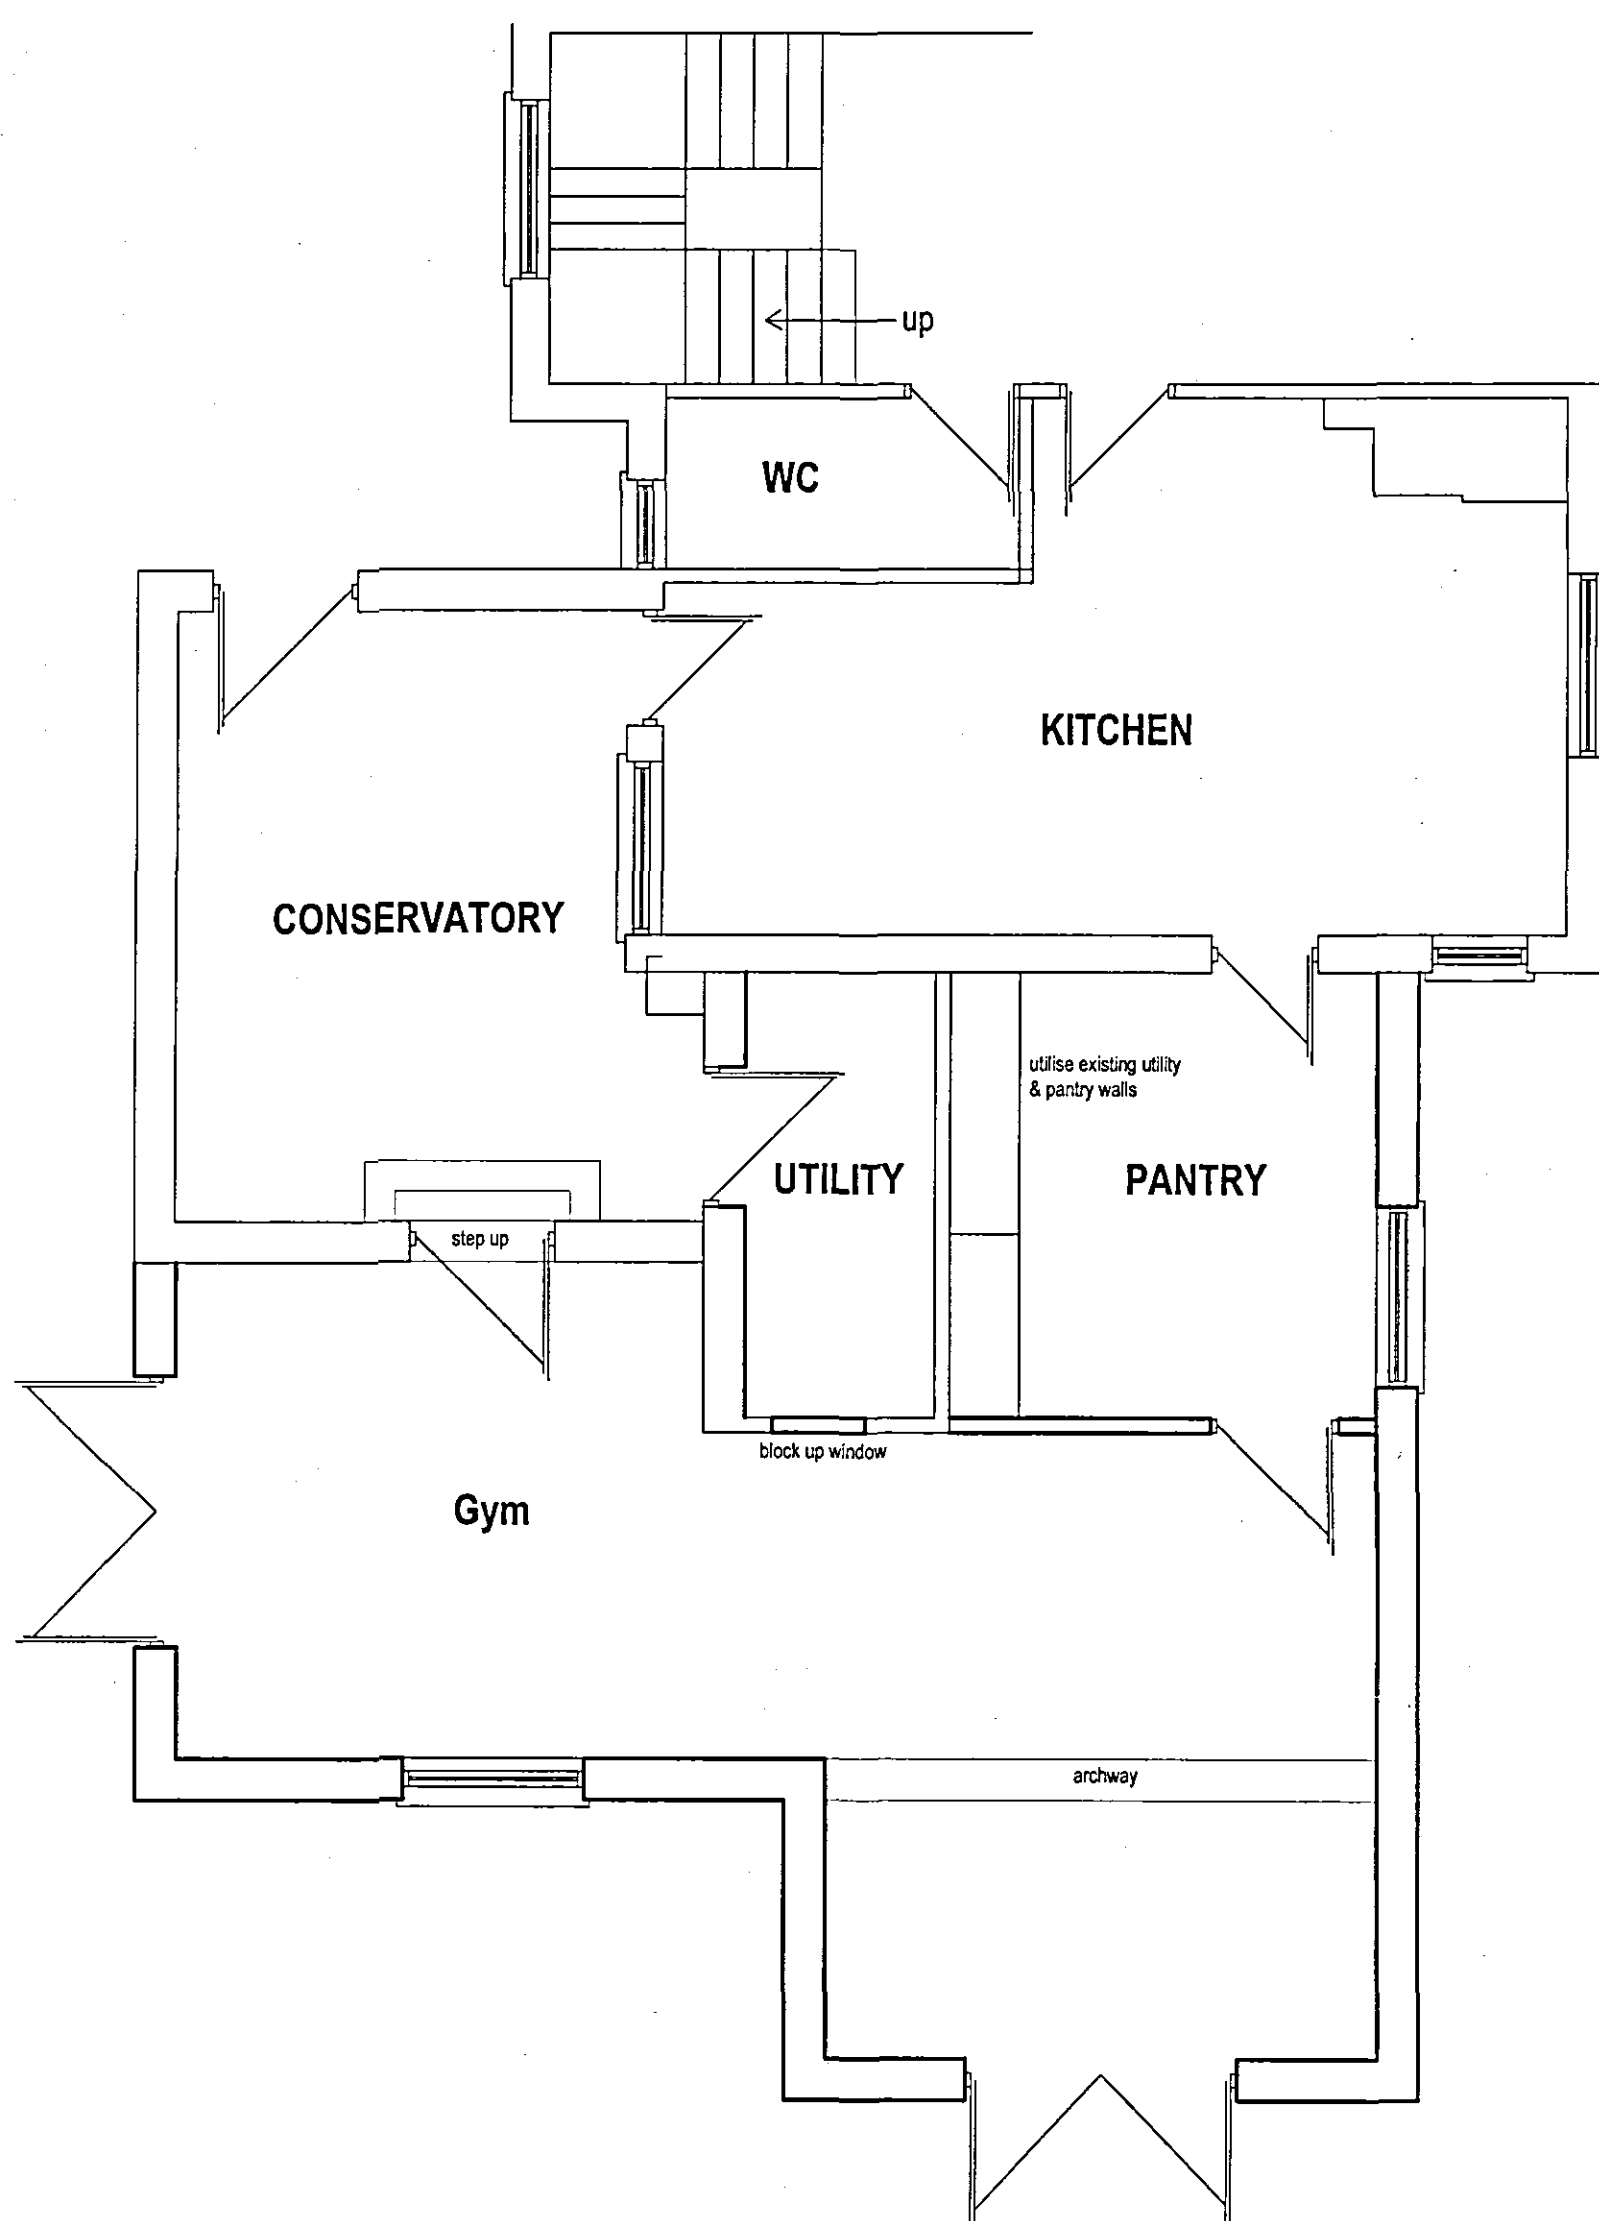


GROUND FLOOR - PROPOSED

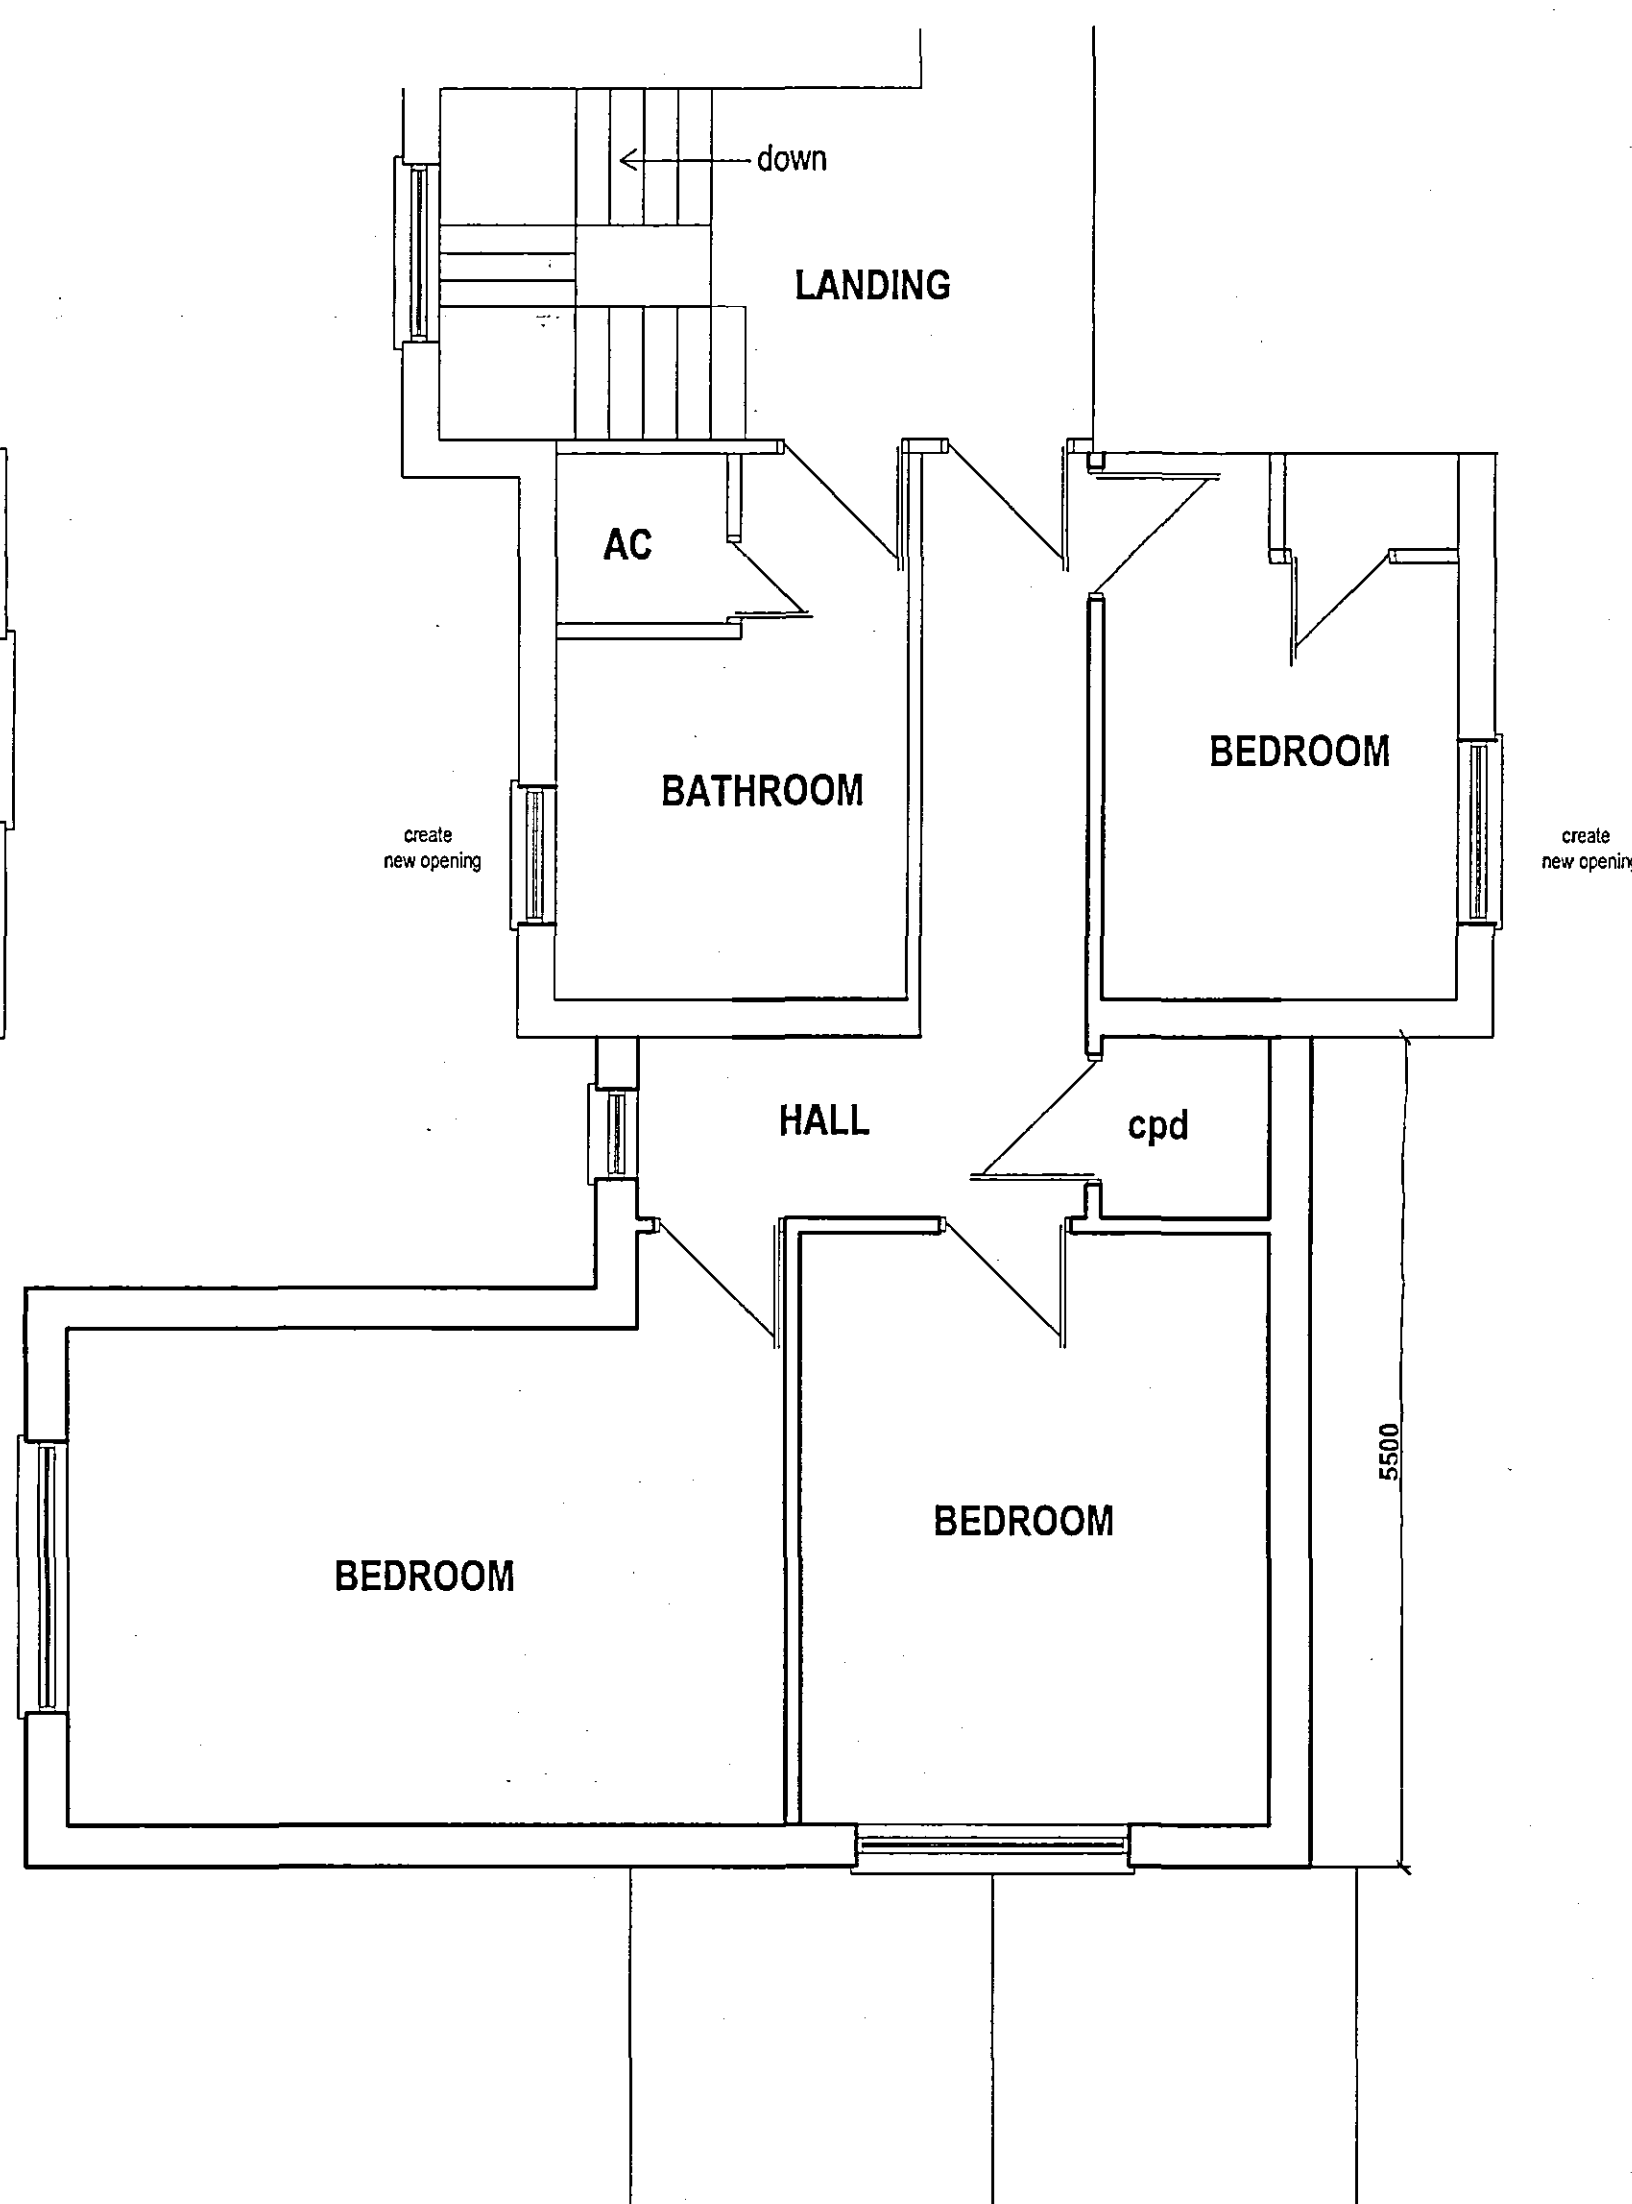


FIRST FLOOR - PROPOSED

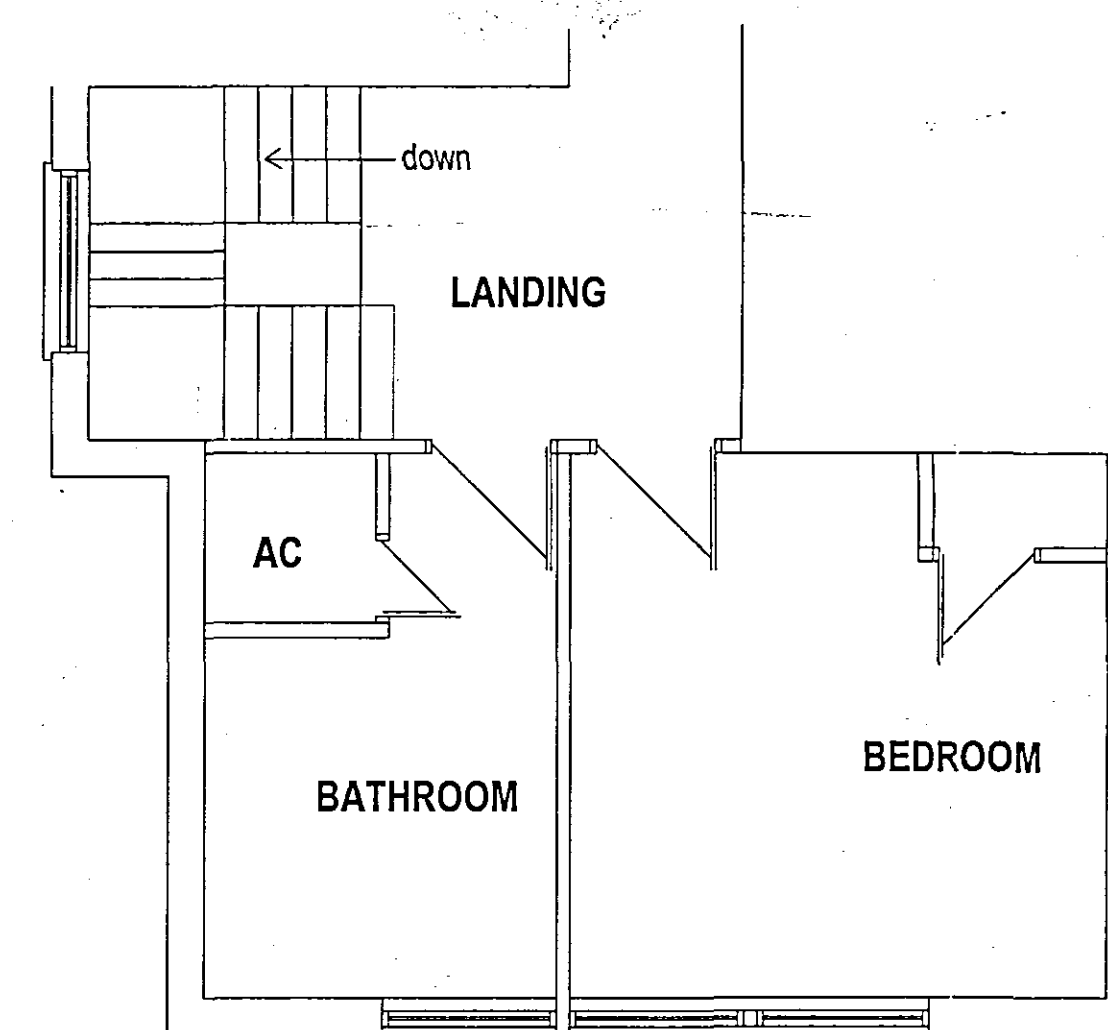

FIRST FLOOR - EXISTING

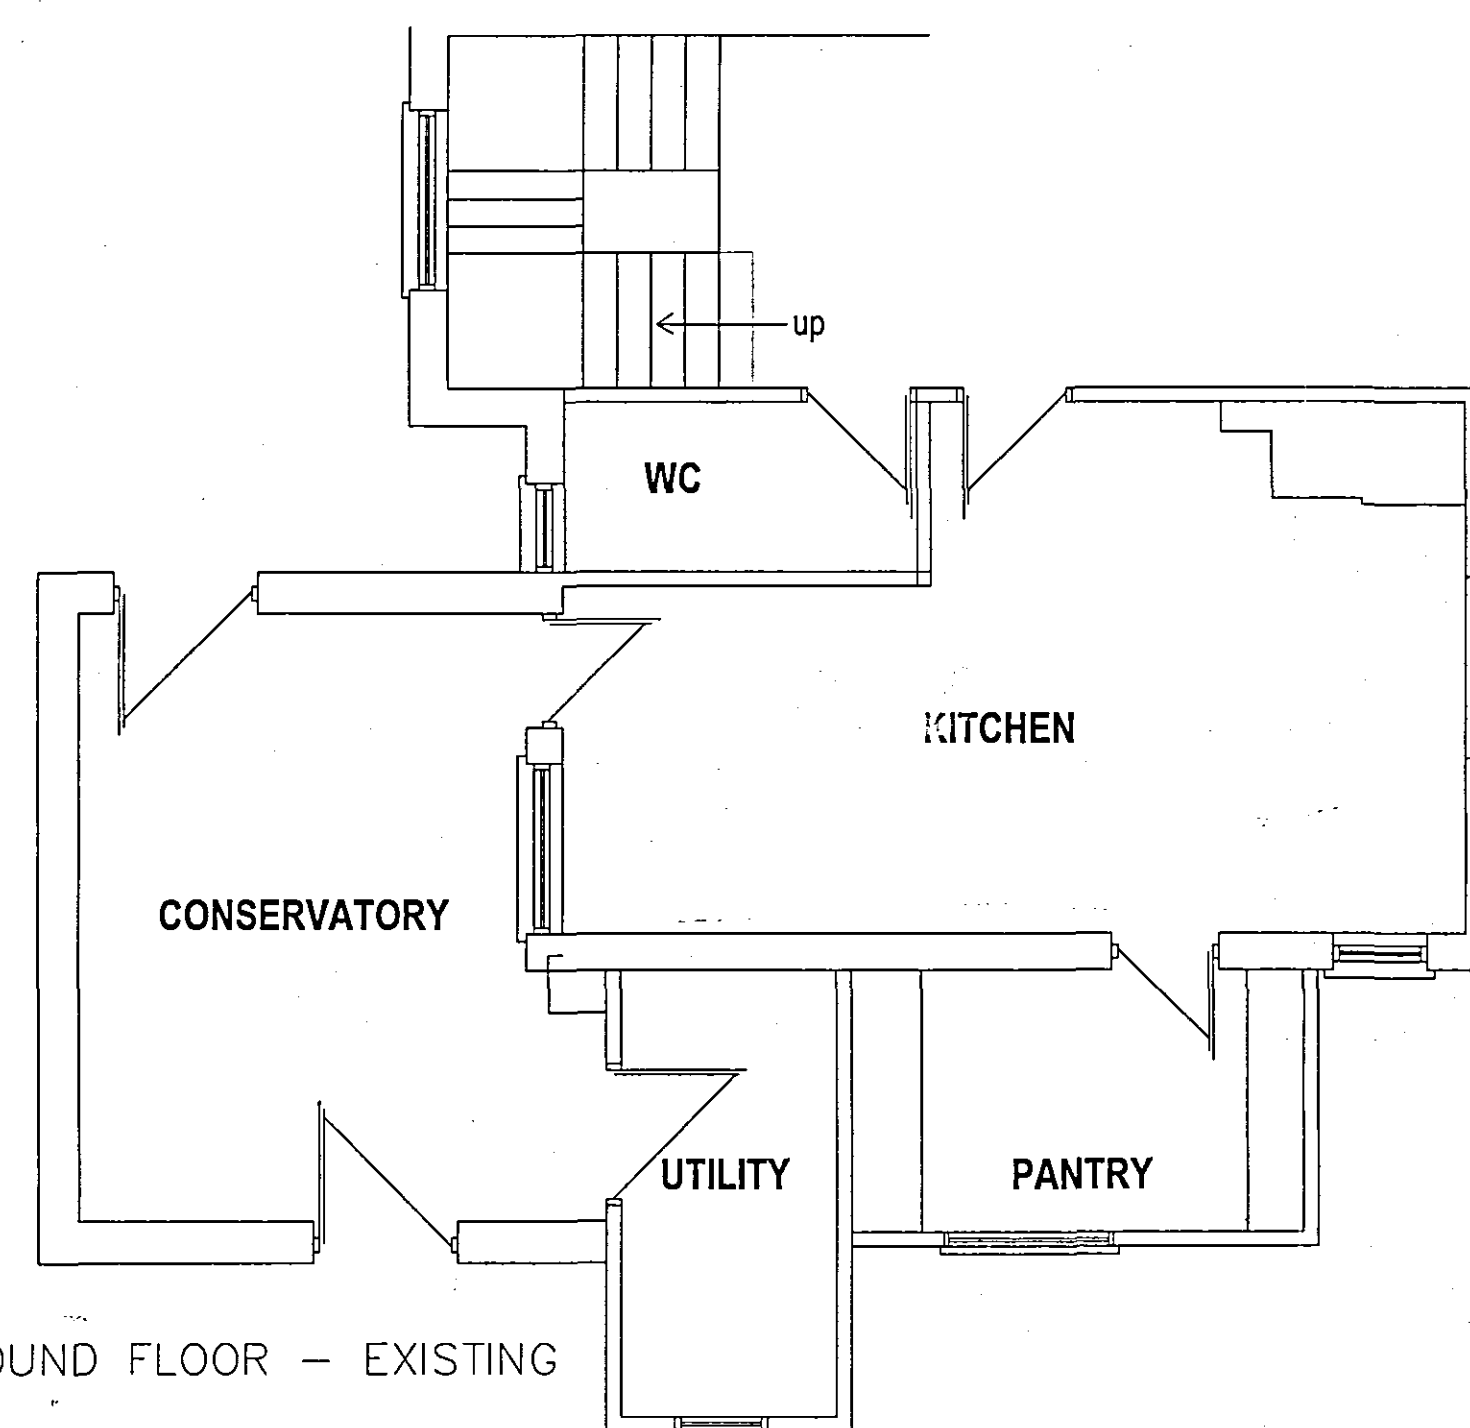

GROUND FLOOR - EXISTING

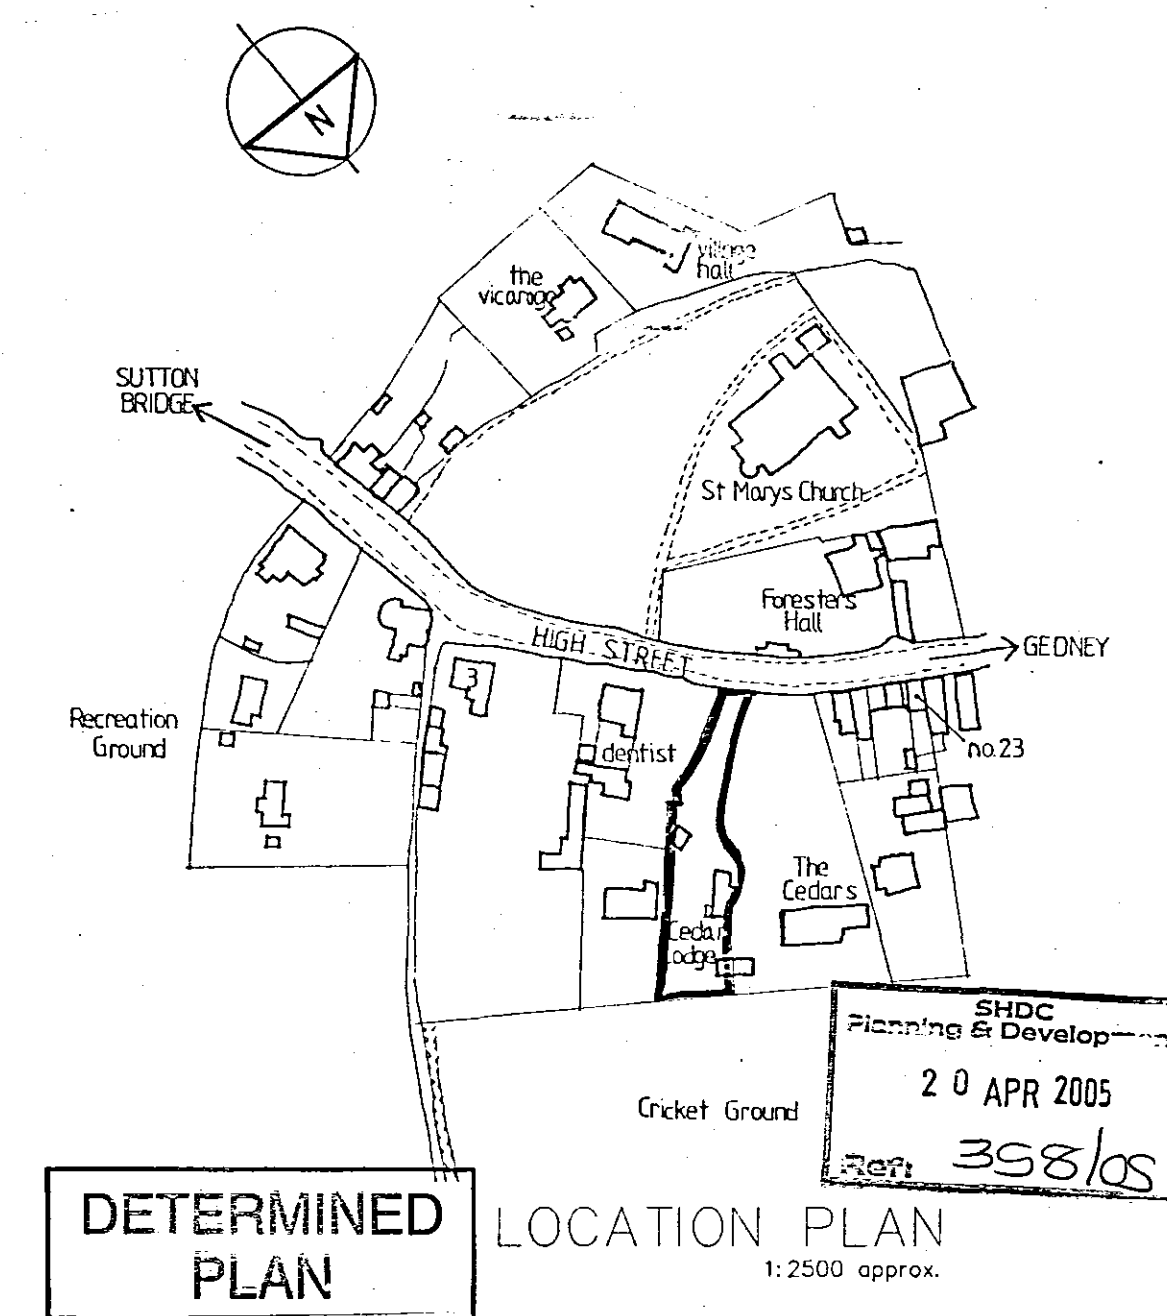

DETERMINED PLAN

LOCATION PLAN
1:2500 approx.

REV.	AMENDMENTS AS REQUESTED BY PLANNING DEPARTMENT	DATE
A	AMENDMENTS AS REQUESTED BY PLANNING DEPARTMENT	04/05
PROJECT		
PROPOSED EXTENSION TO HOUSE		
CEDAR LODGE		
HIGH STREET		
LONG SUTTON		
SPALDING		
LINCS		
PE12 9DB		
DRAWING		
SKETCH SCHEME		
FLOOR LAYOUTS, ELEVATIONS,		
BLOCK & LOCATION PLANS.		
DRAWN		DATE
		02/05
SCALE		DRG. No.
1:50 / 1:500 / 1:2500		05/3Pa