



side elevation - existing

rear elevation - existing


side elevation - existing




side elevation - proposed

rear elevation - proposed


side elevation - proposed

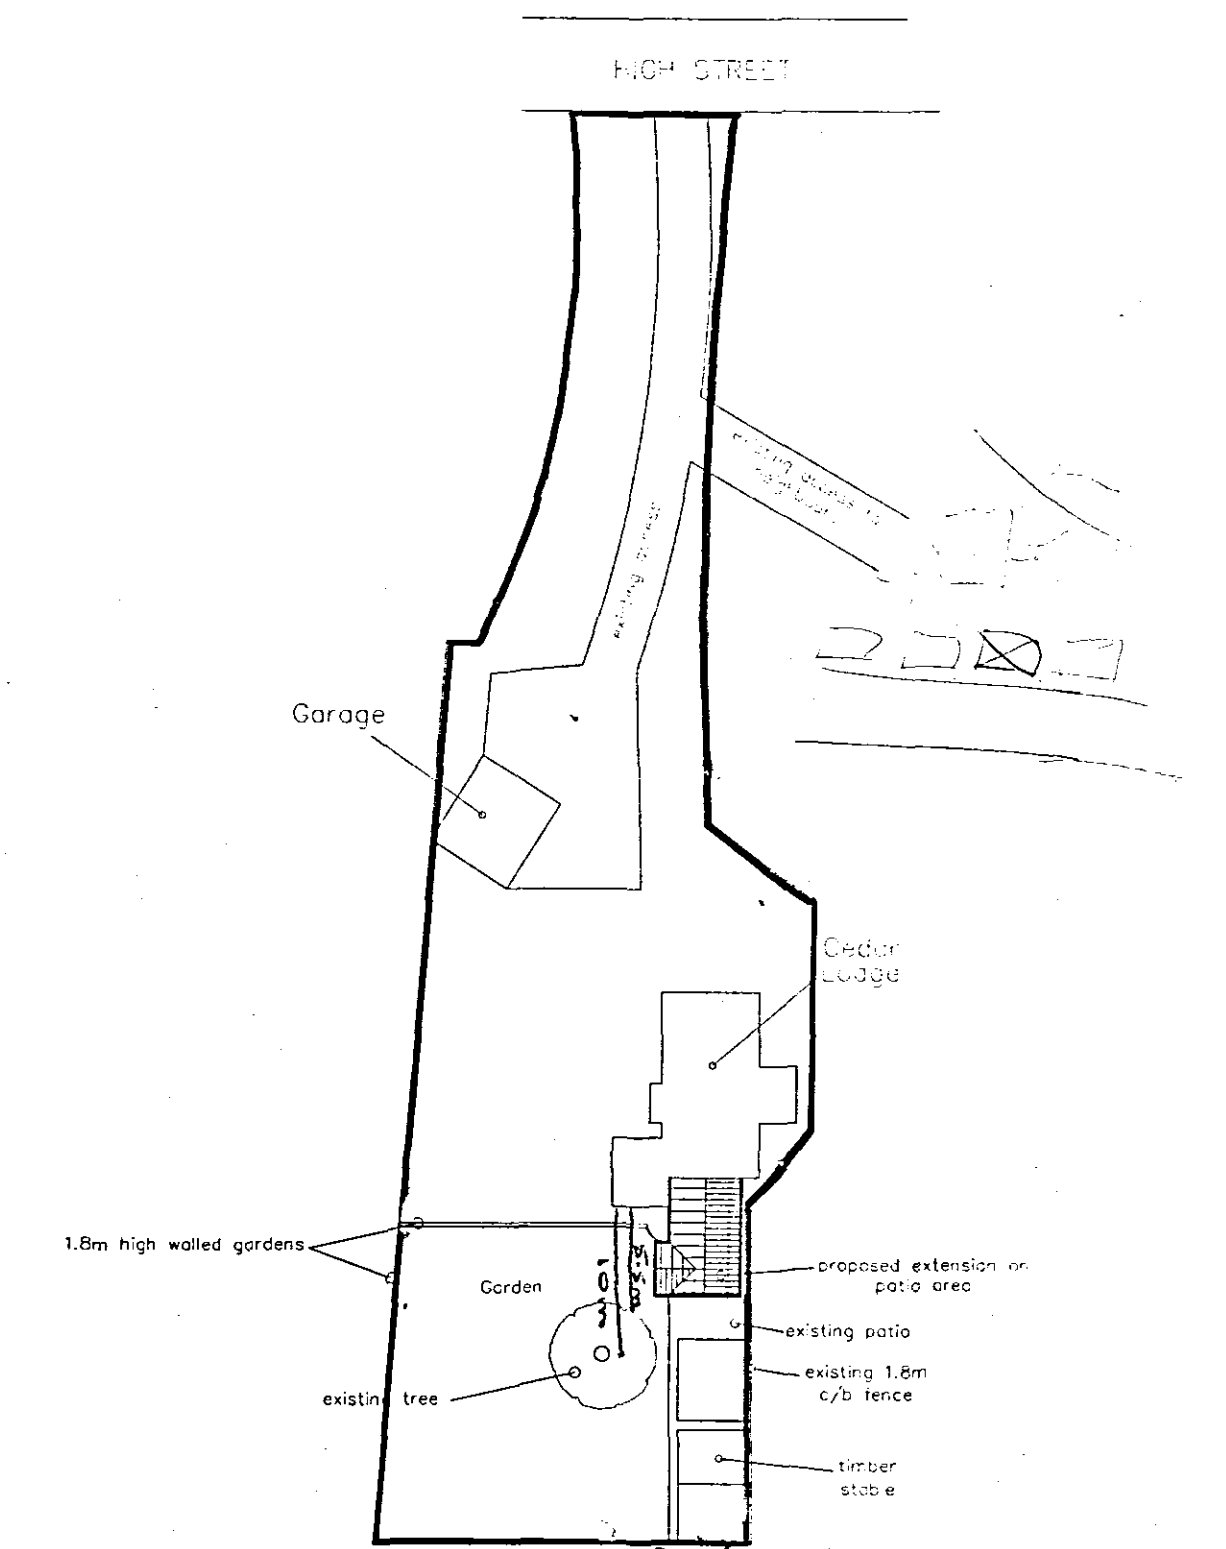


BLOCK PLAN
1:500 approx.

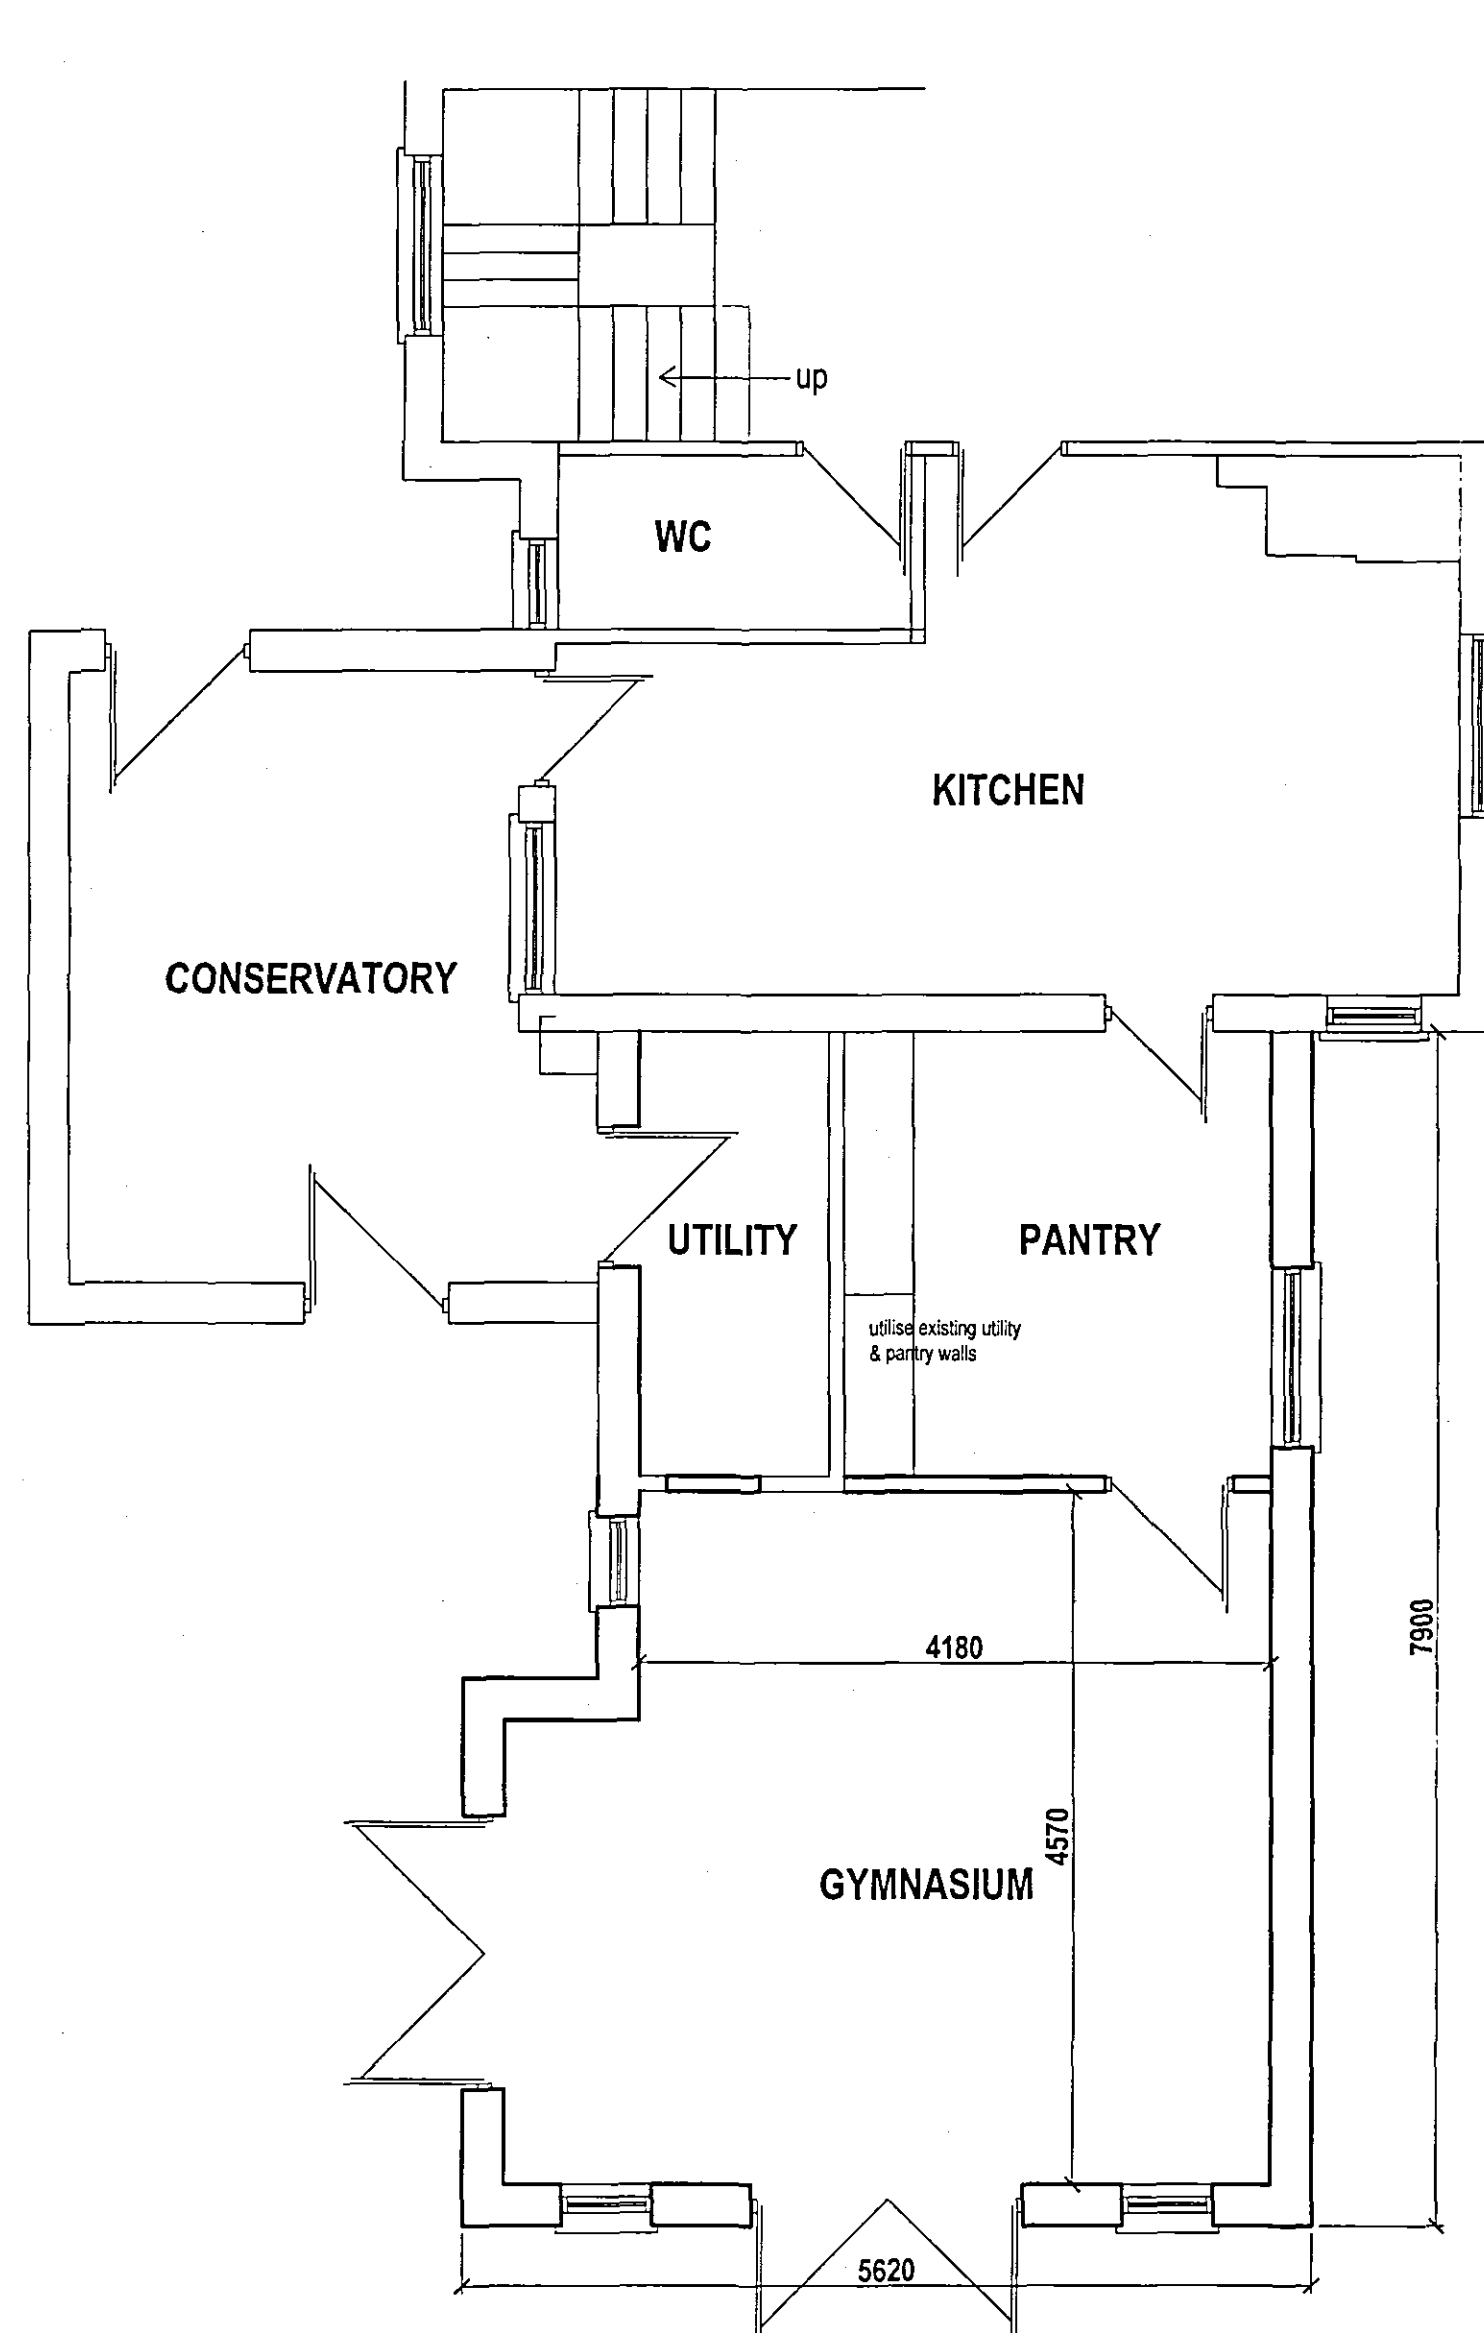


GROUND FLOOR - PROPOSED

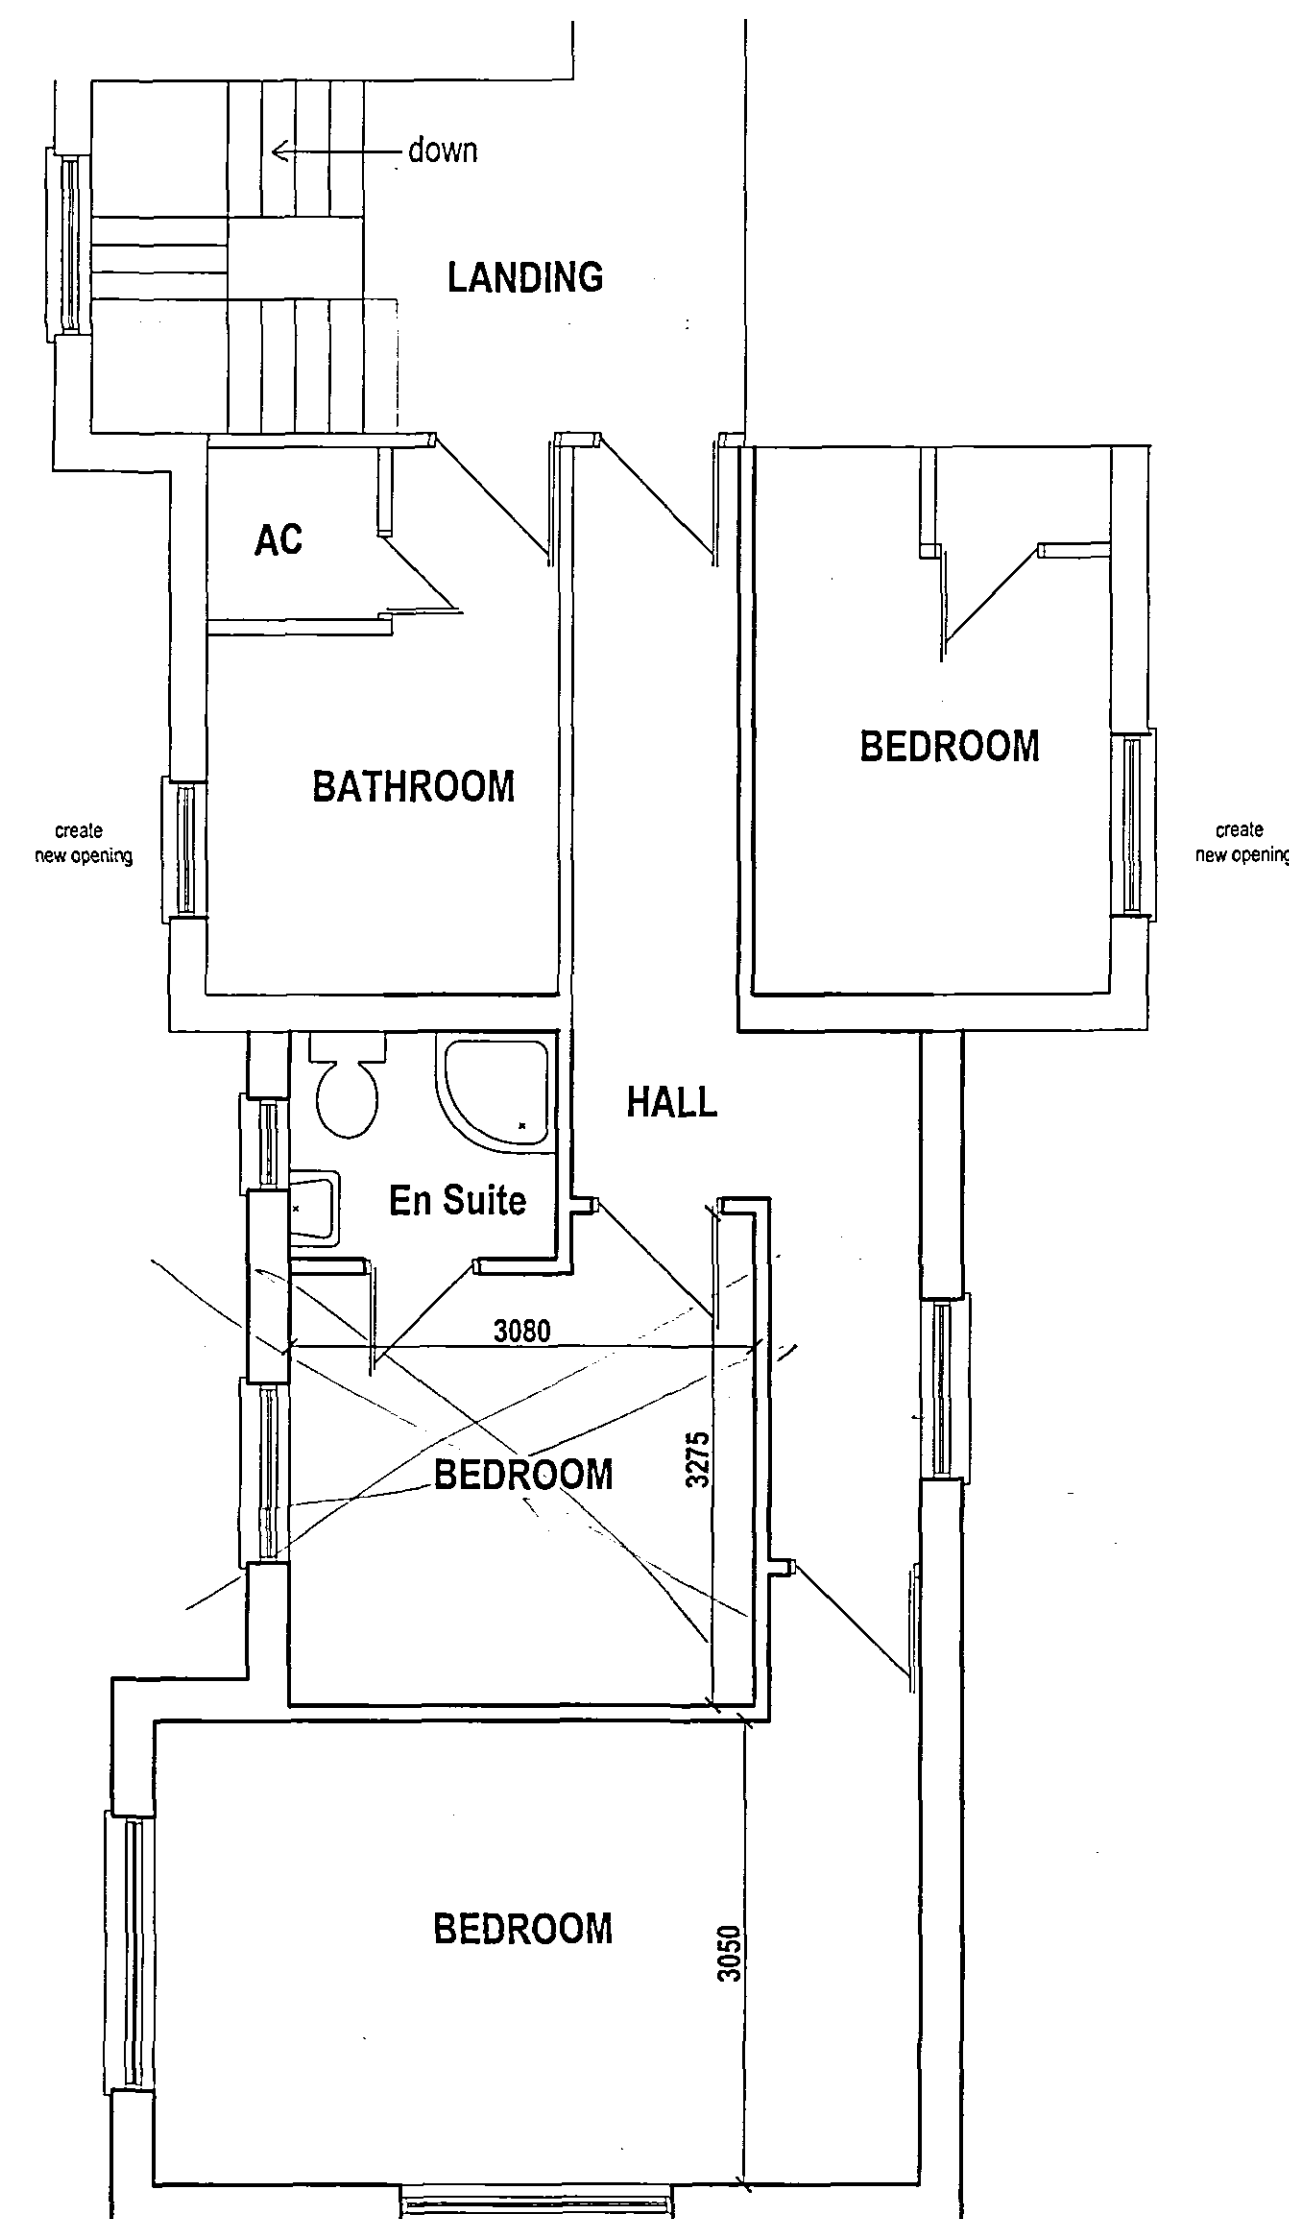


FIRST FLOOR - PROPOSED

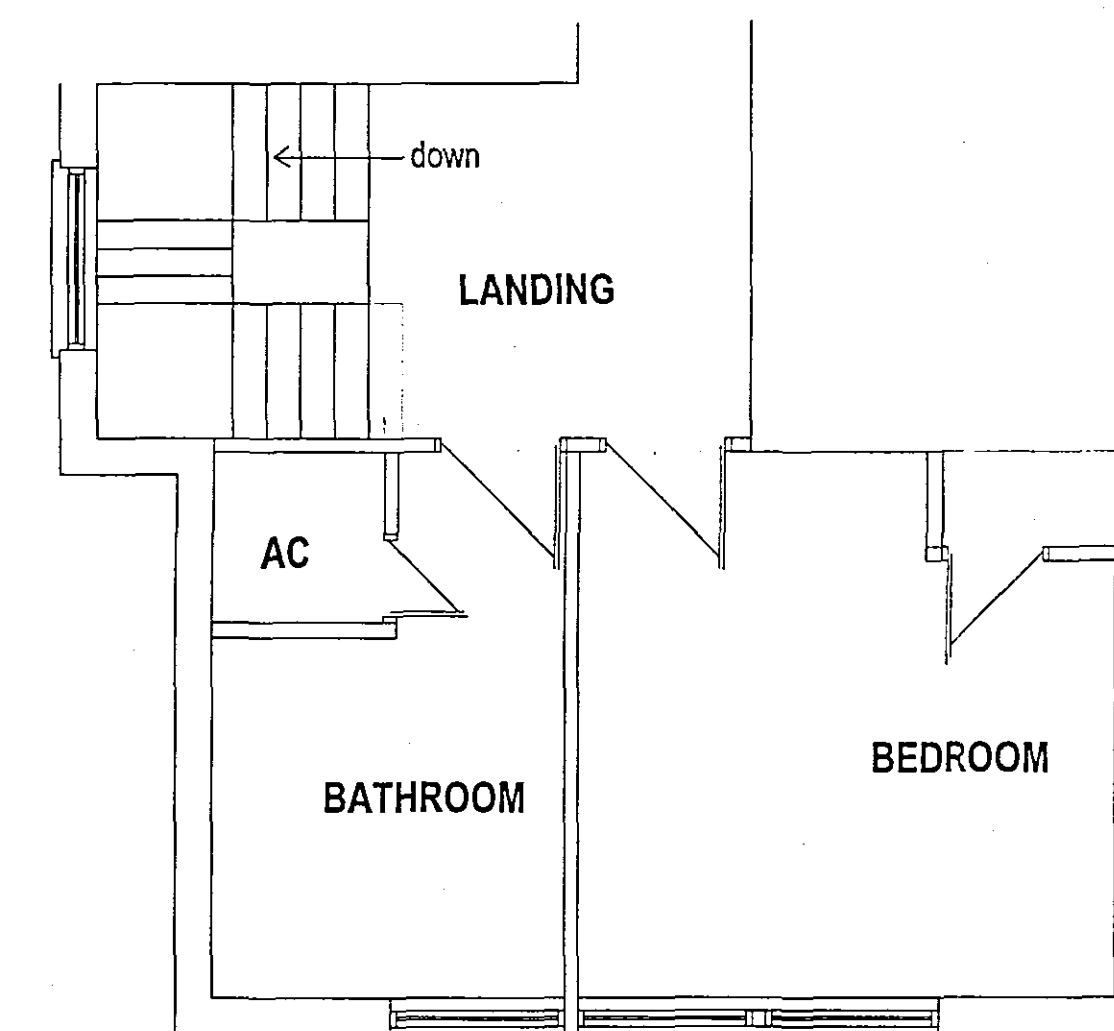

FIRST FLOOR - EXISTING

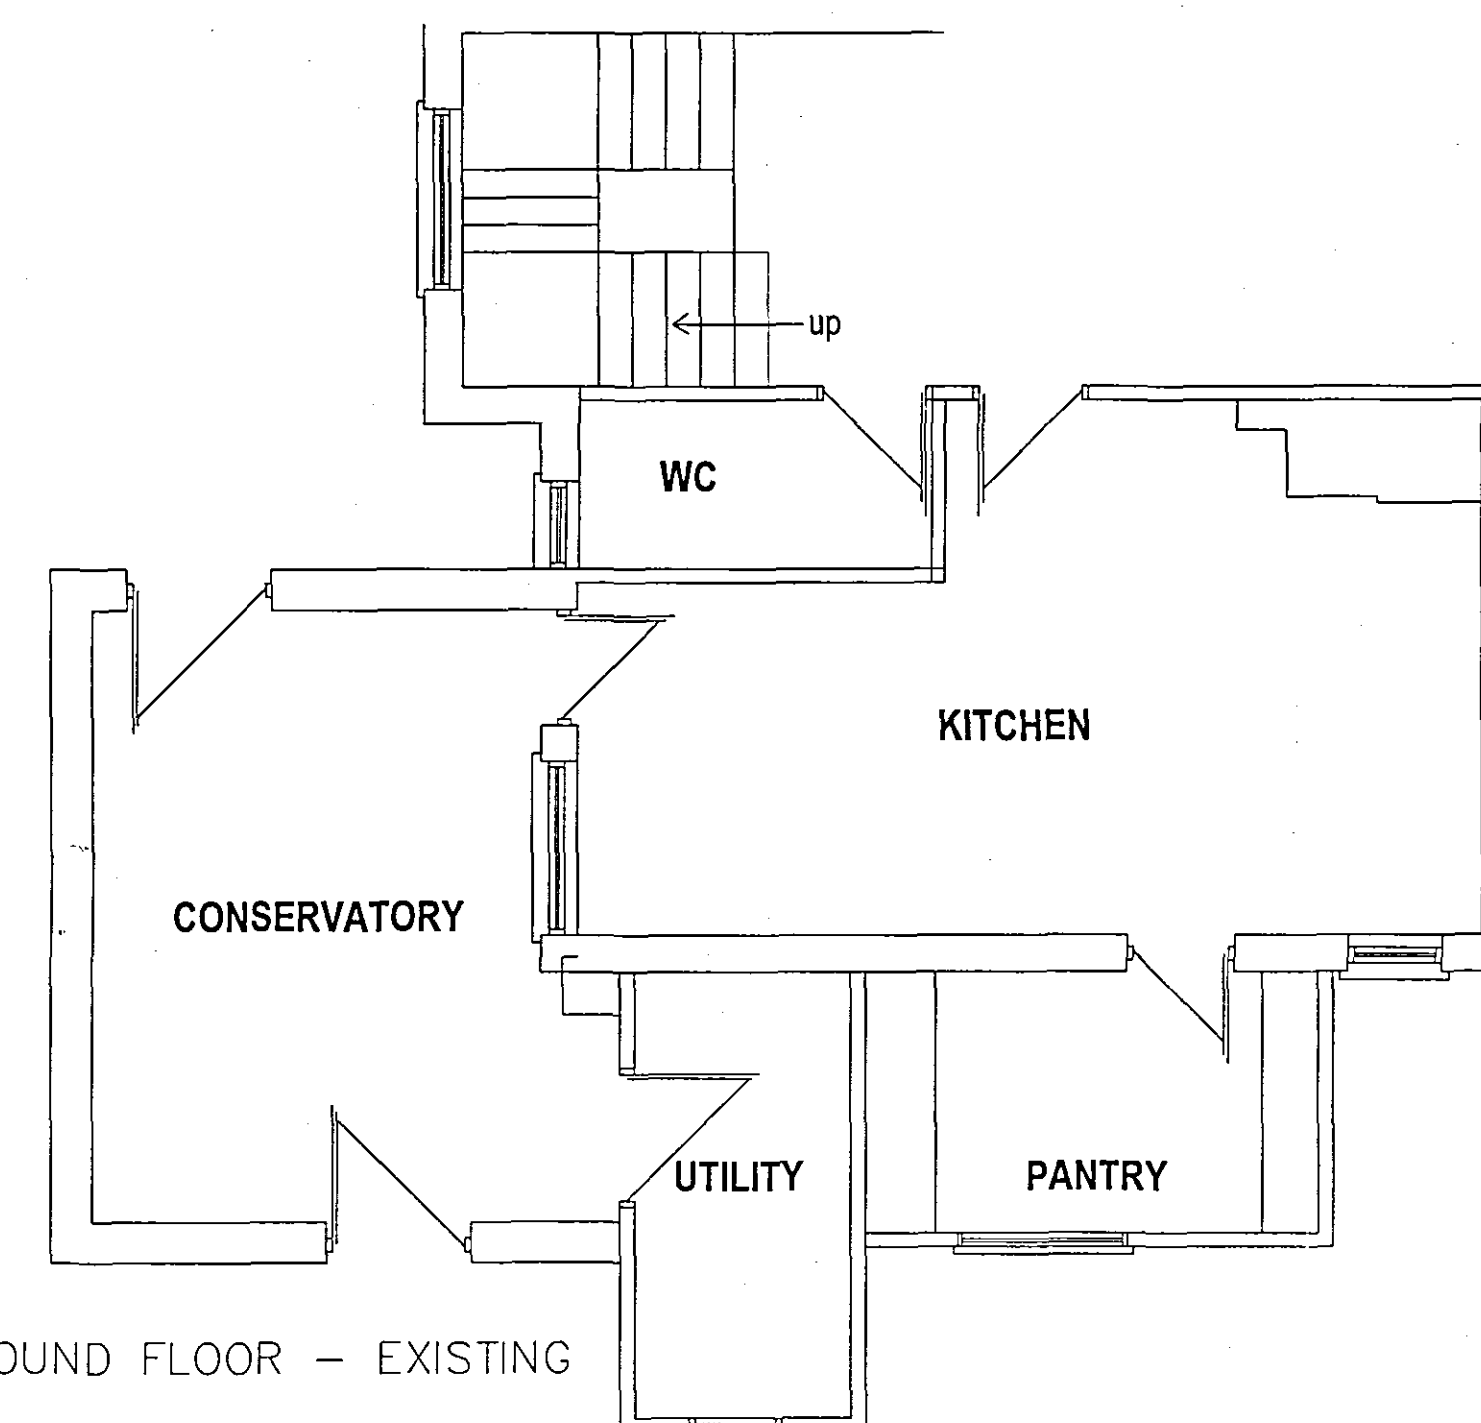

GROUND FLOOR - EXISTING

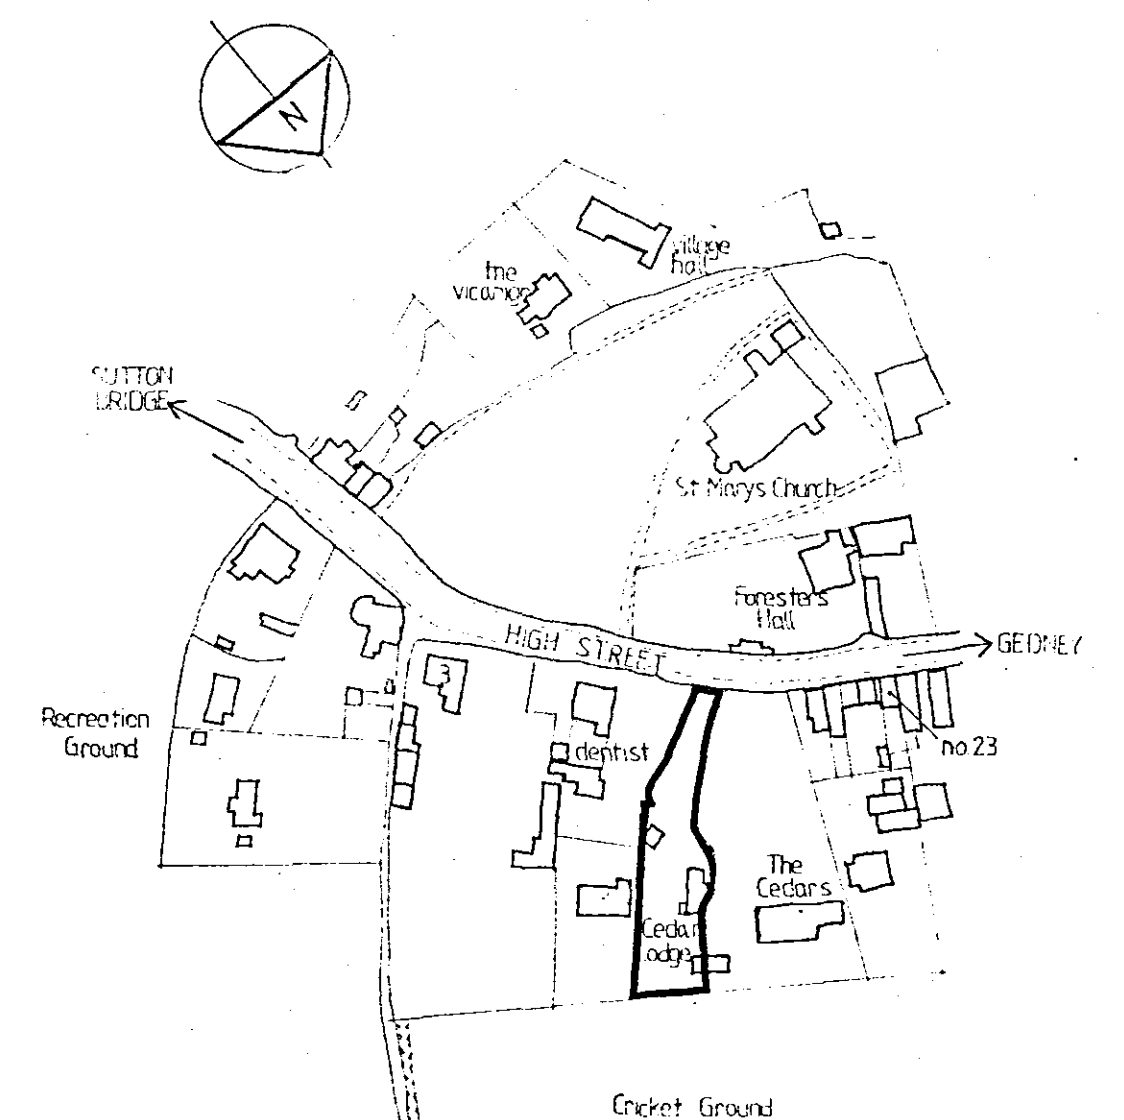

LOCATION PLAN
1:2500 approx.

SHDC
Planning & Development
17 MAR 2005
Ref: 0358/05

Supercade

REV.	DATE
PROJECT	
PROPOSED EXTENSION TO HOUSE CEDAR LODGE HIGH STREET LONG SUTTON SPALDING Lincs PE12 9DB	
DRAWING	
SKETCH SCHEME FLOOR LAYOUTS, ELEVATIONS, BLOCK & LOCATION PLANS.	
DRAWN	DATE
	02/05
SCALE	DRG. No.
1:50 / 1:500 / 1:2500	05/3P