



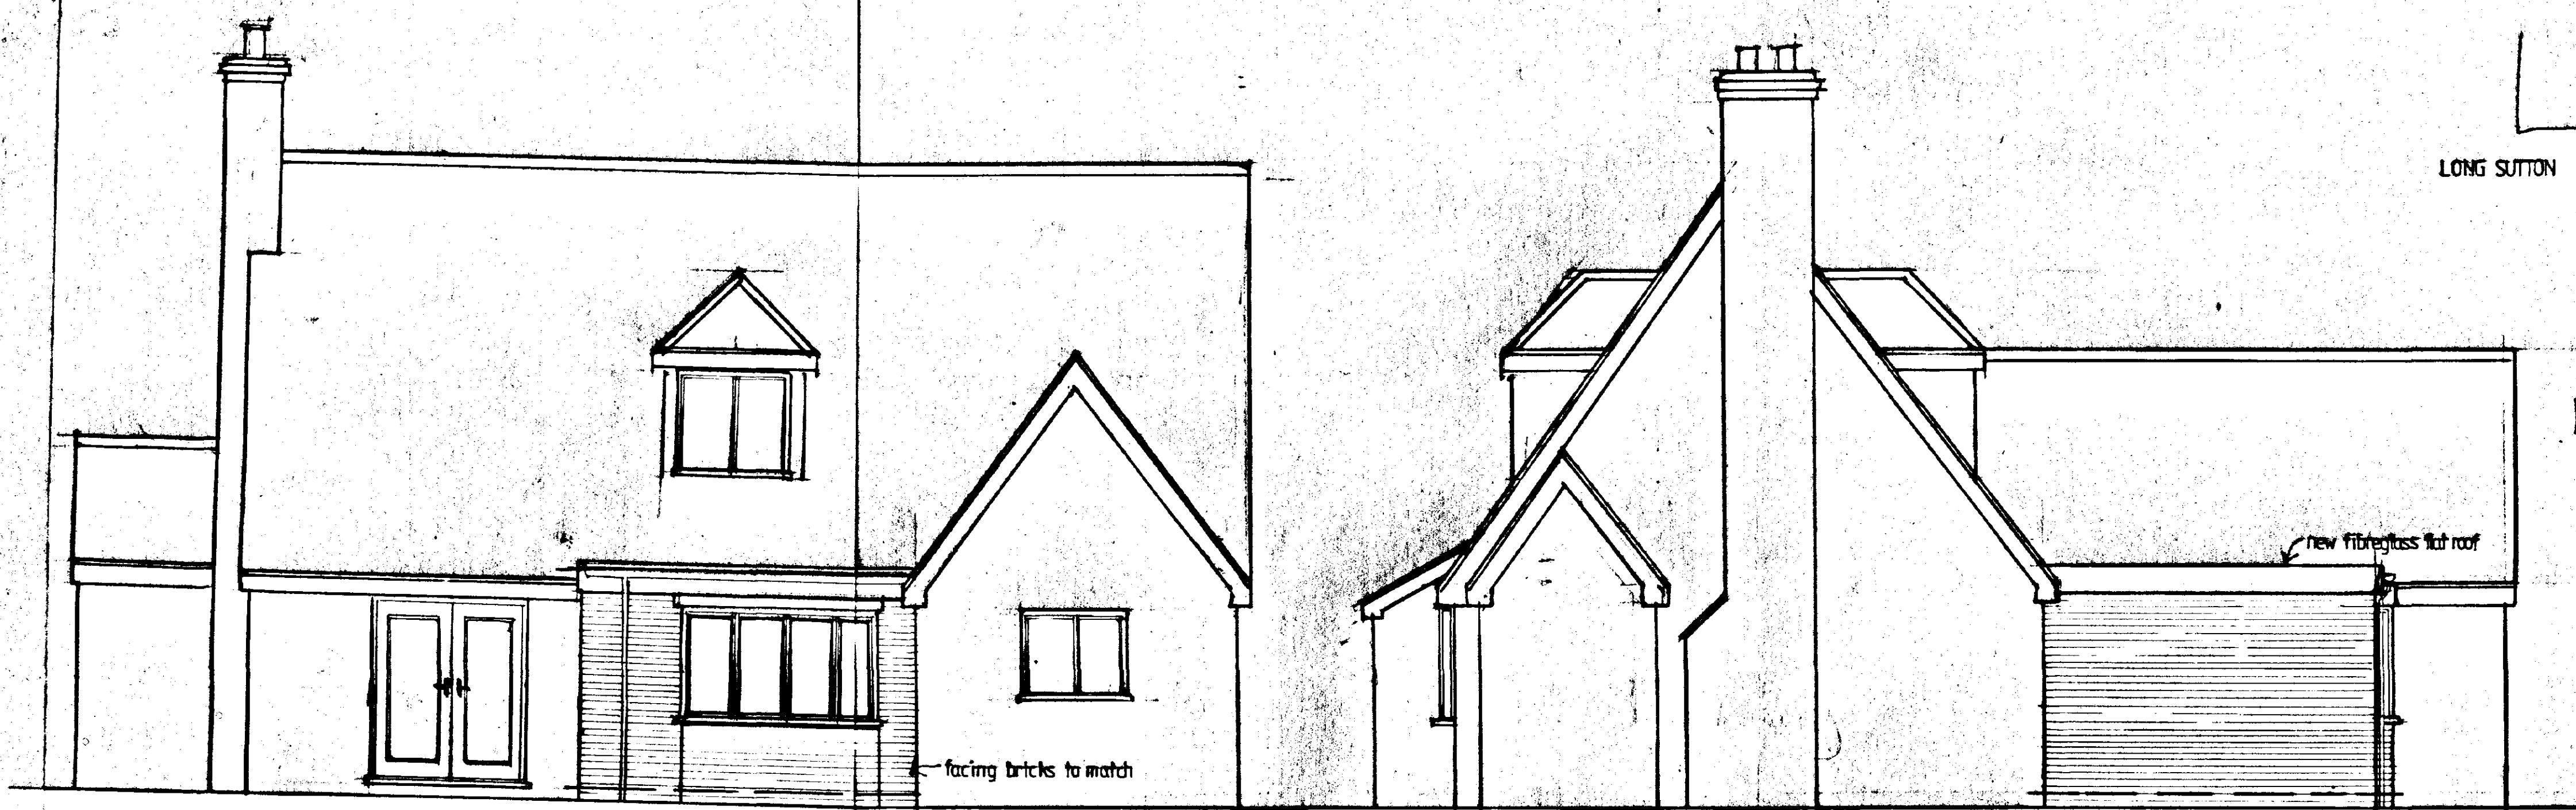


REAR ELEVATION AS PROPOSED

SIDE ELEVATION AS PROPOSED

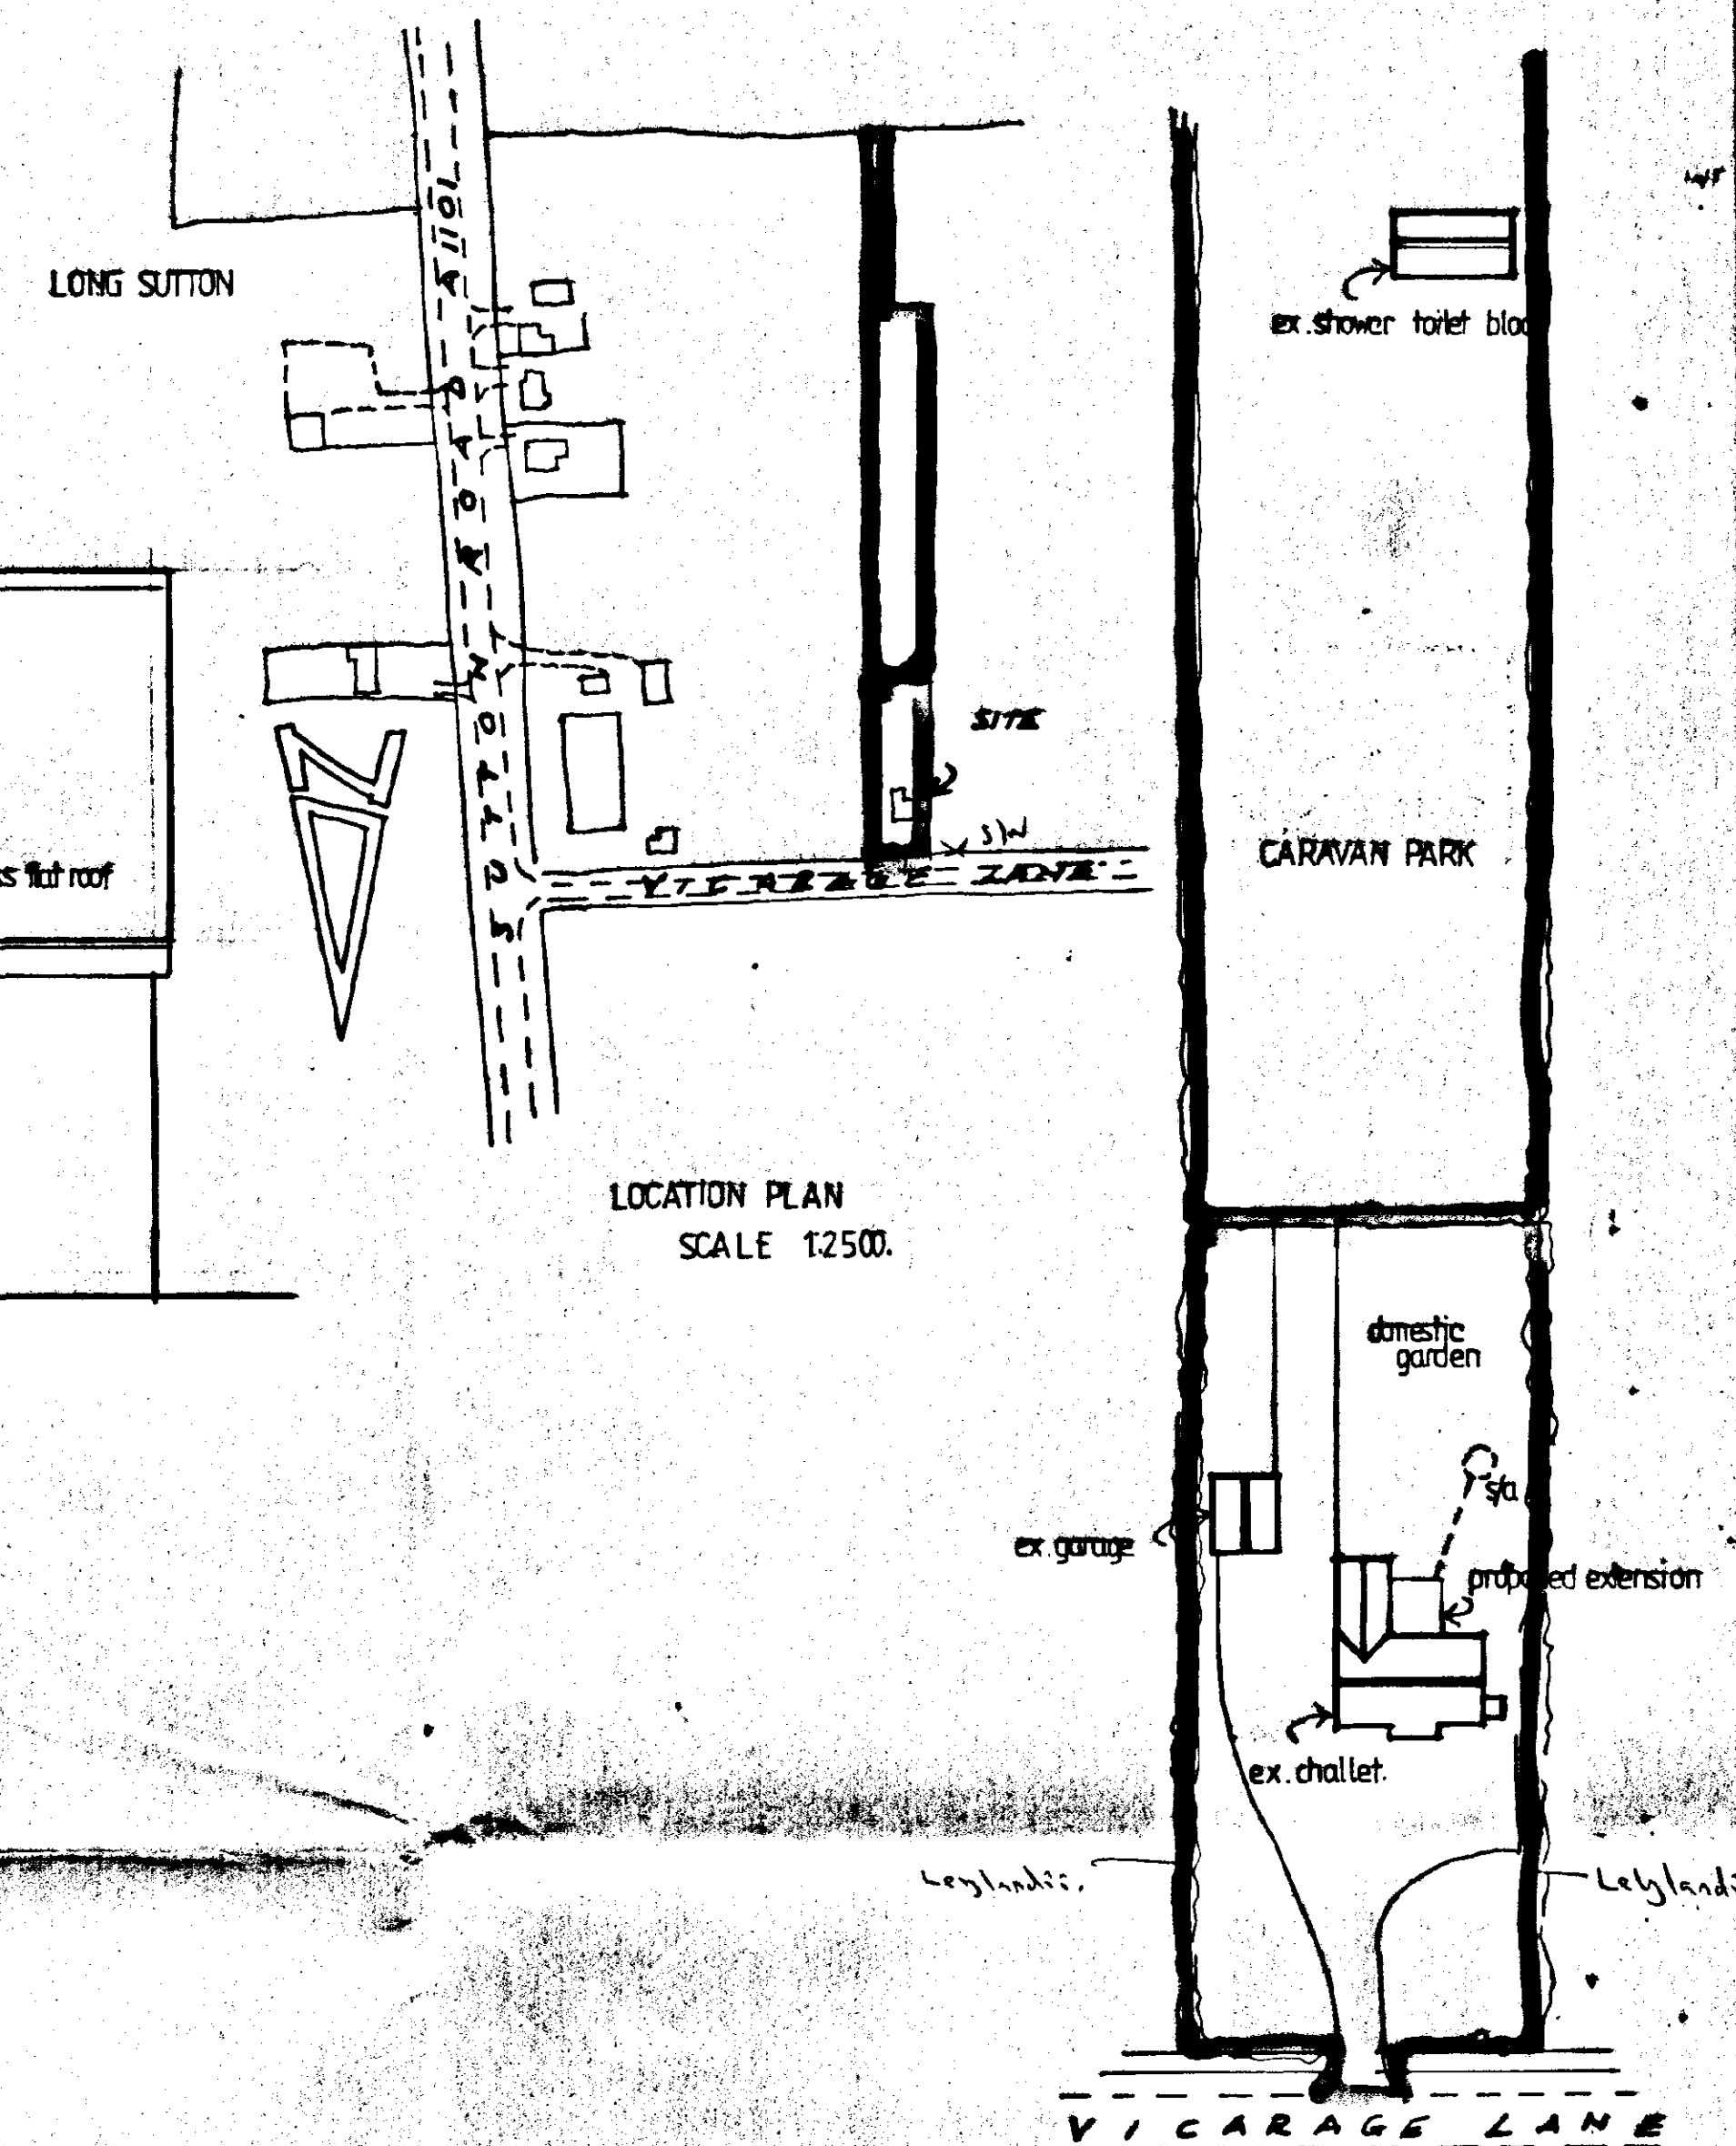


LOCATION PLAN
SCALE 1:2500

SITE LAYOUT PLAN
SCALE 1:500

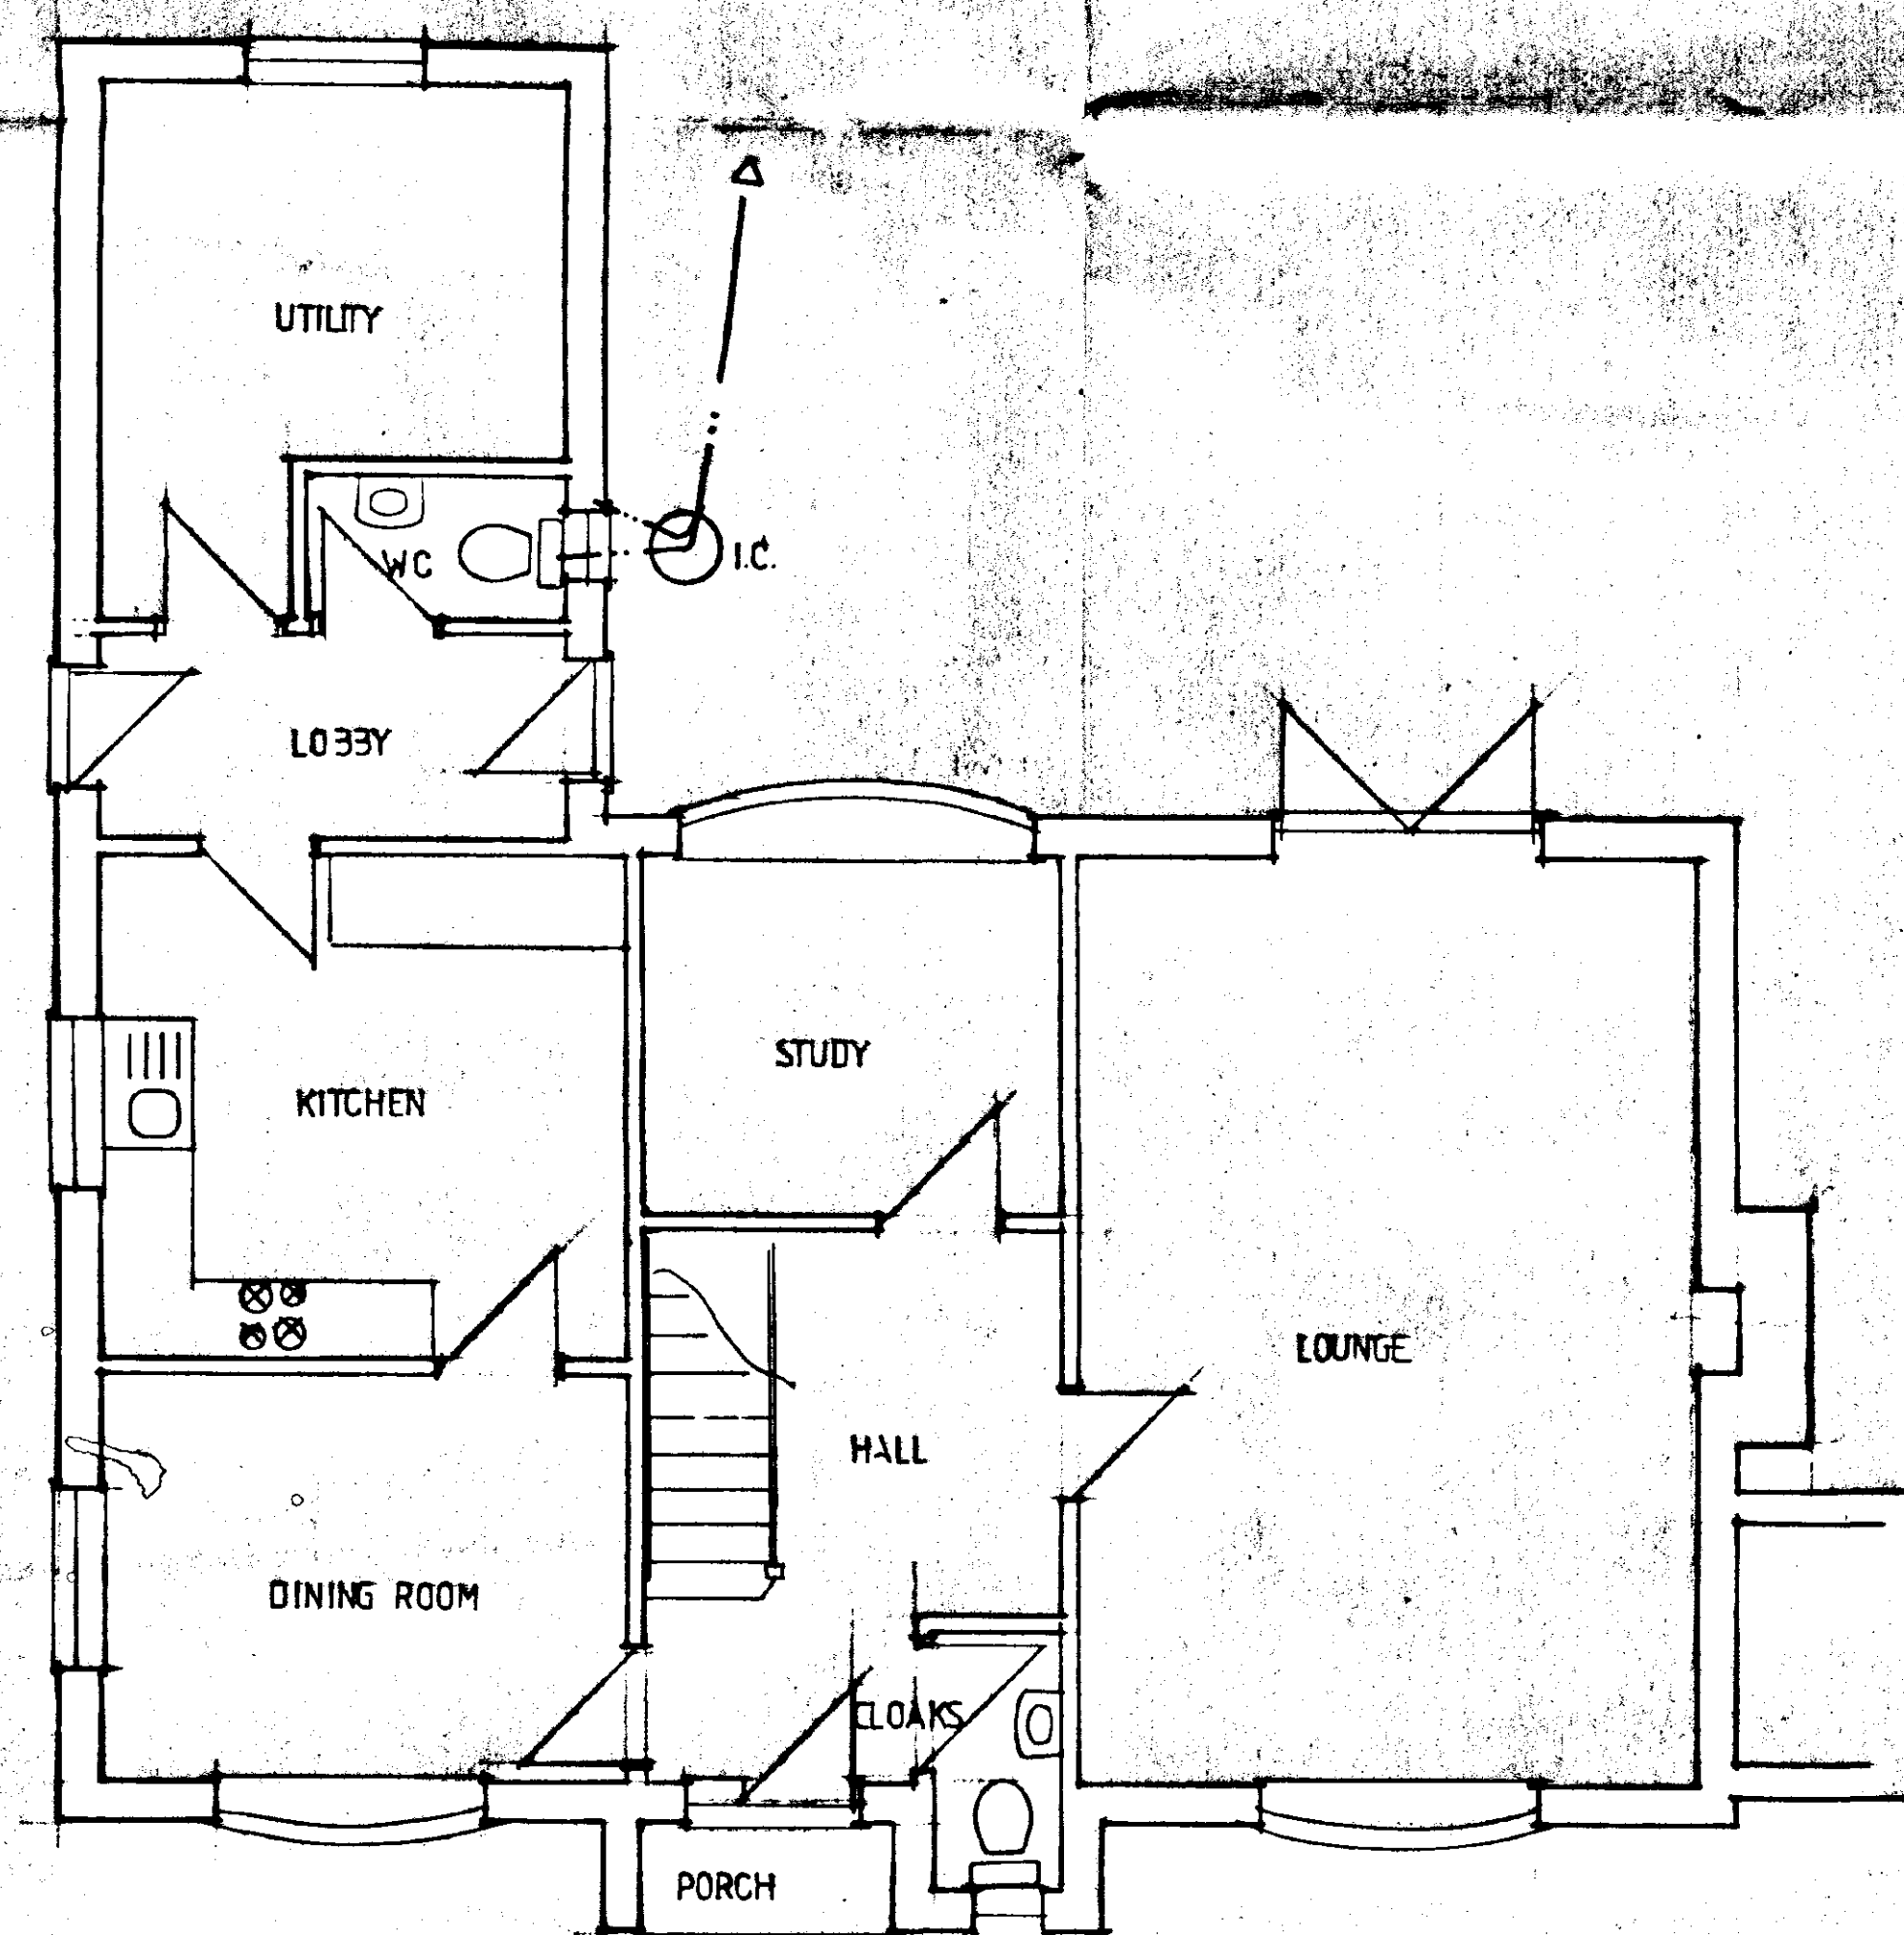

PLAN AS EXISTING

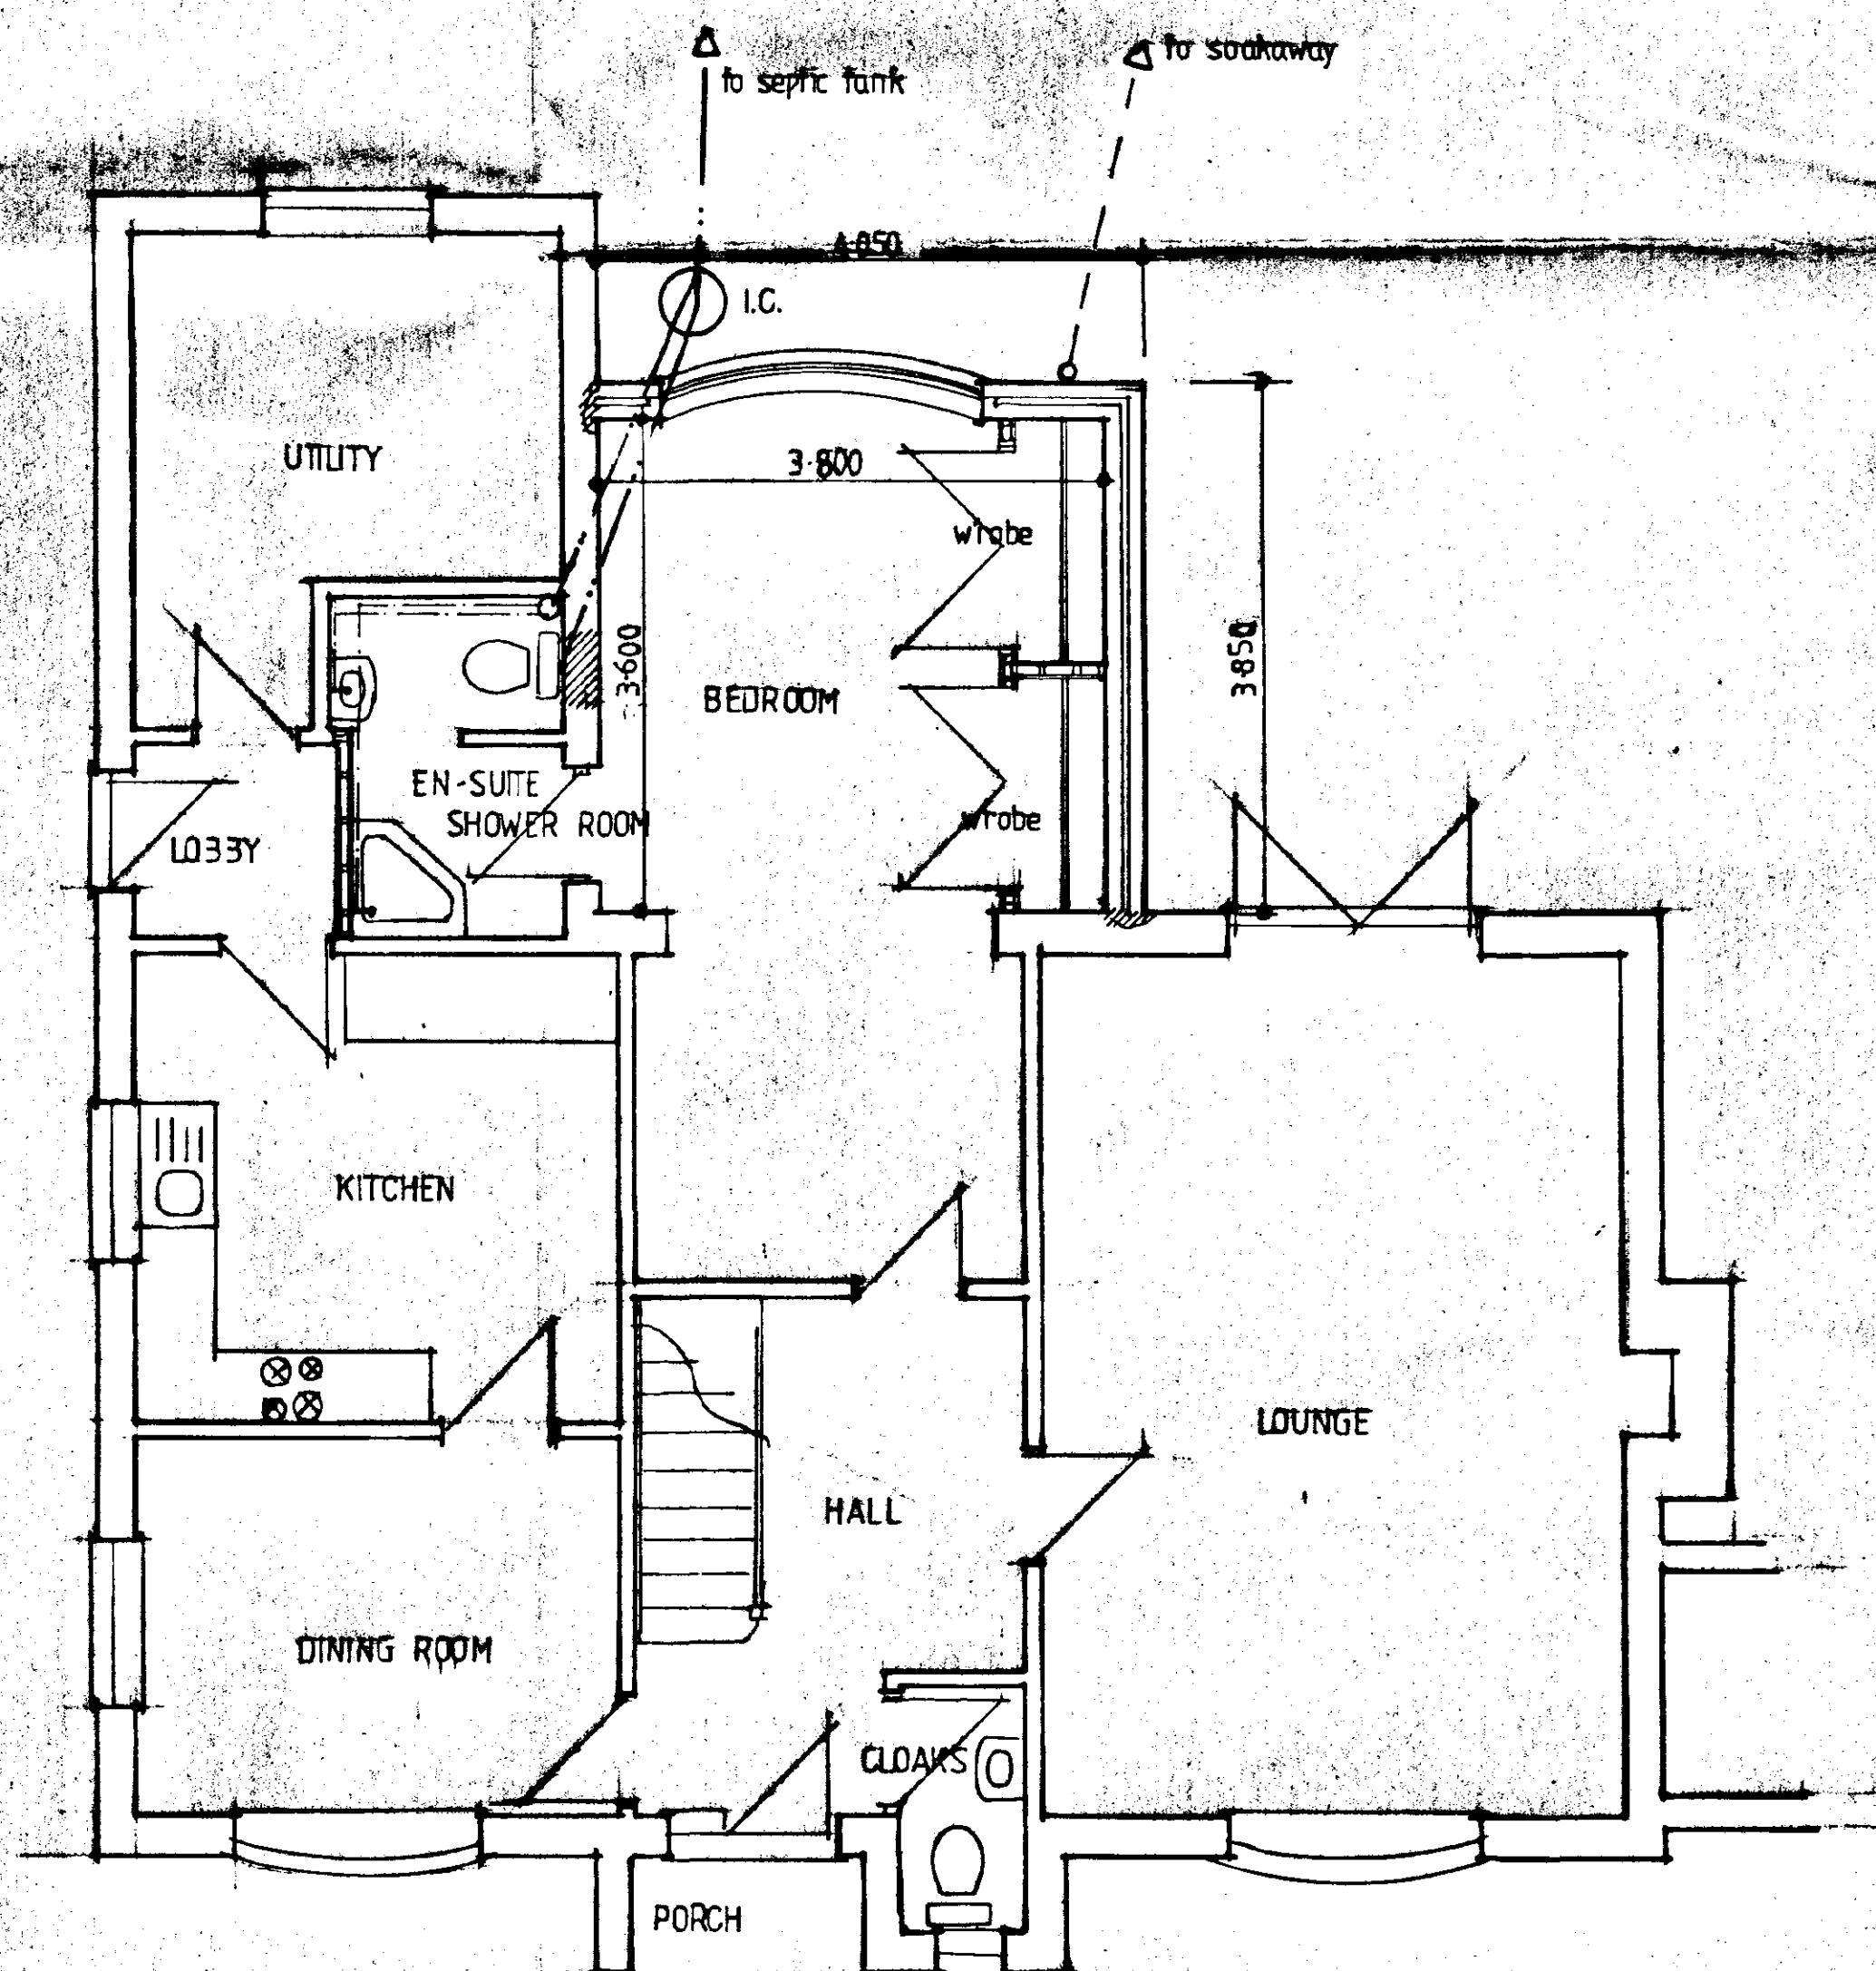

PLAN AS PROPOSED

SOUTH HOLLAND DC
HOUSING & PLANNING
20 MAR 2000
Ref: 0315100

project: PROPOSED EXTENSION TO REAR OF
CHALLET.
site: 'THE HAMBER' VICARAGE LANE,
LONG SUTTON, Lincs.

clients: Mr & Mrs R. Dugate.

scale: 1:50.

date: Mar, 2000.

drawn: LWB (design & build)

telephone: 01406 625953

**DETERMINED
PLAN**