


Area Schedule		
Plots 1-2, 29-30 & 39-40		69m²
Plots 3, 27 & 37		45.4m²

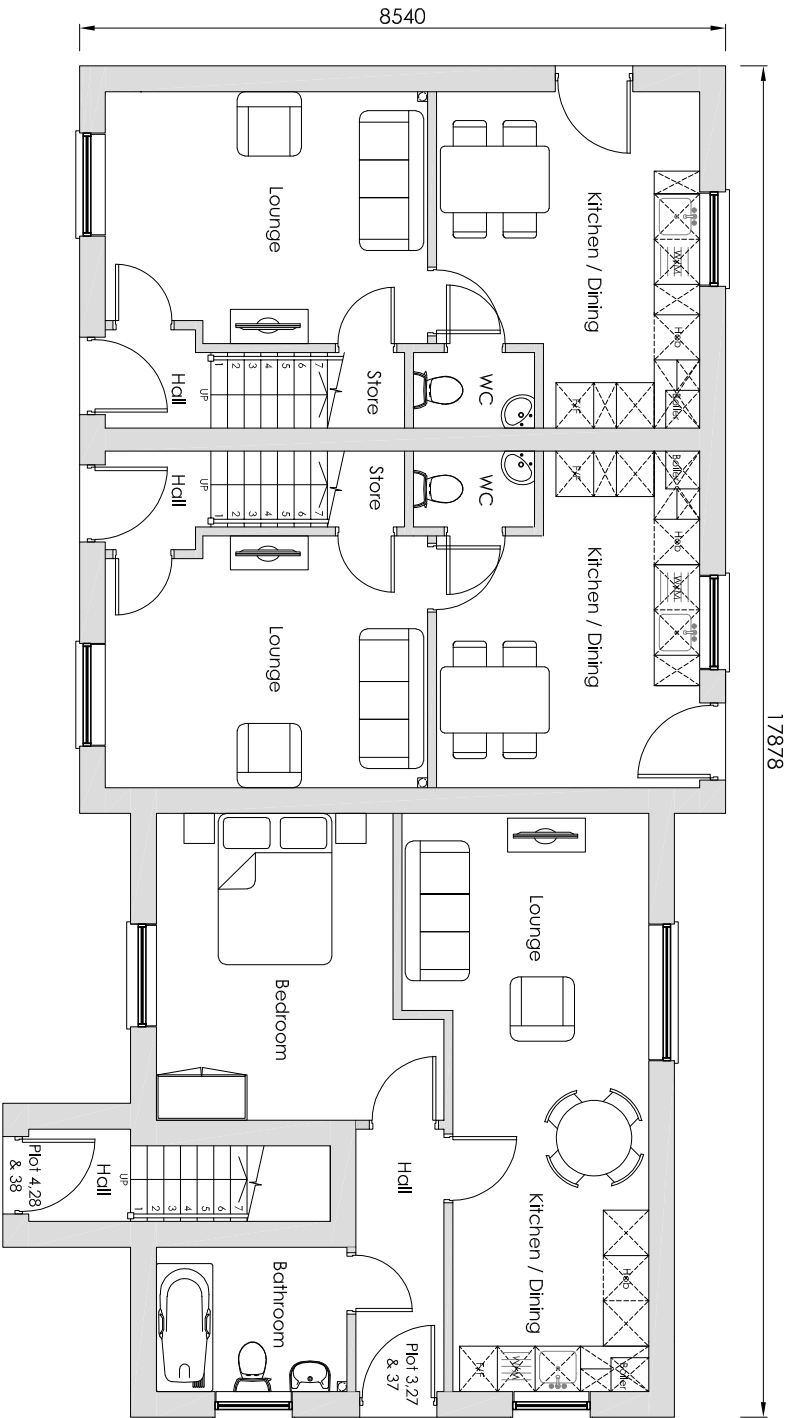

Ground Floor

0 1m 2m 3m 4m 5m 1:100

BT1 - 2b4p House & 1b2p Apartment - Applicable to Plots 1-4, 27-30 & 37-40

Printed or electronic copies of this drawing can be scaled for planning purposes only. Any discrepancies with this drawing to be reported and clarified prior to commencing work on site, if in doubt - Ask.		Client:		Title:		Scale:		Date:		REV:		P2 P1		MINOR UPDATES FOR PLANNING PLANNING ISSUE		Feb 19 Dec 18		TJN JO	
Corporate Architecture Ltd accept no responsibility for works not undertaken fully in accordance with this drawing and relevant specifications.		Kaplan Property Group		Station Road, Long Sutton. Spalding. PE12 9BP. BT1		1:100		Dec 18		P2		P2		REVISION DESCRIPTION:		DATE:		BY:	
Copyright © Corporate Architecture Limited				Proposed Ground Floor Plans		Drawn by: JO		Checked by: CD		Status: PLANNING ISSUE		Rev: P2		Drawing No: 4261/KP/17/100		CORPORATE ARCHITECTURE LIMITED CHARTERED ARCHITECTS		1 Timbush Way, Market Harborough, Leicester, LE16 7XY Tel: 01858 467476	
																		Email : office@corporatearchitecture.co.uk Website: www.corporatearchitecture.co.uk	

