


Area Schedule		
Plots 1-2, 29-30 & 39-40	69m²	
Plots 4, 28 & 38	49.8m²	

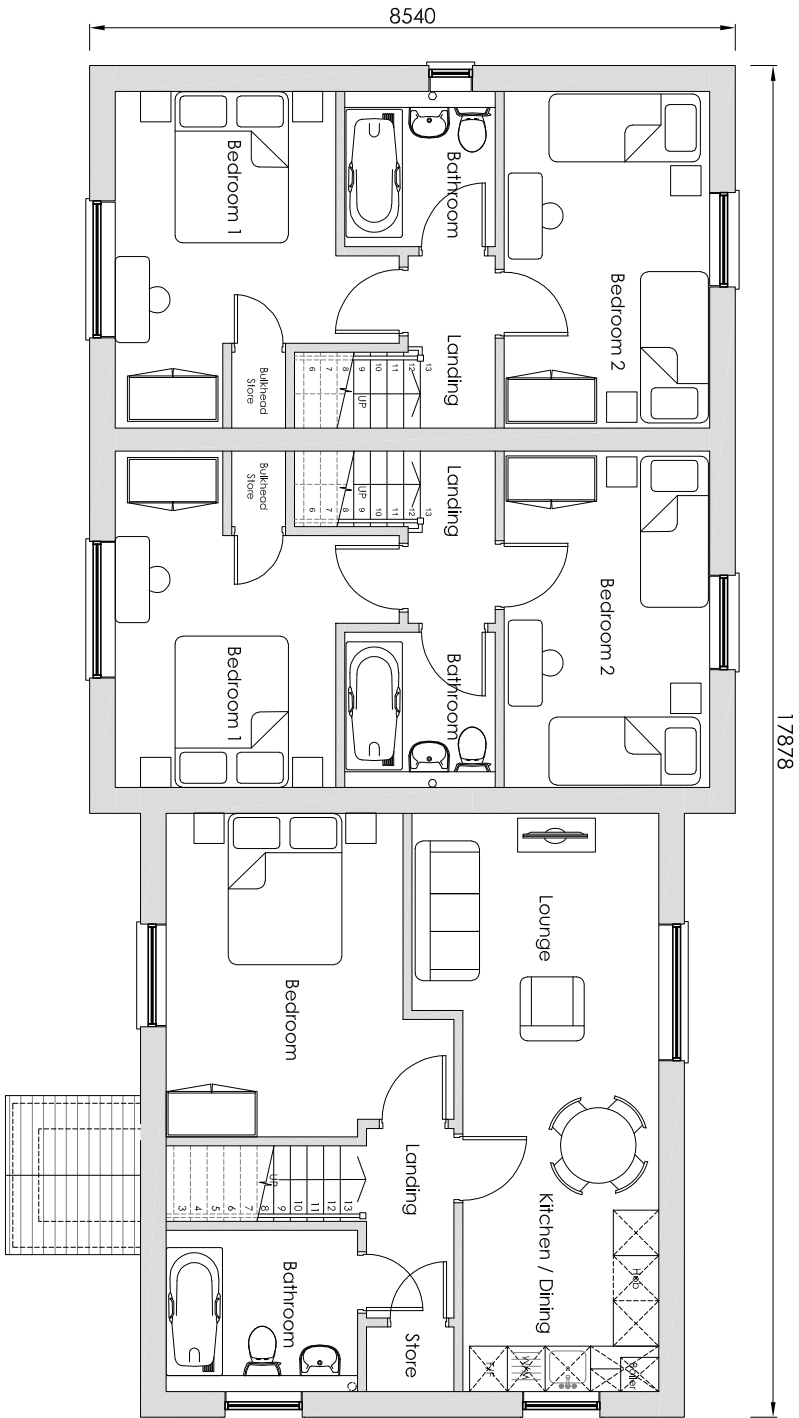

BT1 - 2b4p House & 1b2p Apartment - Applicable to Plots 1-4, 27-30 & 37-40

Printed or electronic copies of this drawing can be scaled for planning purposes only. Any discrepancies with this drawing to be reported and clarified prior to commencing work on site, if in doubt - Ask. Corporate Architecture Ltd accept no responsibility for works not undertaken fully in accordance with this drawing and relevant specifications. Copyright © Corporate Architecture Limited		Client:	Kaplan Property Group		Title:	Station Road, Long Sutton. Spalding. PE12 9BP. BT1 Proposed First Floor Plans		Scale:		1:100		Date:	Dec 18		CORPORATE ARCHITECTURE LIMITED CHARTERED ARCHITECTS		
						Drawn by: JO		Checked by: CD		Status: PLANNING ISSUE			Rev: P2		1 Trimbush Way, Market Harborough, Leicester, LE16 7XY Tel: 01858 467476		
			Drawing No: 4261/KP/17/101											Email : office@corporatearchitecture.co.uk Website: www.corporatearchitecture.co.uk			

