



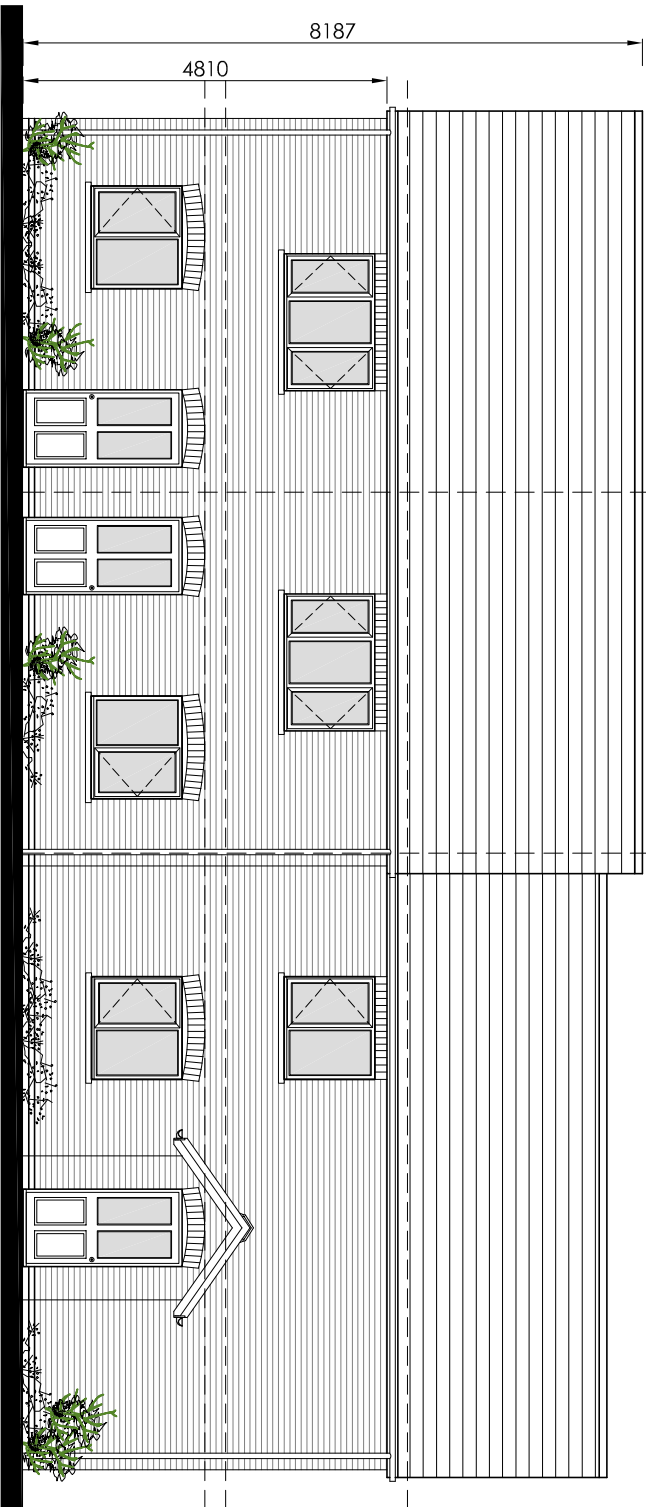


Front Elevation

0 1m 2m 3m 4m 5m 1:100

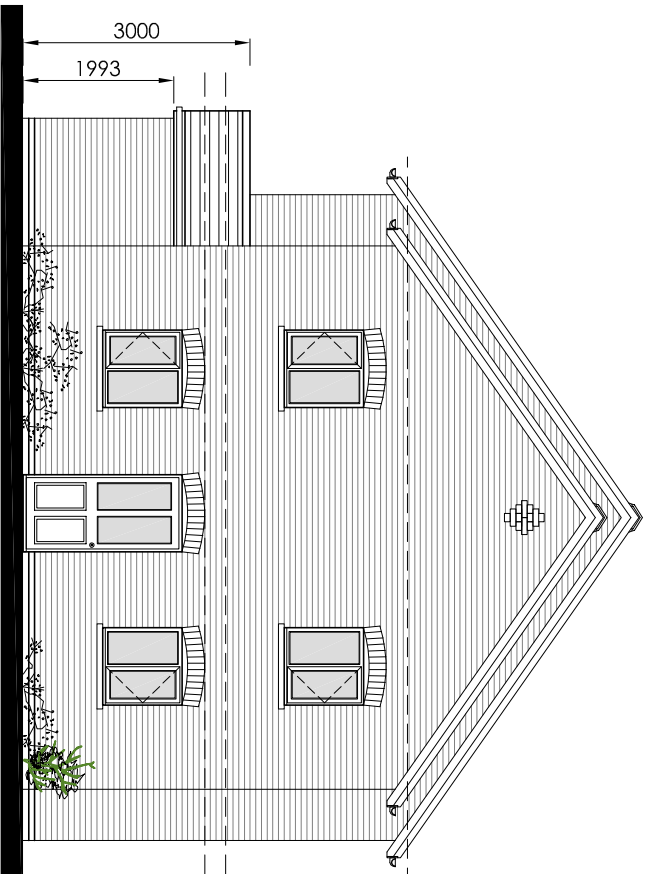


Side Elevation

0 1m 2m 3m 4m 5m 1:100

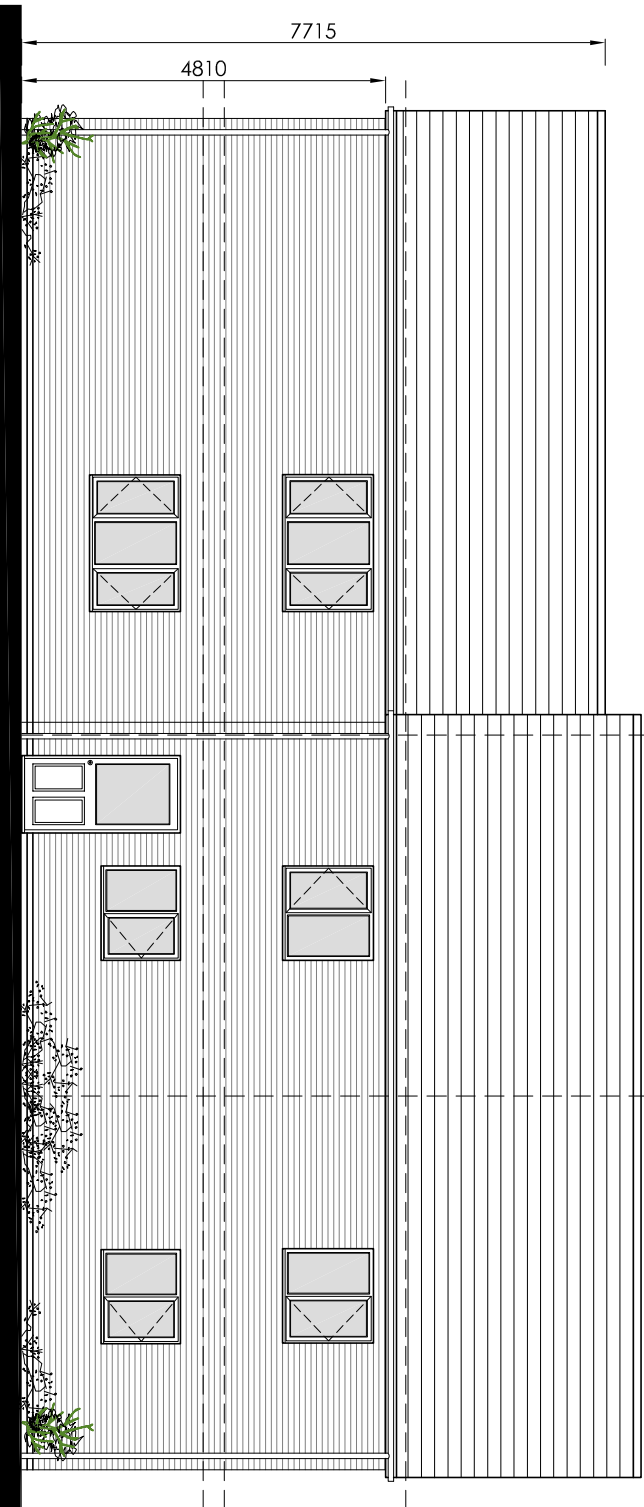

Rear Elevation

0 1m 2m 3m 4m 5m 1:100

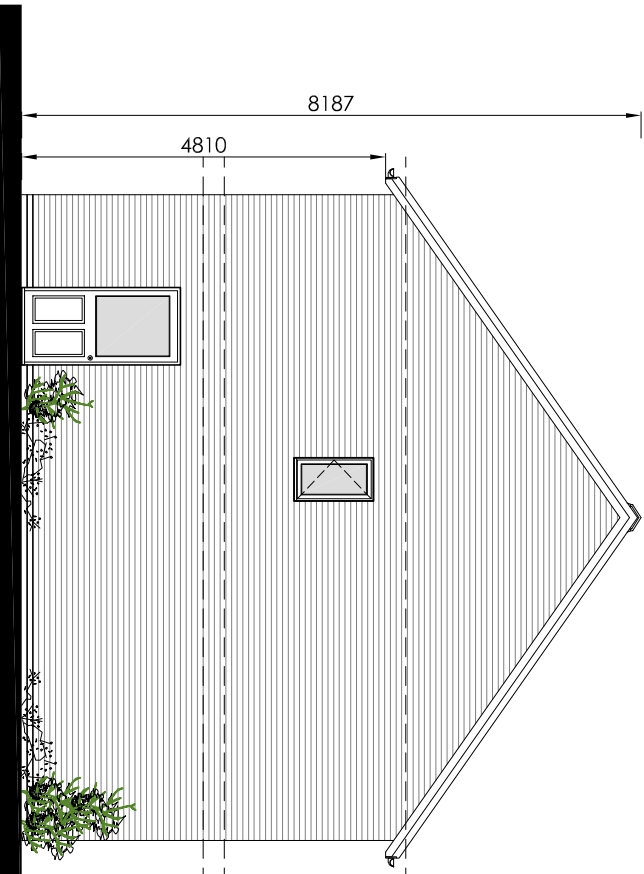

Side Elevation

0 1m 2m 3m 4m 5m 1:100

BT1 - 2b4p House & 1b2p Apartment - Applicable to Plots 1-4, 27-30 & 37-40

Printed or electronic copies of this drawing can be scaled for planning purposes only. Any discrepancies with this drawing to be reported and clarified prior to commencing work on site, if in doubt - Ask.

Corporate Architecture Ltd accept no responsibility for works not undertaken fully in accordance with this drawing and relevant specifications.

Copyright © Corporate Architecture Limited

Client:

Kaplan Property Group

Title:

Station Road, Long Sutton,
Spalding. PE12 9BP.
BT1
Proposed Elevations

Scale:

1:100

Date:

Dec 18

Drawn by:

JO

Checked by:

CD

Status:

PLANNING ISSUE

Drawing No:

4261/KP/17/102

Rev:

P2

CORPORATE ARCHITECTURE LIMITED
CHARTERED ARCHITECTS

Venort House,
1 Timbush Way, Market Harborough,
Leicester, LE16 7XY
Tel: 01858 467476

Email : office@corporatearchitecture.co.uk
Website: www.corporatearchitecture.co.uk



P2
P1
MINOR UPDATES FOR PLANNING
PLANNING ISSUE

REV:

REVISION DESCRIPTION:

Feb 19
Dec 18
JO

DATE:

BY: