


Area Schedule	
Plots 9-12, 17-18, 19-26 & 31-32	69m²

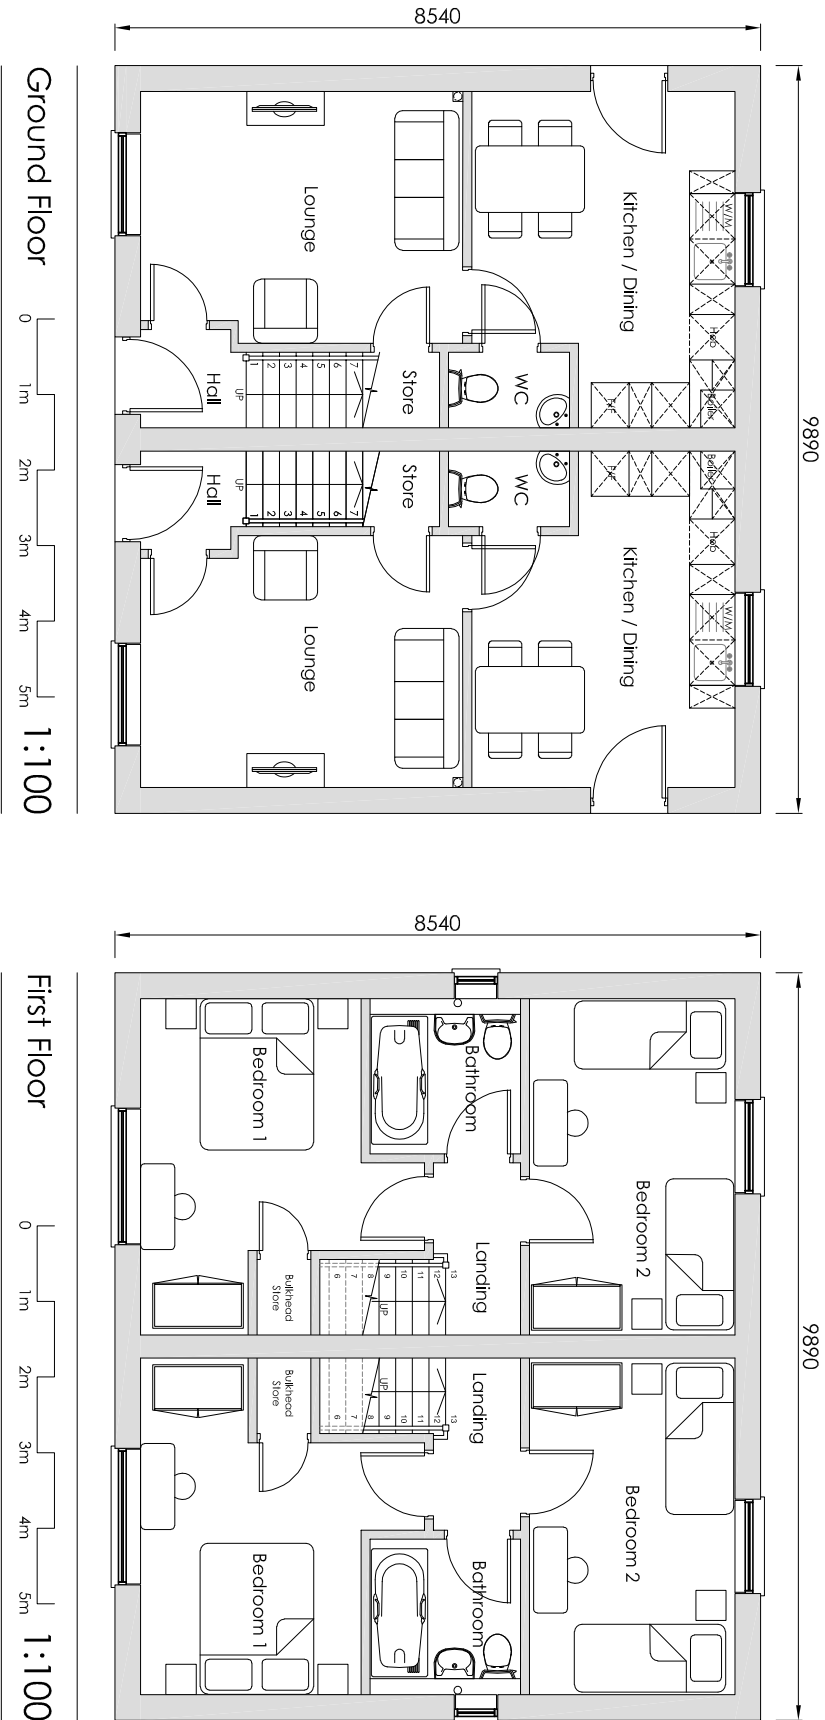

BT2 - 2b4p House - Applicable to Plots 9-12, 17-18, 19-26 & 31-32

Printed or electronic copies of this drawing can be scaled for planning purposes only. Any discrepancies with this drawing to be reported and clarified prior to commencing work on site, if in doubt - Ask.										Client:									
Corporate Architecture Ltd accept no responsibility for works not undertaken fully in accordance with this drawing and relevant specifications.										Kaplan Property Group									
Copyright © Corporate Architecture Limited										Title:									
										Station Road, Long Sutton. Spalding. PE12 9BP. BT2 Proposed Floor Plans									
Drawing No: 4261/KP/17/200										Scale: 1:100									
Rev: P2										Date: Dec 18									
Drawn by: JO					Checked by: CD					Status: PLANNING ISSUE									
CORPORATE ARCHITECTURE LIMITED CHARTERED ARCHITECTS																			
Vennor House, 1 Trimbush Way, Market Harborough, Leicester, LE16 7XY Tel: 01858 467476																			
Email : office@corporatearchitecture.co.uk Website: www.corporatearchitecture.co.uk																			