



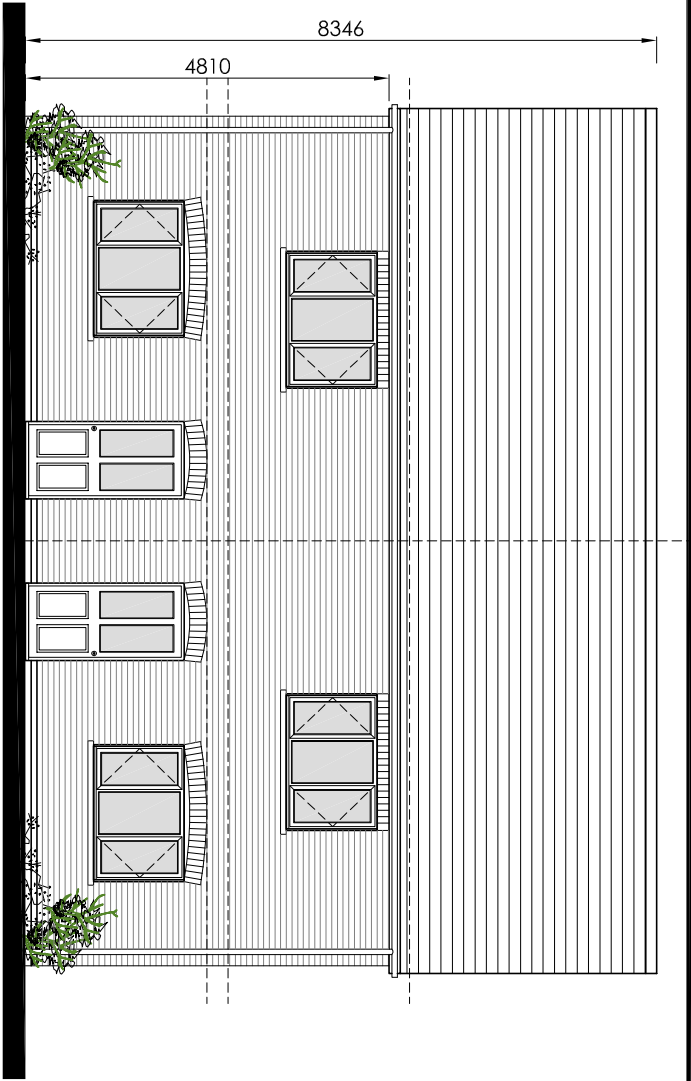


Front Elevation 1:100

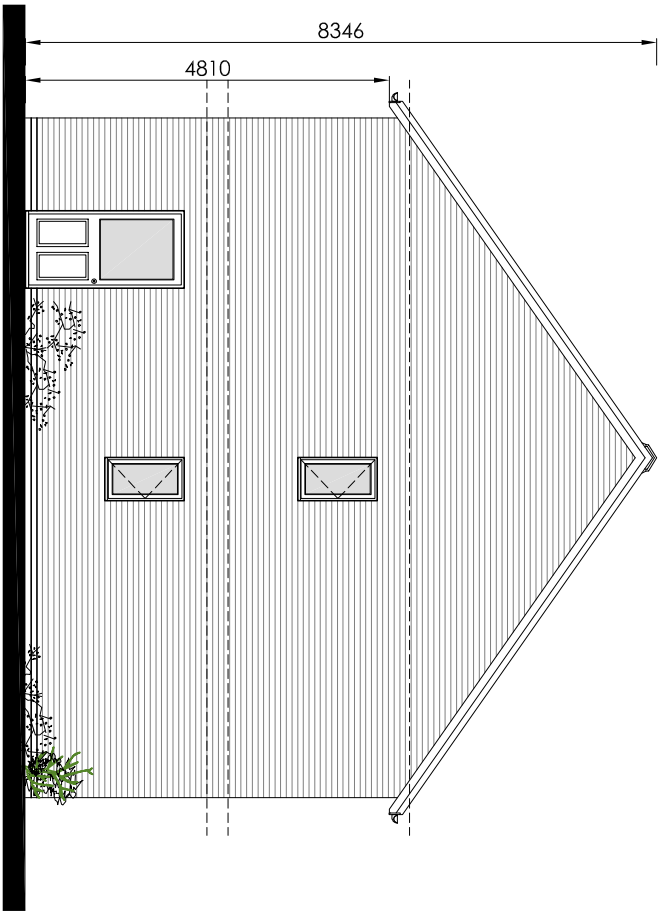

Side Elevation 1:100



Rear Elevation 1:100

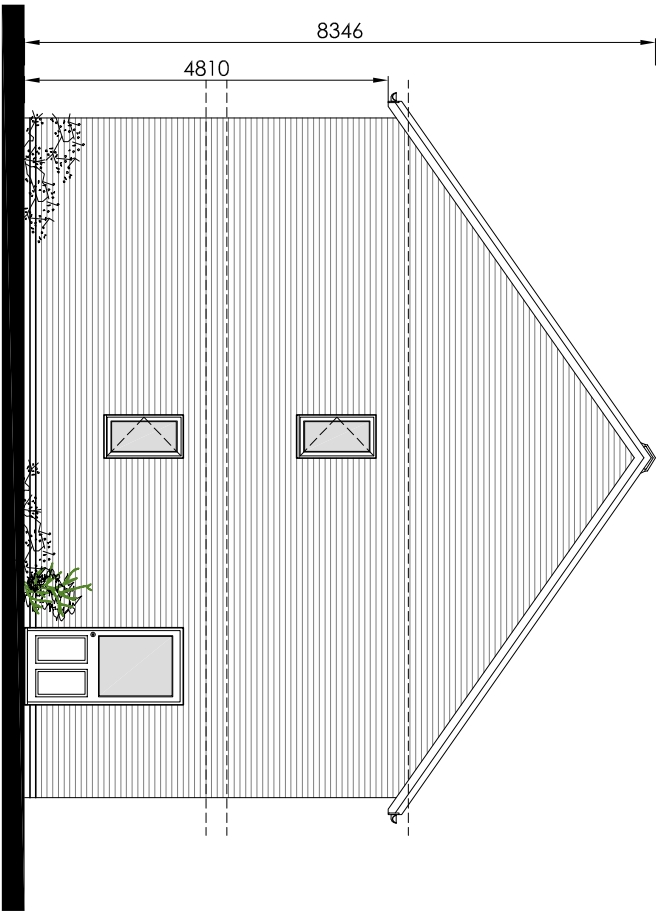

Side Elevation 1:100

BT3 - 3b5p House - Applicable to Plots 5-8, 13-14 & 33-34

Printed or electronic copies of this drawing can be used for planning purposes only. Any discrepancies with this drawing to be reported and clarified prior to commencing work on site, if in doubt - Ask.		Client: Kaplan Property Group		Title: Station Road, Long Sutton, Spalding. PE12 9BP. BT3 Proposed Elevations	
Corporate Architecture Ltd accept no responsibility for works not undertaken fully in accordance with this drawing and relevant specifications.		Copyright © Corporate Architecture Limited			
Scale: 1:100		Date: Dec 18		CORPORATE ARCHITECTURE LIMITED CHARTERED ARCHITECTS	
Drawn by: JO		Checked by: CD		Status: PLANNING ISSUE	
Drawing No: 4261/KP/17/301		Rev: P2		1 Timbush Way, Market Harborough, Leicestershire, LE16 7XX Tel: 01858 467476 Email : office@corporatearchitecture.co.uk Website: www.corporatearchitecture.co.uk	
REV: P2		MINOR UPDATES FOR PLANNING		Feb 19 Dec 18	
REV: P1		PLANNING ISSUE		TJN JO	
REV: P2		REVISION DESCRIPTION:		DATE: BY:	

