




Ground Floor Plan
Scale: 1:100



Second Floor Plan
Scale: 1:100



Basement Floor Plan
Scale: 1:100

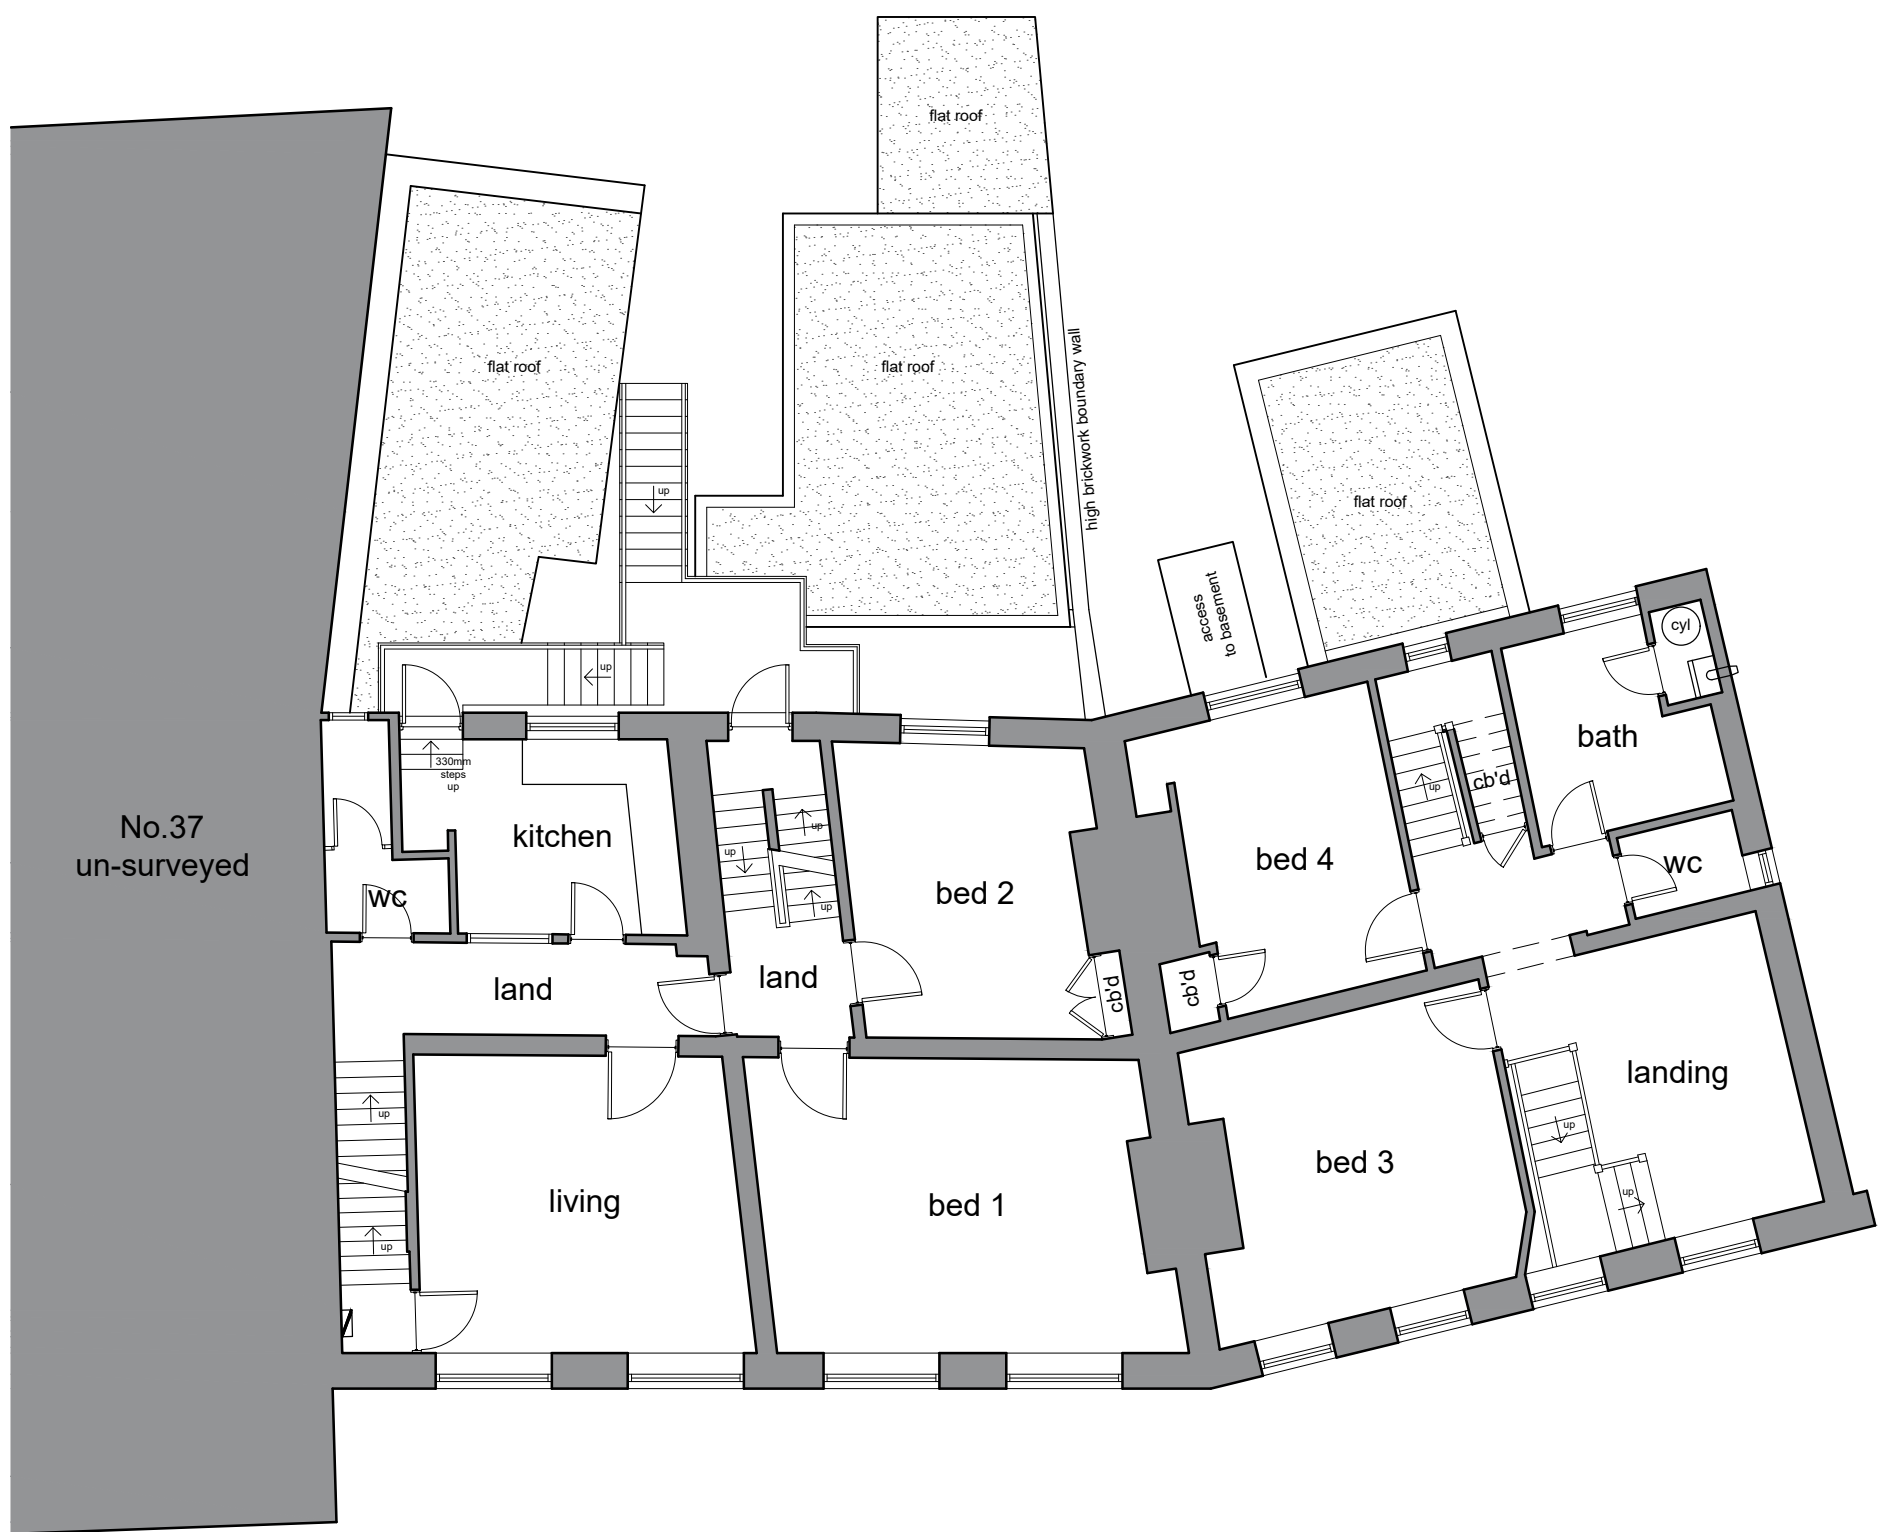

First Floor Plan
Scale: 1:100

- General Notes
1. All dimensions are shown in 'mm' unless otherwise stated.
 2. The contractor, sub-contractors and suppliers must verify all dimensions on site prior to the commencement of any work.
 3. This drawing is to be read in conjunction with all relevant engineers and specialist sub-contractors drawings and specifications.
 4. Any discrepancies are to be brought to the designers attention.

AS EXISTING

SWANN EDWARDS
ARCHITECTURE

Swann Edwards Architecture Limited, Black Barn, Fen Road,
Guyhirn, Wisbech, Cambs. PE13 4AA
t 01945 450694 e info@swannedwards.co.uk w www.swannedwards.co.uk

Job Title Proposed HMO 39 & 43 West Street, Long Sutton, Spalding For: IMN Properties	Date December 2024	Drawn by SHe Checked by G.E
Drawing Title Survey Drawing Floor Plans	Job No. SE-2227	Sheet Size A1
	Dwg No. 100	Revision