


No. 37 No. 39 No. 43




Front Elevation
Scale: 1:100

No. 43 No. 39 No. 37

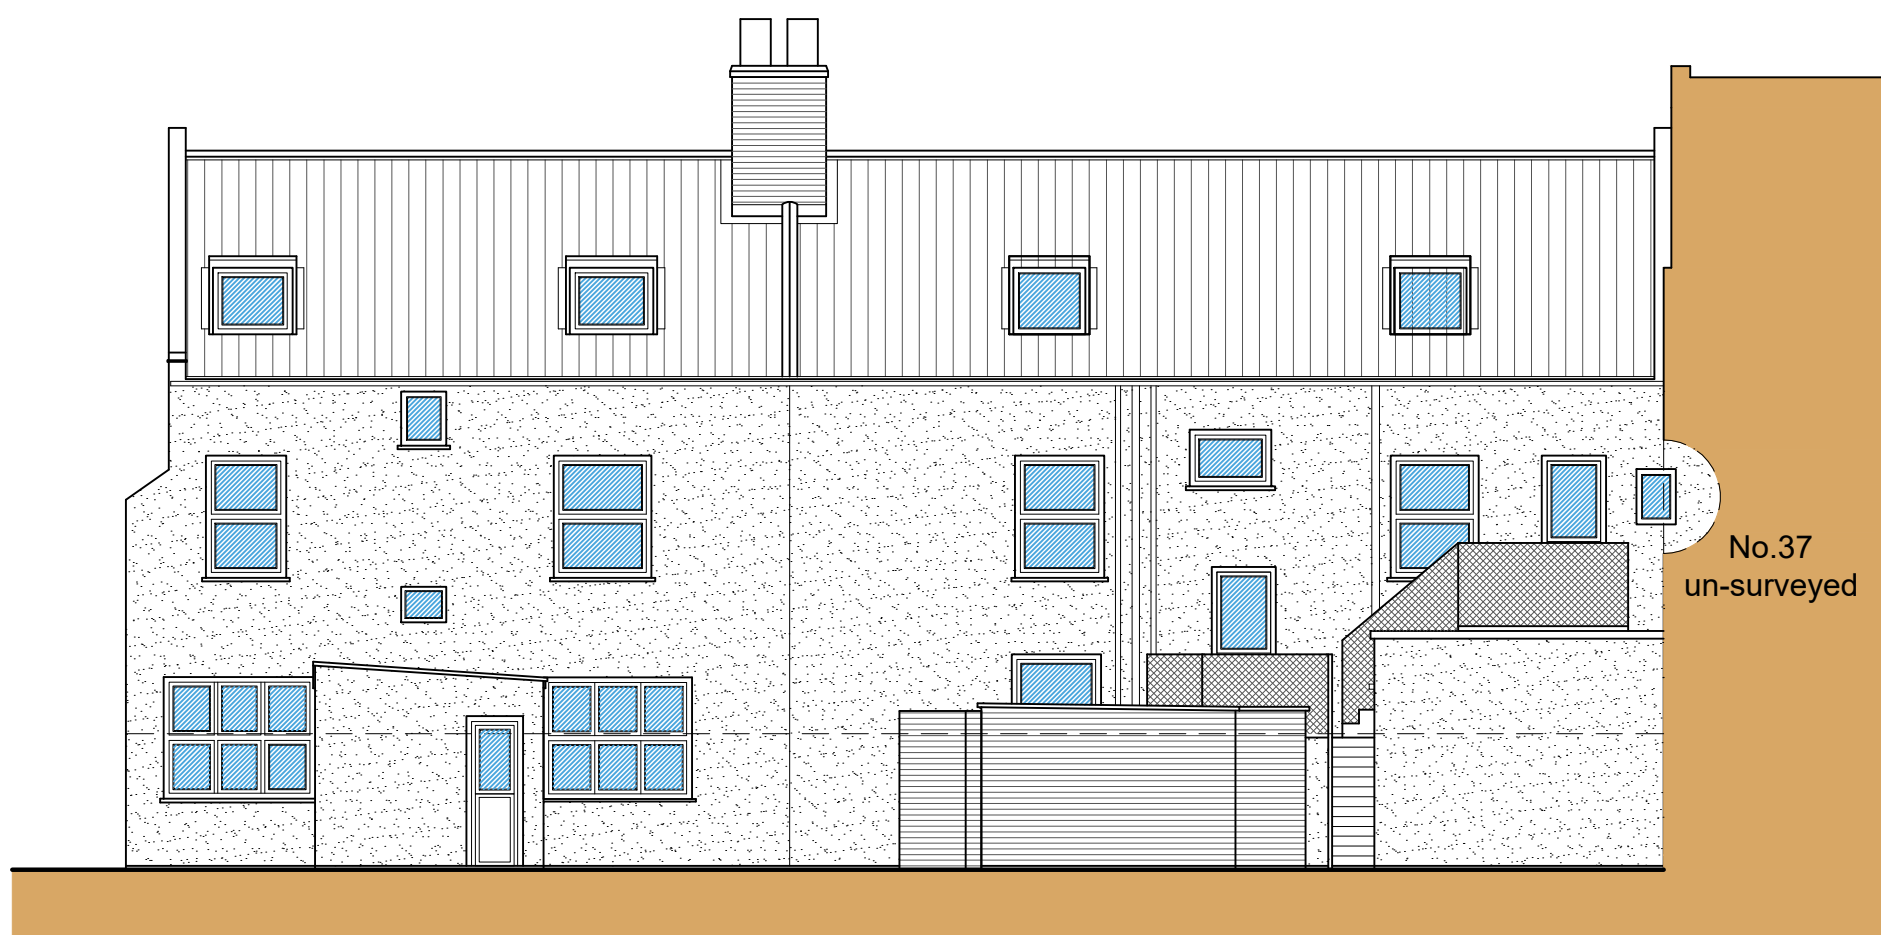

Rear Elevation
Scale: 1:100

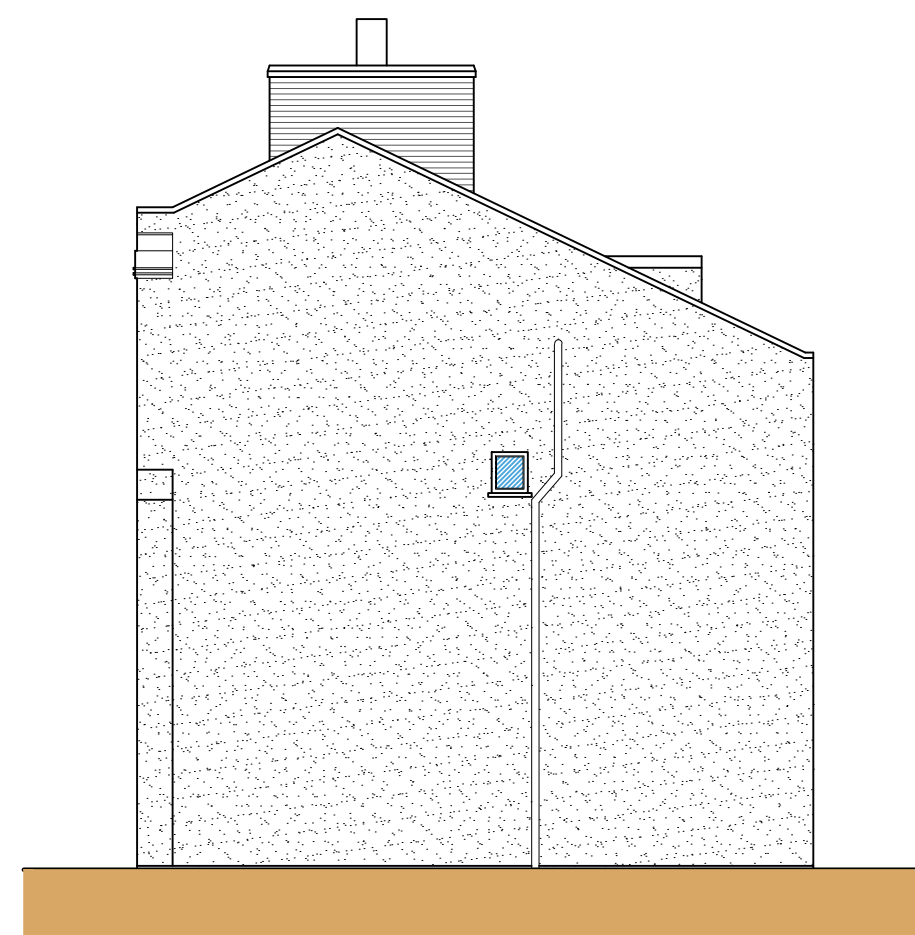

Side Elevation
Scale: 1:100



Site Plan
Scale: 1:200



Location Plan
Scale: 1:1250

- General Notes
1. All dimensions are shown in 'mm' unless otherwise stated.
 2. The contractor, sub-contractors and suppliers must verify all dimensions on site prior to the commencement of any work.
 3. This drawing is to be read in conjunction with all relevant engineers and specialist sub-contractors drawings and specifications.
 4. Any discrepancies are to be brought to the designers attention.

AS EXISTING

SWANN EDWARDS
ARCHITECTURE

Swann Edwards Architecture Limited, Black Barn, Fen Road,
Guyhirn, Wisbech, Cambs. PE13 4AA
t 01945 450694 e info@swannedwards.co.uk w www.swannedwards.co.uk

Job Title Proposed HMO 39 & 43 West Street, Long Sutton, Spalding For: IMN Properties	Date December 2024	Drawn by SHe Checked by G.E
Drawing Title Survey Drawing Elevations, Site & Location Plans	Job No. SE-2227 Dwg No. 101	Sheet Size A1 Revision