



Ground Floor Plan
Scale: 1:100



Second Floor Plan
Scale: 1:100




Basement Floor Plan
Scale: 1:100



First Floor Plan
Scale: 1:100

WALL KEY

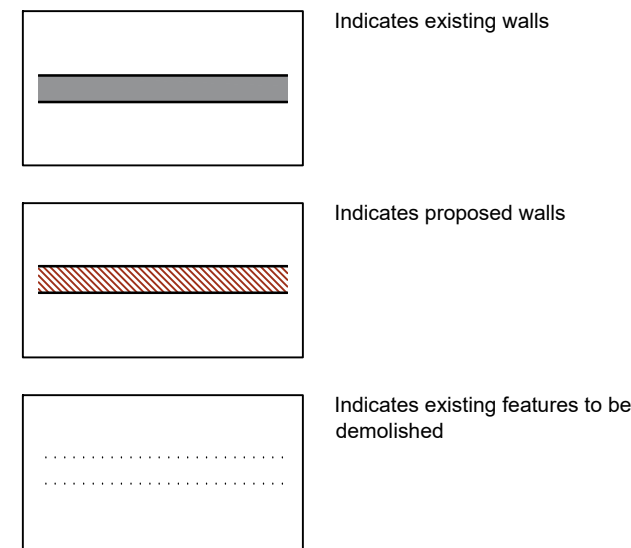

- General Notes
1. All dimensions are shown in 'mm' unless otherwise stated.
 2. The contractor, sub-contractors and suppliers must verify all dimensions on site prior to the commencement of any work.
 3. This drawing is to be read in conjunction with all relevant engineers and specialist sub-contractors drawings and specifications.
 4. Any discrepancies are to be brought to the designers attention.

Status

PLANNING



Swann Edwards Architecture Limited, Black Barn, Fen Road,
Guyhirn, Wisbech, Cambs. PE13 4AA
t 01945 450694 e info@swannedwards.co.uk w www.swannedwards.co.uk

Job Title Proposed HMO 39 & 43 West Street, Long Sutton, Spalding For: IMN Properties	Date March 2025	Drawn by SHe Checked by RS
Drawing Title Planning Drawing Floor Plans	Job No. SE-2227	Sheet Size A1
	Dwg No. PP1000	Revision A