


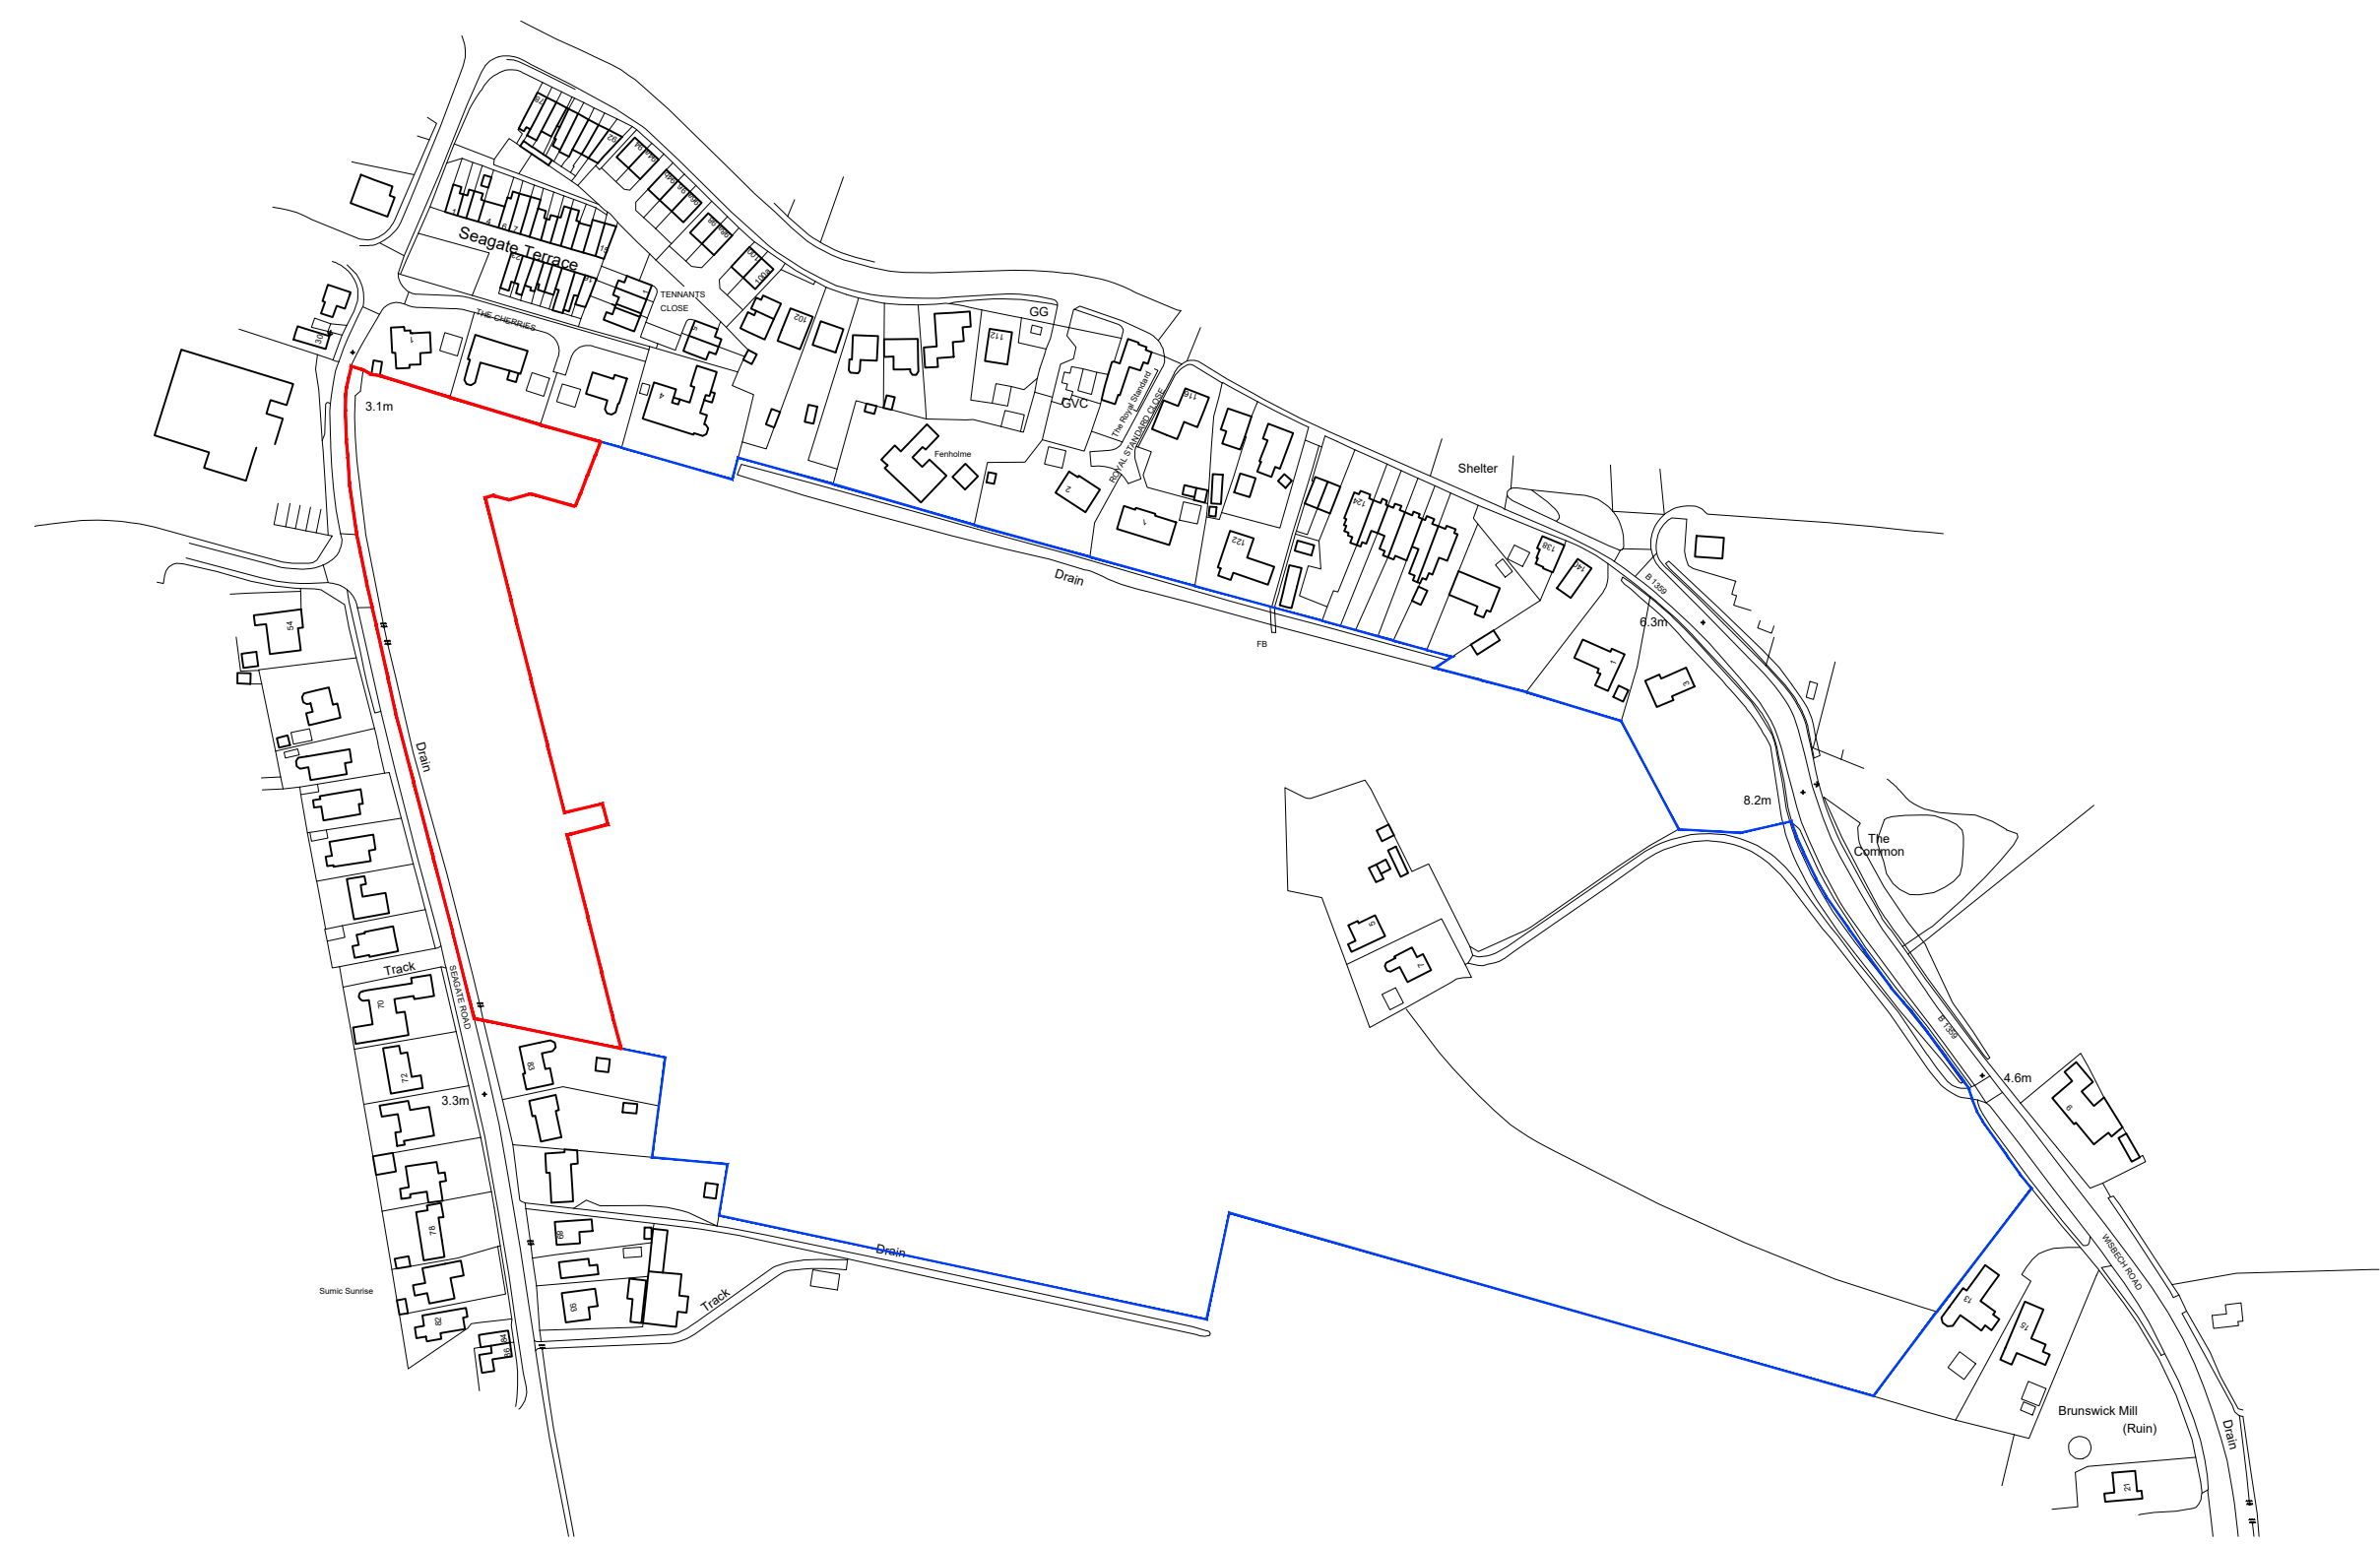

LOCATION PLAN
scale 1:2500
Ordnance Survey (c) Crown Copyright 20
All rights reserved. Licence number 1000

A Red line boundary amended to suit 07/10/21

DRAWING ISSUES AND REVISIONS

Lines Design Consultancy | 12 Vickers Lane | Louth
Lincolnshire | LN11 9PJ
T | 01507 611155 | E | admin@lincsdesignconsultancy.co.uk



PROJECT | Residential Development,
Seagate Road,
Long Sutton,
Lincolnshire

DATE	August 2021
TITLE	Existing Site

SCALE	As Stated
ORIGINAL SIZE	A1 (Landscape)
DRAWING NUMBER	LDC-3598-PL-11 A

This drawing is the copyright of **Unica Design Consultancy** and must not be reproduced without written consent. The contractor is responsible for taking and checking all dimensions on site prior to commencement and reporting back to the architectural consultant any discrepancies. All materials specified on this drawing are to be used in this project. We will manufacture within instructions and current codes of practice.

All Details and Specification on this drawing and in relation to this specific project should be adhered to. If any deviations occur the contractor / client should inform **Unica Design Consultancy** immediately as we cannot be held responsible for errors resulting from undeclared detail and specification changes.

EXISTING SITE PLAN

scale 1:500