




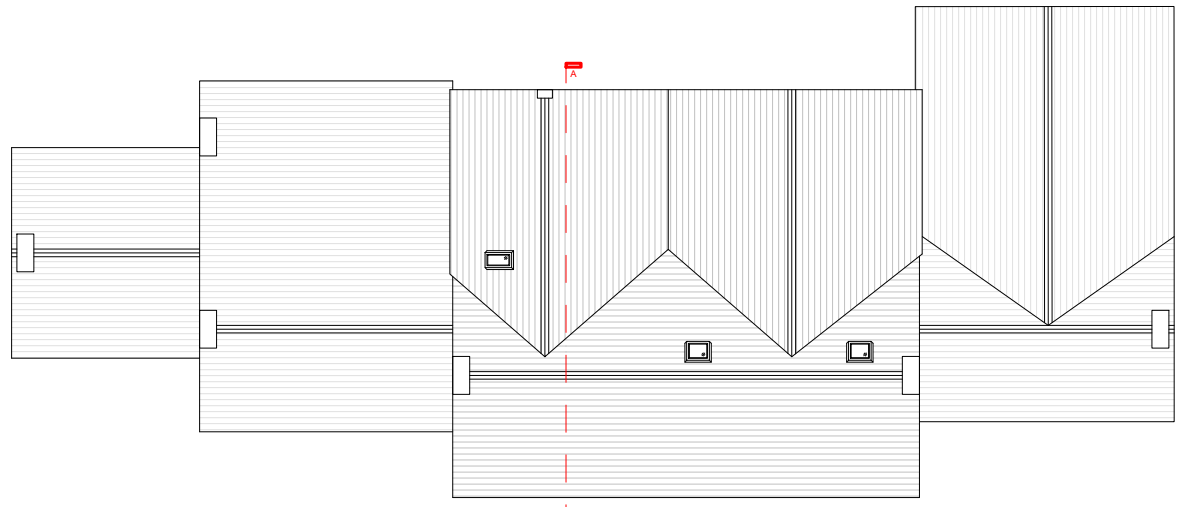


ROOF PLAN @ 1:200

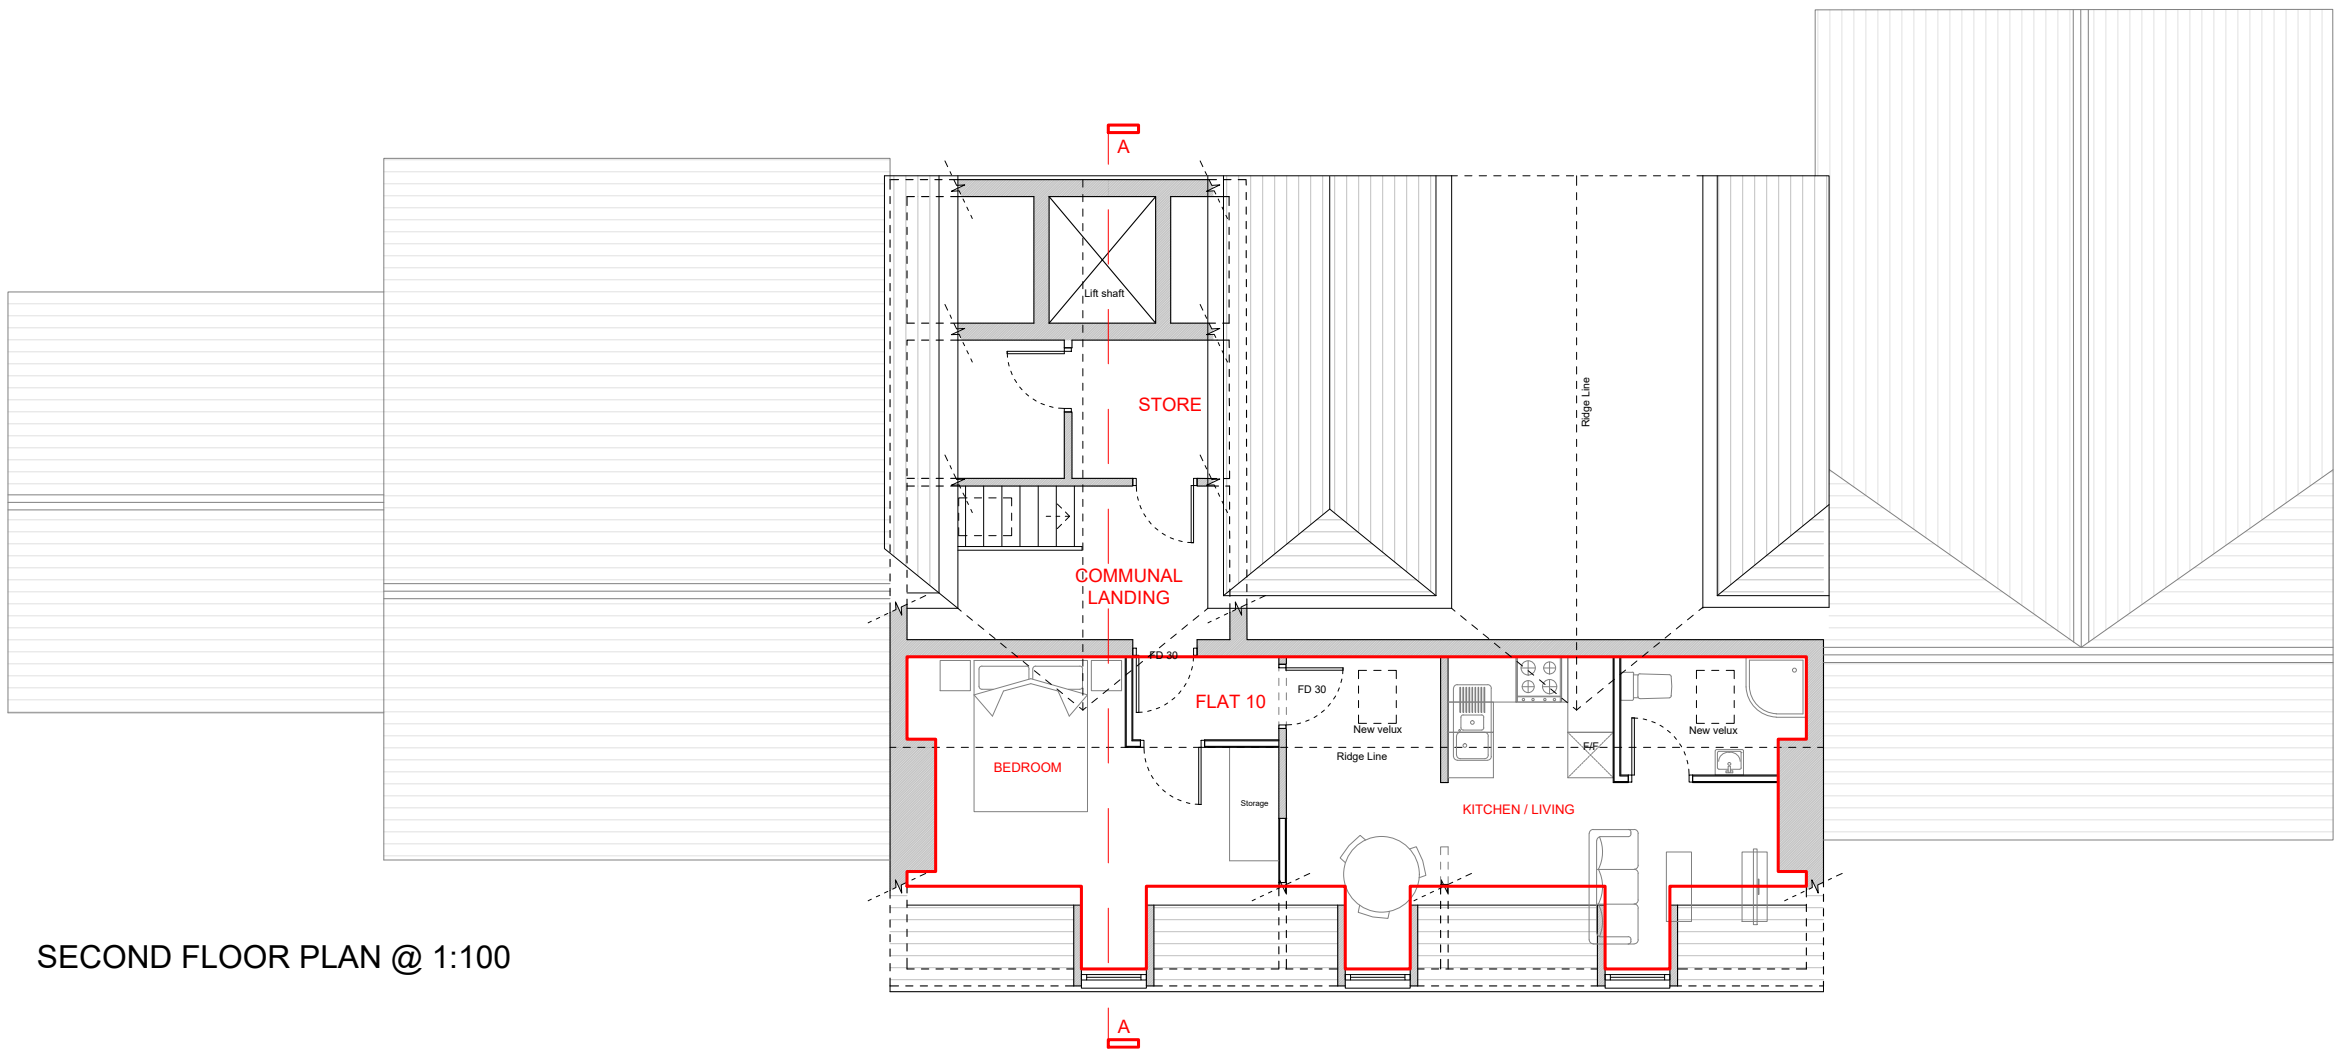


SECOND FLOOR PLAN @ 1:100

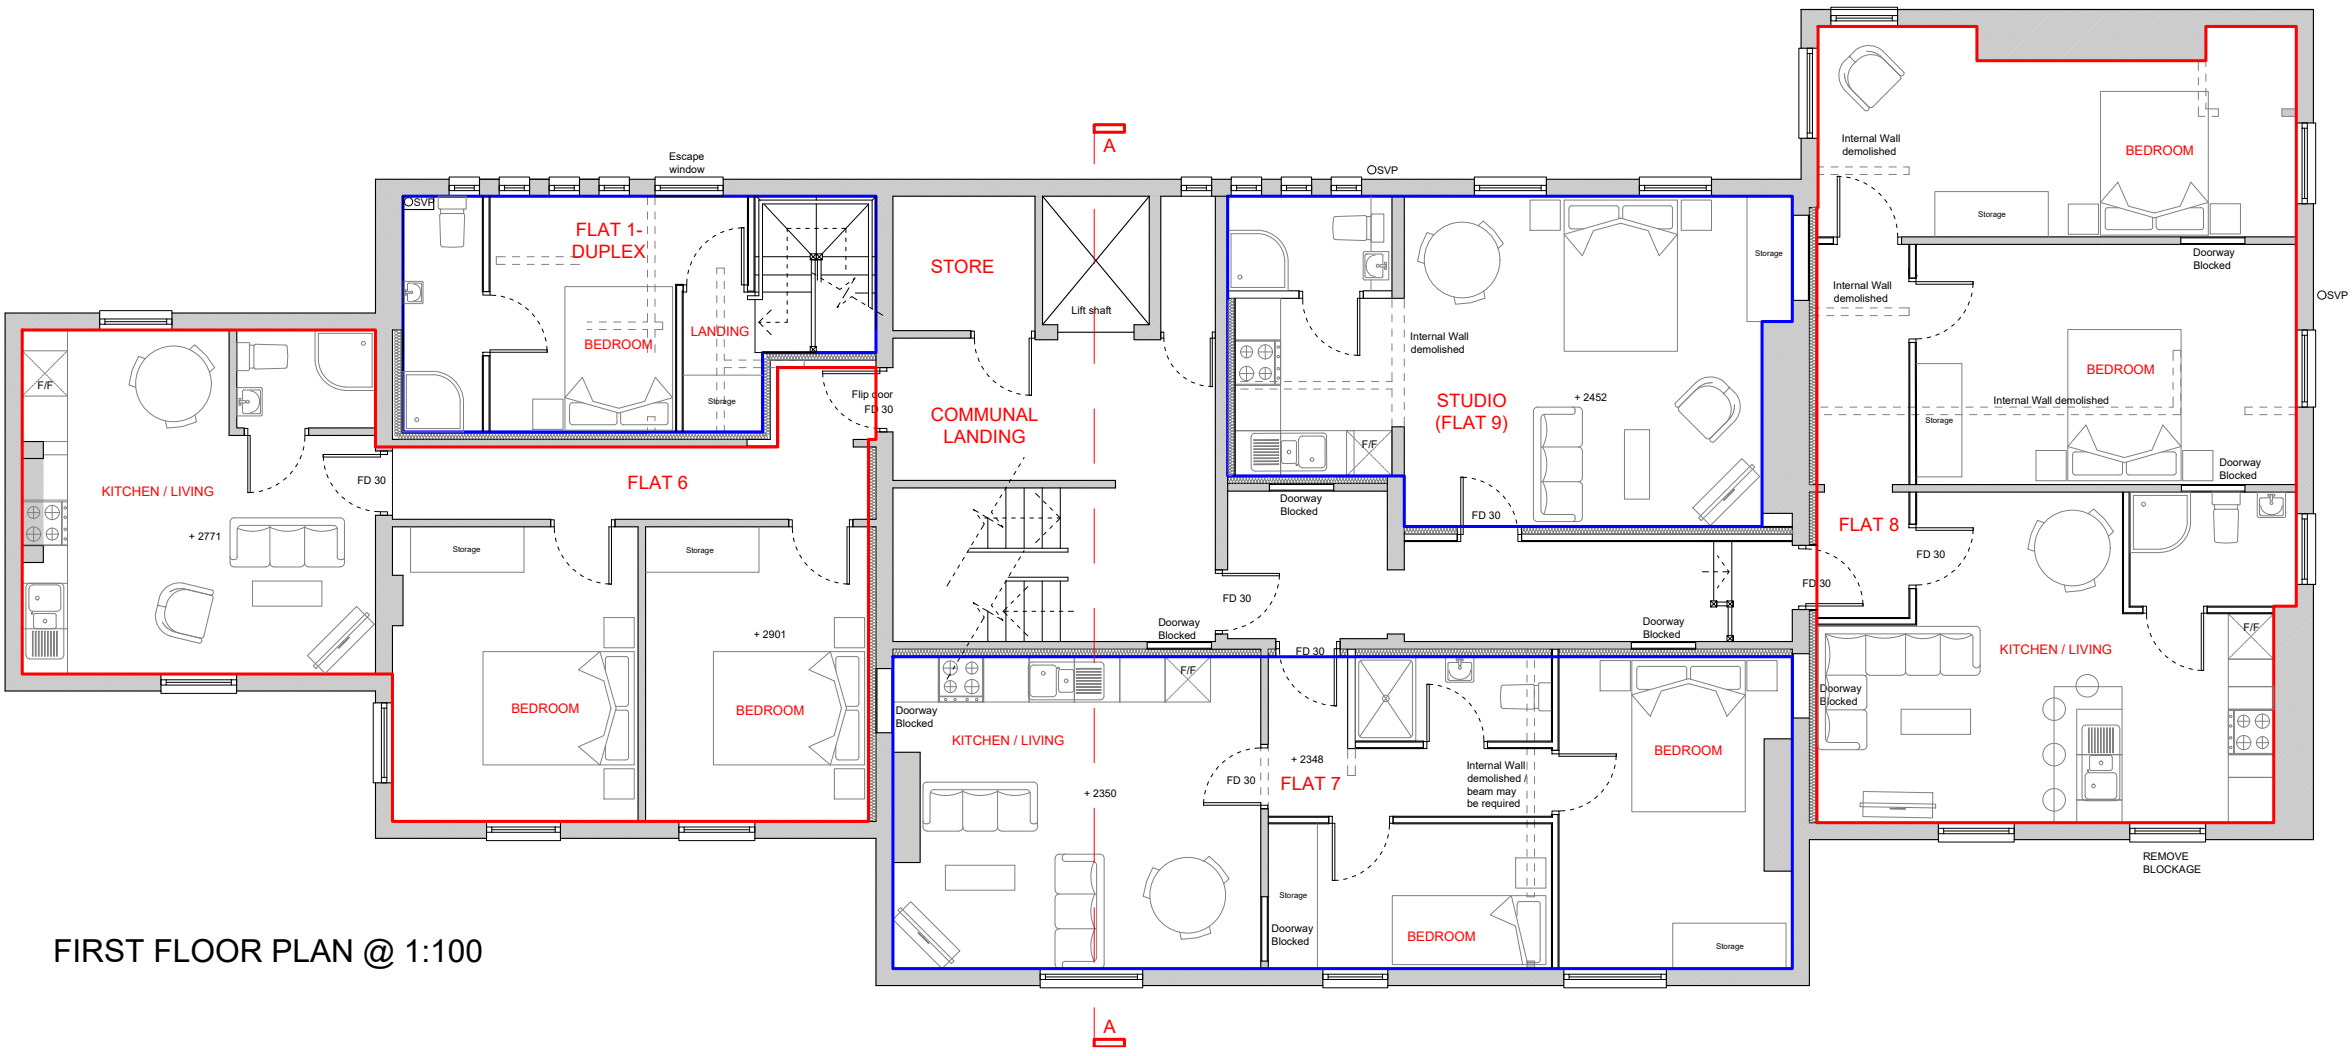

FIRST FLOOR PLAN @ 1:100

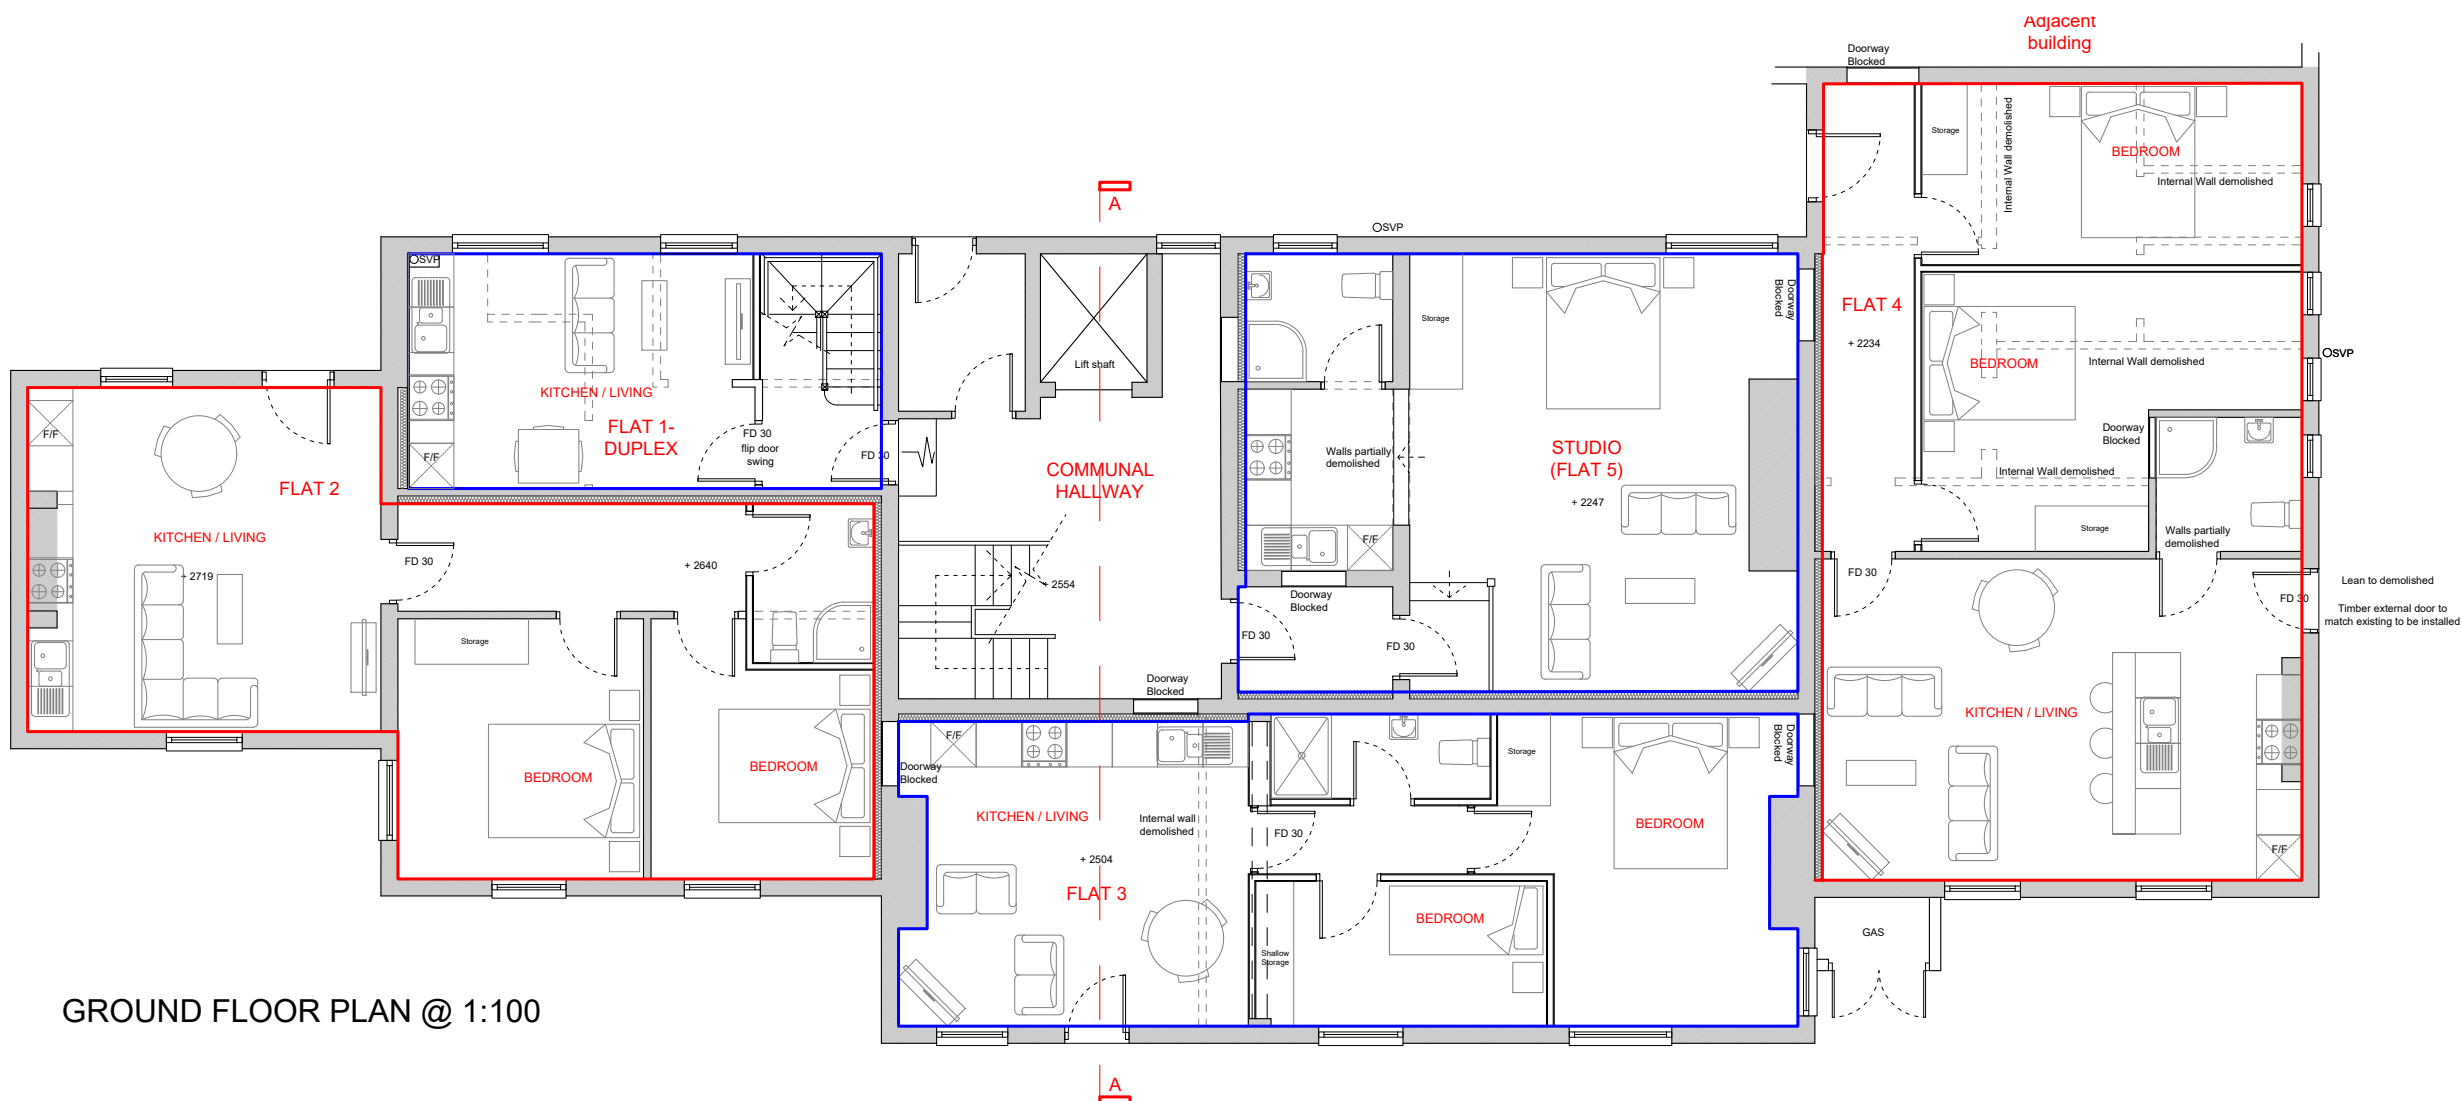

GROUND FLOOR PLAN @ 1:100

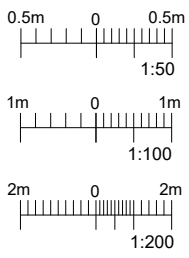

JOB TITLE:
Adderley House,
23 London Road,
Spalding,
PE12 9EA

DWG TITLE:
Proposed Plans

DWG NO.:
264-04

SCALE:
As shown @ A2
Do not scale from drawing

DATE:
13/04/2020

© CLAYTON ARCHITECTURE LIMITED
Tel: 01535 555555 E: jay@claytonarchitecture.co.uk