




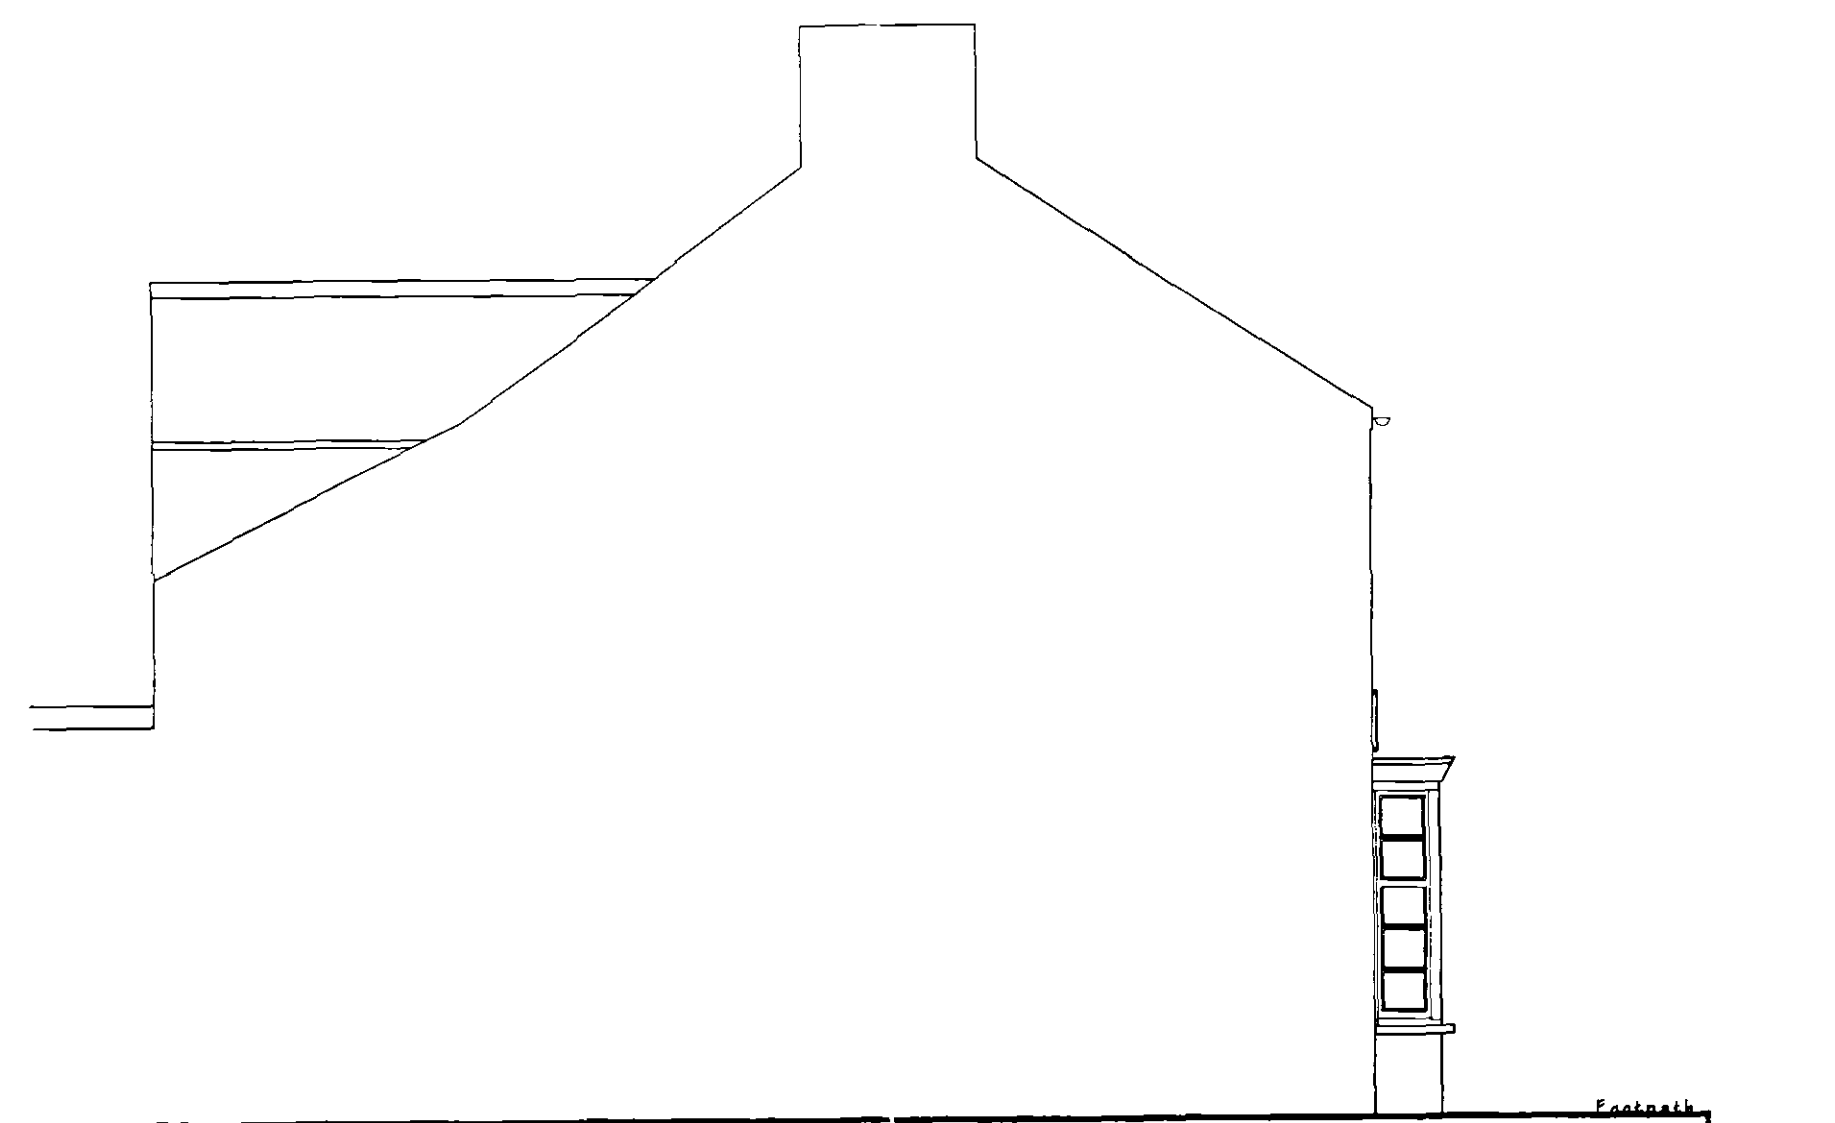

SIDE ELEVATION - EXISTING

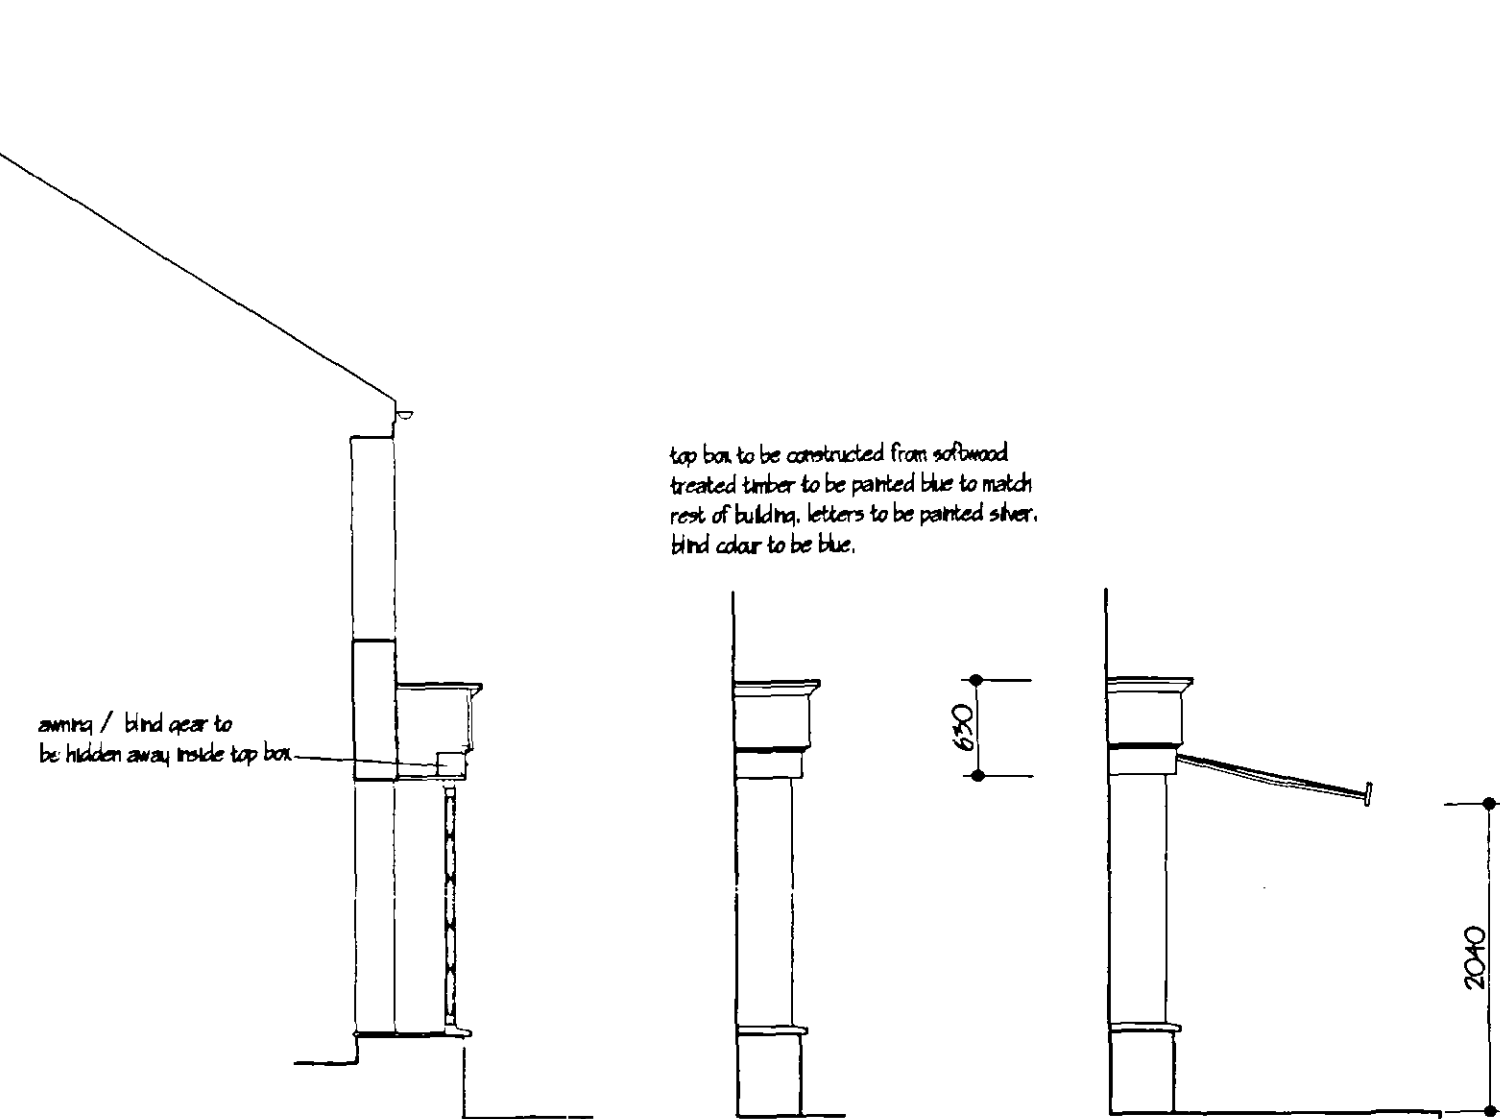


SECTION CANOPY CLOSED CANOPY OPEN
SIDE ELEVATION - PROPOSED

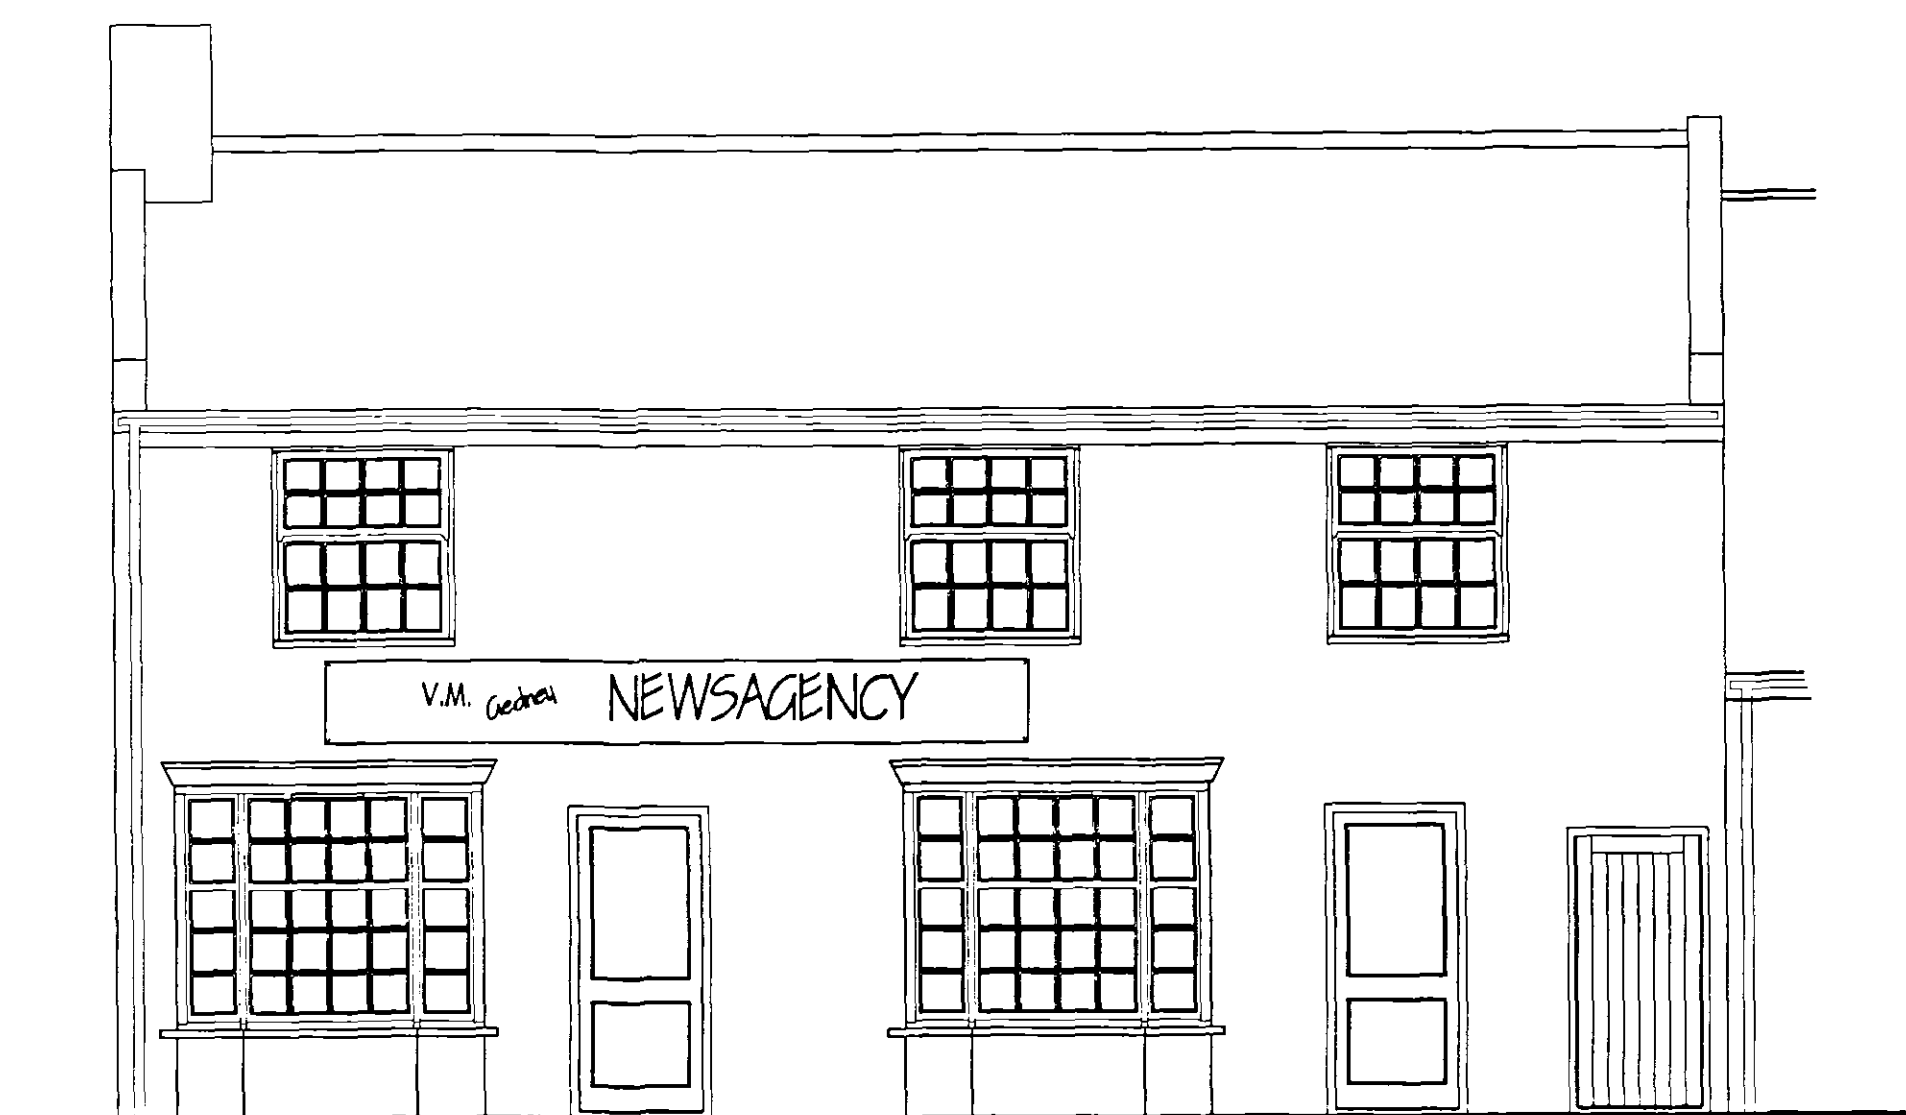



FRONT ELEVATION - EXISTING



FRONT ELEVATION - EXISTING

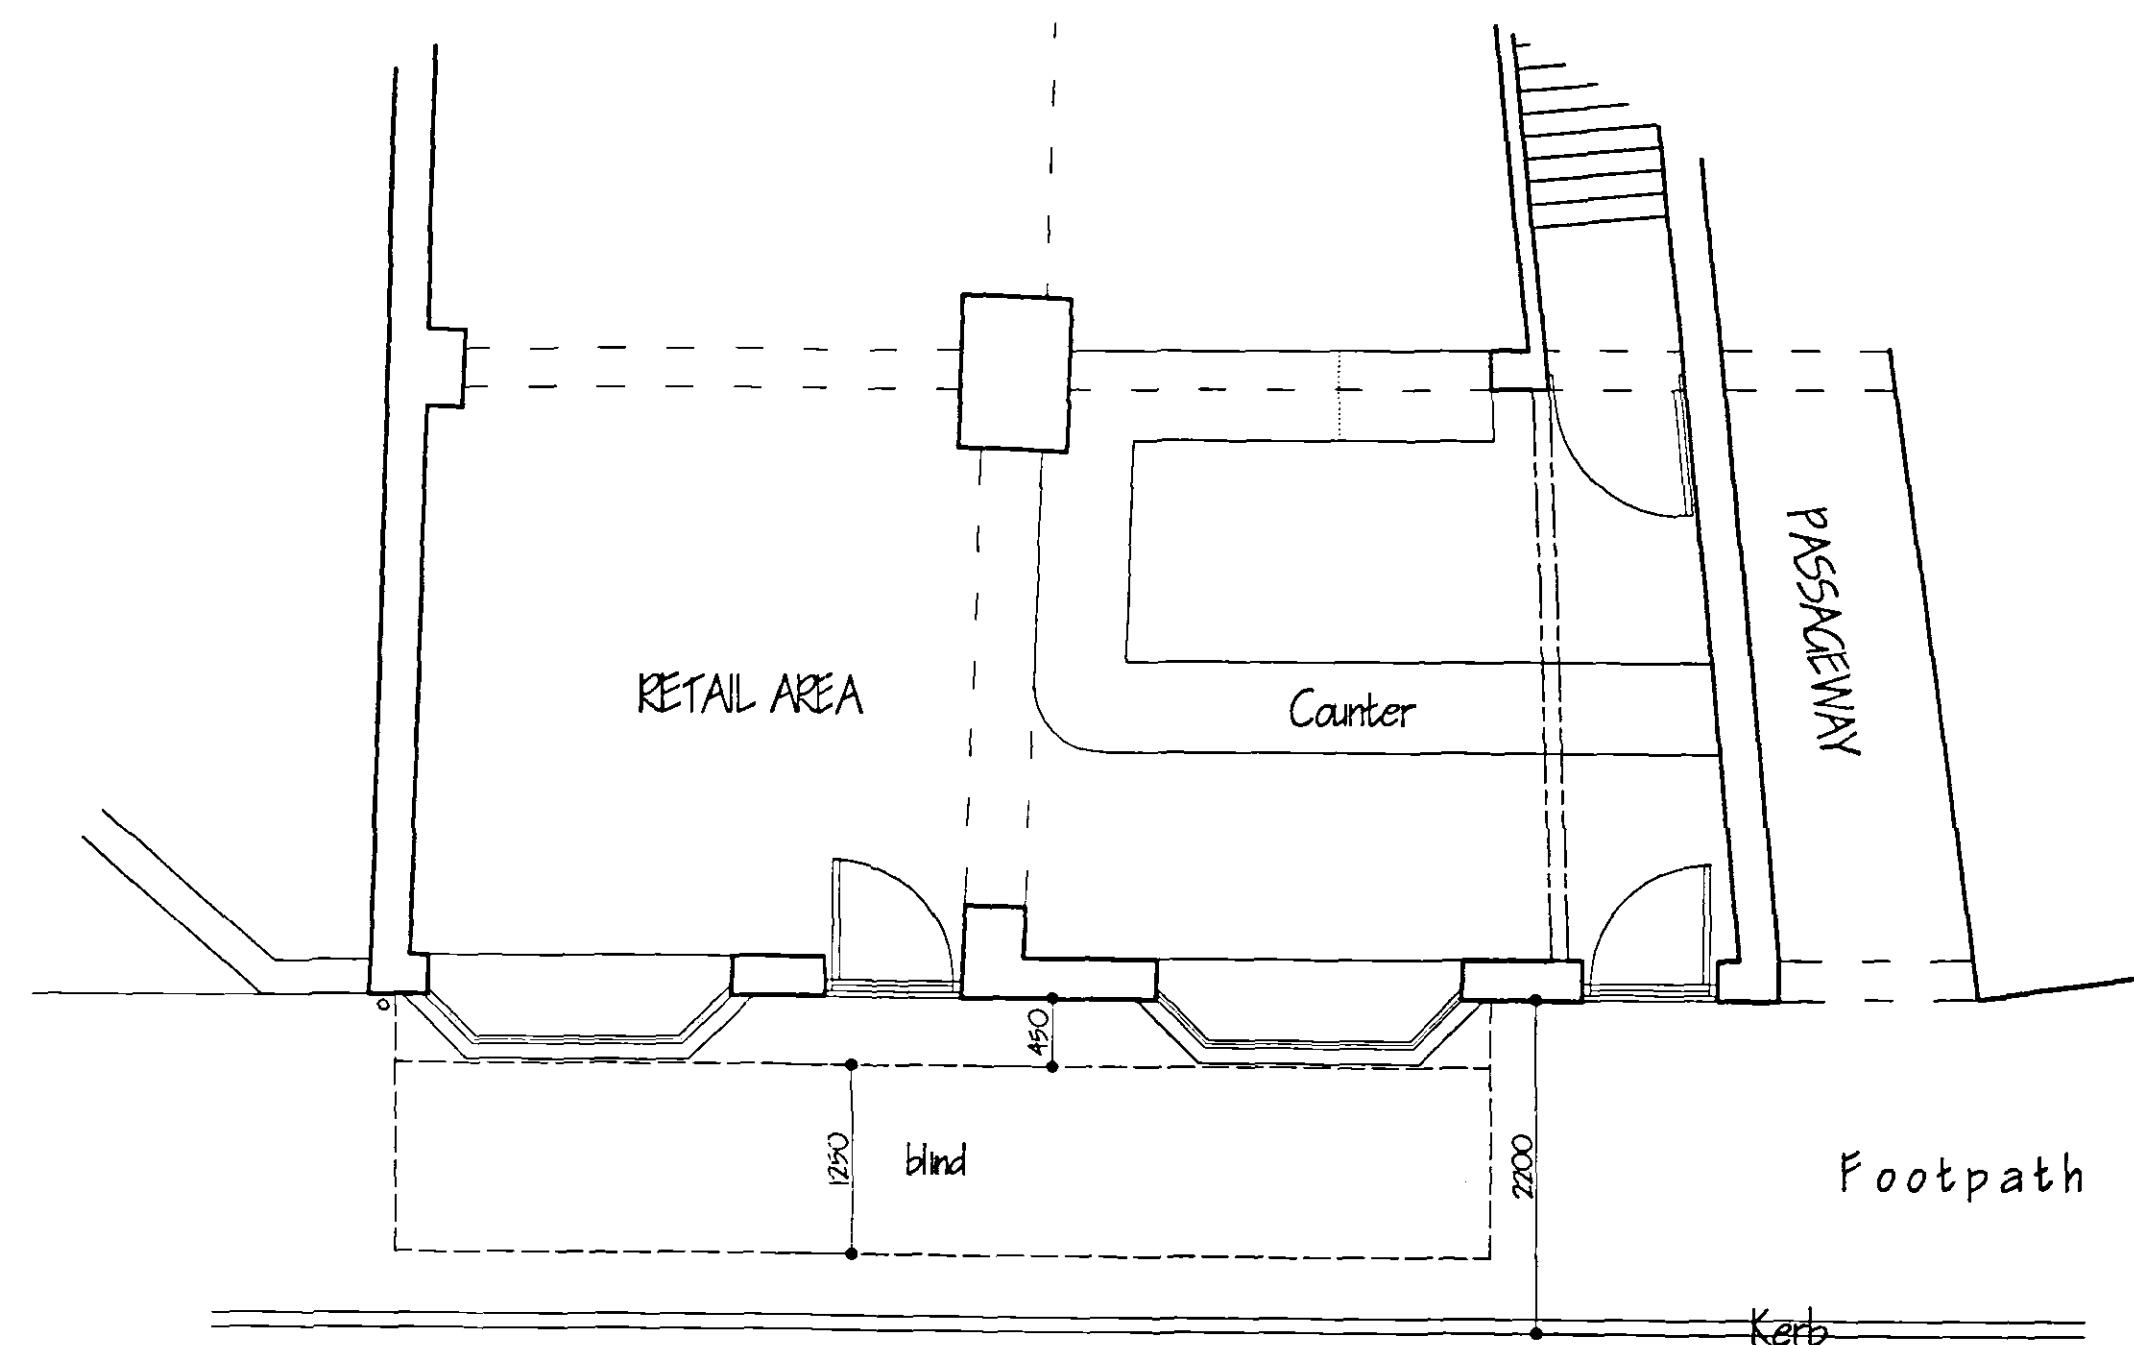

GROUND FLOOR PLAN

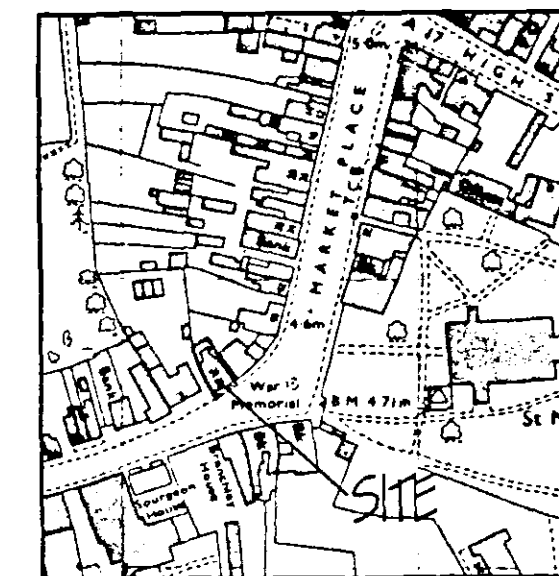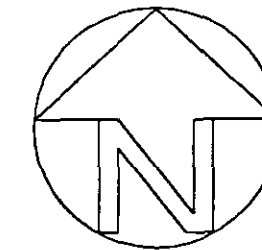

LOCATION PLAN

C	CLOUR CHANGES	MAR 2006
B	FURTHER CHANCES TO DESIGN	MAR 2006
A	DESIGN ALTERATIONS INC TOP BOX OVER BAY WINDOWS	FEB 2006
ref:	revision	date

Rev. Revision _____ Date _____
G. R. MERCHANT
 LEAD ARCHITECT
**ARCHITECTURAL, STRUCTURAL
 AND LAND DRAINAGE
 CONSULTANTS**
 Unit 4, Wrights Mews
 12A Park Road, Holbeach,
 Spalding, Lincs. PE12 7TE
 Tel: 01406 480800
 Fax 01406 425744
 E-Mail: G. R. Merchant @ Merchant. FS
 Co. UK

Project
PROPOSED AWNING & TOP BOX
TO NEWSAGENTS AT
54-56 MARKET PLACE
LONG SUTTON

Client
MR. V GEDNEY

Drawing

PLANS & ELEVATIONS

Job Ref. 1238/05	Drawing No. OIC
---------------------	--------------------

Date	Drawn
SEP 2005	GRM

Scales
1/50 1/2500

[illegible]