


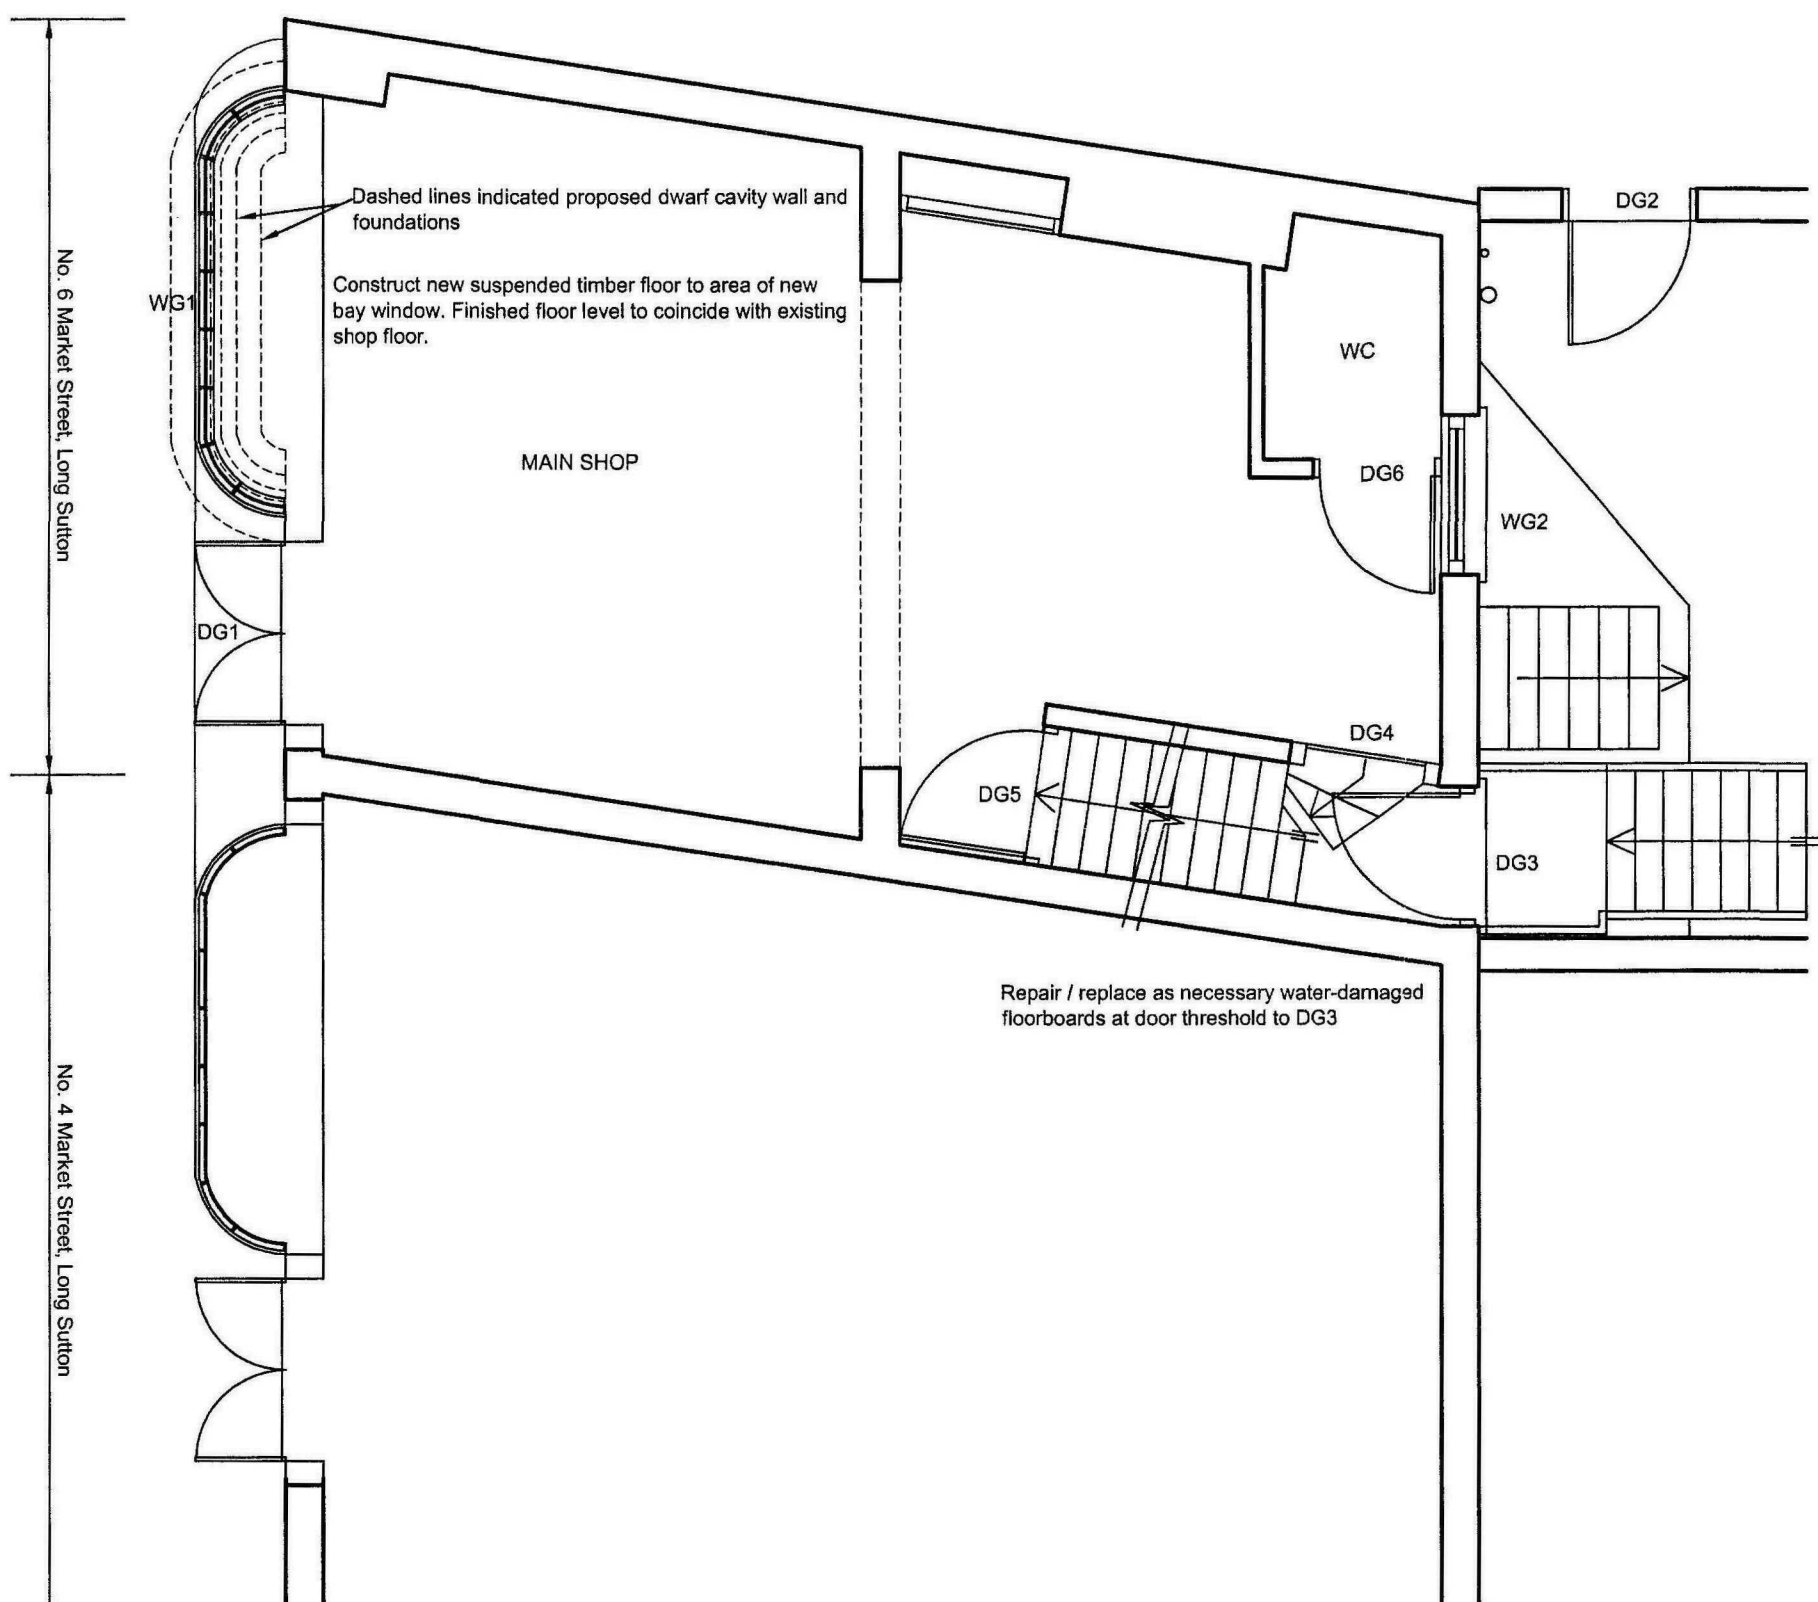


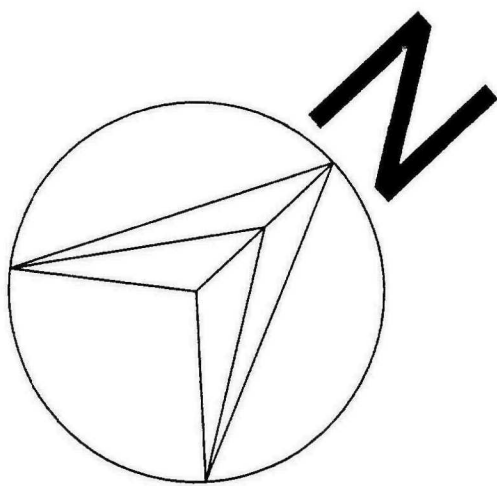

GROUND FLOOR LAYOUT

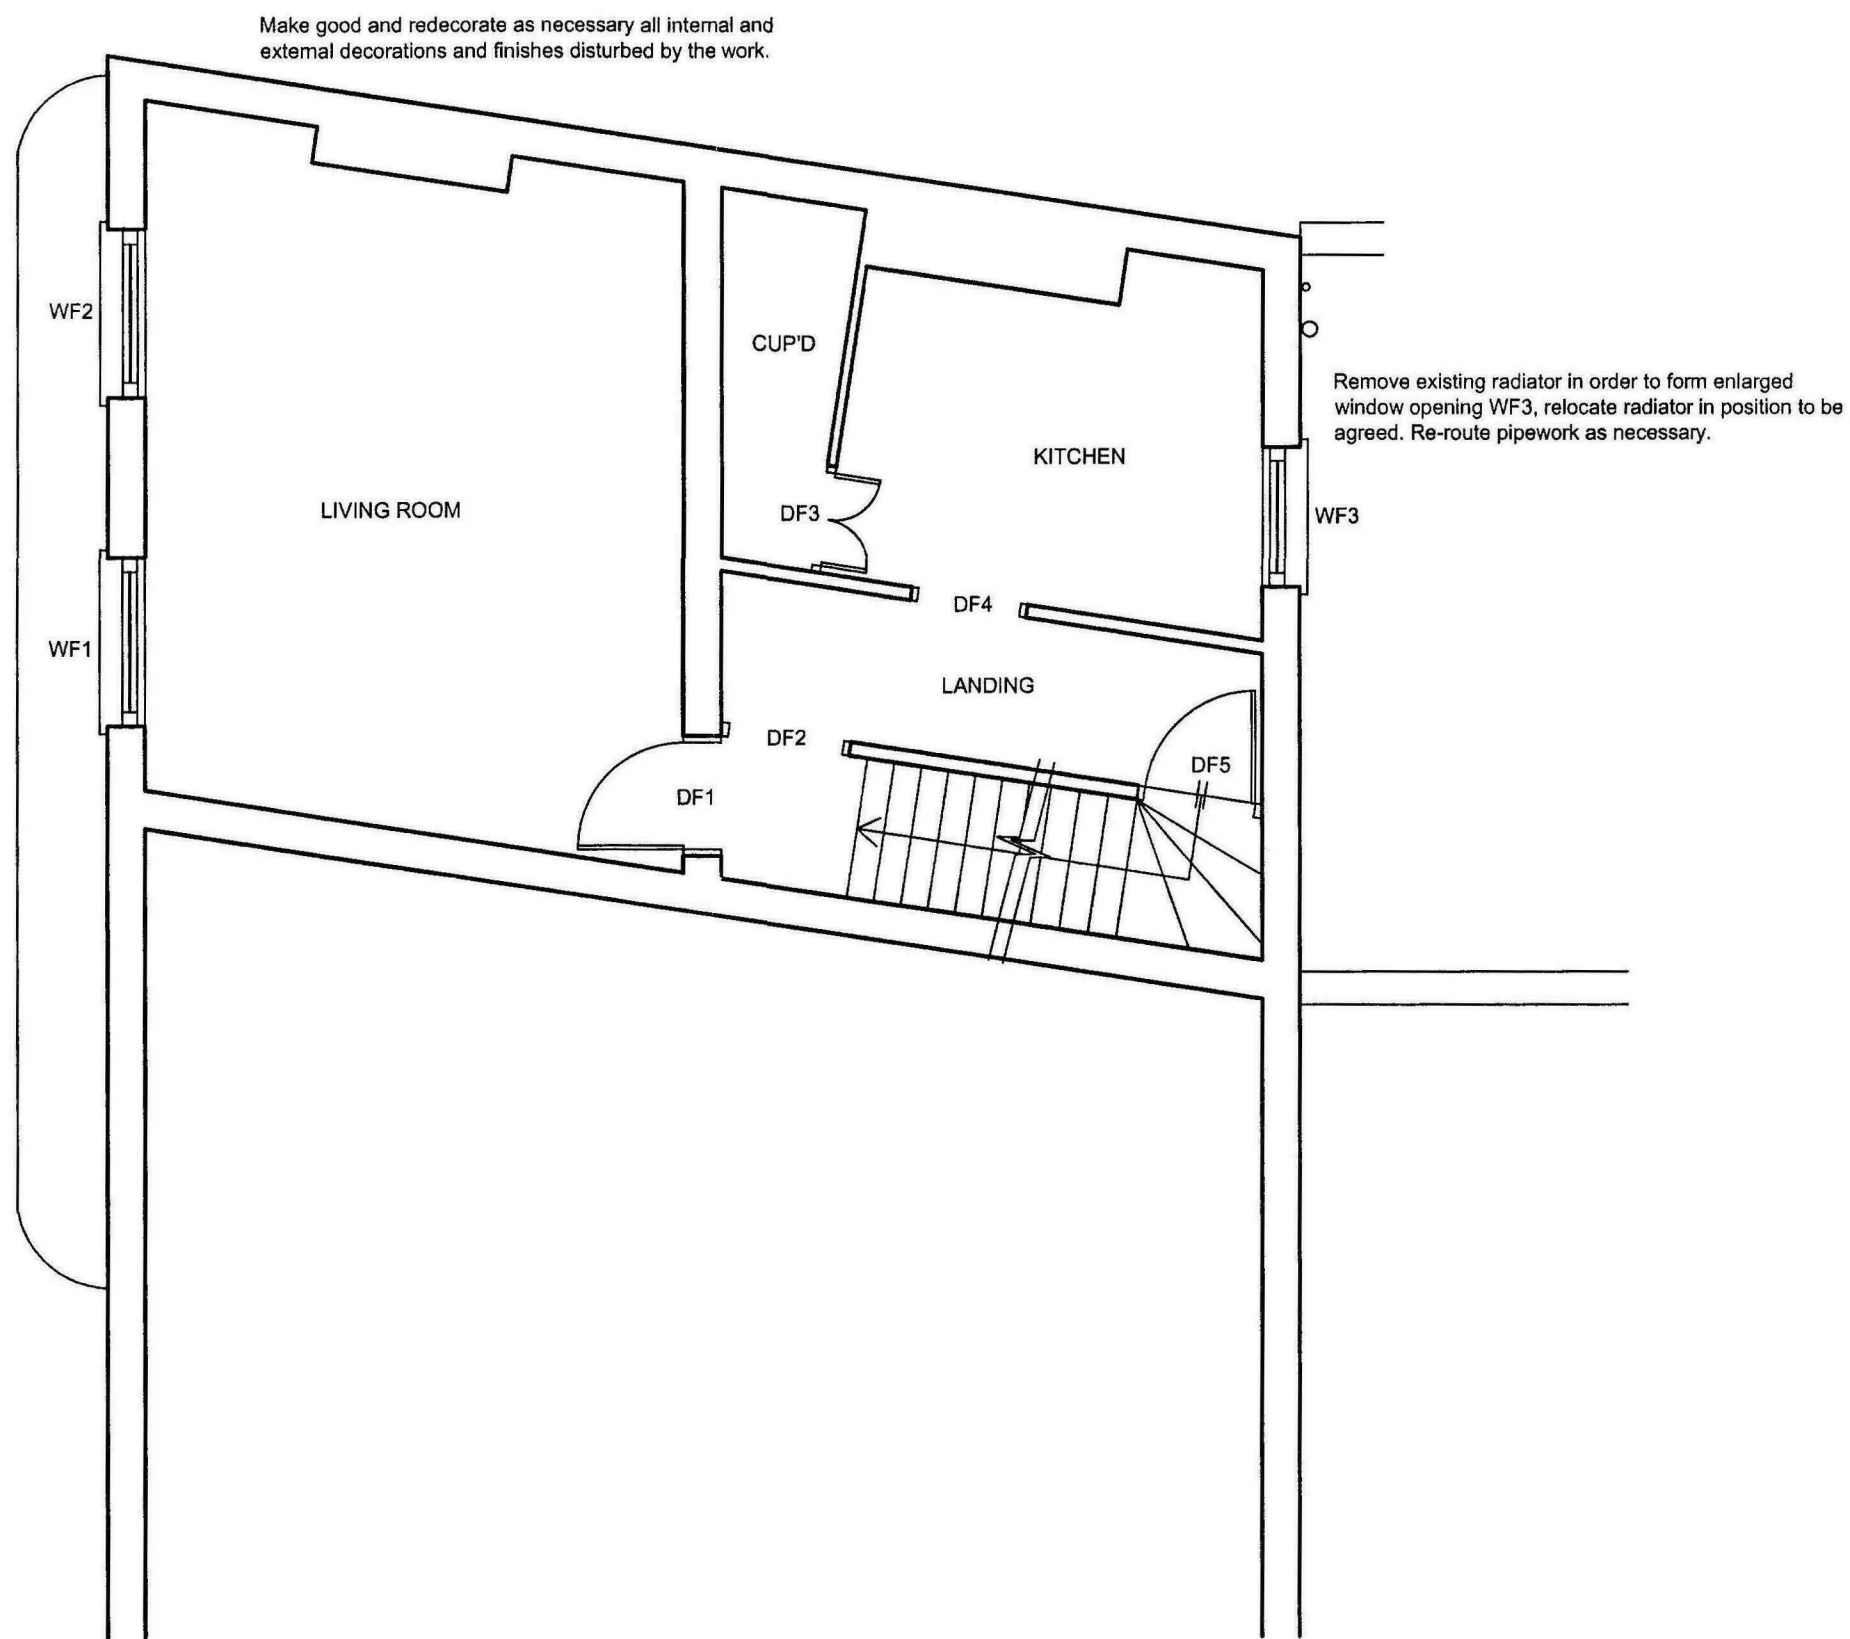

FIRST FLOOR LAYOUT

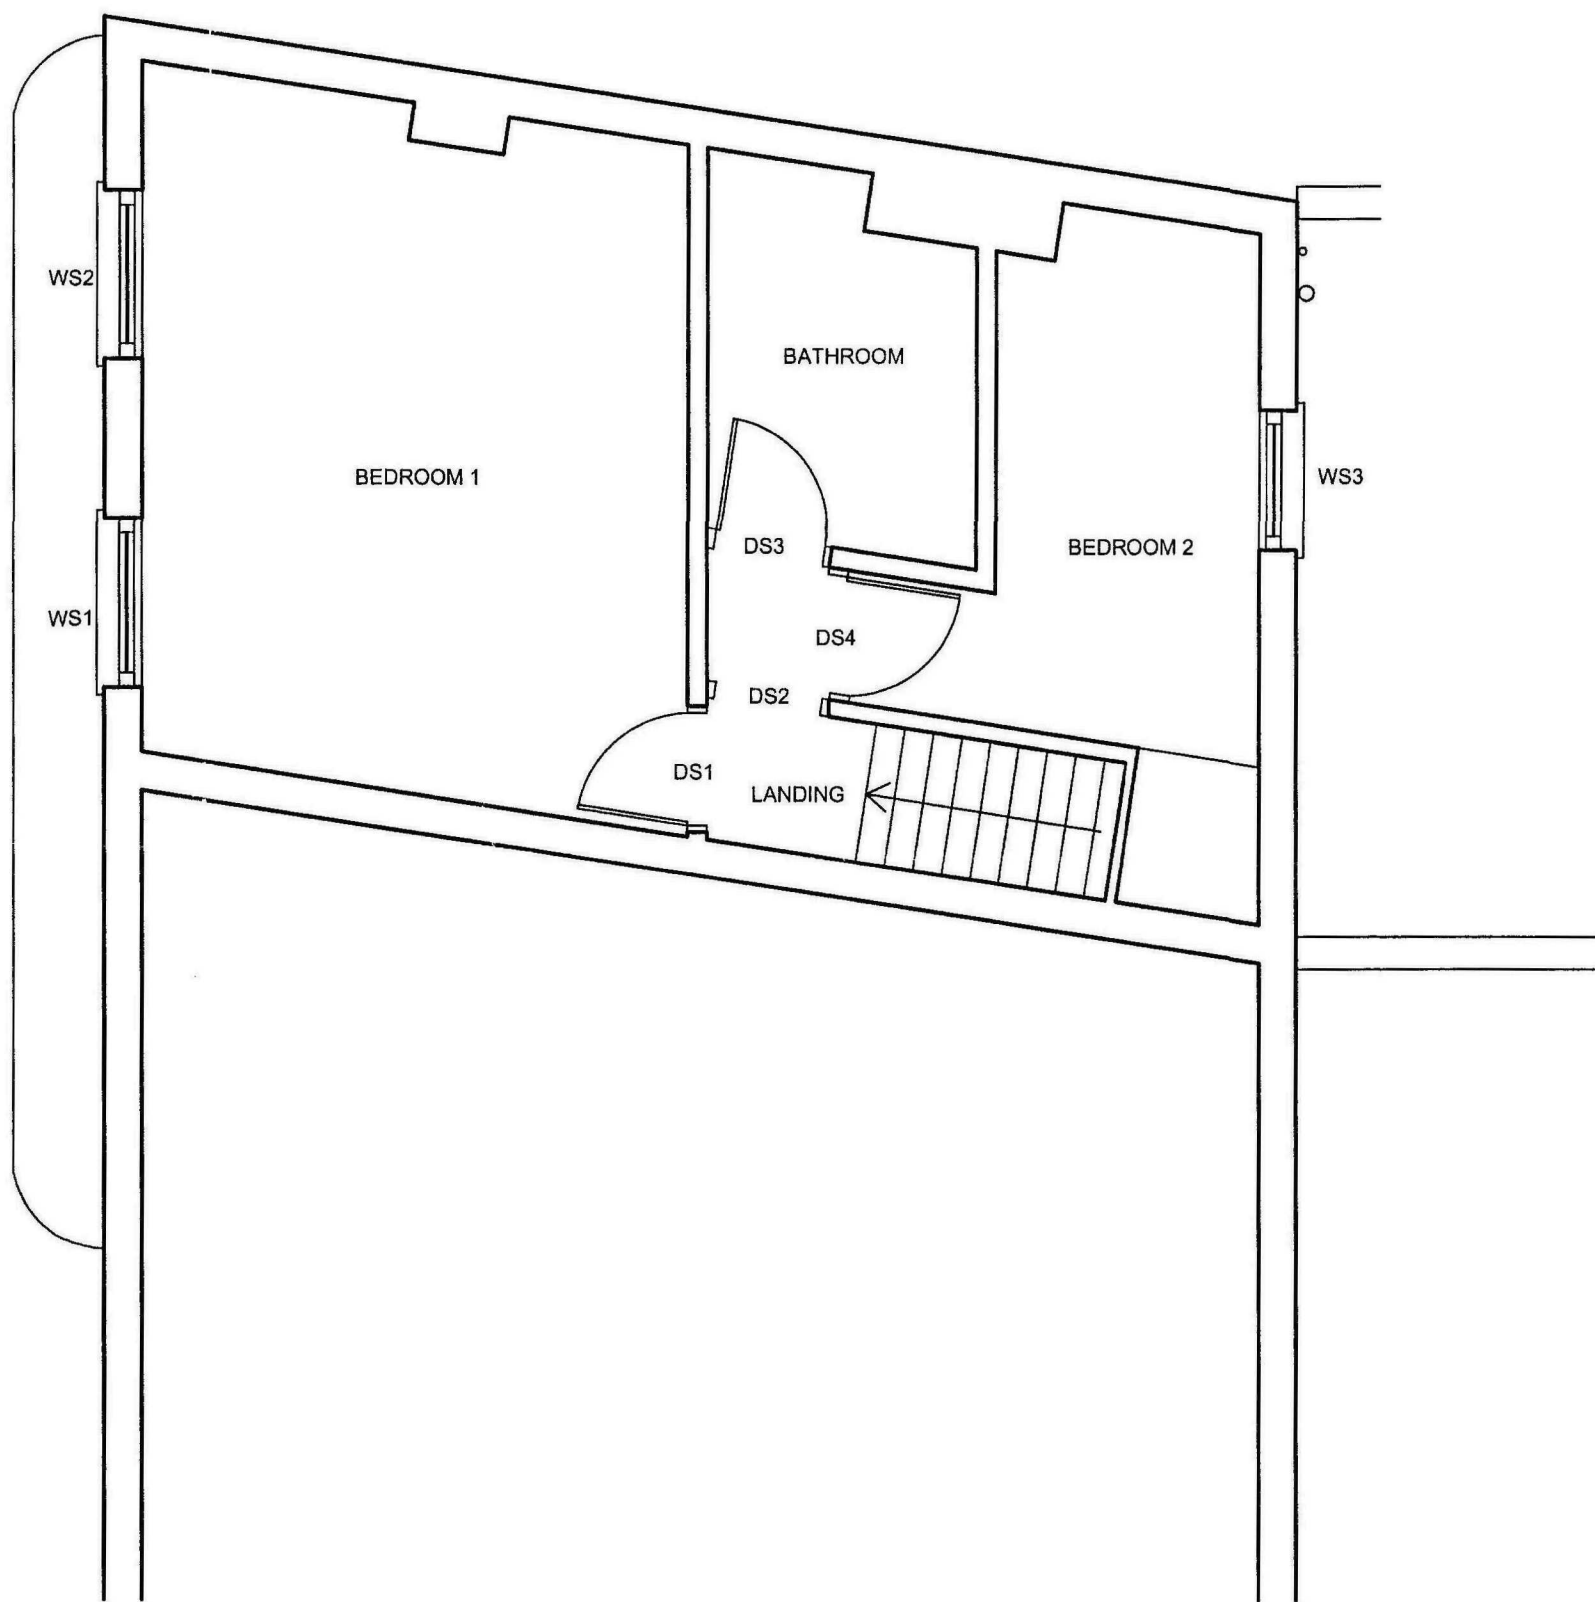


SECOND FLOOR LAYOUT


Ref: 0397-10

OFFICE CURRENT

JOB TITLE:				REV:	DATE:
6 MARKET STREET, LONG SUTTON					
DRAWING TITLE:				REV:	DATE:
FLOOR PLANS AS PROPOSED					
SCALE:	DATE:	DRAWING No:	REV:	20 Banks Street, Horncastle, Lincs LN9 5BW Telephone 01507 524556 Fax 01507 524300 Email scorahawkins@aol.com	
1:50	26.01.10	2133/03			
© Copyright Reserved		Drawing not to be scaled		Dimensions to be checked on site	

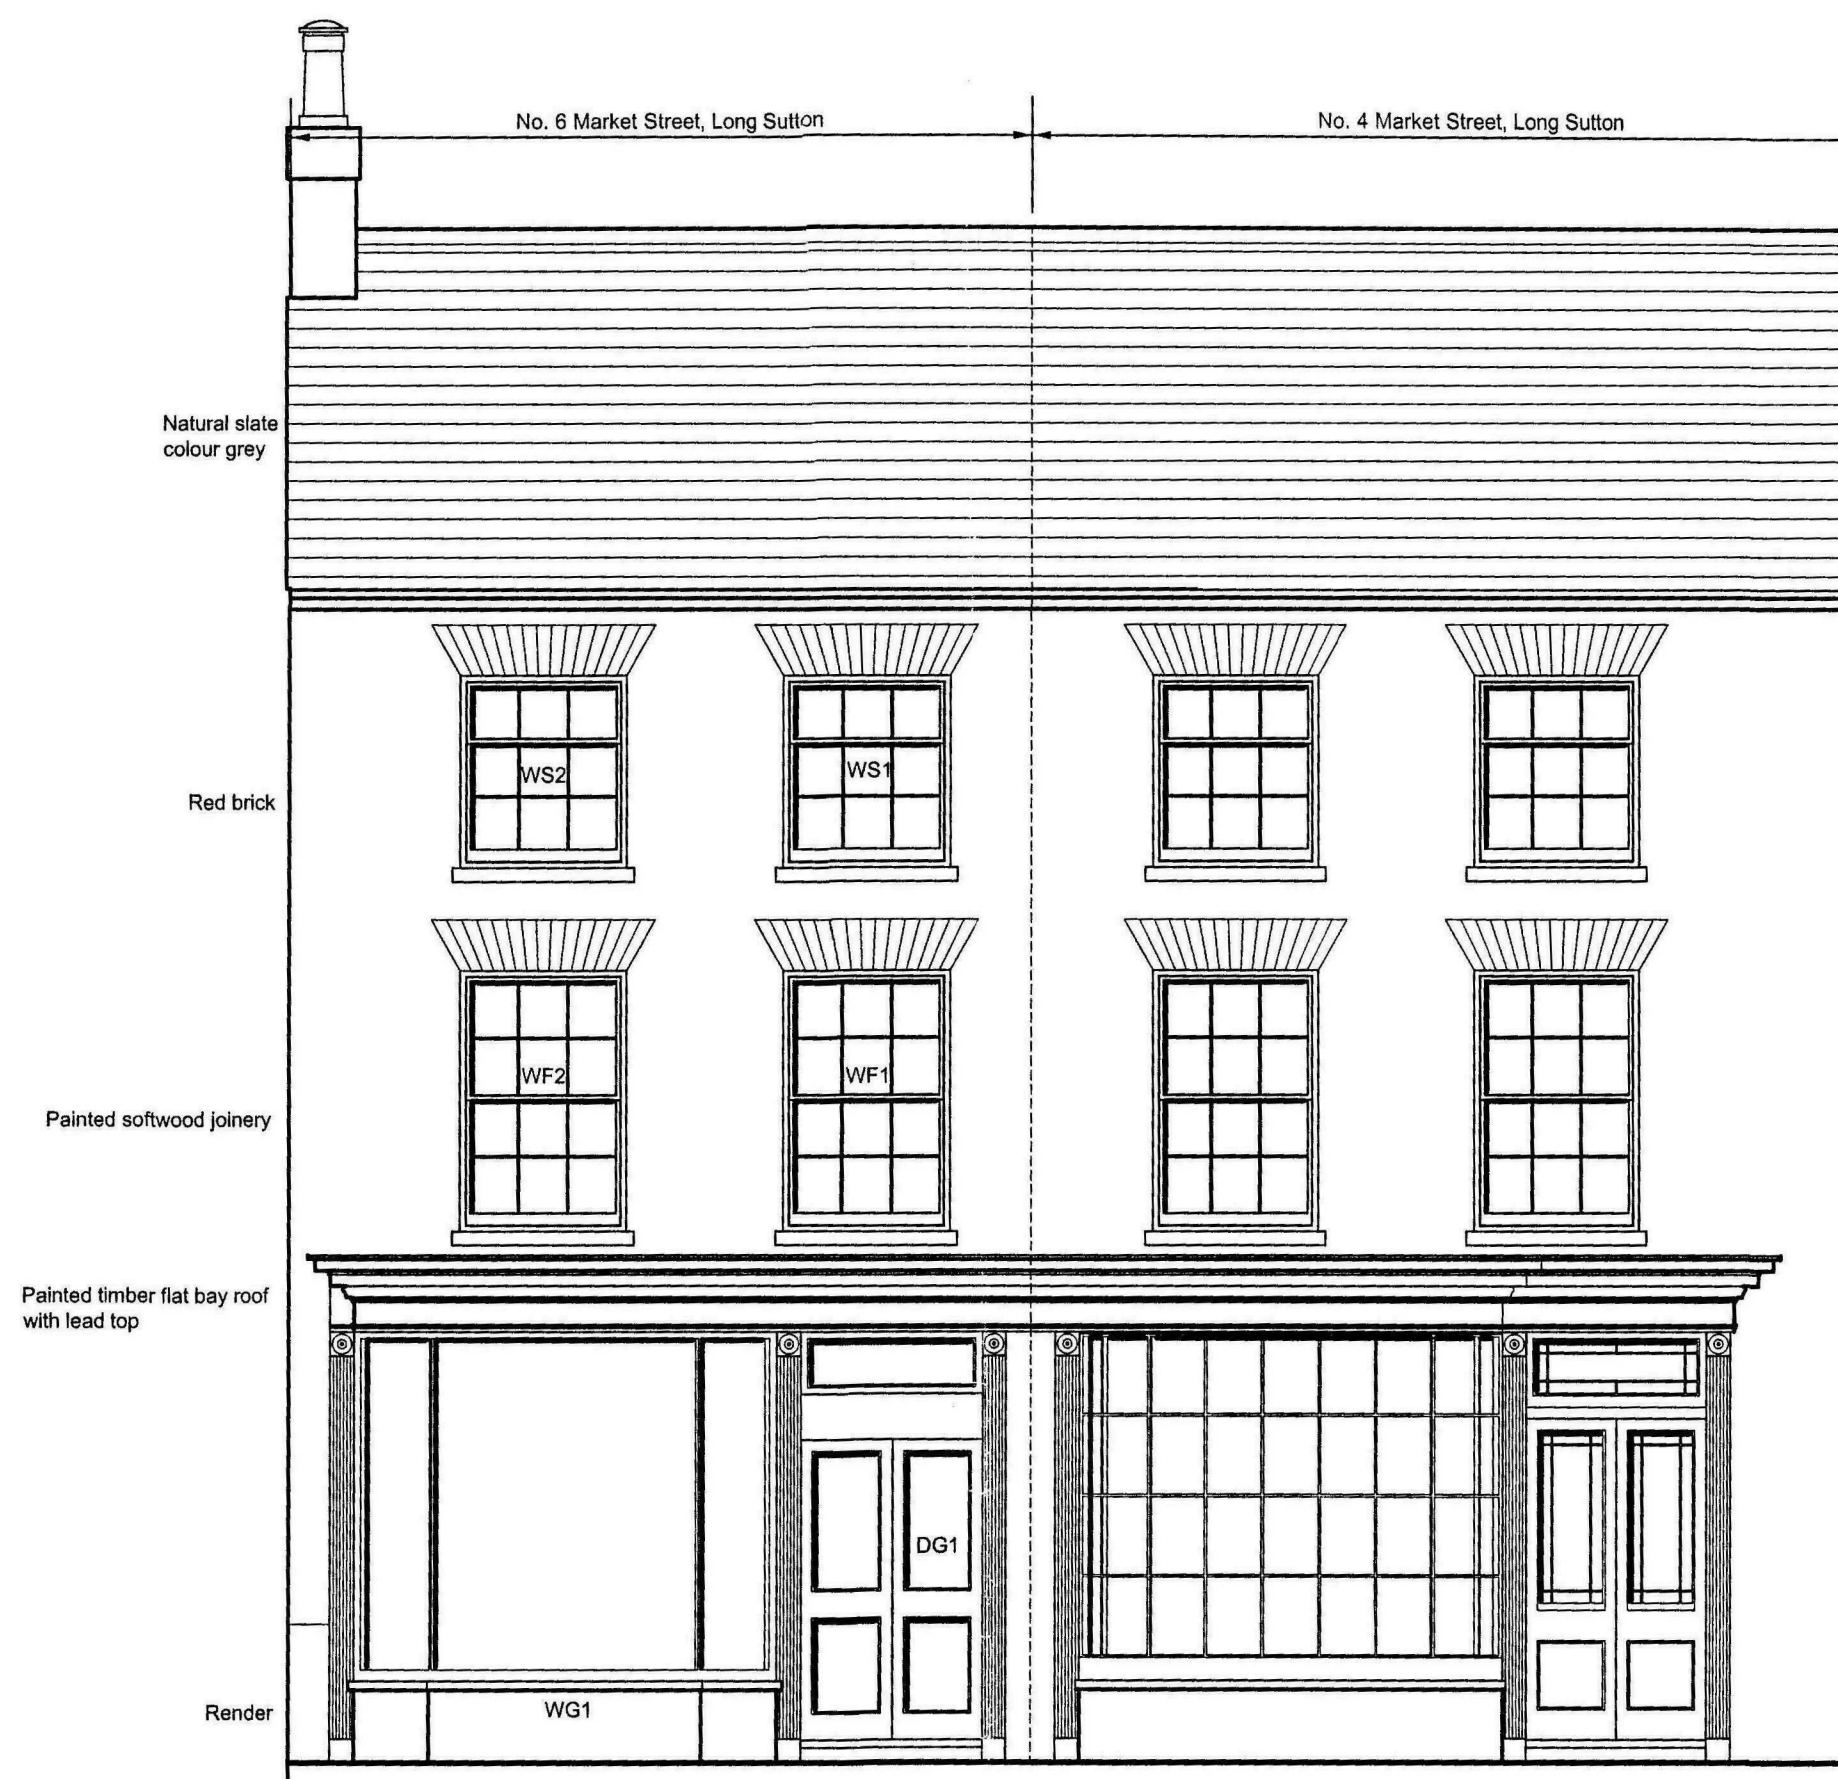


SOUTH ELEVATION

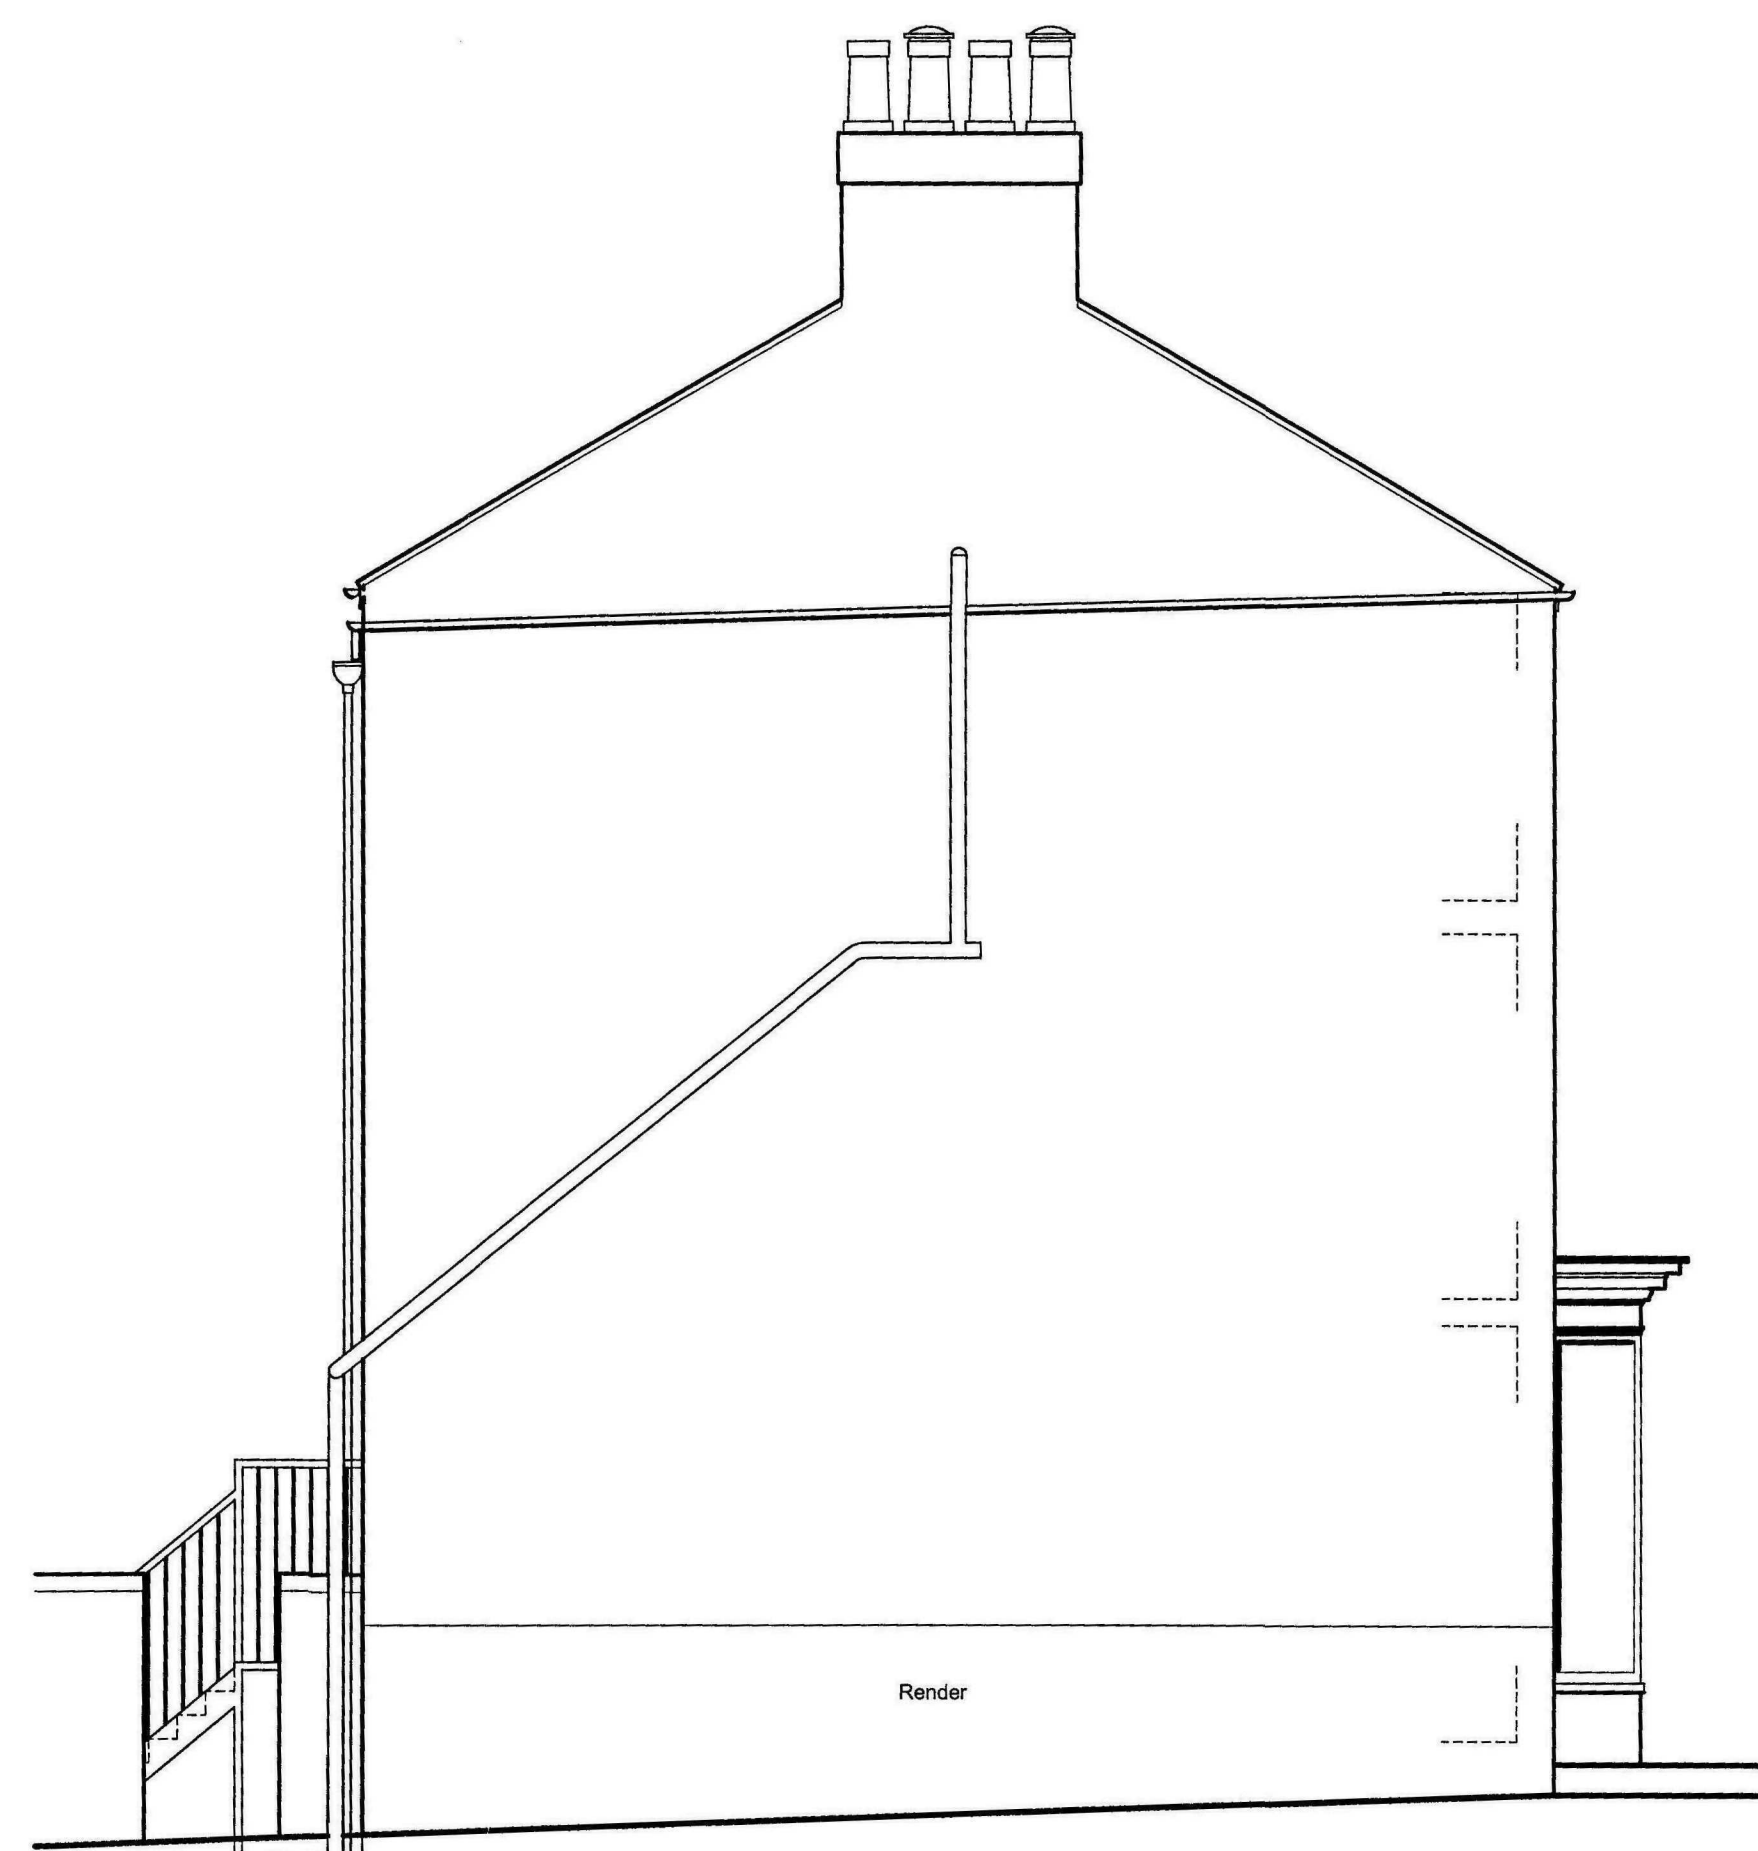

WEST ELEVATION





NORTH ELEVATION

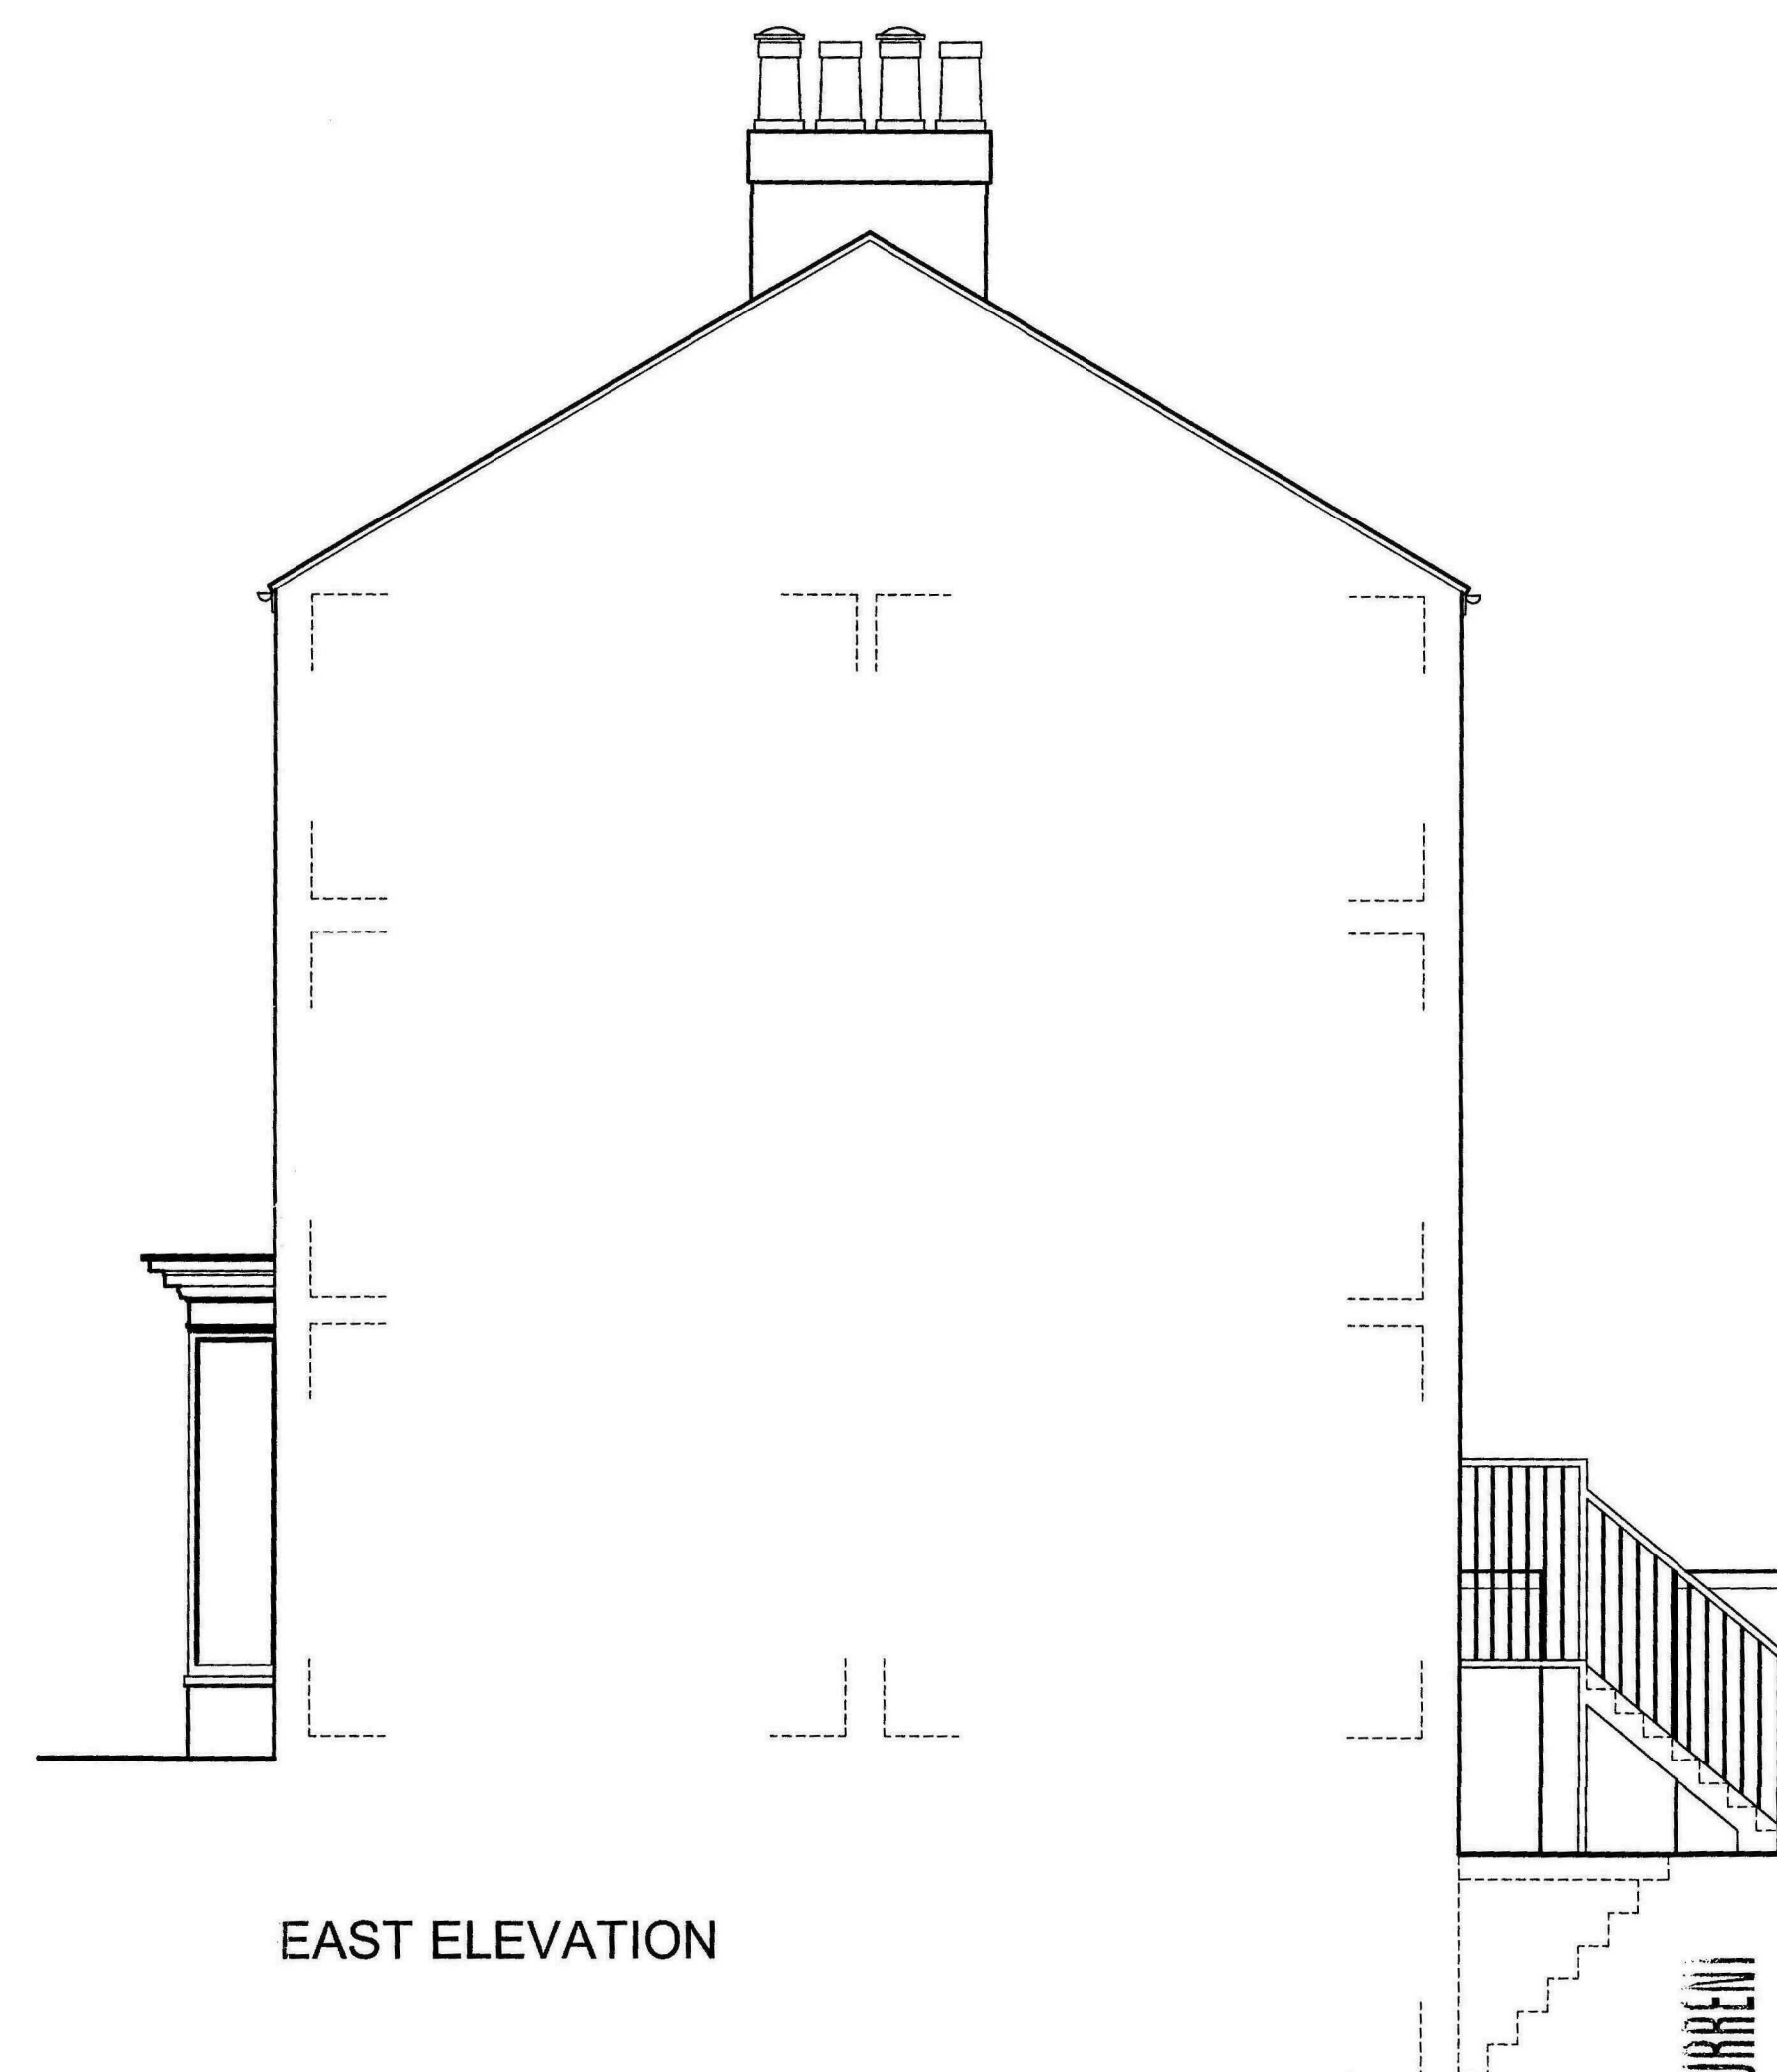


EAST ELEVATION

OFFICE CURRENT


JOB TITLE: 6 MARKET STREET, LONG SUTTON		REV:	DATE:
DRAWING TITLE: ELEVATIONS AS EXISTING ✓		SCORER & HAWKINS	
SCALE: 1:50	DATE: 21.01.10	DRAWING No: 2122/03	REV: 20 Banks Street, Horncastle, Lincs LN9 5BW

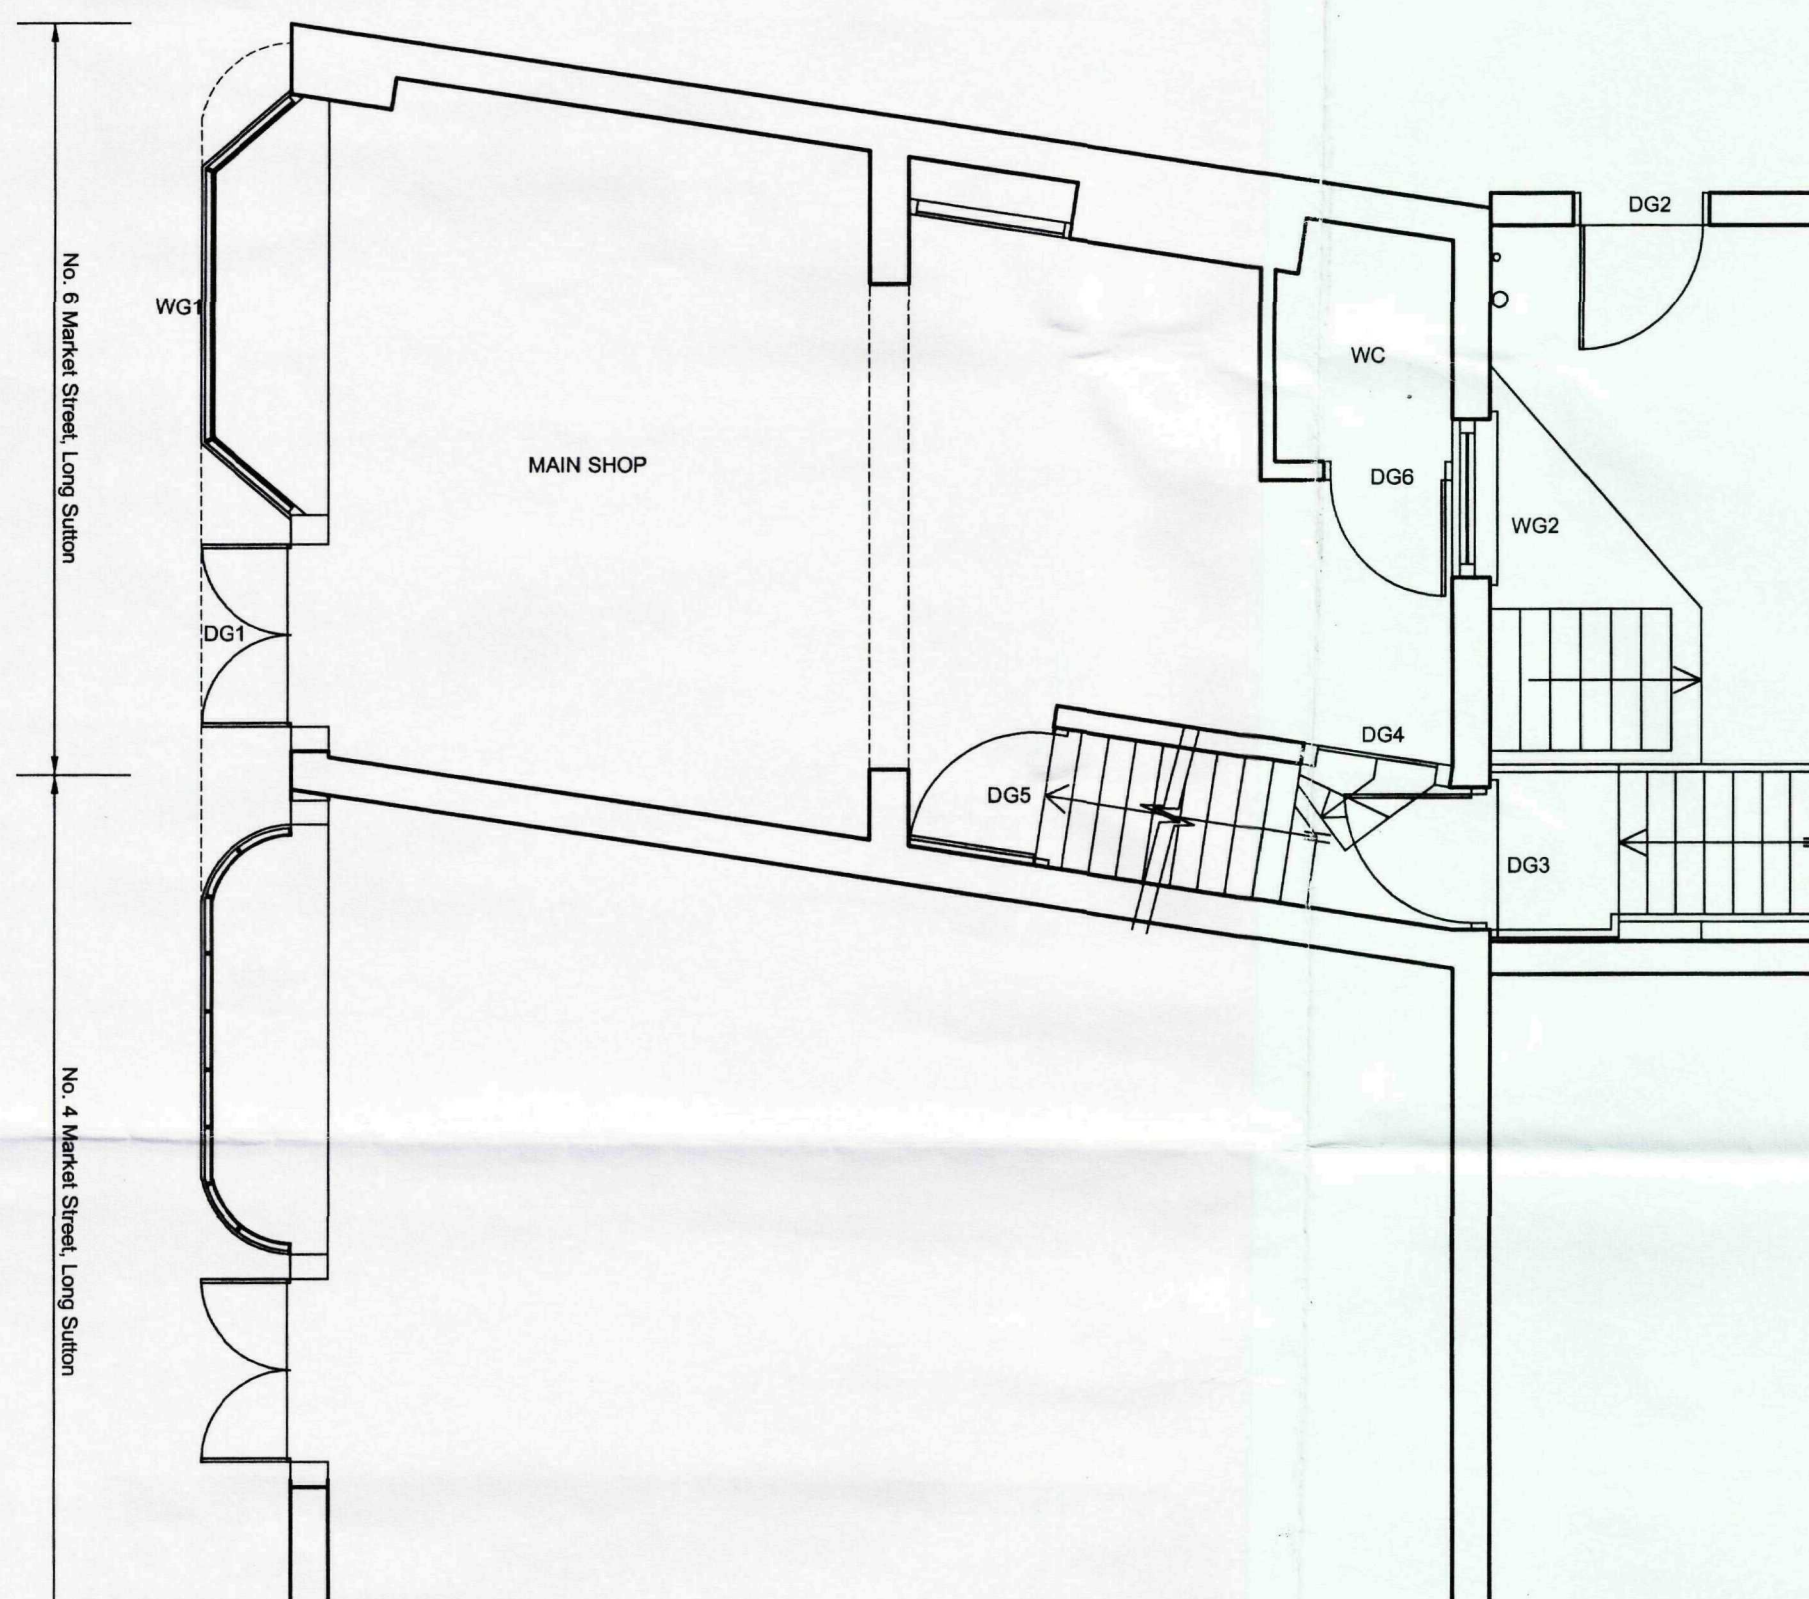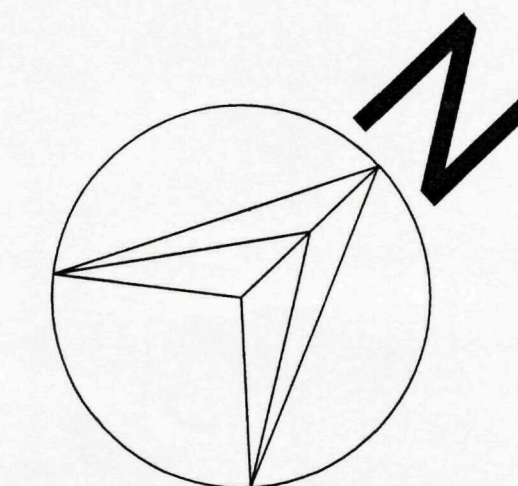


GROUND FLOOR LAYOUT

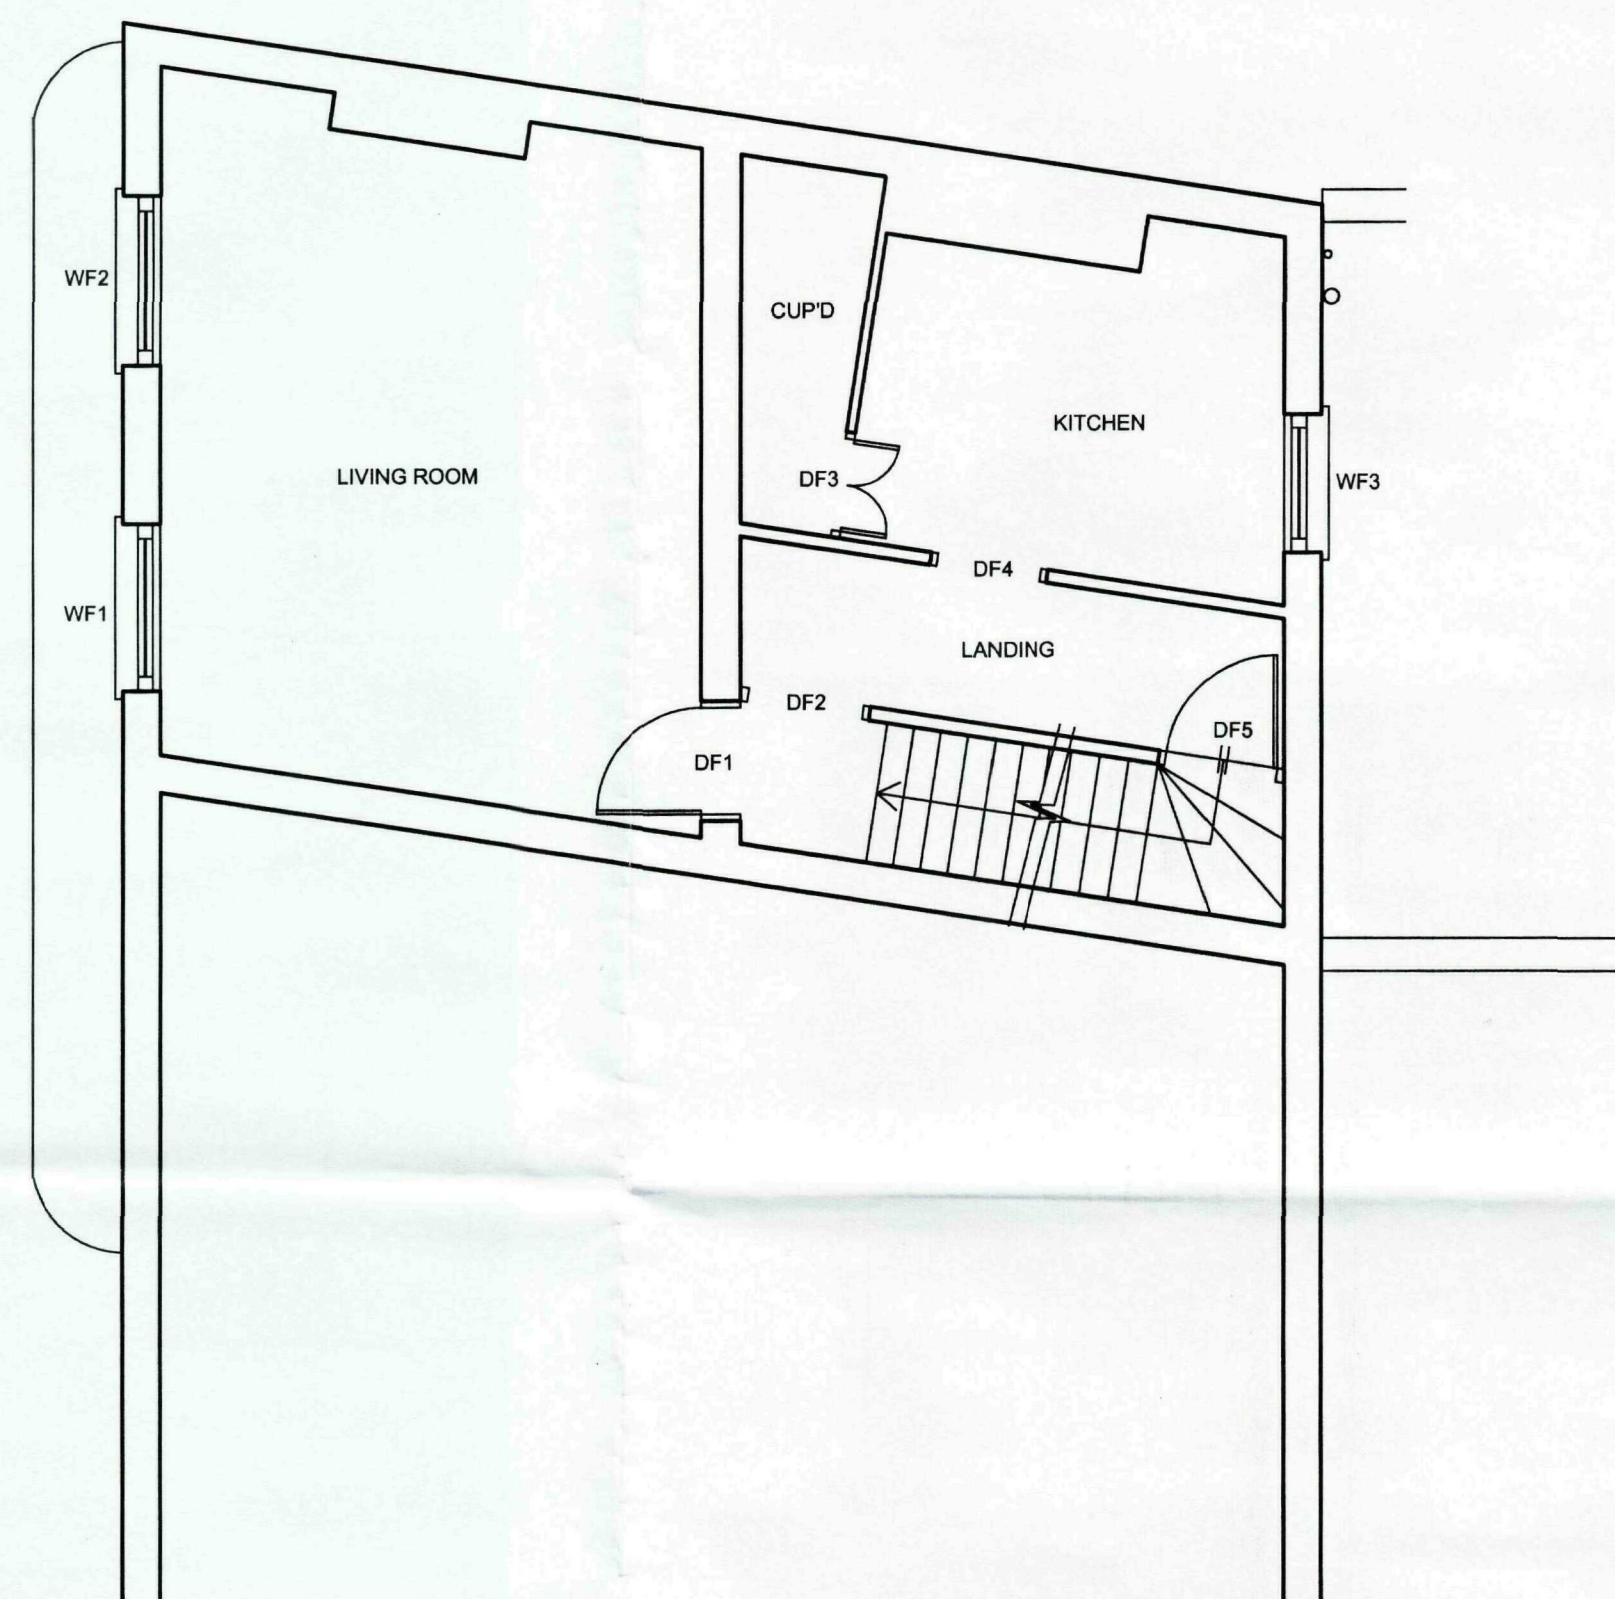

FIRST FLOOR LAYOUT

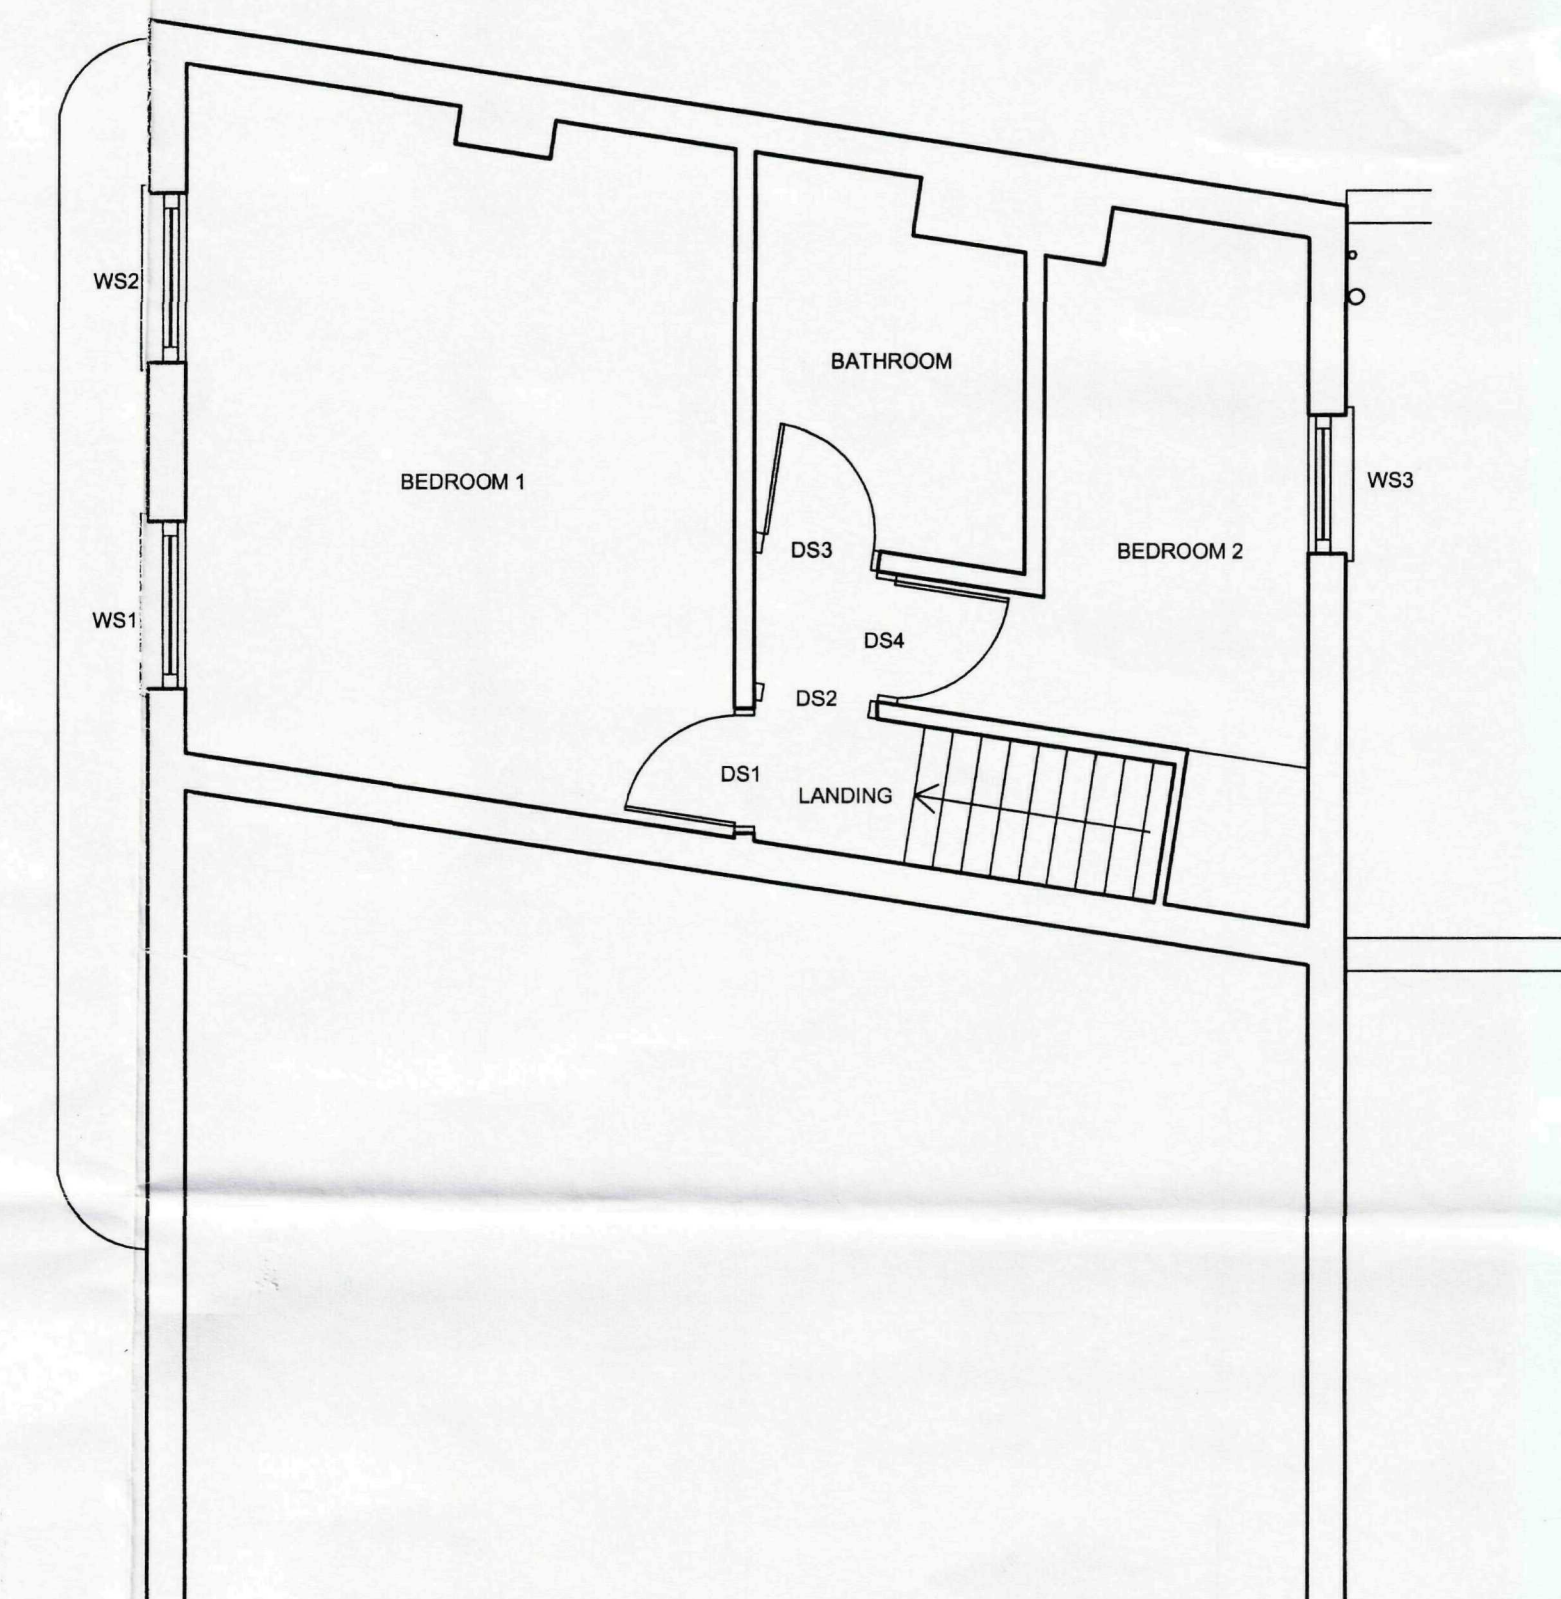

SECOND FLOOR LAYOUT

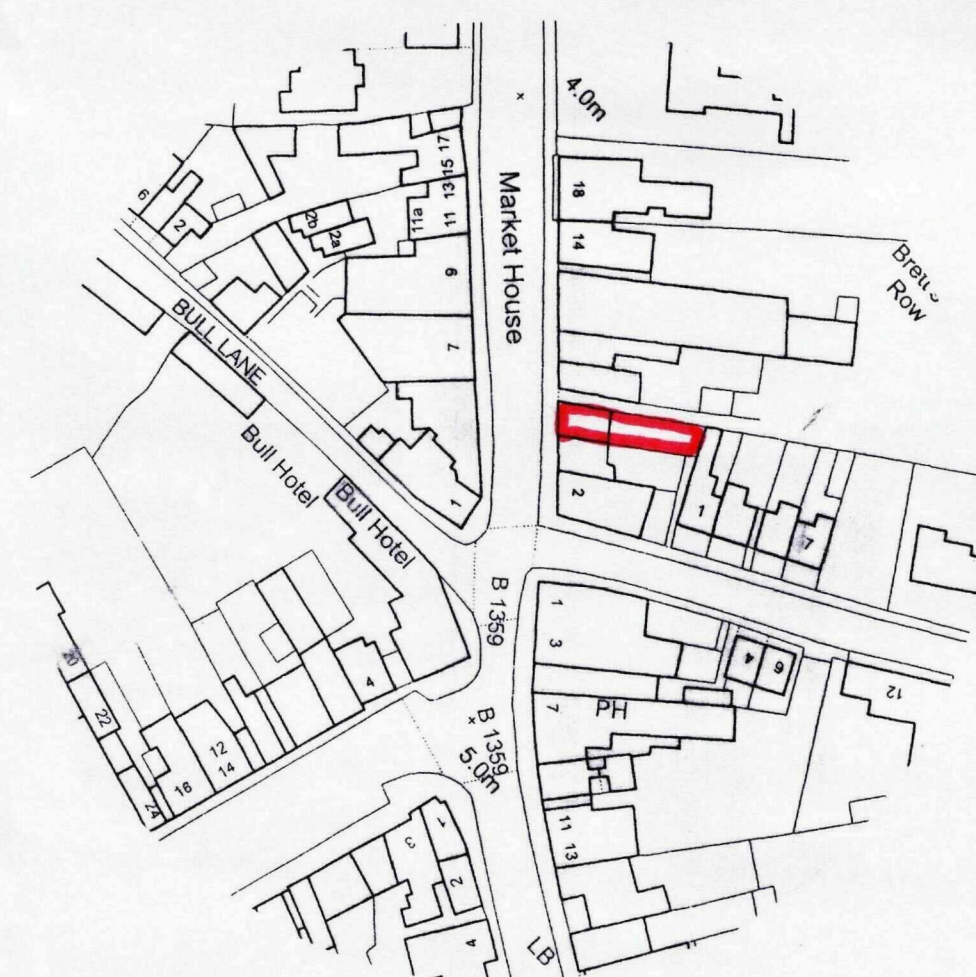

SITE LOCATION PLAN 1:1250

SHDC
Planning & Development
12 MAY 2010
Ref: 0397-10

SCANNED

OFFICE CURRENT

JOB TITLE: 6 MARKET STREET, LONG SUTTON		REV:		DATE:	
DRAWING TITLE: FLOOR PLANS AND SITE LOCATION PLAN AS EXISTING		DRAWING No:		REV:	
SCALE: 1:50, 1:1250	DATE: 14.01.10	DRAWING No: 2133/01		REV:	
© Copyright Reserved		Drawing not to be scaled		Dimensions to be checked on site	

**SCORER &
HAWKINS**

20 Banks Street, Homcastle, Lincs LN9 5BW
Telephone 01507 524556 Fax 01507 524300
Email scorerhawkins@aol.com