

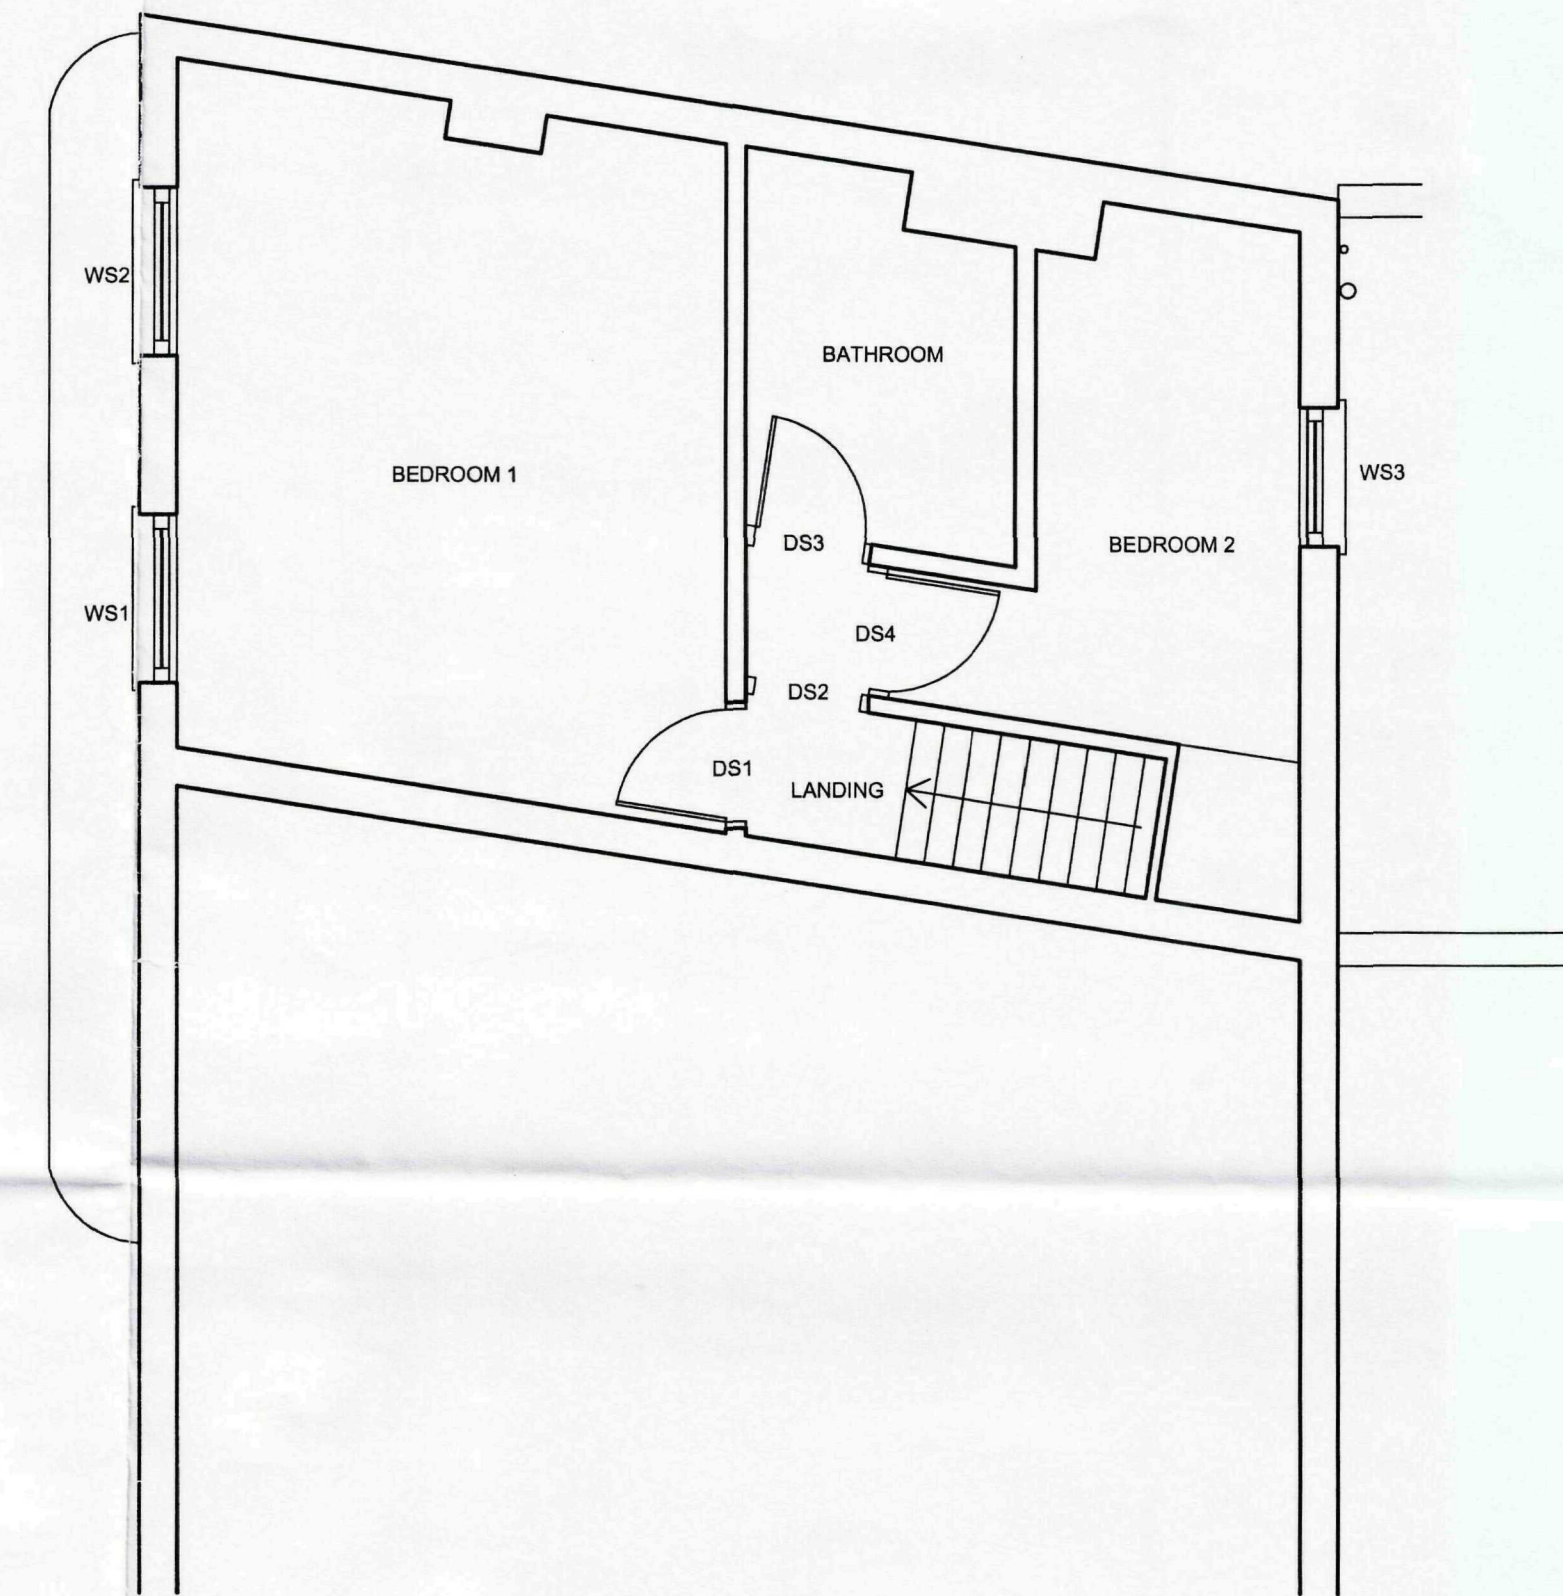
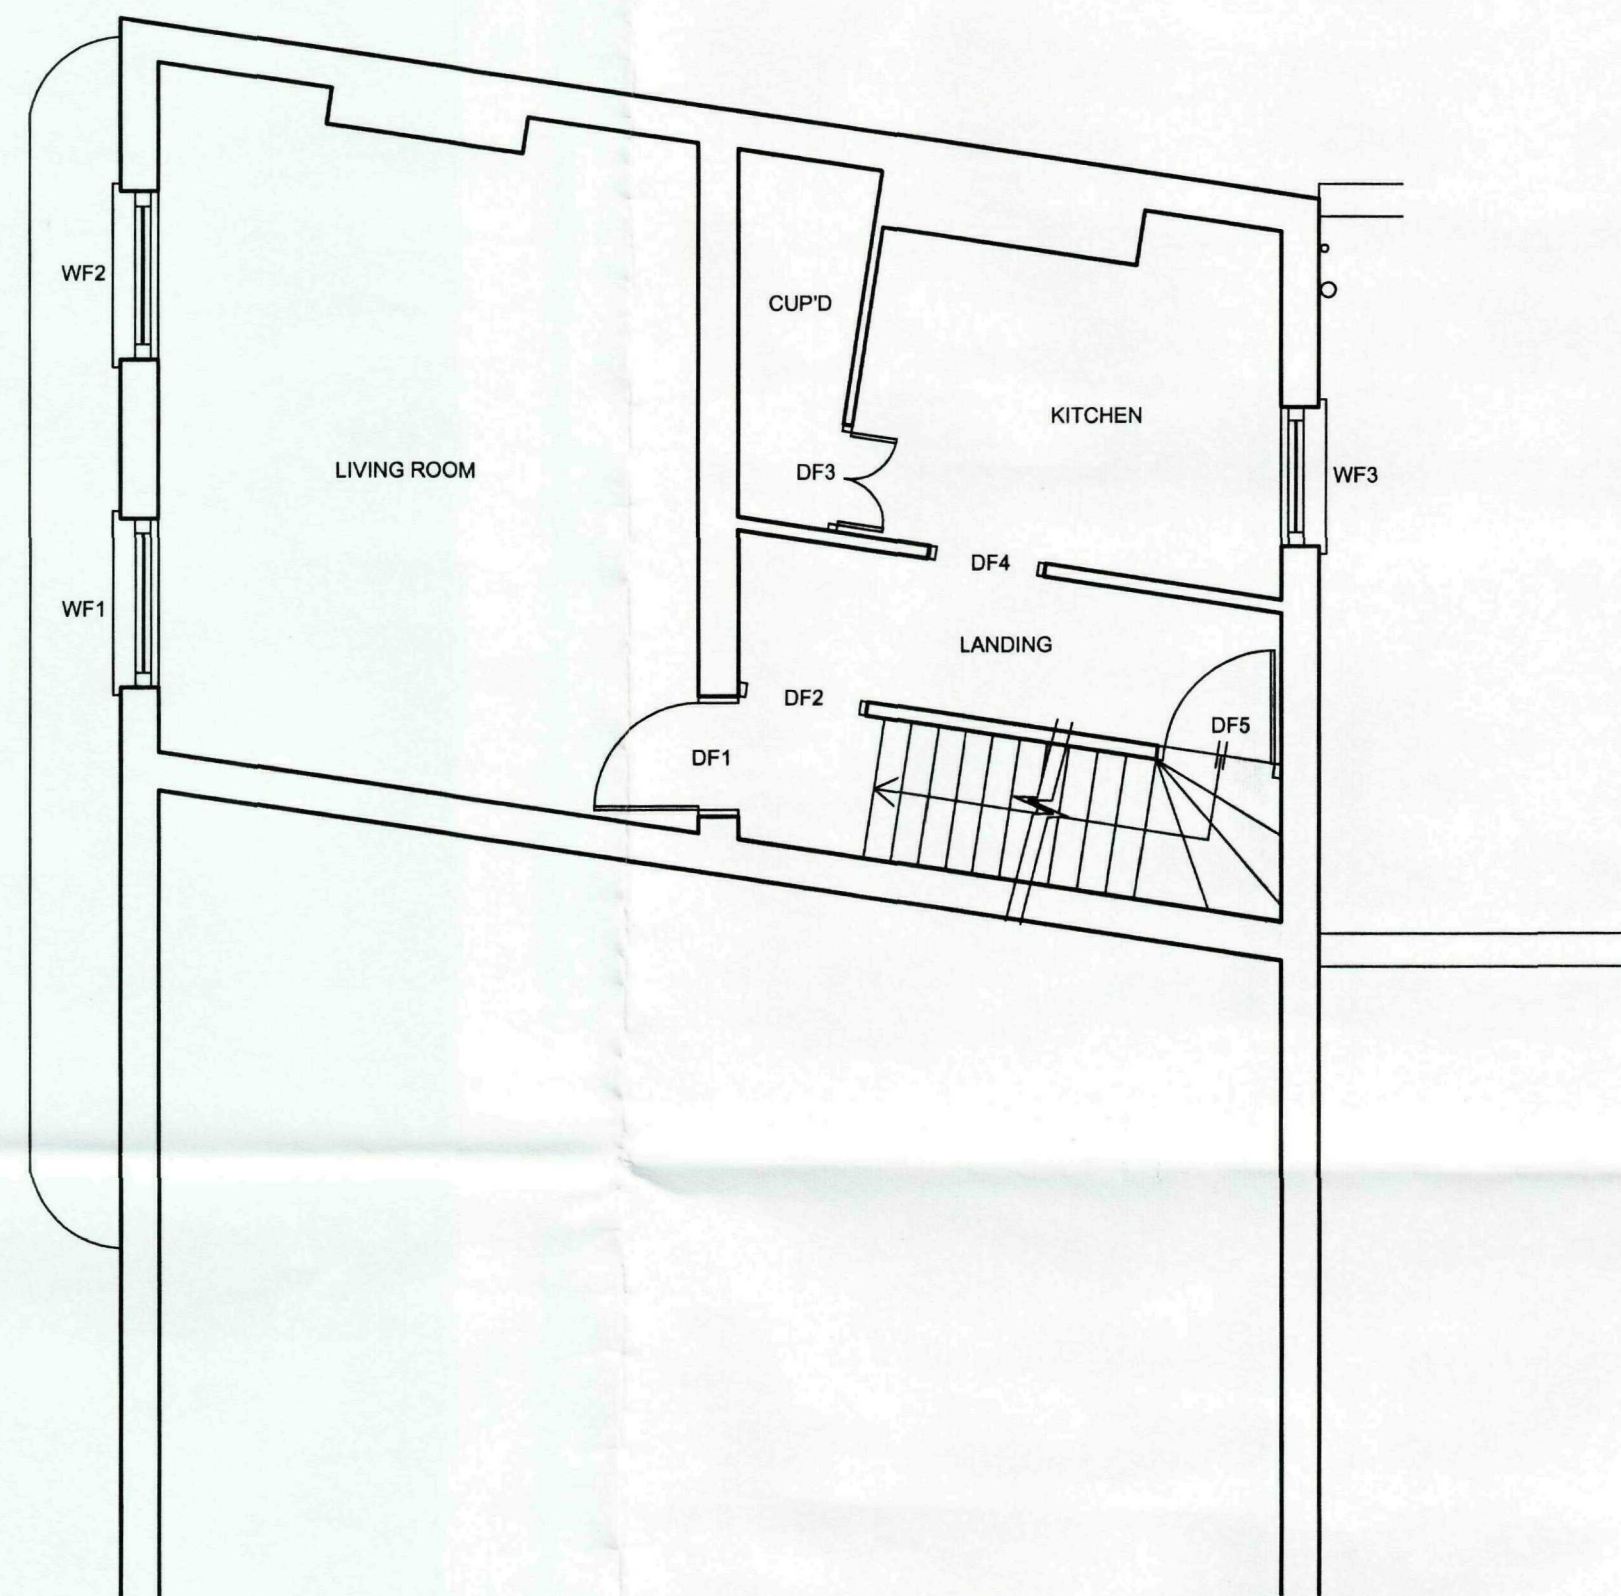


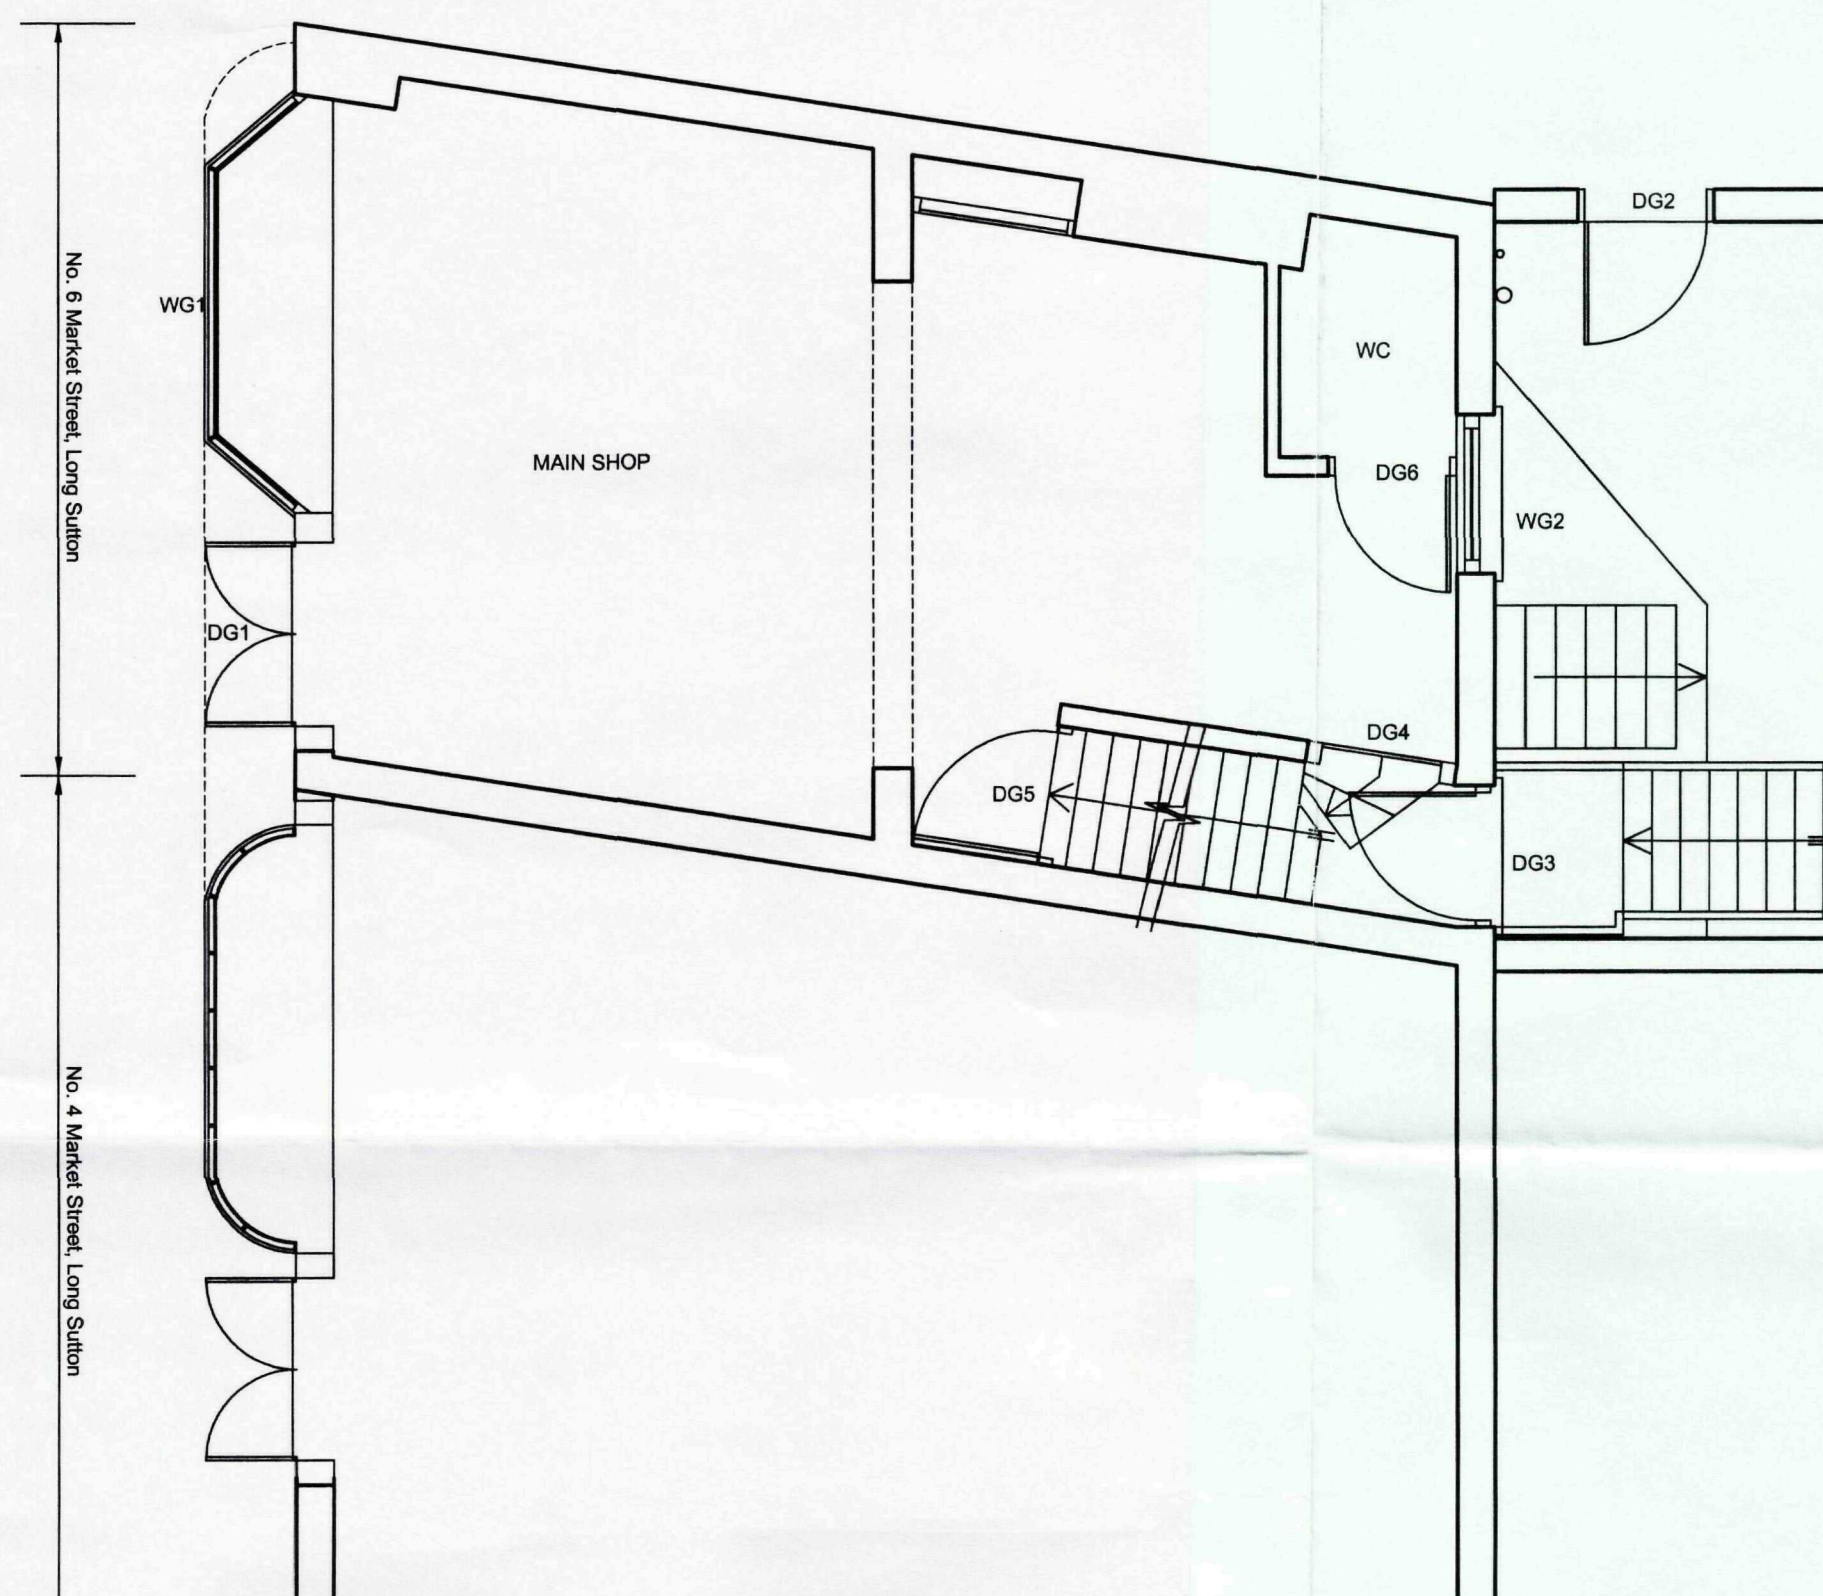


SHDC
Planning & Development
12 MAY 2010
Ref: 0398-10

OFFICE CURRENT

JOB TITLE: 6 MARKET STREET, LONG SUTTON		REV: DATE:	
DRAWING TITLE: FLOOR PLANS AND SITE LOCATION PLAN AS EXISTING		SCORER & HAWKINS	
SCALE: 1:50, 1:1250	DATE: 14.01.10	DRAWING No: 2133/01	REV: 20 Banks Street, Horncastle, Lincs LN9 5BW Telephone 01507 524556 Fax 01507 524300 Email scorerhawkins@aol.com
© Copyright Reserved		Drawing not to be scaled	
		Dimensions to be checked on site	

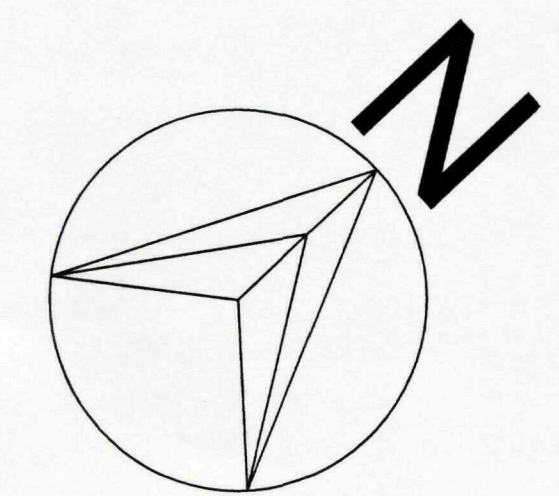


SOUTH ELEVATION

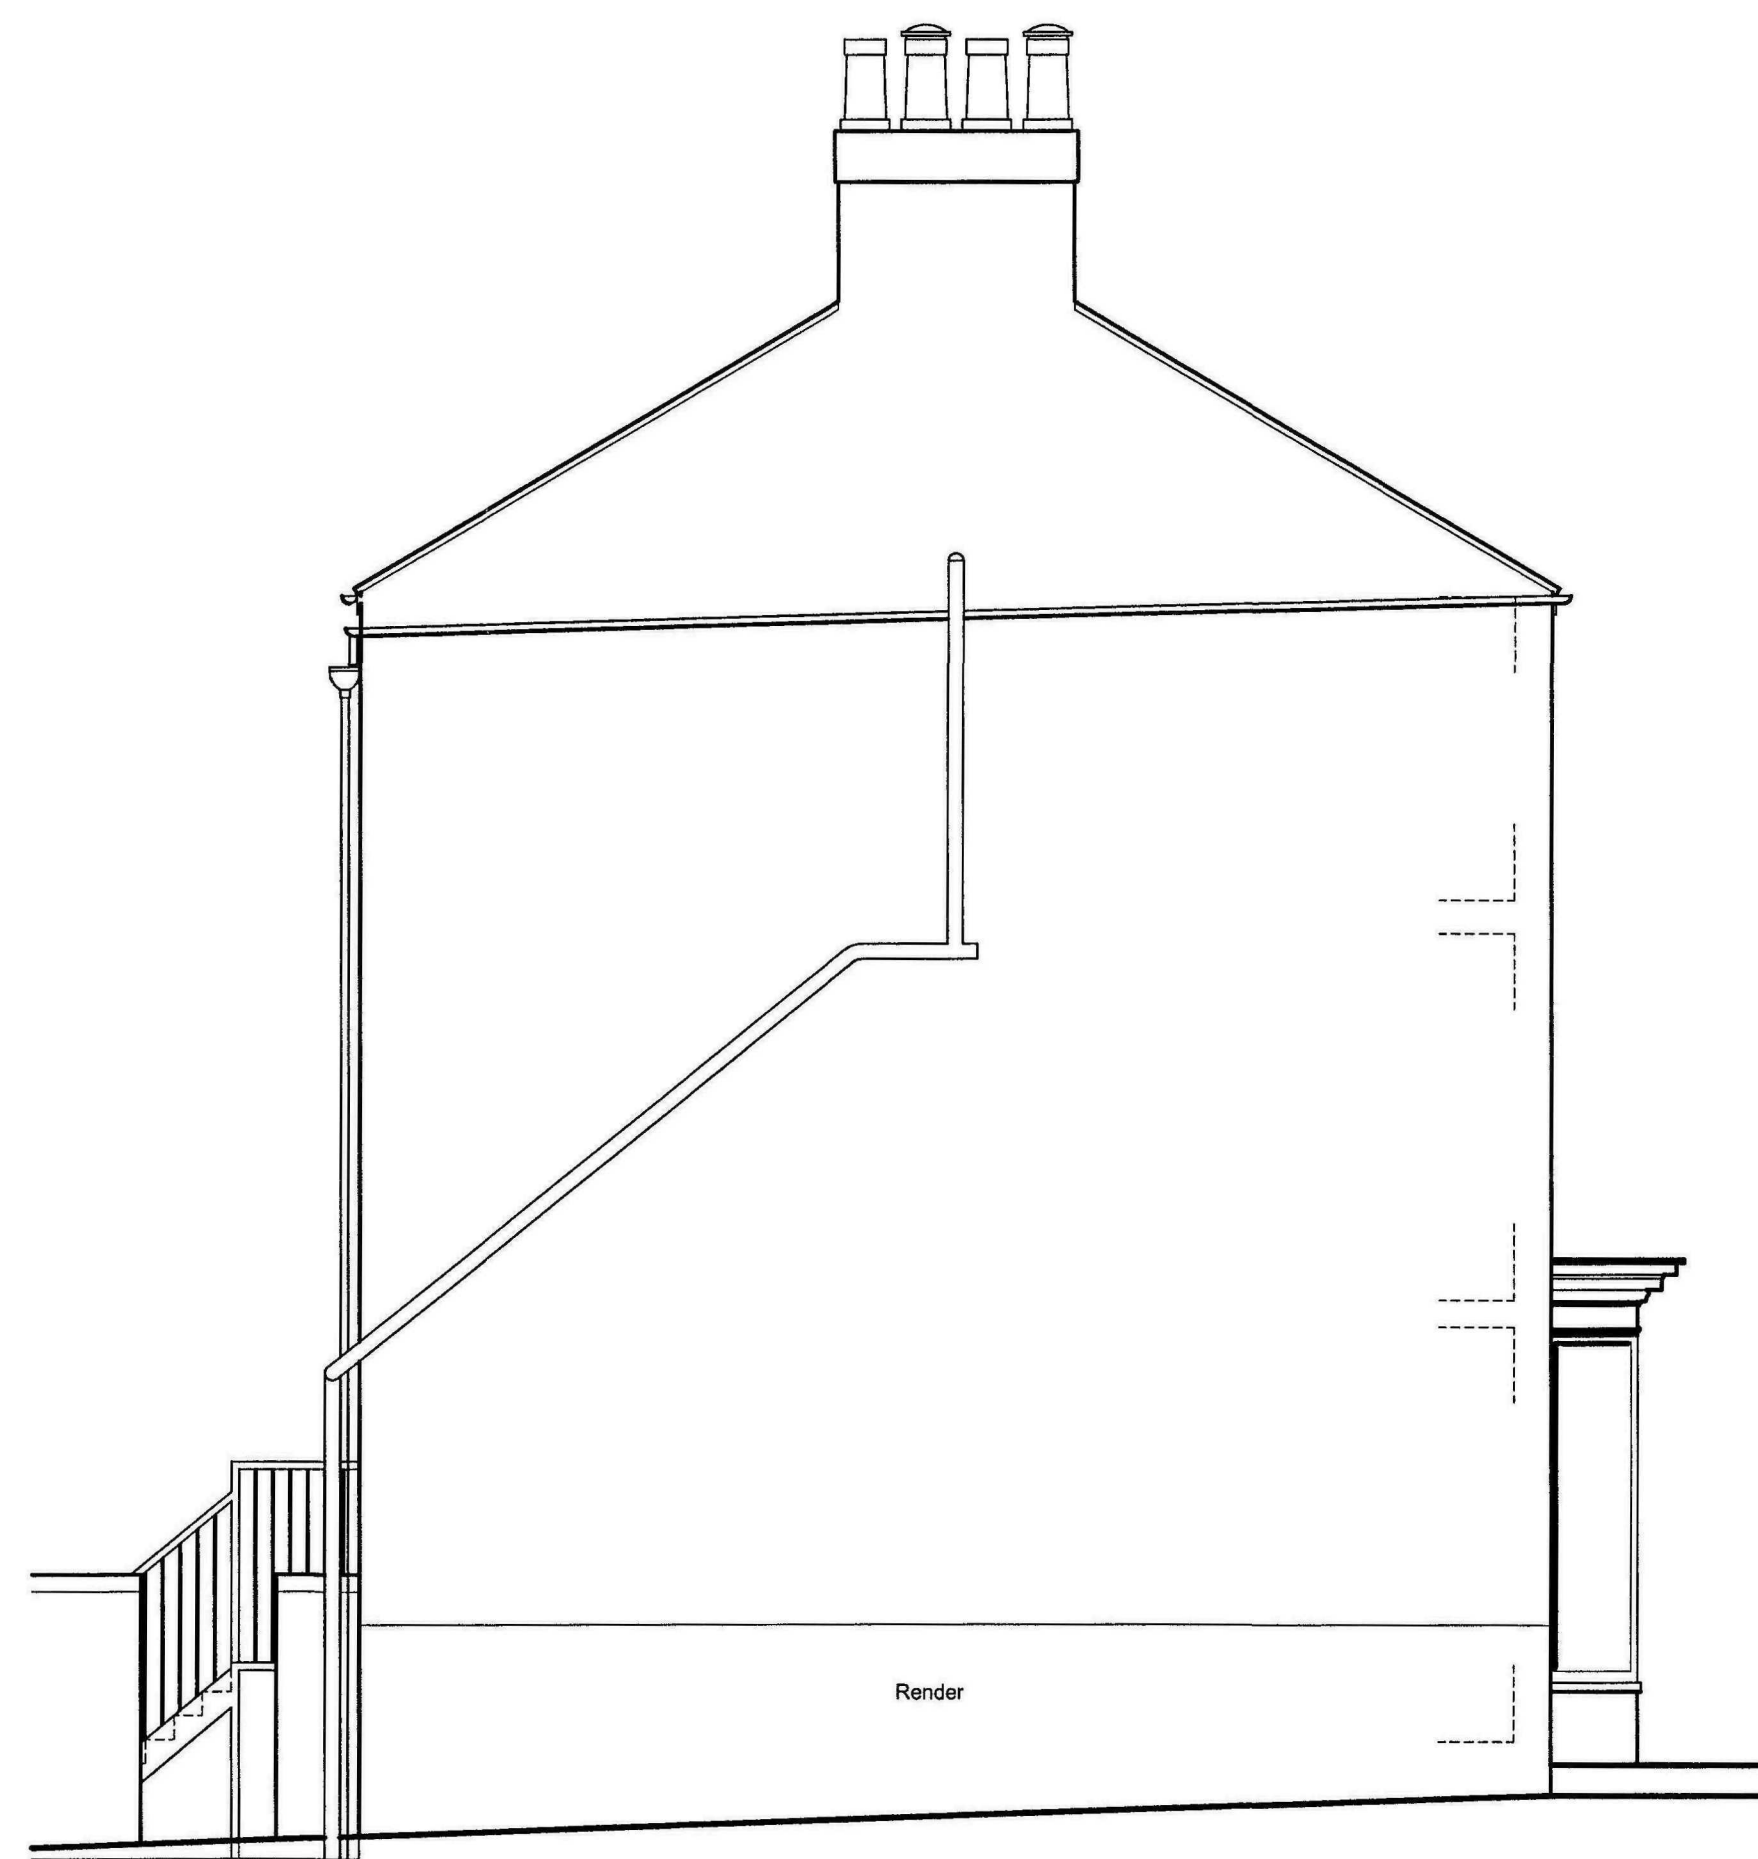

WEST ELEVATION





NORTH ELEVATION

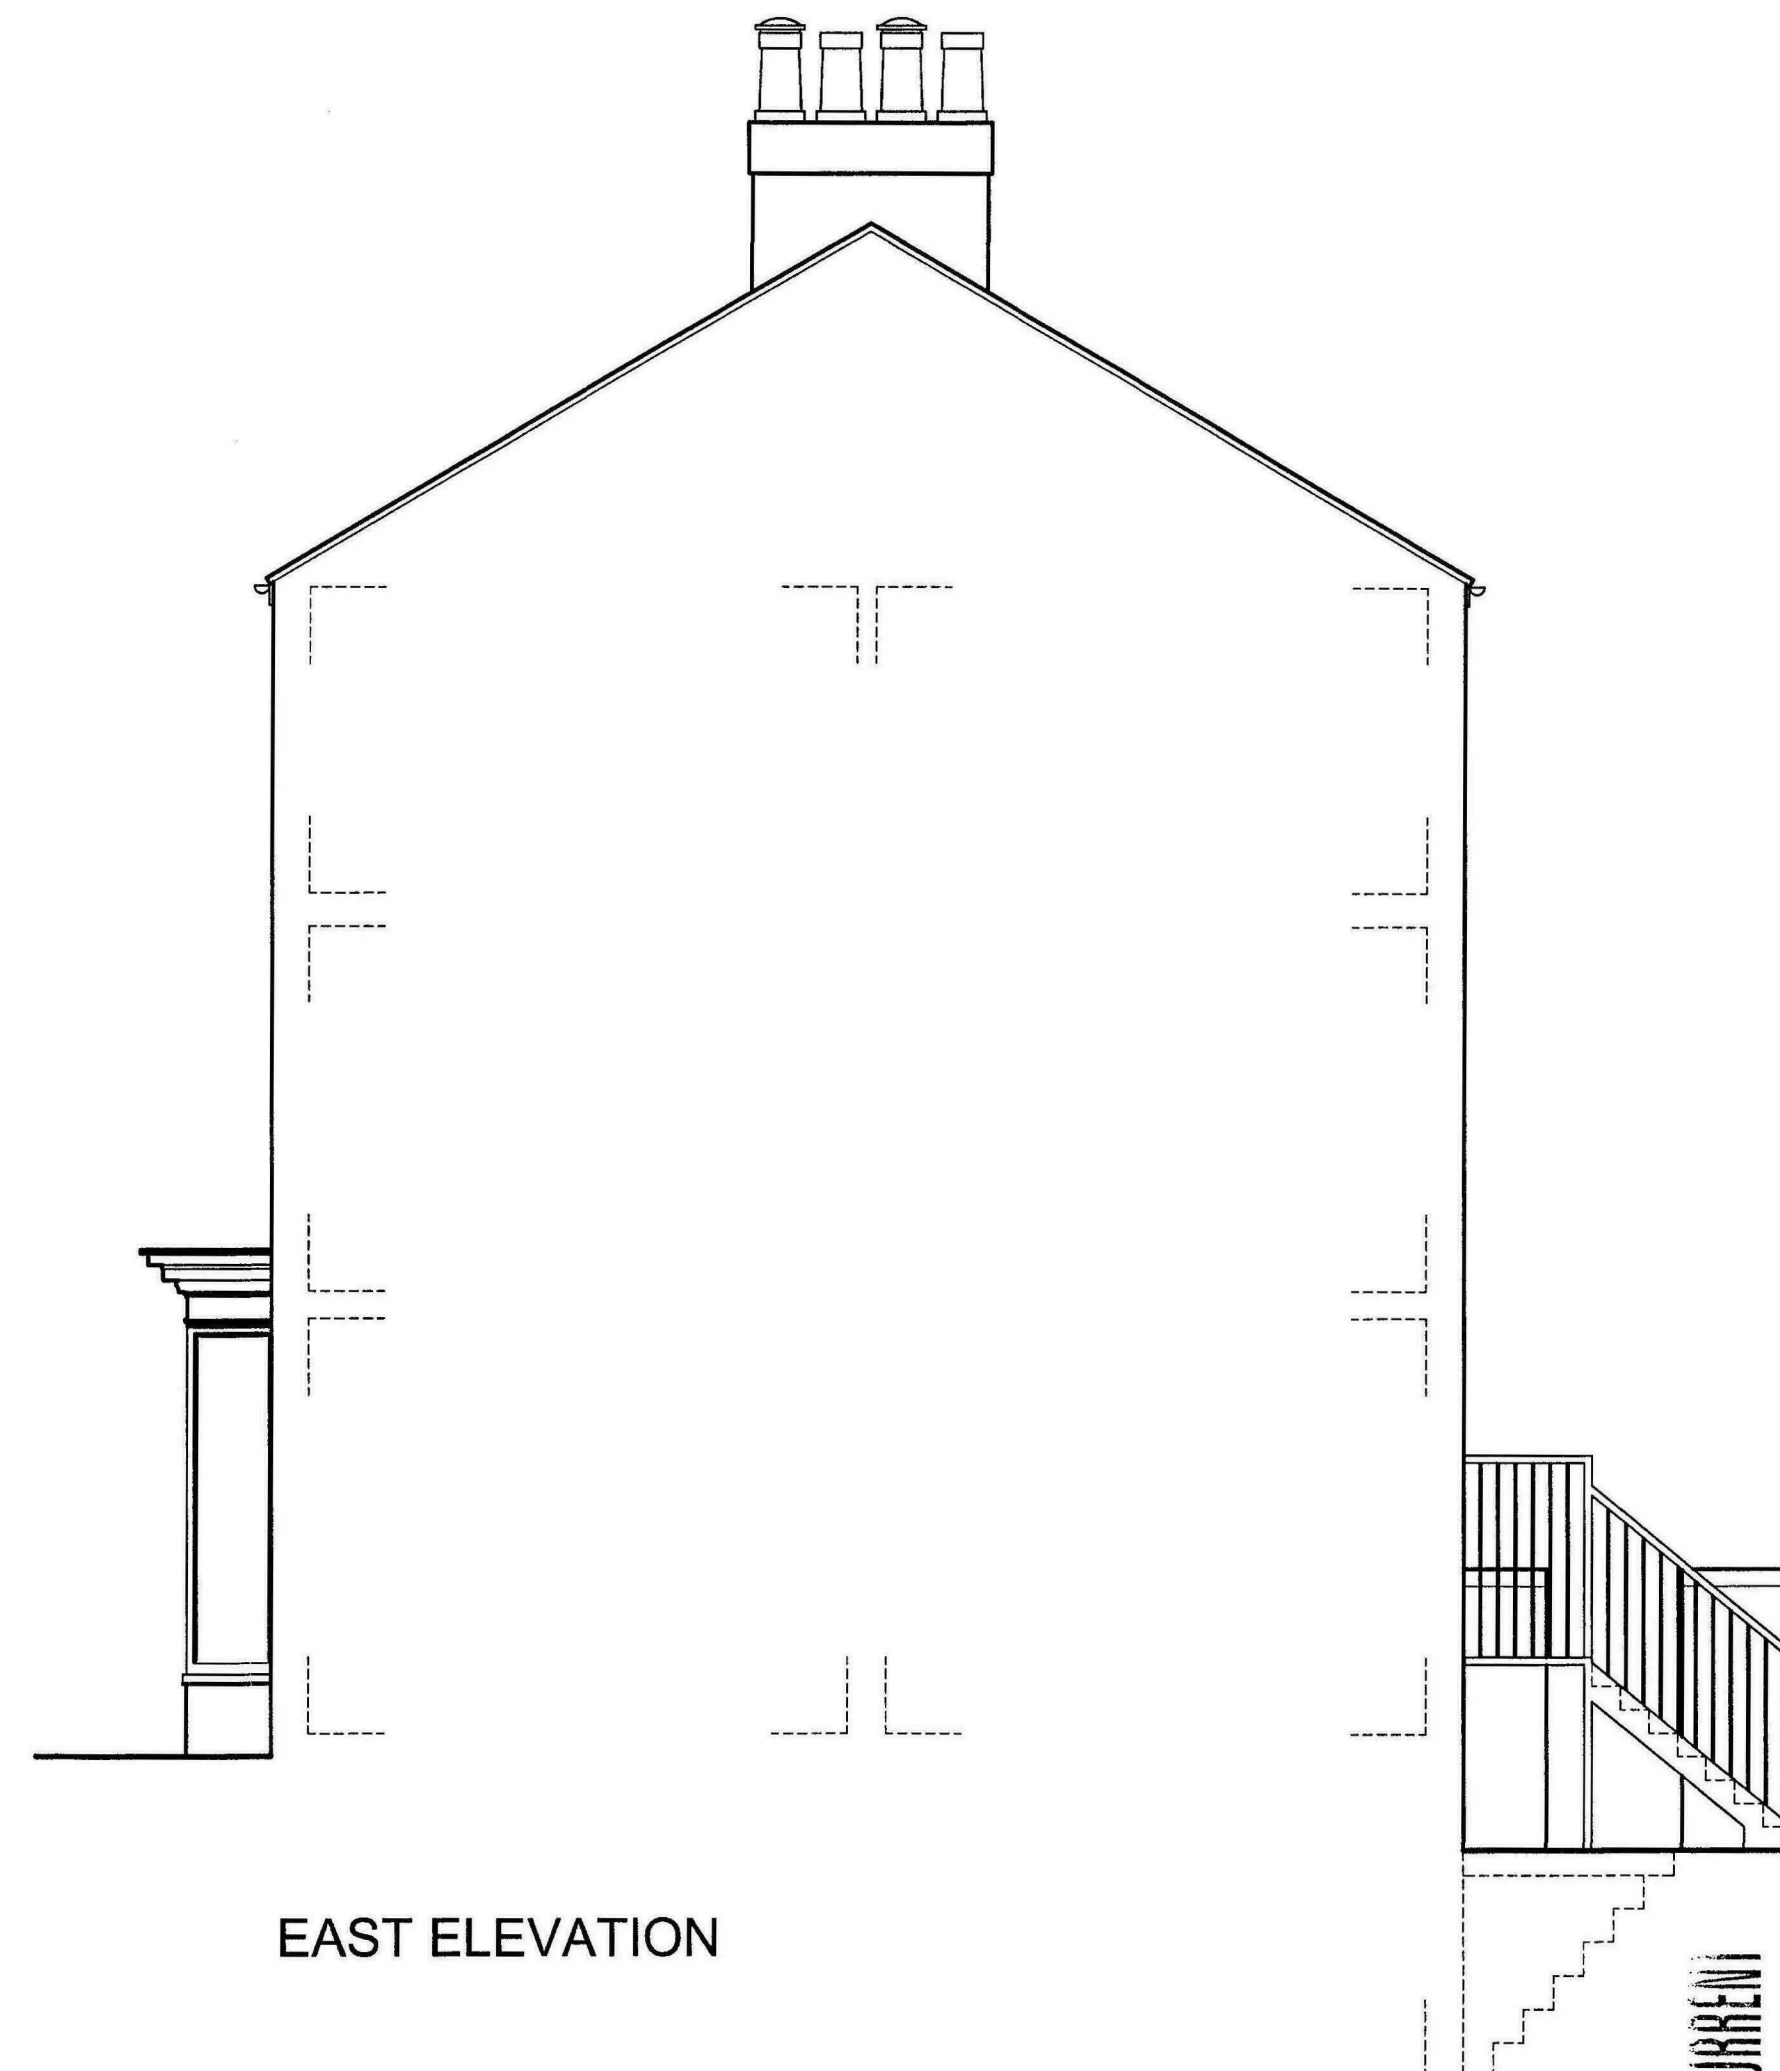


EAST ELEVATION


JOB TITLE: 6 MARKET STREET, LONG SUTTON				REV:	DATE:
DRAWING TITLE: ELEVATIONS AS EXISTING ✓				SCORER & HAWKINS	
SCALE: 1:50	DATE: 21.01.10	DRAWING No: 2133/02	REV:	20 Banks Street, Horncastle, Lincs LN9 5BW Telephone 01507 524556 Fax 01507 524300 Email scorerhawkins@aol.com	
© Copyright Reserved		Drawing not to be scaled		Dimensions to be checked on site	

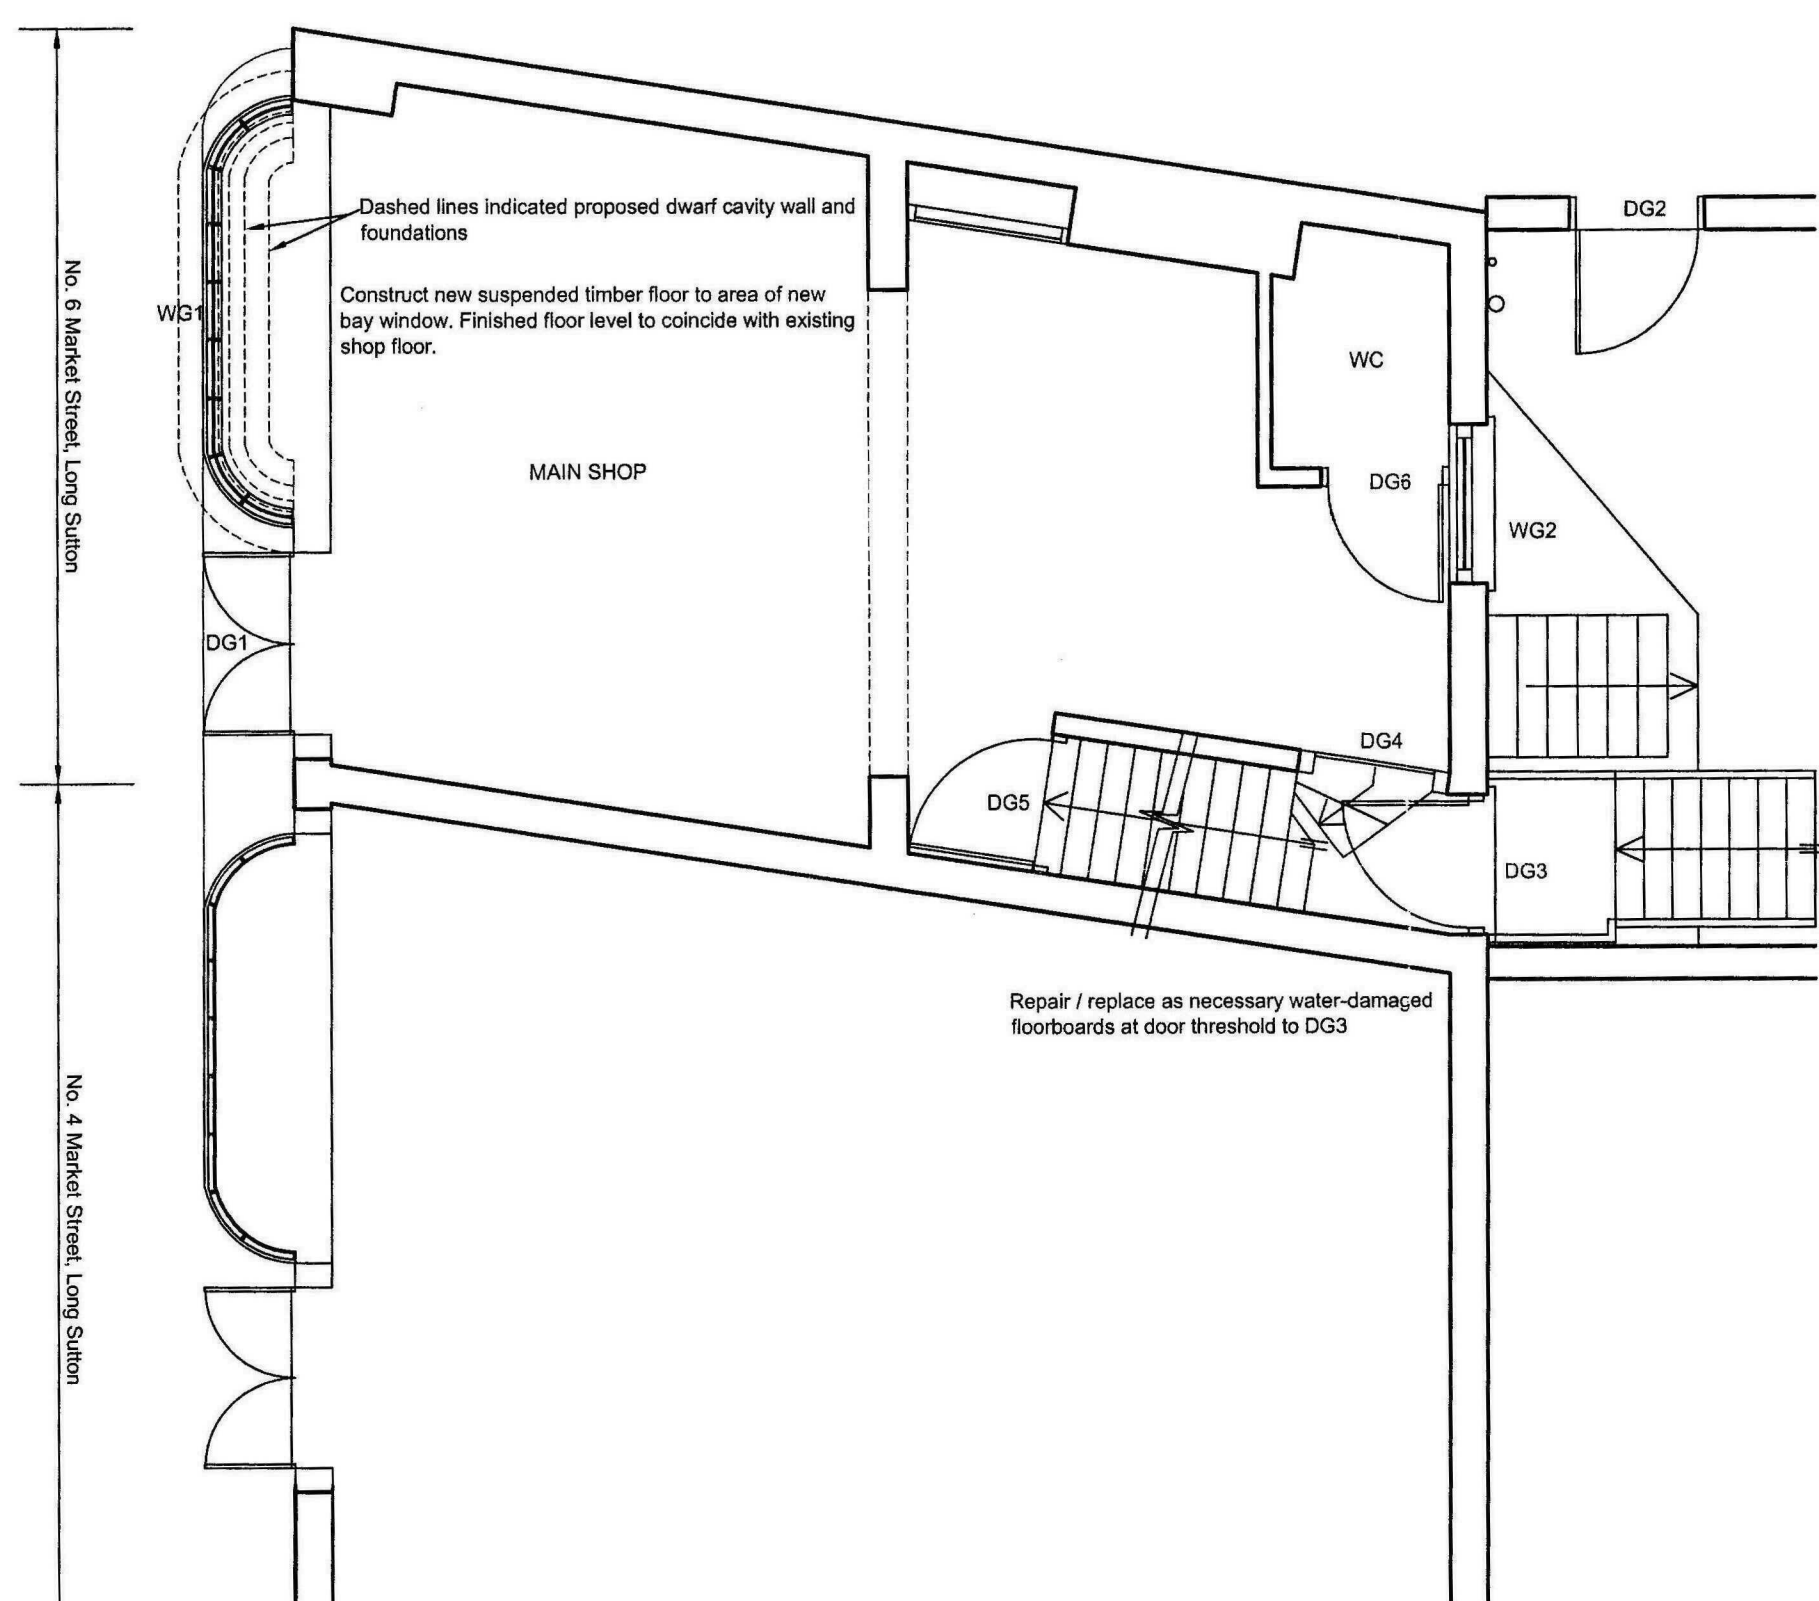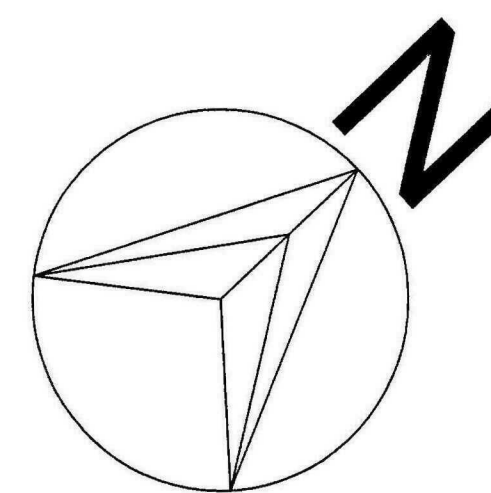

GROUND FLOOR LAYOUT

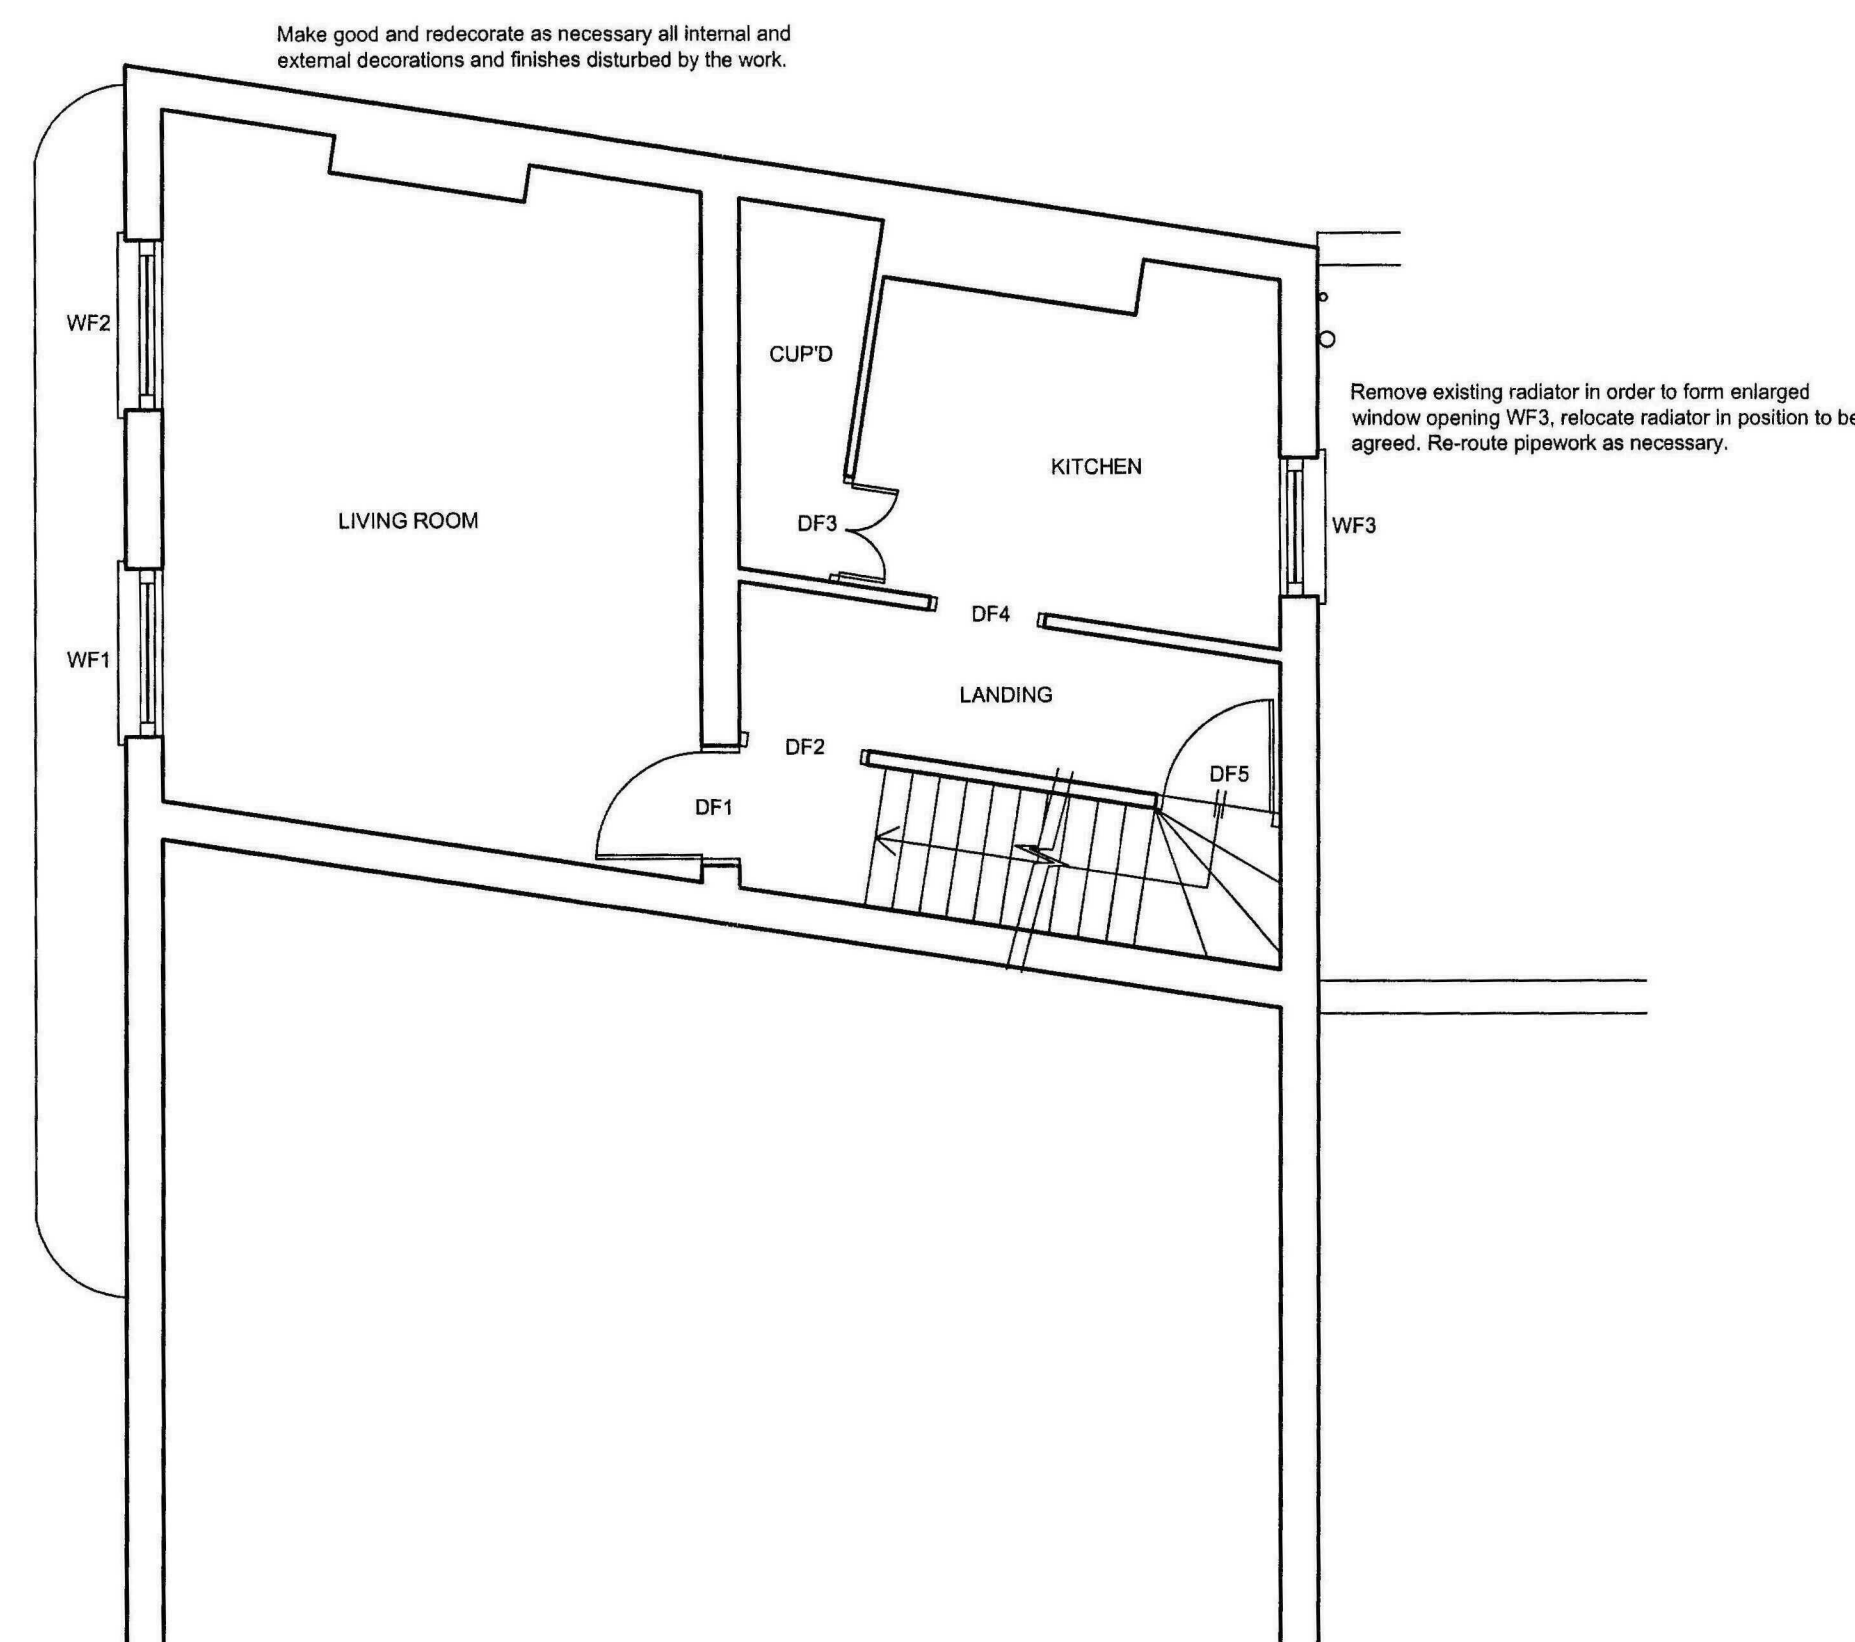

FIRST FLOOR LAYOUT

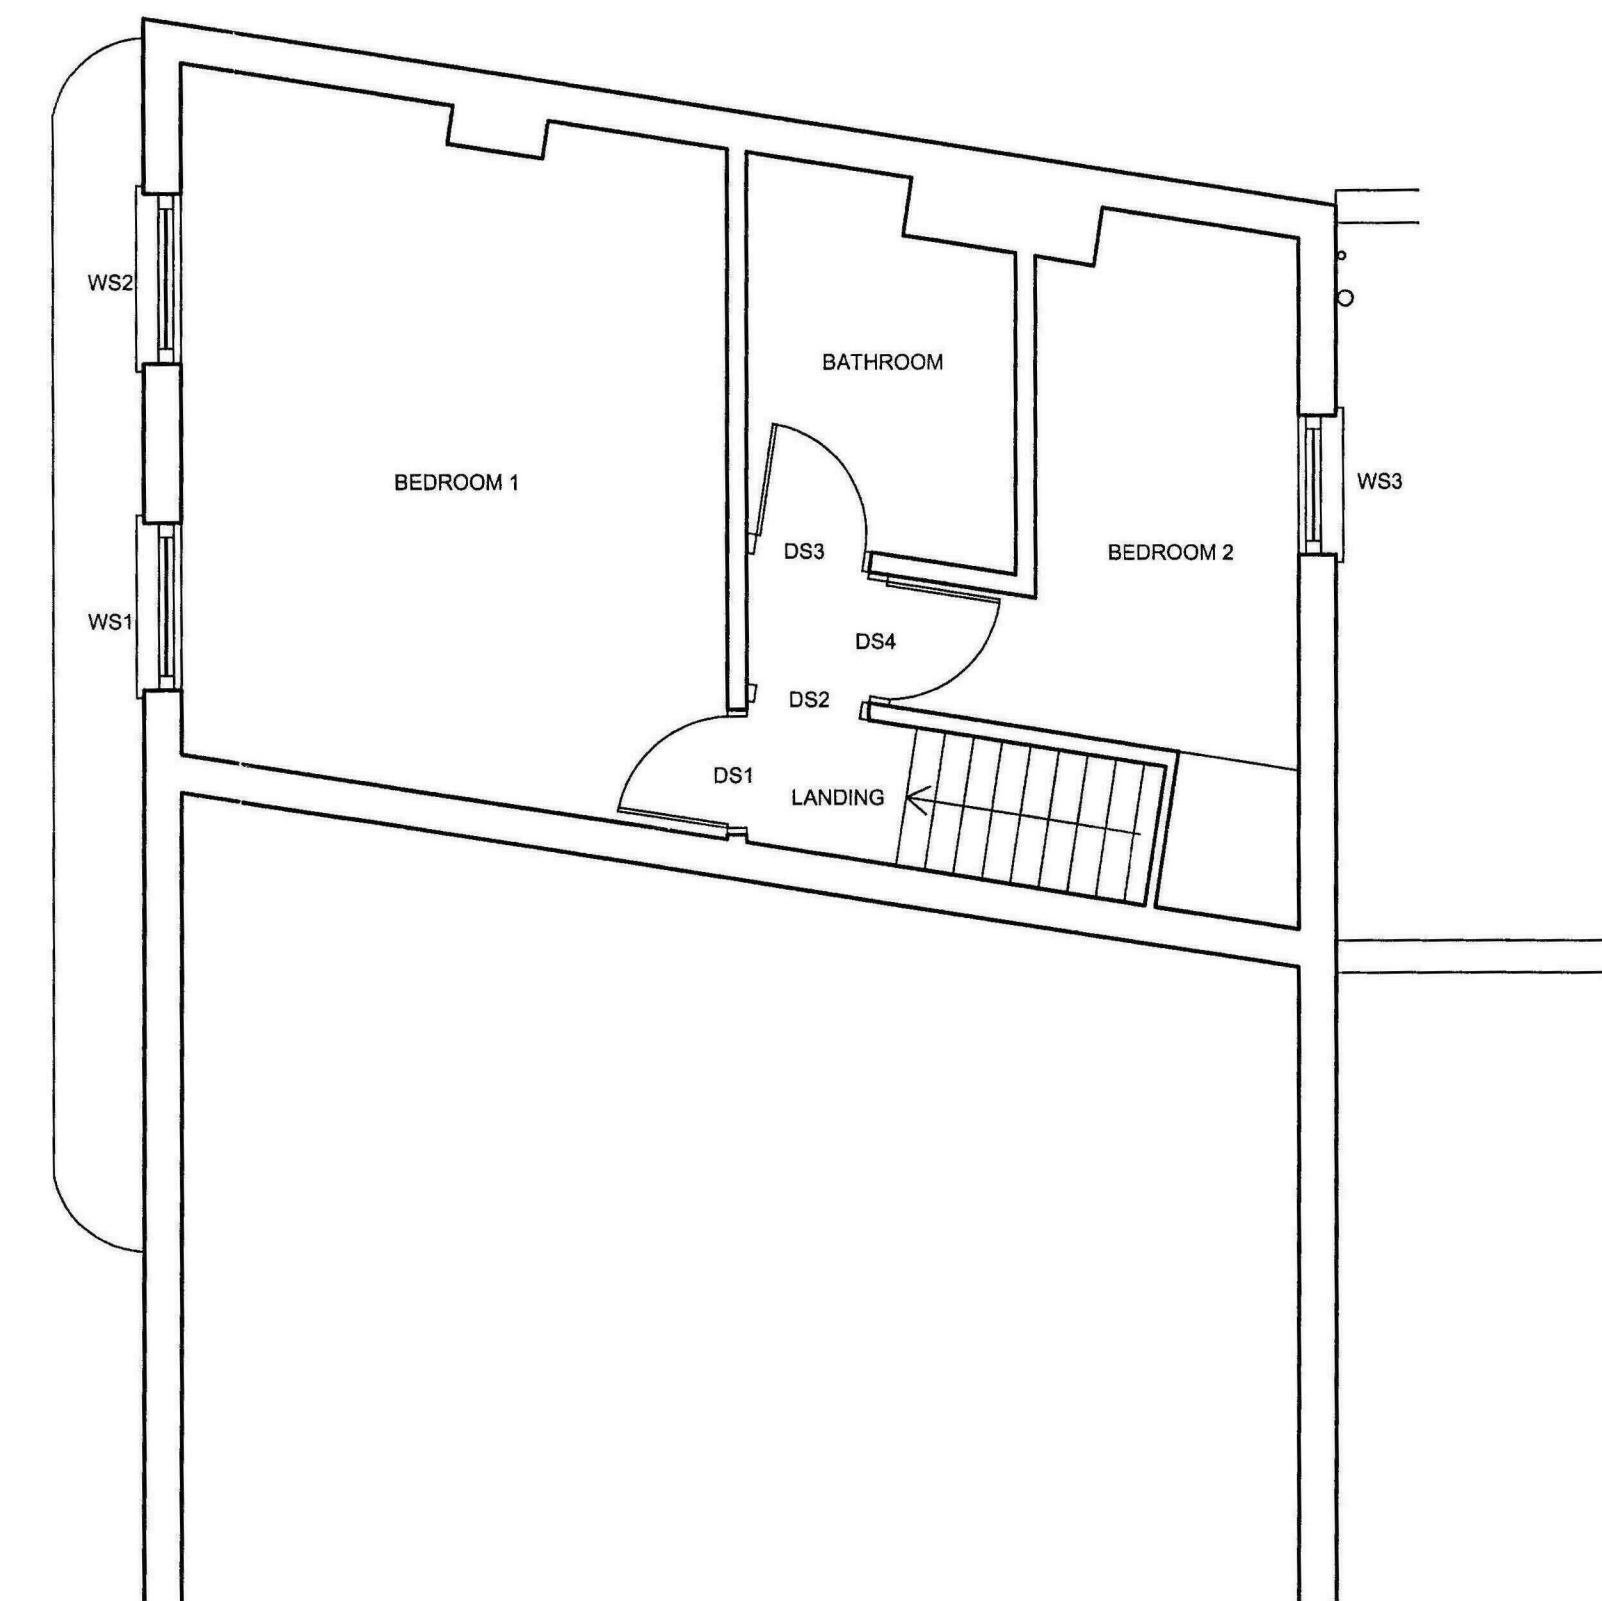

SECOND FLOOR LAYOUT


03/18/10

OFFICE CURRENT

JOB TITLE: 6 MARKET STREET, LONG SUTTON			REV:		DATE:	
DRAWING TITLE: FLOOR PLANS AS PROPOSED			SCORER & HAWKINS 20 Banks Street, Horncastle, Lincs LN9 5BW Telephone 01507 524556 Fax 01507 524300 Email scorershawkins@aol.com			
SCALE: 1:50						
DATE: 26.01.10						
DRAWING No: 2133/03			REV:			
© Copyright Reserved			Drawing not to be scaled			
			Dimensions to be checked on site			




SOUTH ELEVATION

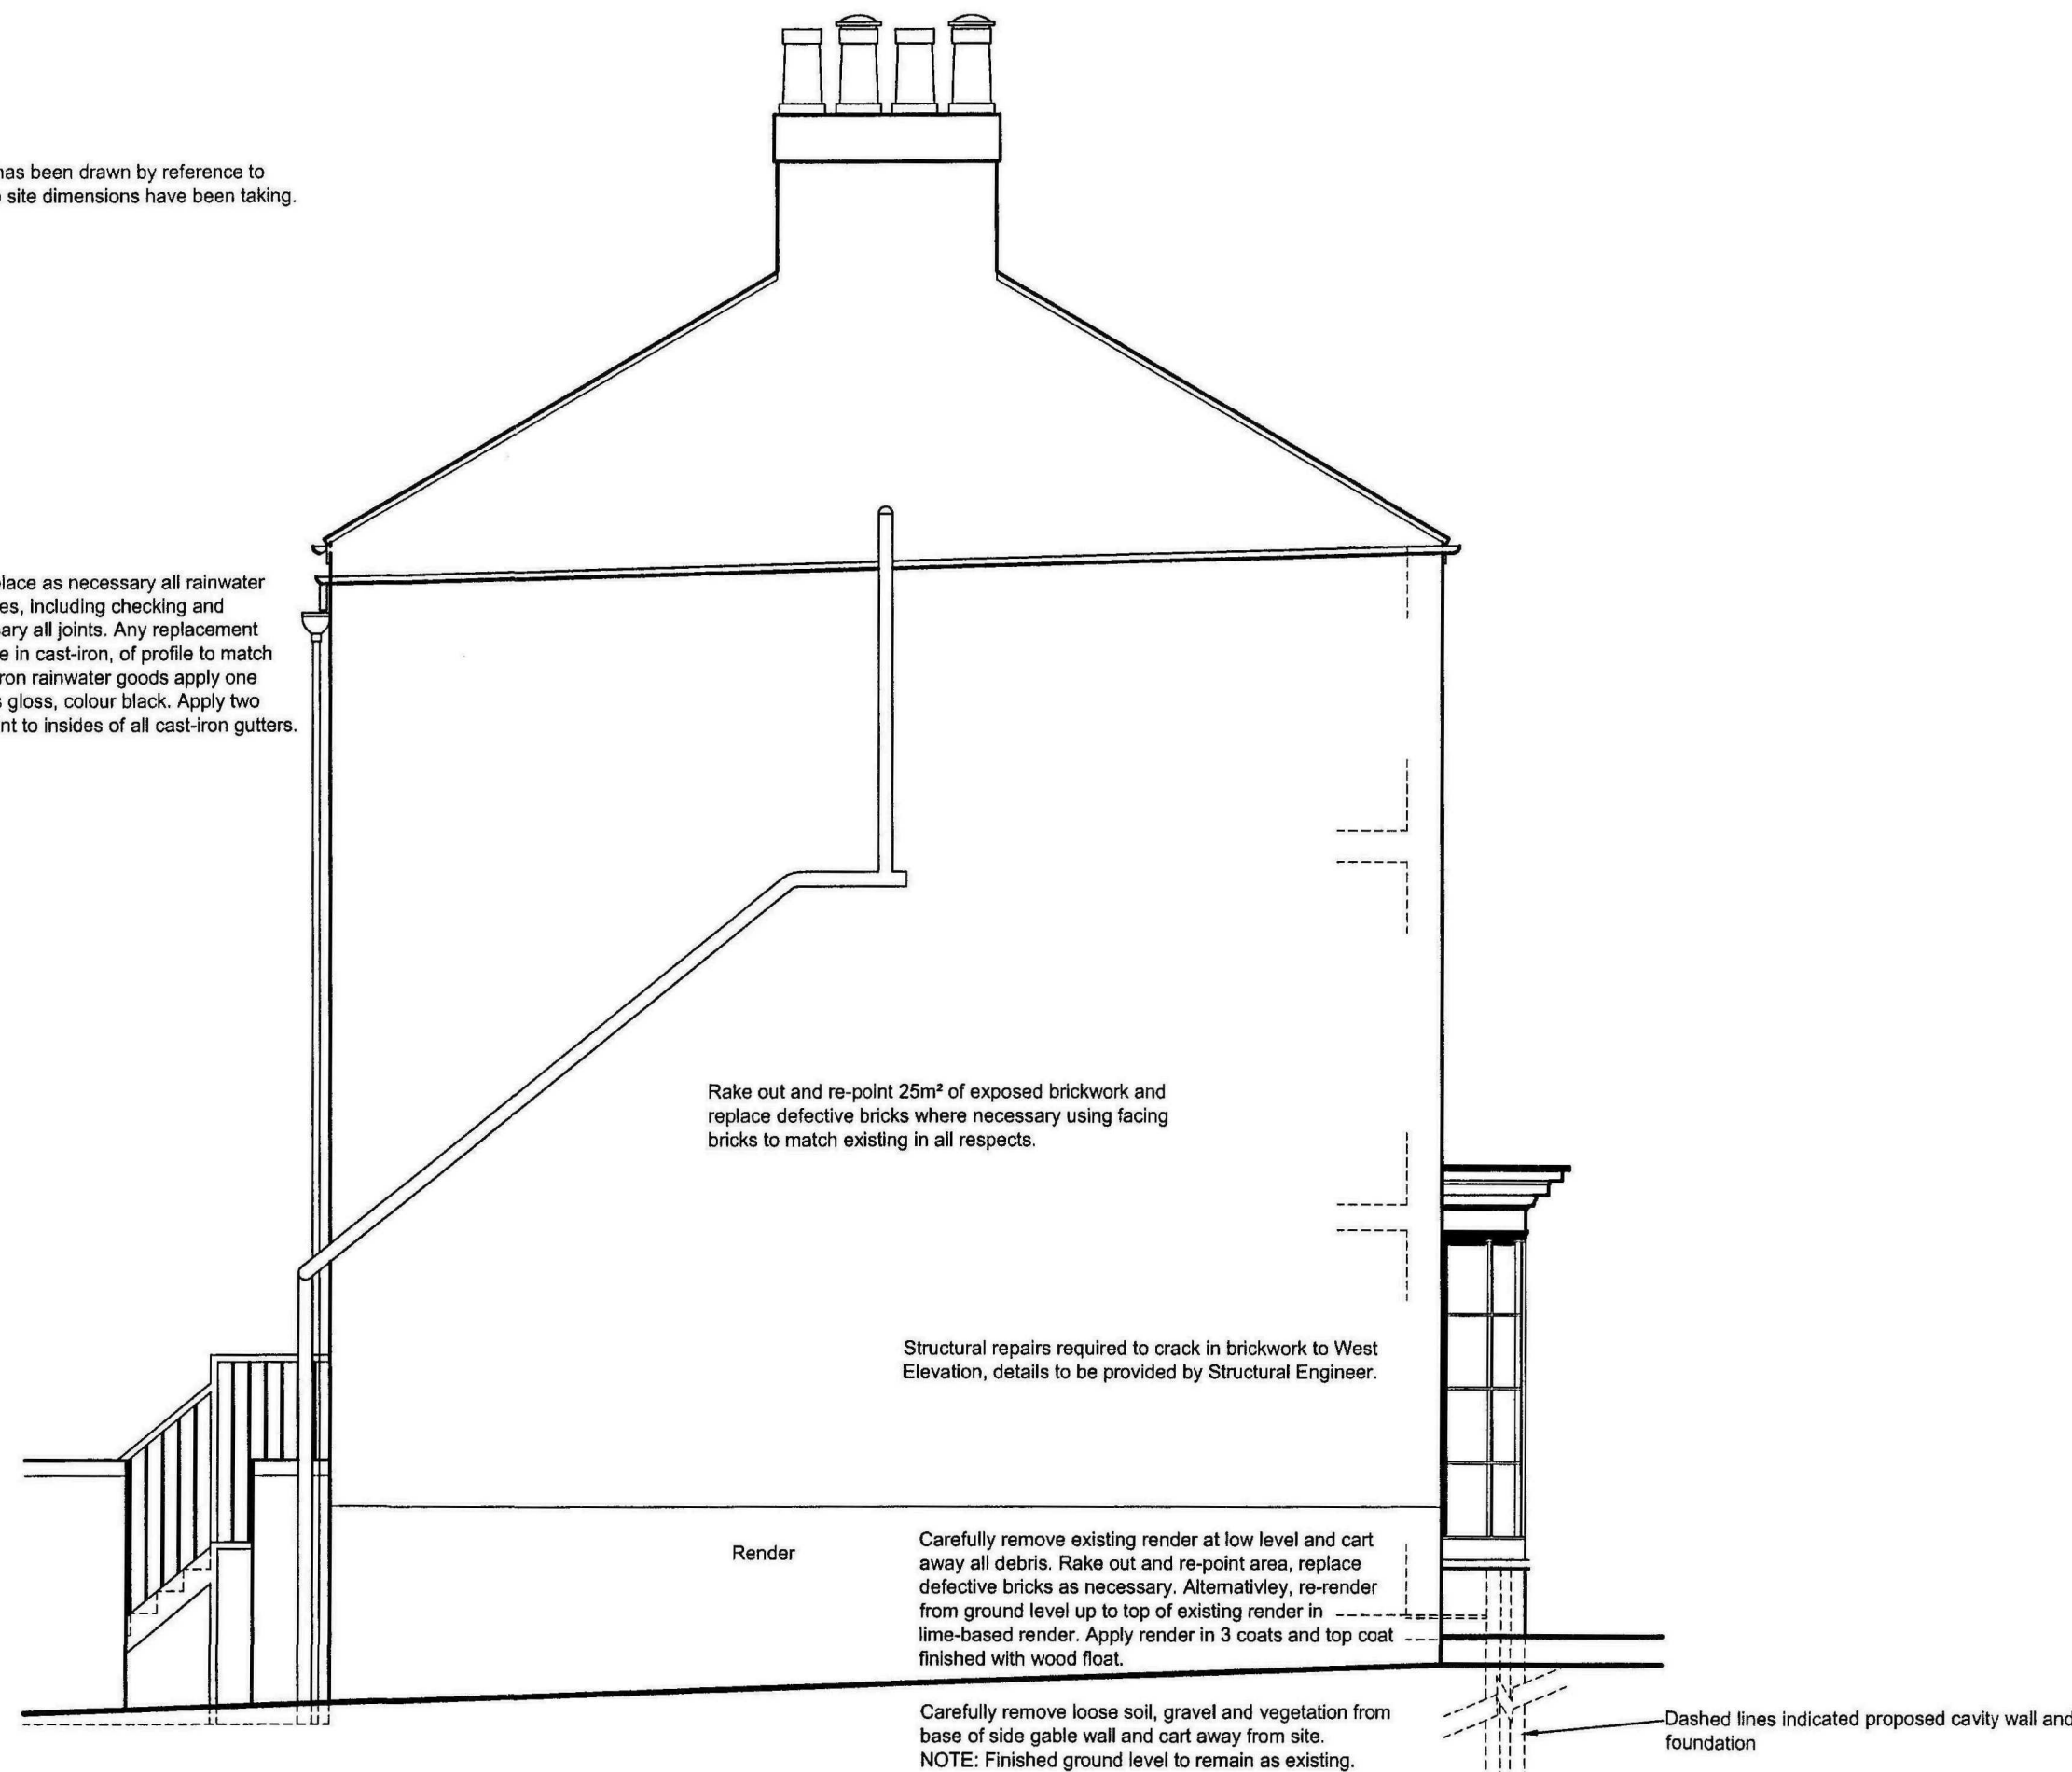

WEST ELEVATION



NORTH ELEVATION

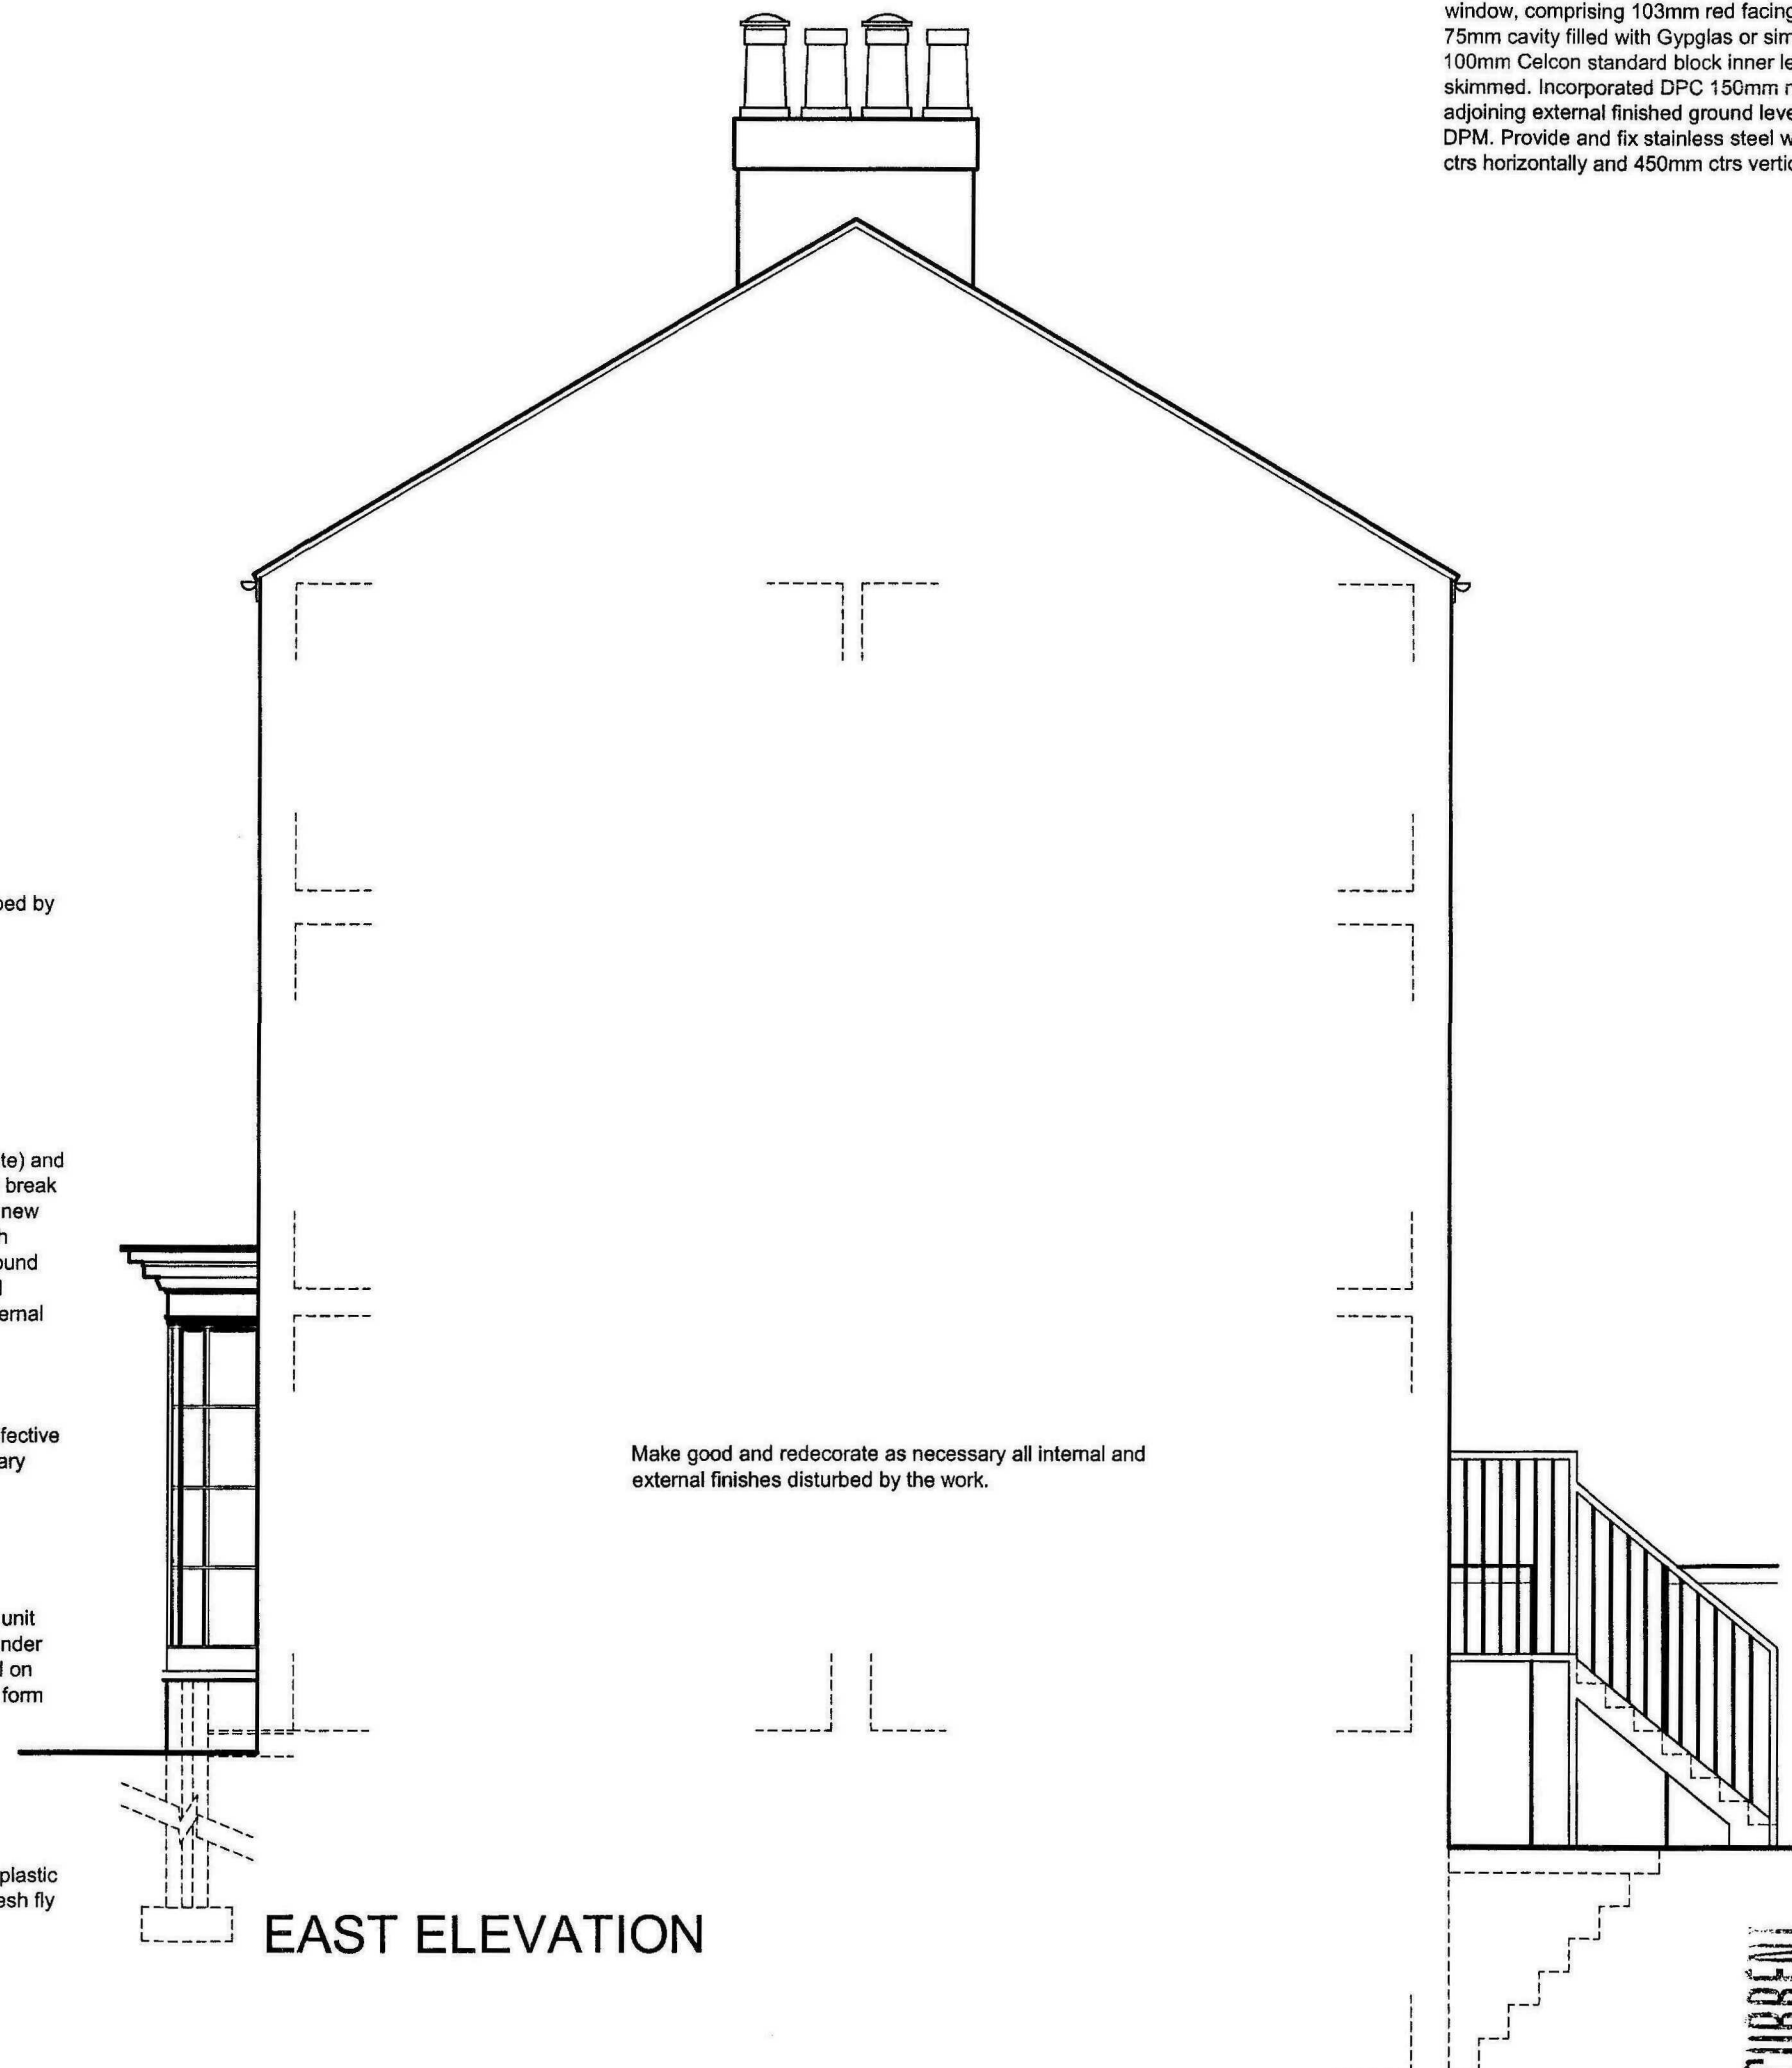

EAST ELEVATION

JOB TITLE: 6 MARKET STREET, LONG SUTTON				REV:	DATE:
DRAWING TITLE: ELEVATIONS AS PROPOSED				SCORER & HAWKINS	
SCALE: 1:50	DATE: 26.01.10	DRAWING No: 2133/04	REV:	20 Banks Street, Homestead, Lincs LN9 5BW Telephone 01507 524556 Fax 01507 524300 Email scorers@hawkins@aol.com	
© Copyright Reserved				Drawing not to be scaled	
				Dimensions to be checked on site	