




Site Plan
Scale: 1:250

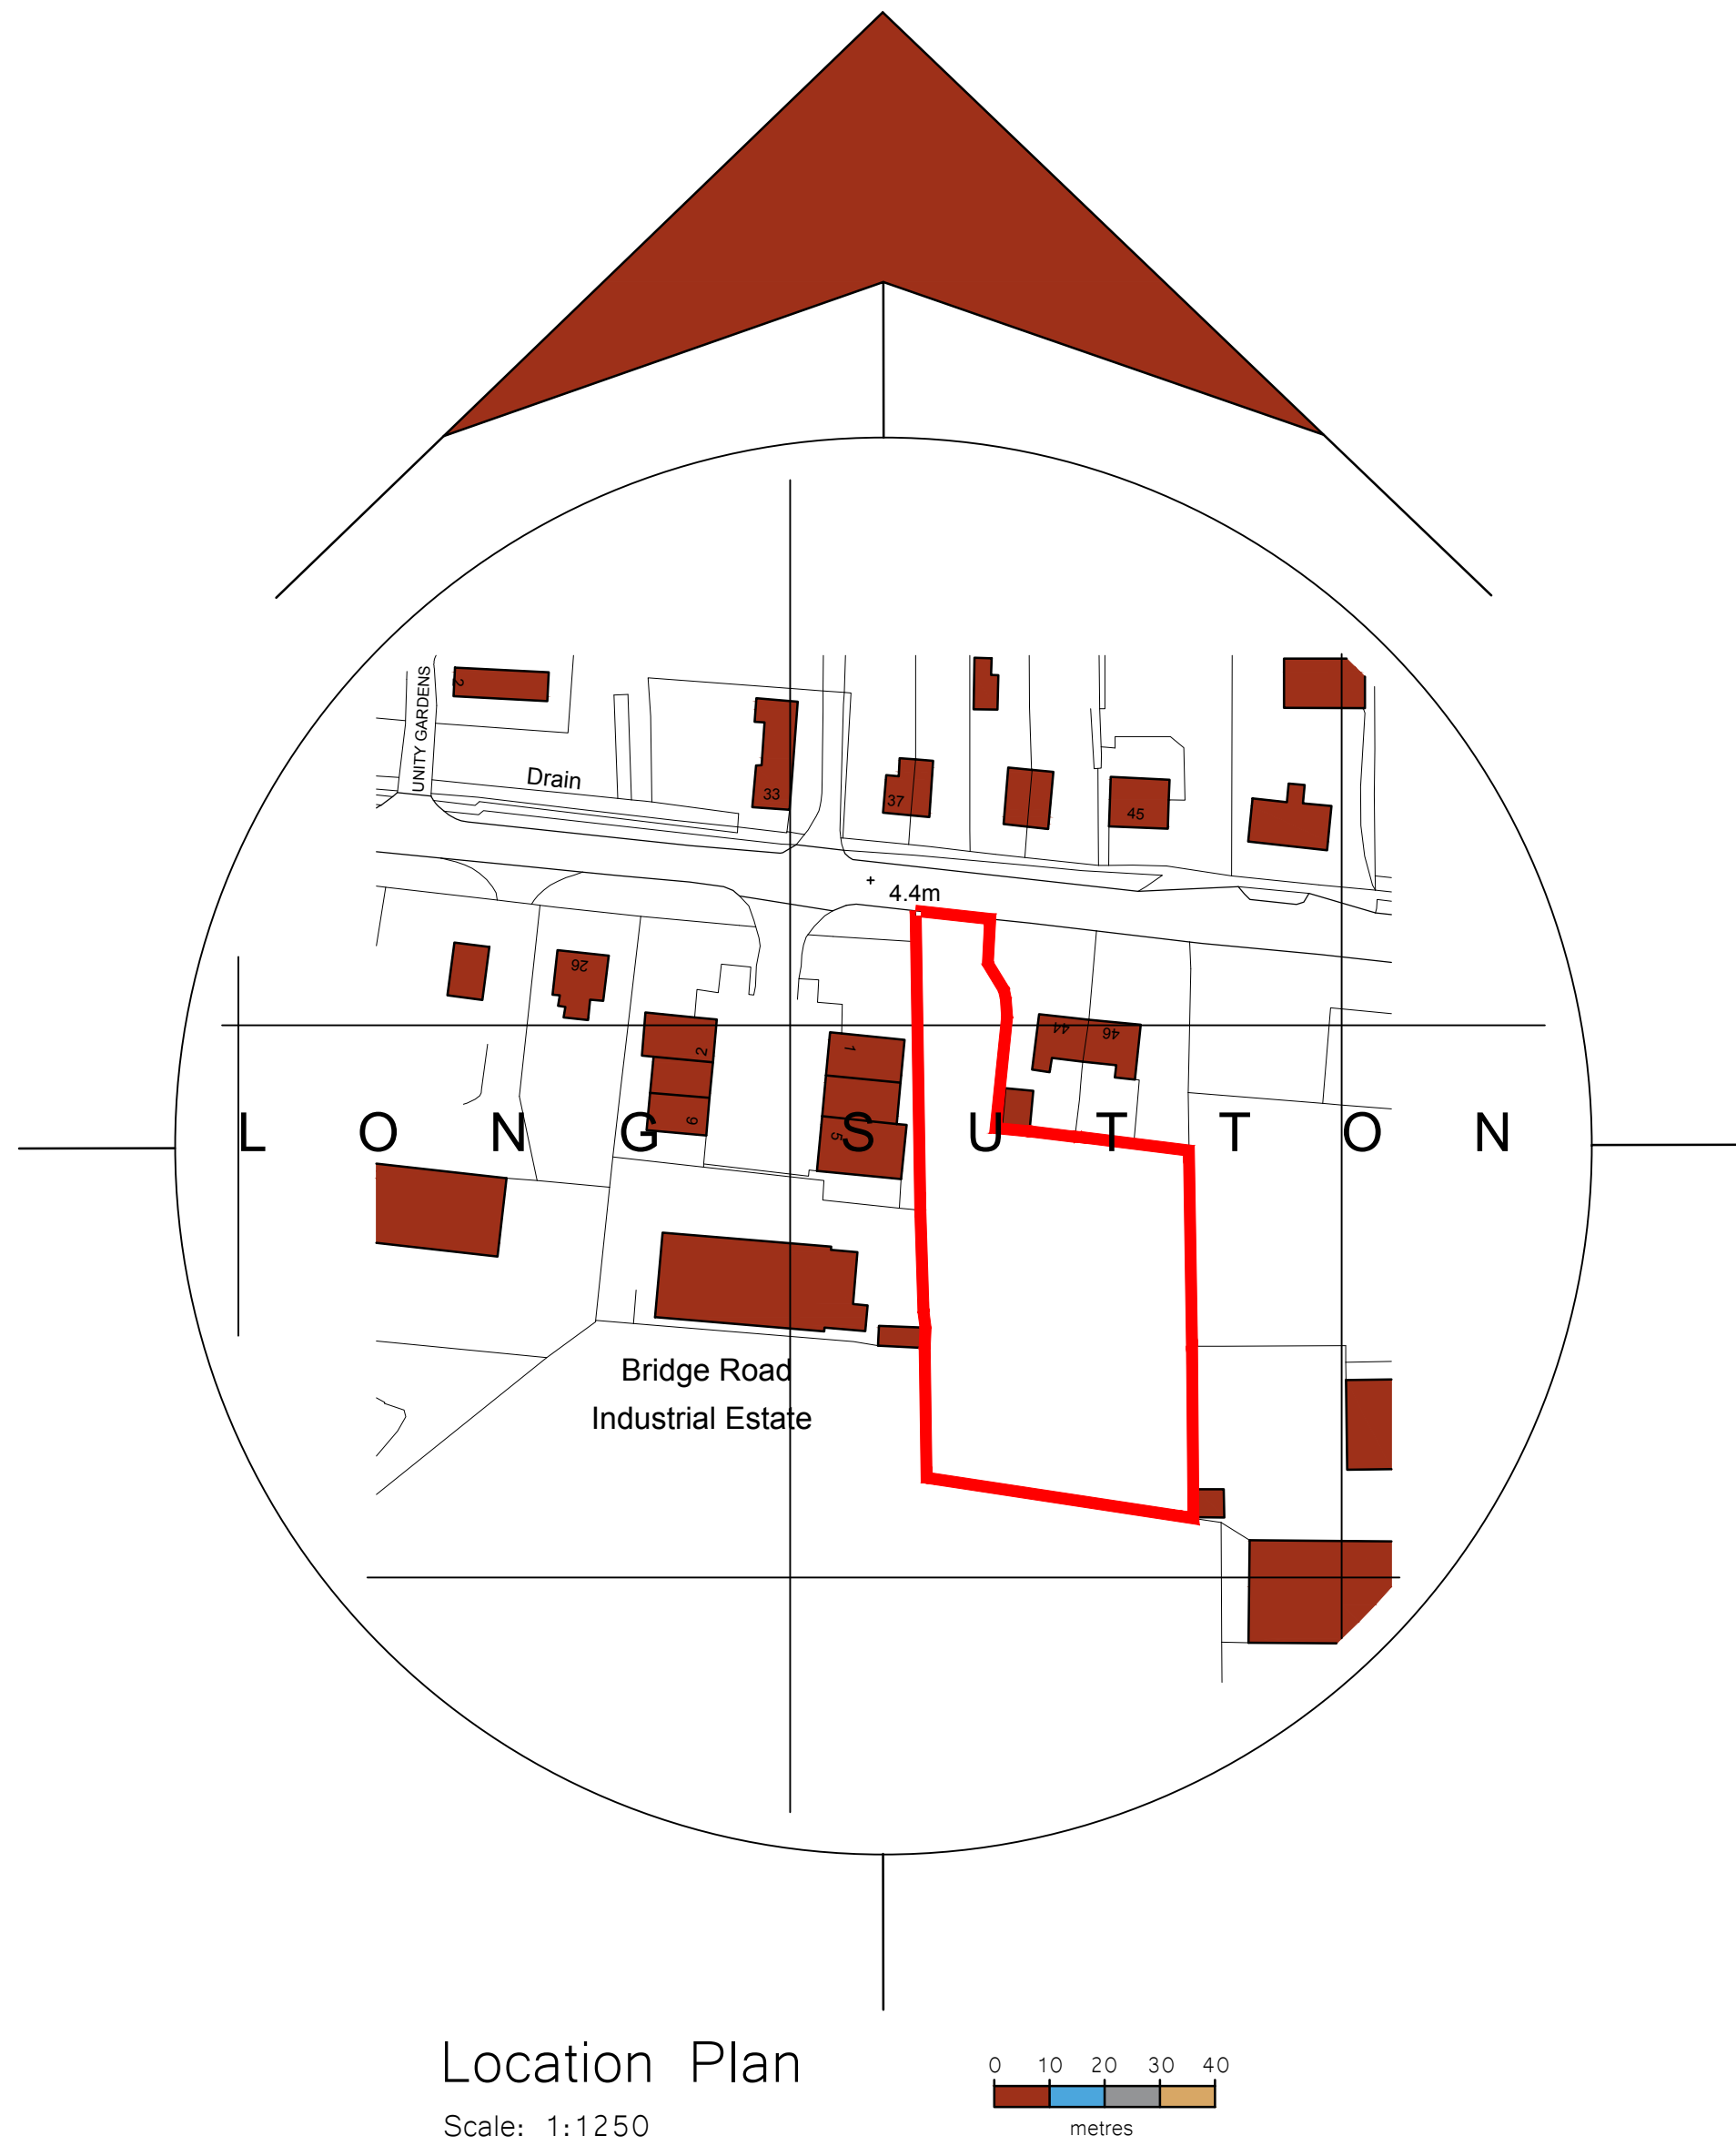

Location Plan
Scale: 1:1250

SITE PLAN KEY

Indicates proposed dwellings

Indicates existing buildings from OS plan

Indicates existing site access

Indicates proposed trees

Indicates parking spaces

Indicates proposed estate road with footpaths

Indicates existing features to be demolished

Indicates existing planting

Plot	House Type	Bedrooms
1	Semi House	3 Bed
2	Semi House	3 Bed
3	Semi House	3 Bed
4	Semi House	3 Bed
5	Semi House	3 Bed
6	Semi House	3 Bed
7	House	3 Bed
8	House	3 Bed
9	House	4 Bed

- General Notes
1. This drawing shall not be scaled, figured dimensions only to be used.
 2. All dimensions are shown in "mm" unless otherwise stated.
 3. The contractor, sub-contractors and suppliers must verify all dimensions on site prior to the commencement of any work.
 4. This drawing is to be read in conjunction with all relevant engineers and specialist sub-contractors drawings and specifications.
 5. Any discrepancies are to be brought to the designers attention.

Status
FOR APPROVAL

SWANN EDWARDS
ARCHITECTURE

Swann Edwards Architecture Limited, Fen Road,
Guyhirn, Wisbech, Cambs. PE13 4AA
t 01945 450694 e info@swannedwards.co.uk w www.swannedwards.co.uk

Job Title Proposed Residential Development Bridge Road, Long Sutton for: I M N Properties Ltd	Date March 2017	Scale As Shown Sheet Size A1
	Drawing Title Outline Planning Drawing	Job No. SE-728 Dwg No. 02
		Drawn by G.E Revision