

Do not scale from this drawing, work to given dimensions. All dimensions to be checked on site. Any discrepancies with this drawing to be reported and clarified prior to commencing work on site, if in doubt - Ask. Corporate Architecture Ltd accept no responsibility for works not undertaken fully in accordance with this drawing and relevant specifications.

Copyright © Corporate Architecture Limited

Notes:




Area Schedule	
Plots 5-8, 13-14 & 33-34	84m ²

Material Schedule	
1	Roof Tiles - Russels - Loshan Slate Grey
2	Brick - Wienerberger Tuscan Red Mult
3	DPC - Red Engineering Brick
4	Window - Manufacturer TBC - White uPVC
5	Front Door - Composite, Black
6	Rear Door - Manufacturer TBC - White uPVC
7	Soffit / Bargeboard - Manufacturer TBC - White uPVC
8	Gutters/Dowpipes - Manufacturer TBC - Black uPVC

BT3 - Window Schedule			
Reference	Width (mm)	Height (mm)	Comments
W.01	1810	1200	1050mm Cill
W.02	1248	1050	
W.03	573	1200	Escape Window
W.04	1810	1200	Escape Window
W.05	1248	1200	Escape Window
W.06	1023	1200	Escape Window
W.07	573	1050	1050mm Cill, Obscured Glazing

NOTE: Escape windows to have minimum opening size of 450x750mm. All windows to be supplied with trickle vents.

BT3 - Door Schedule			
Reference	Structural Width (mm)	Door Leaf Width (mm)	Height (mm)
ED.01	1023		2100
ED.02	1023		2100
ID.01	910	826	2100
ID.02	910	826	2100
ID.03	810	726	2100
ID.04	810	726	2100
ID.05	910	826	2100
ID.06	910	826	2100
ID.07	910	826	2100
ID.08	910	826	2100
ID.09	710	626	2100

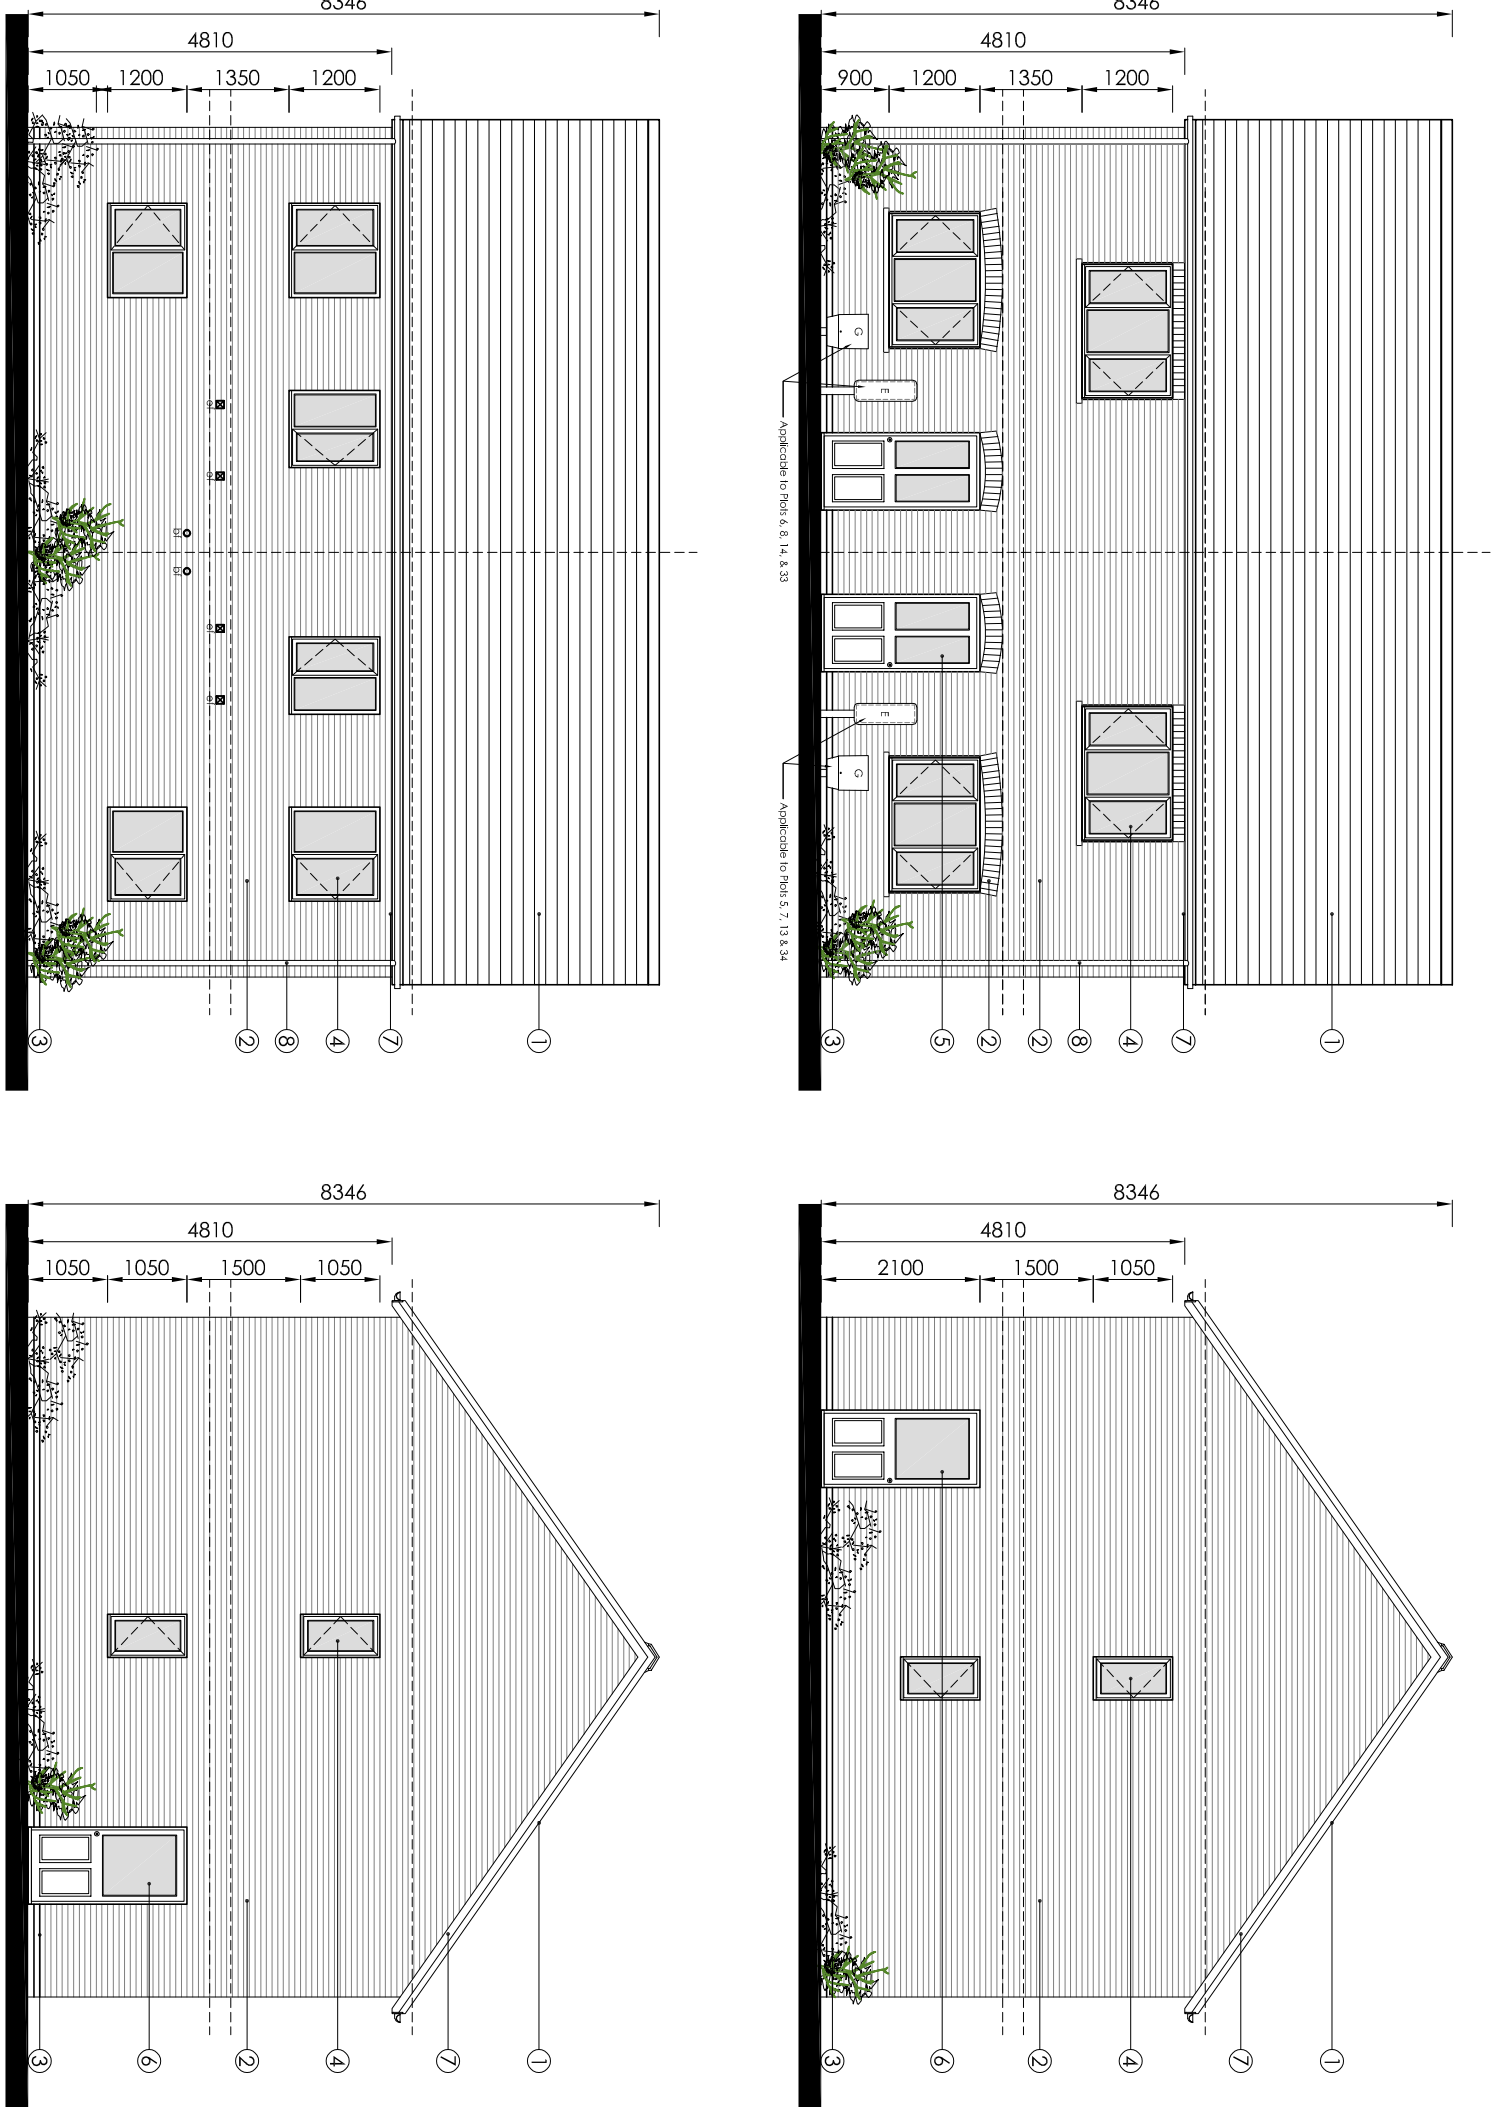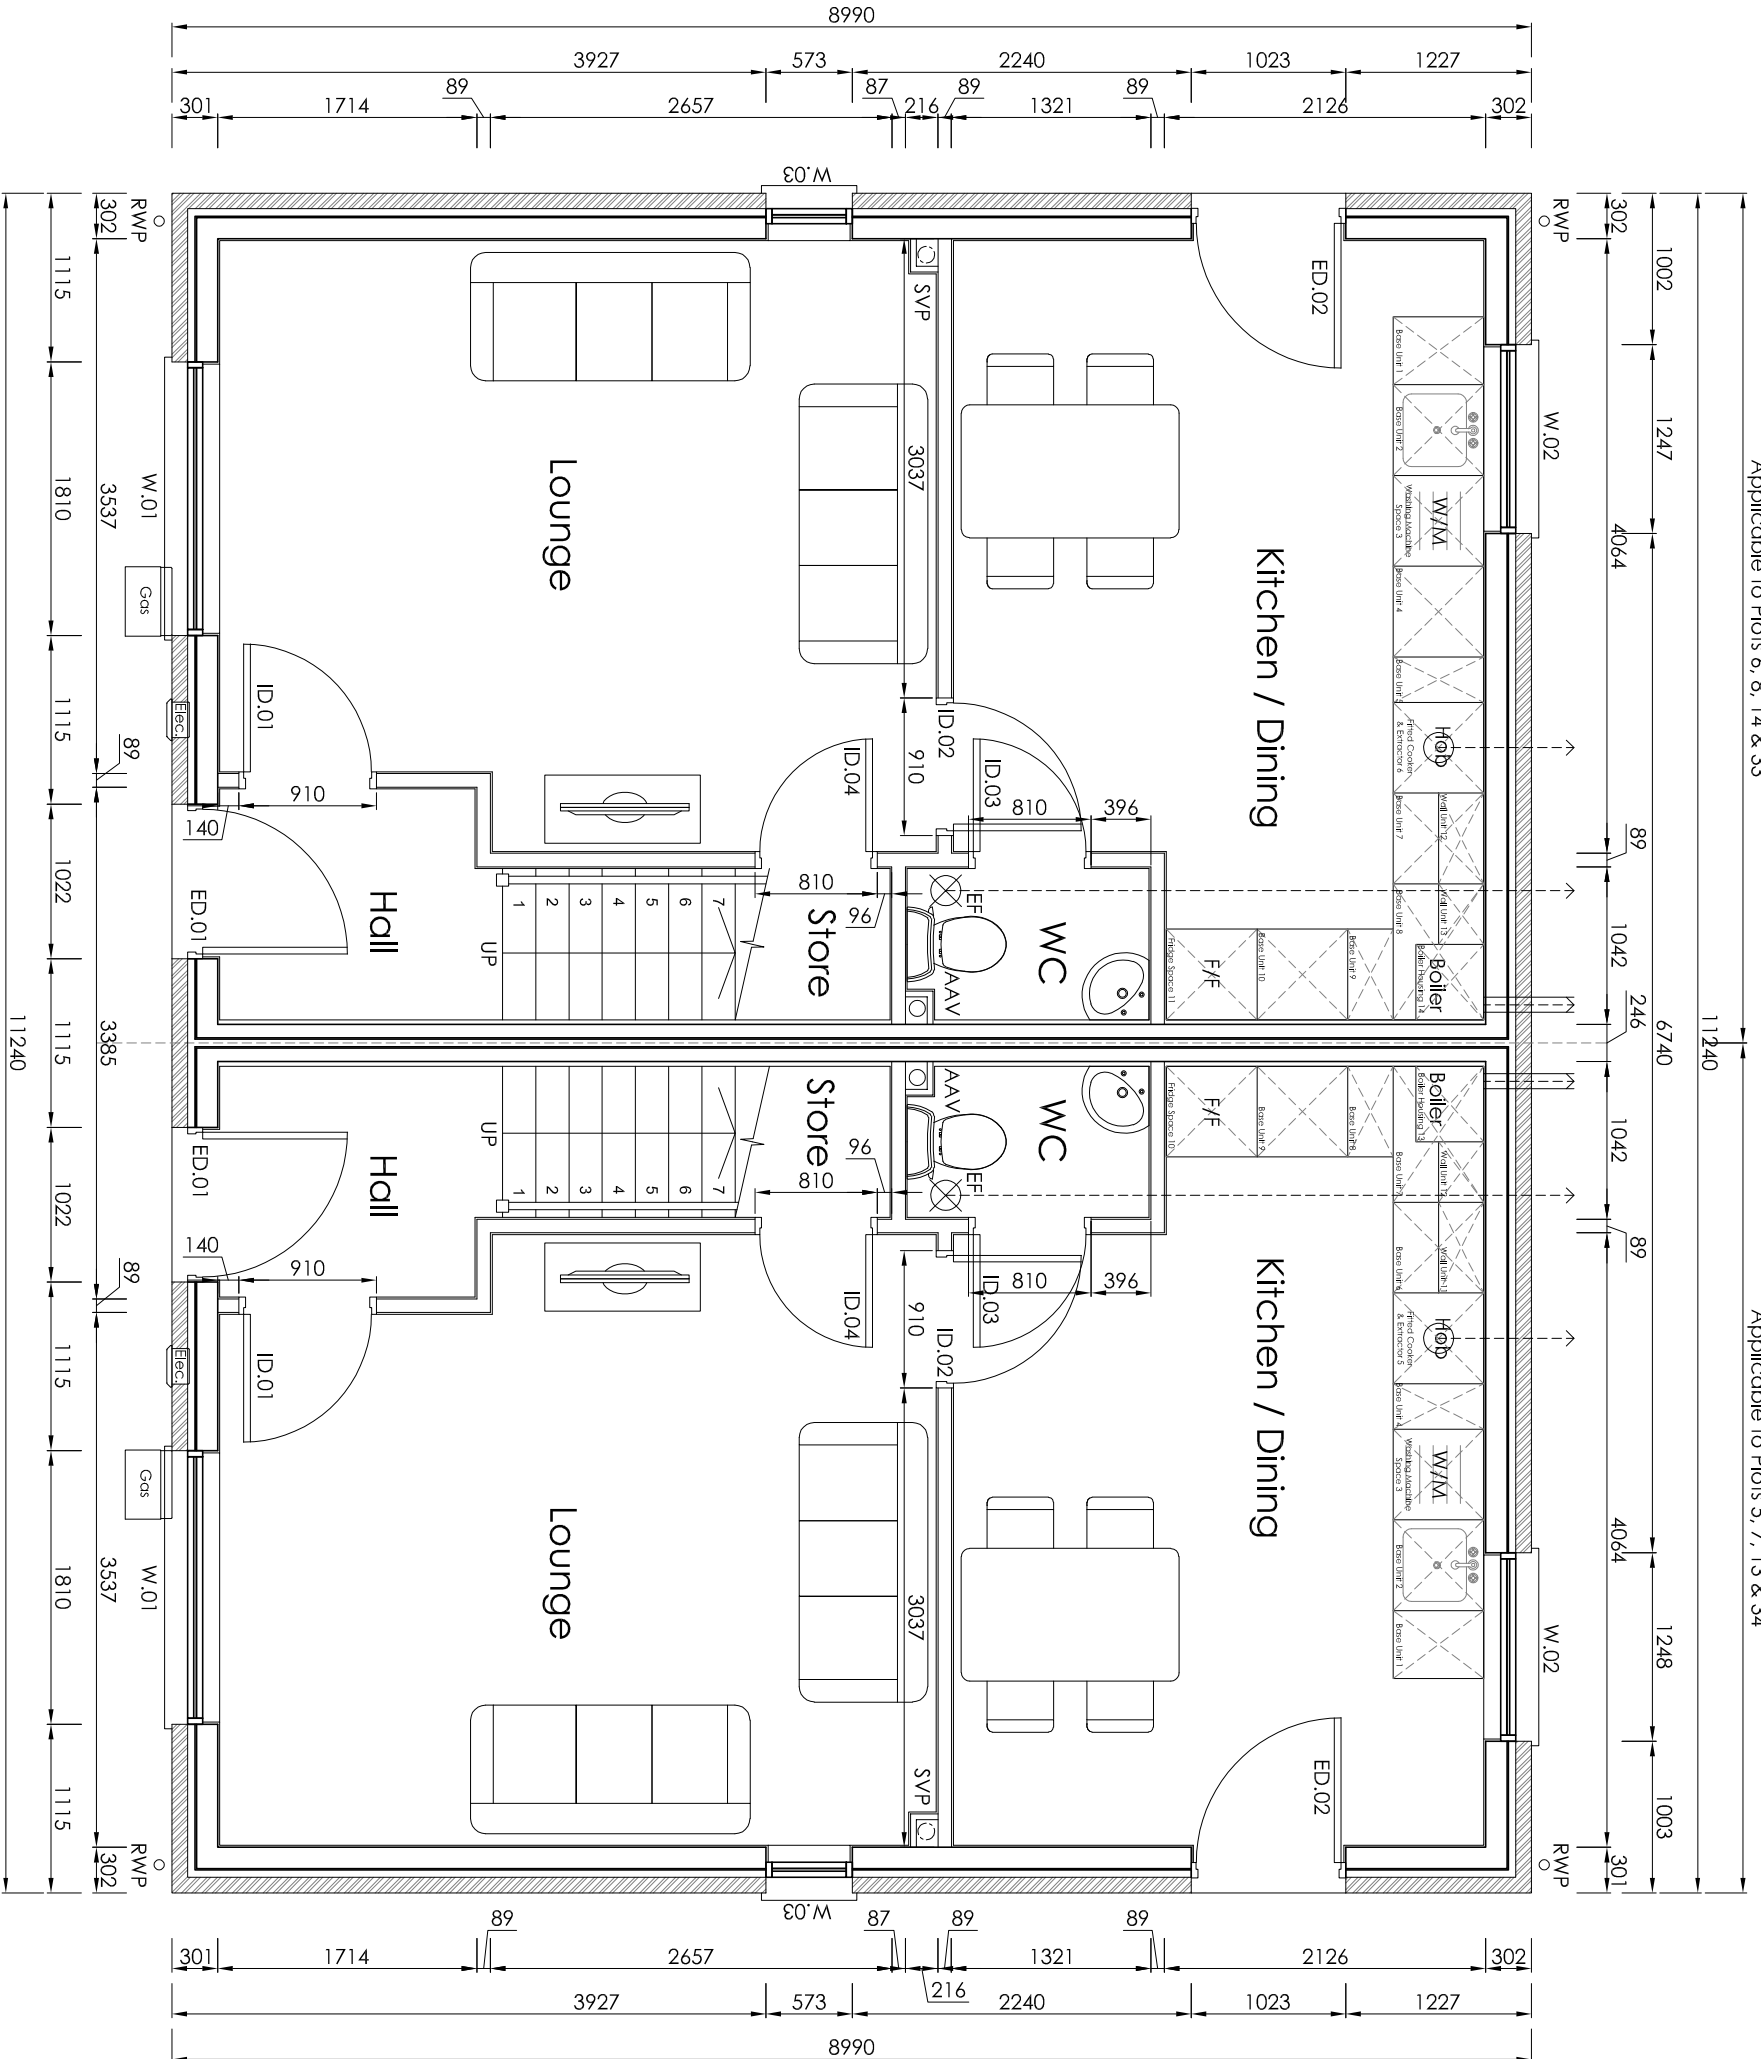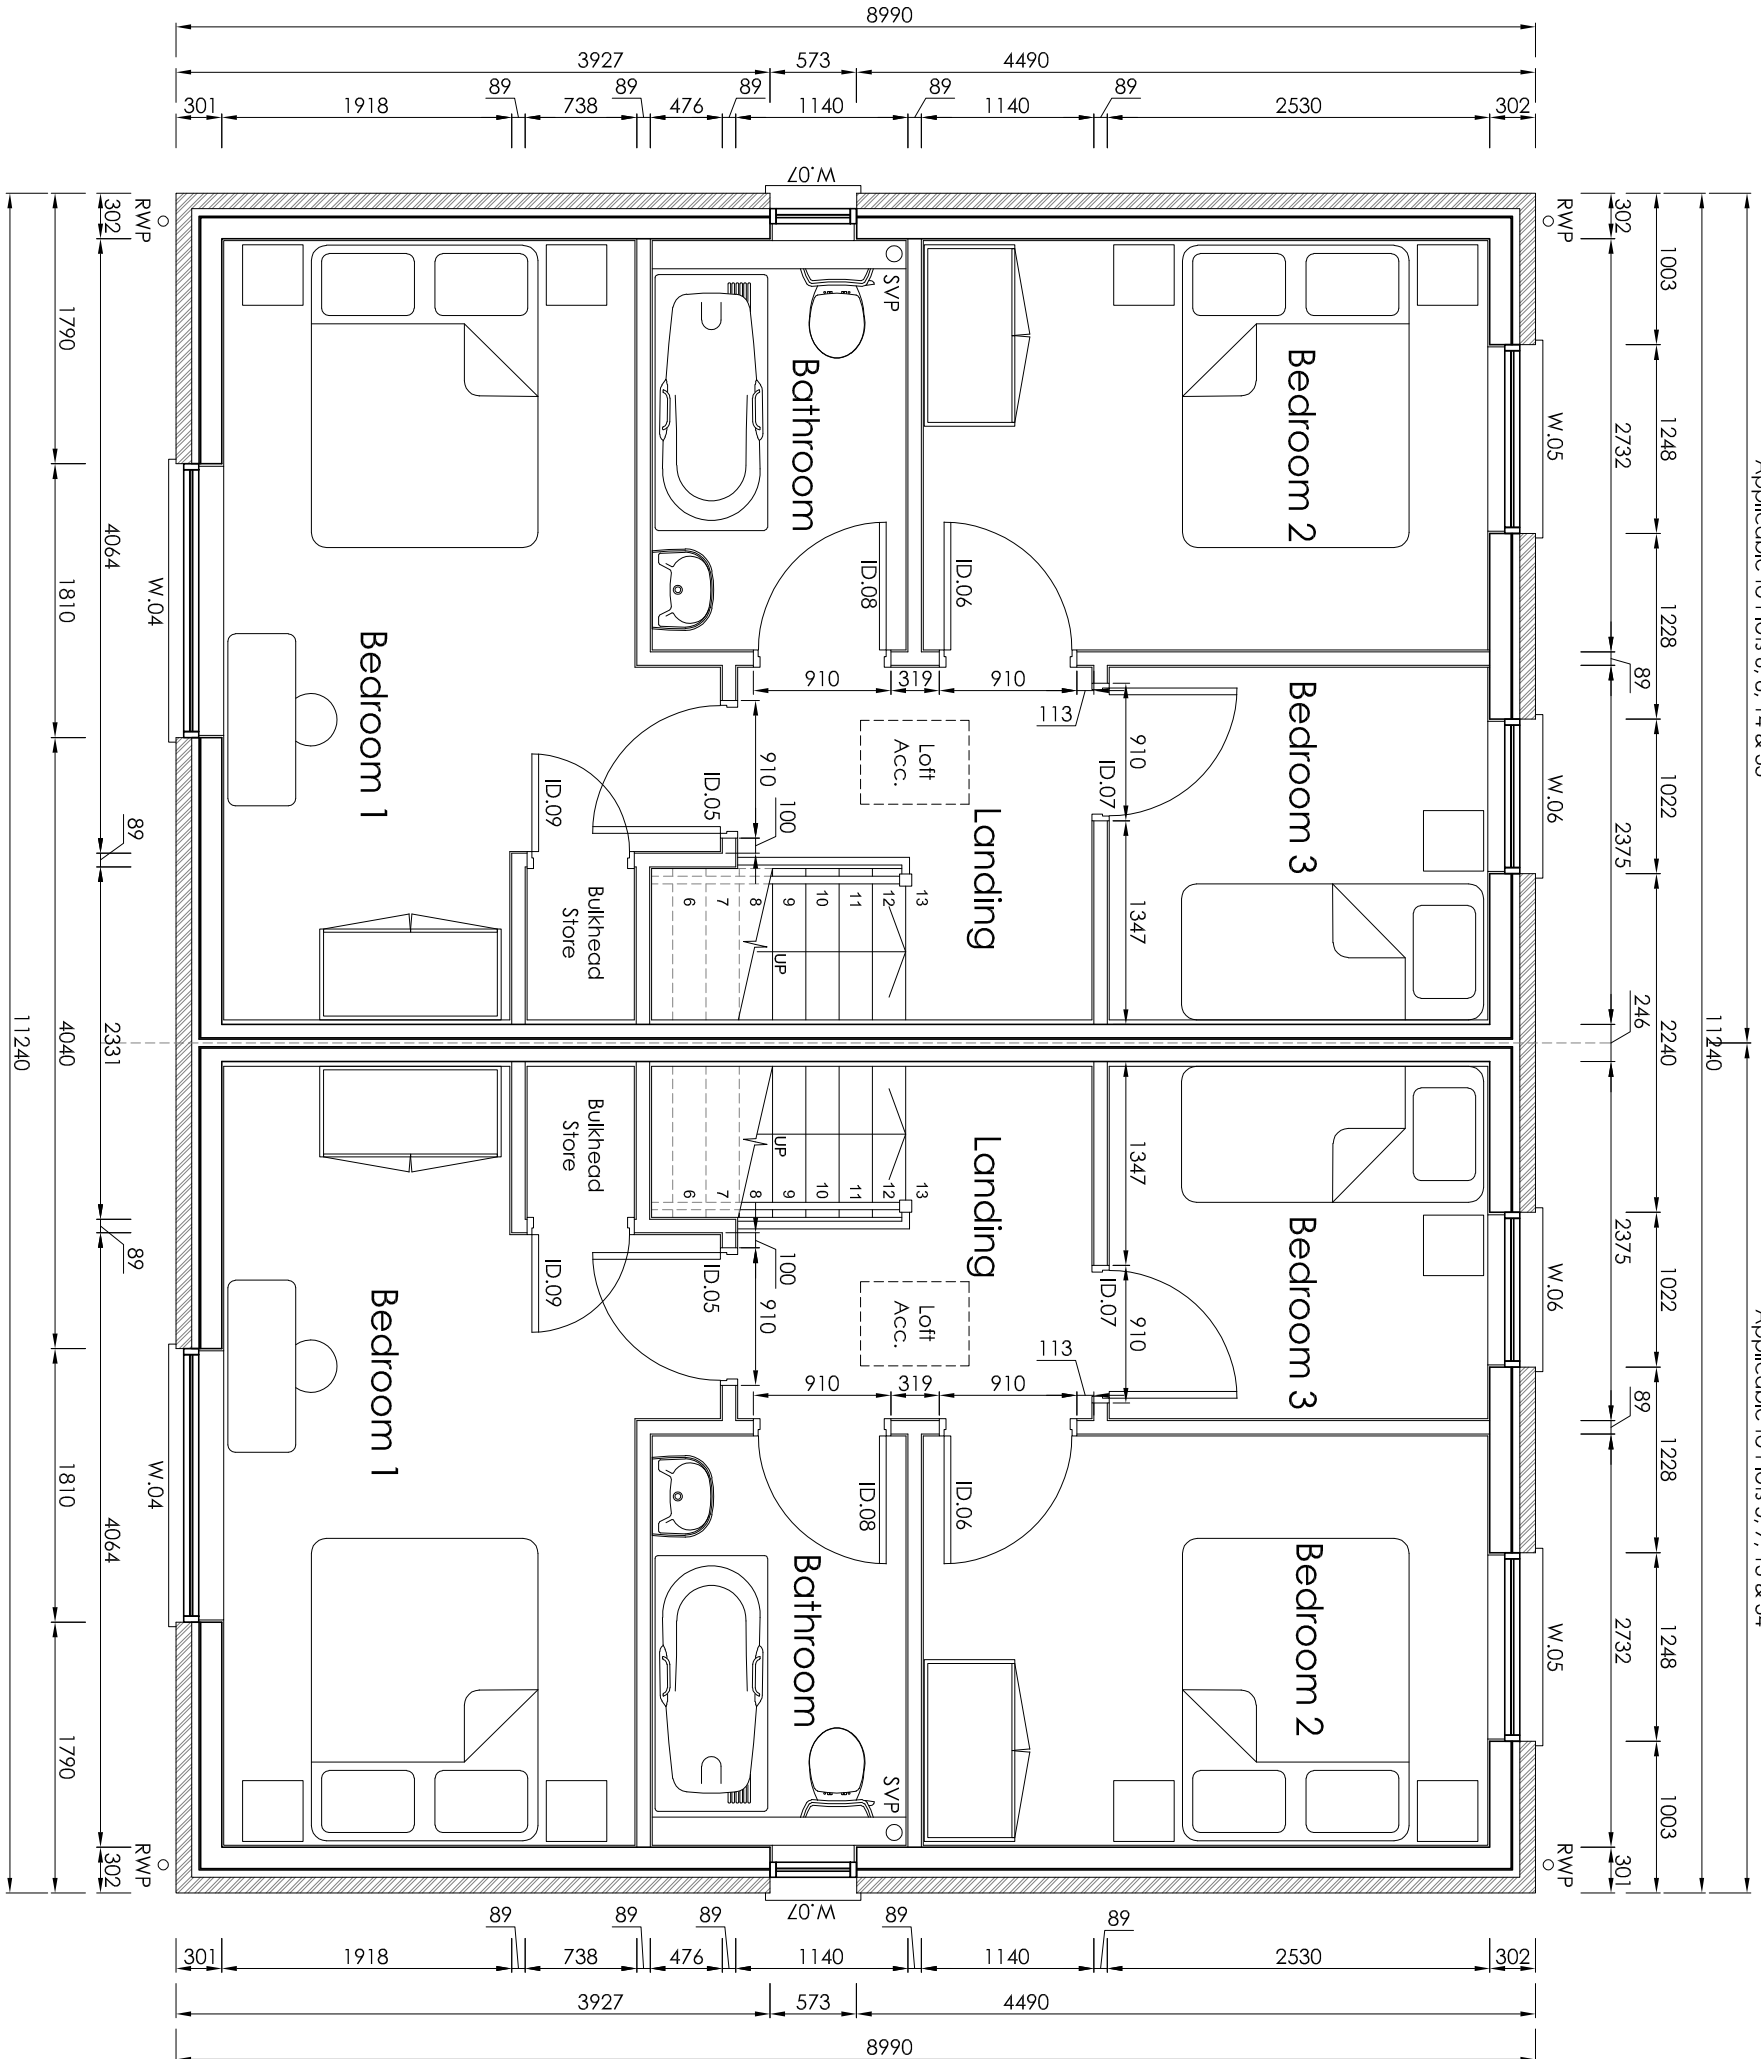

Elevations

1:100

Drawing Status:

CONSTRUCTION ISSUE	
Drawing Number: 4261/KP/19/BT3 - 001	Revision Number: C2



CORPORATE ARCHITECTURE LIMITED
CHARTERED ARCHITECTS

HEAD OFFICE
Venture House, 11 Imbush Way,
Leicester, LE1 6 7Y
Tel: 01858 467476

office@corporatearchitecture.co.uk RBA #
www.corporatearchitecture.co.uk Chartered Practice

BT3 - 3b5p House - Applicable to Plots 5-8, 13-14 & 33-34