




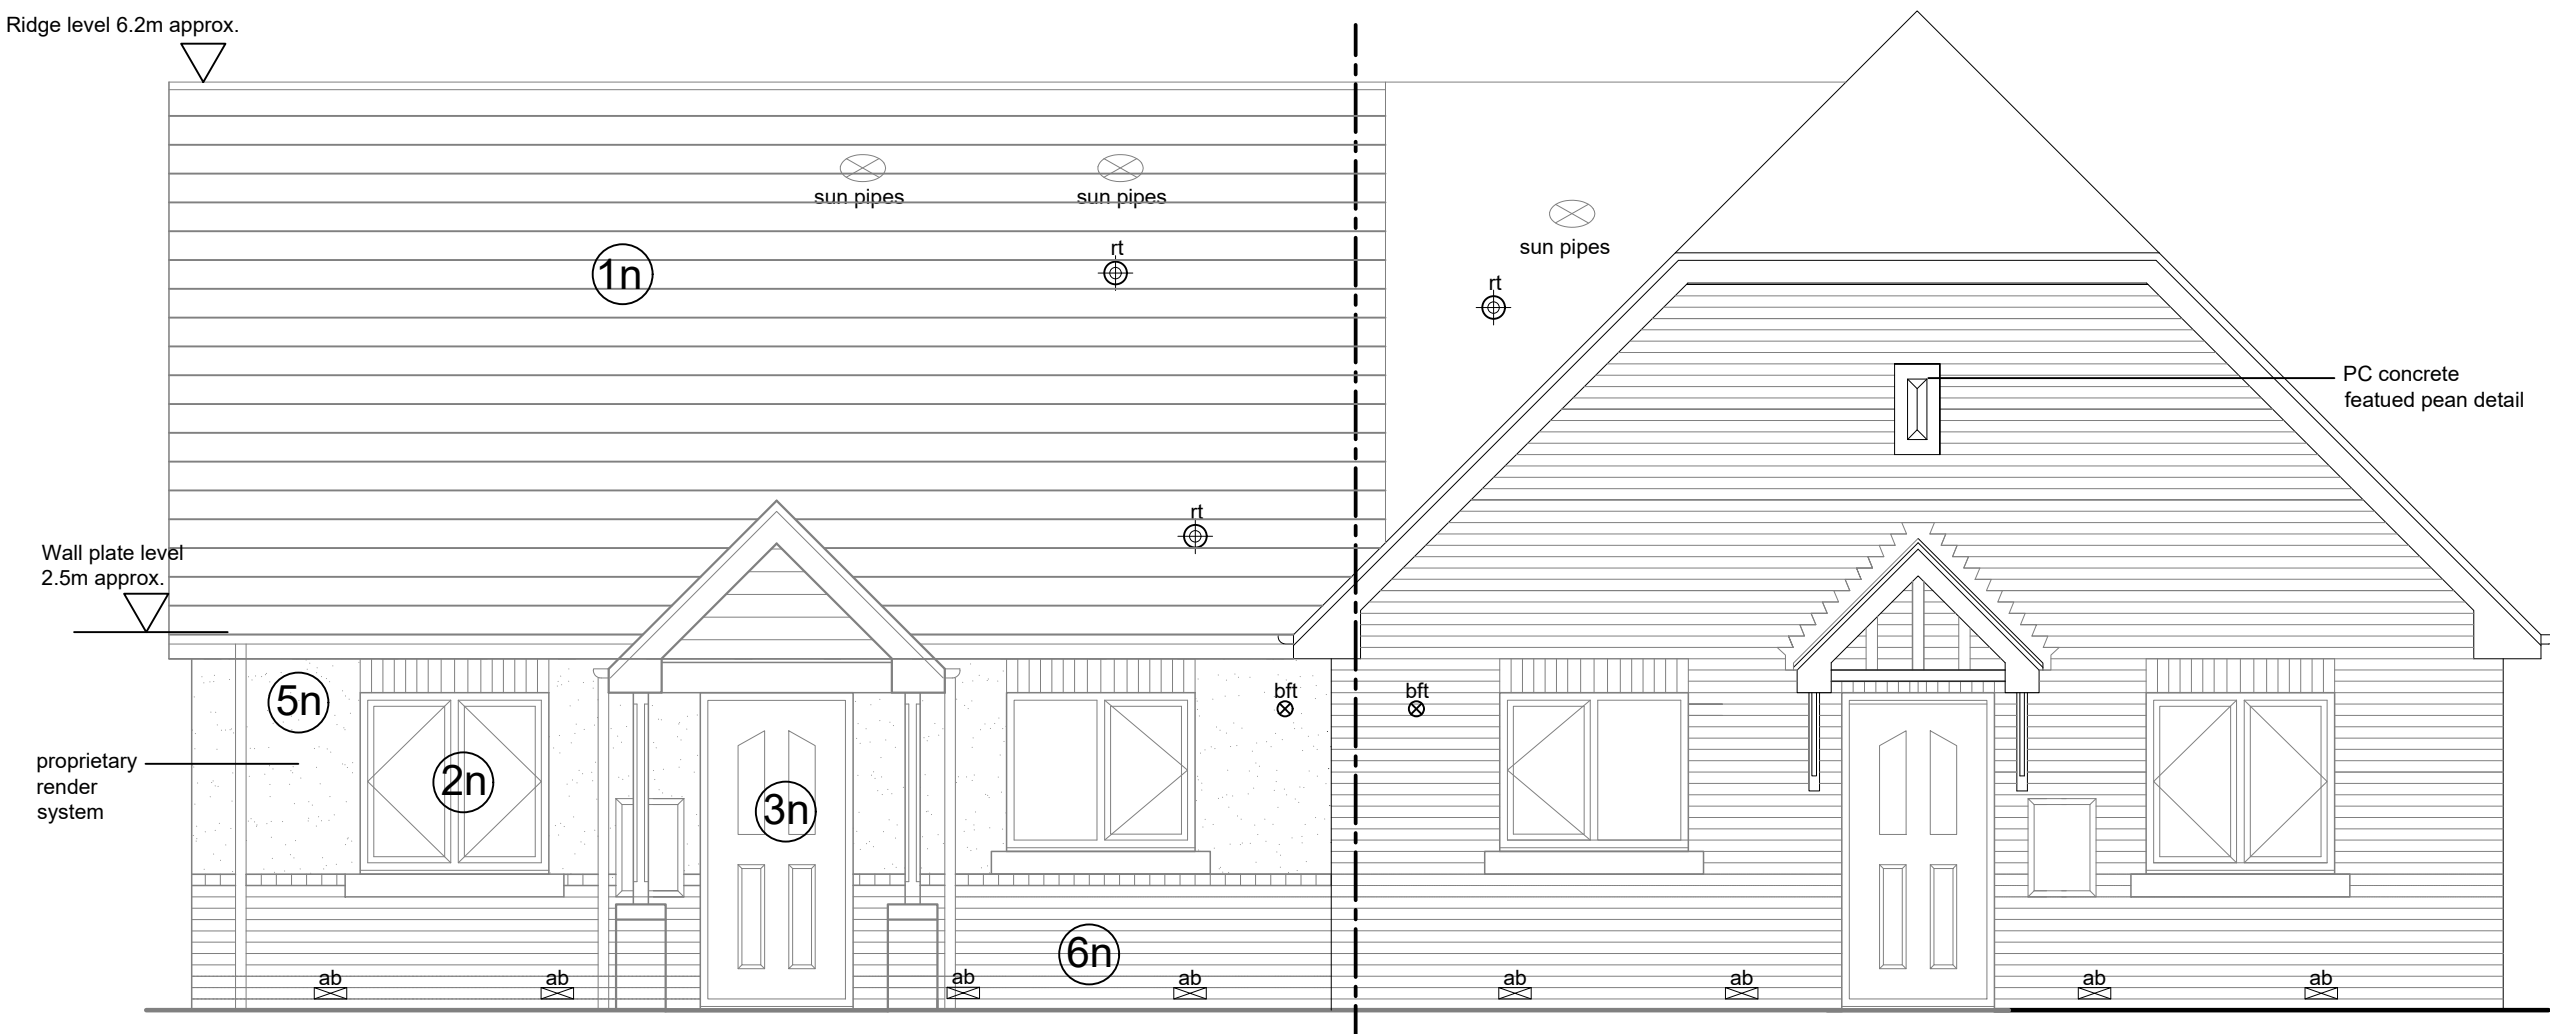


FRONT ELEVATION

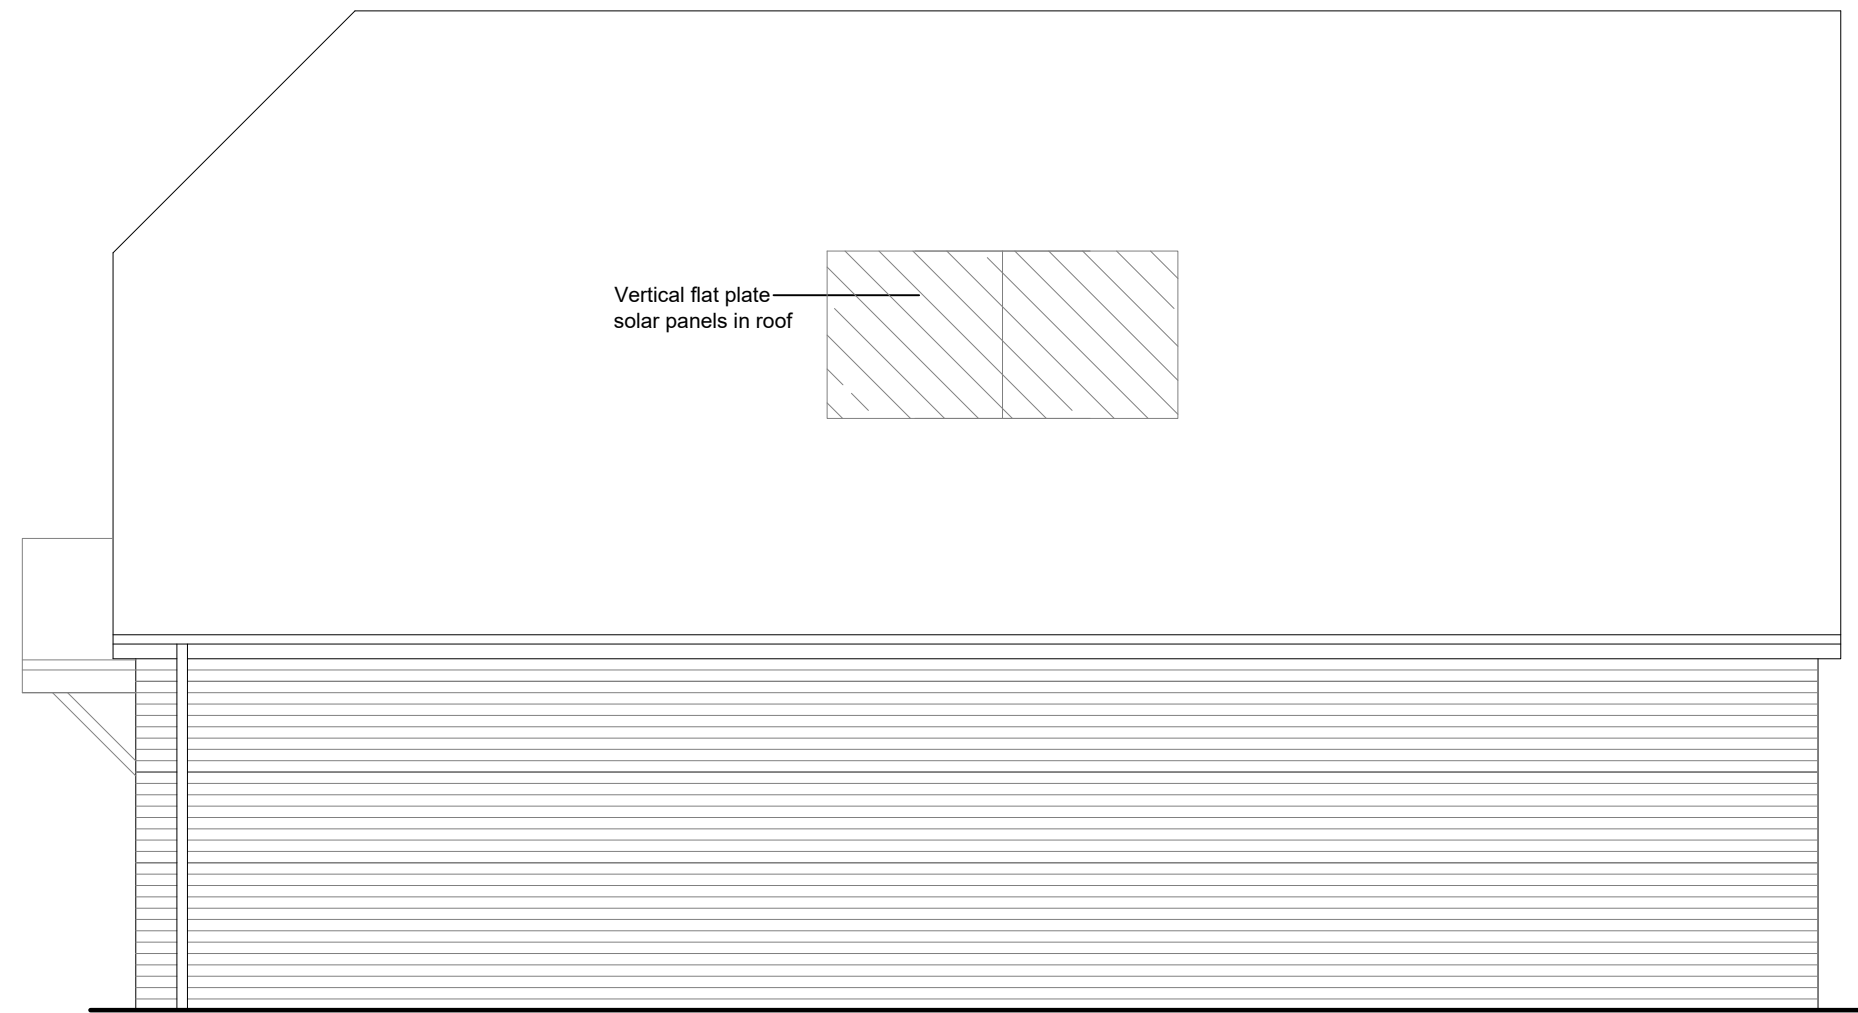


SIDE ELEVATION

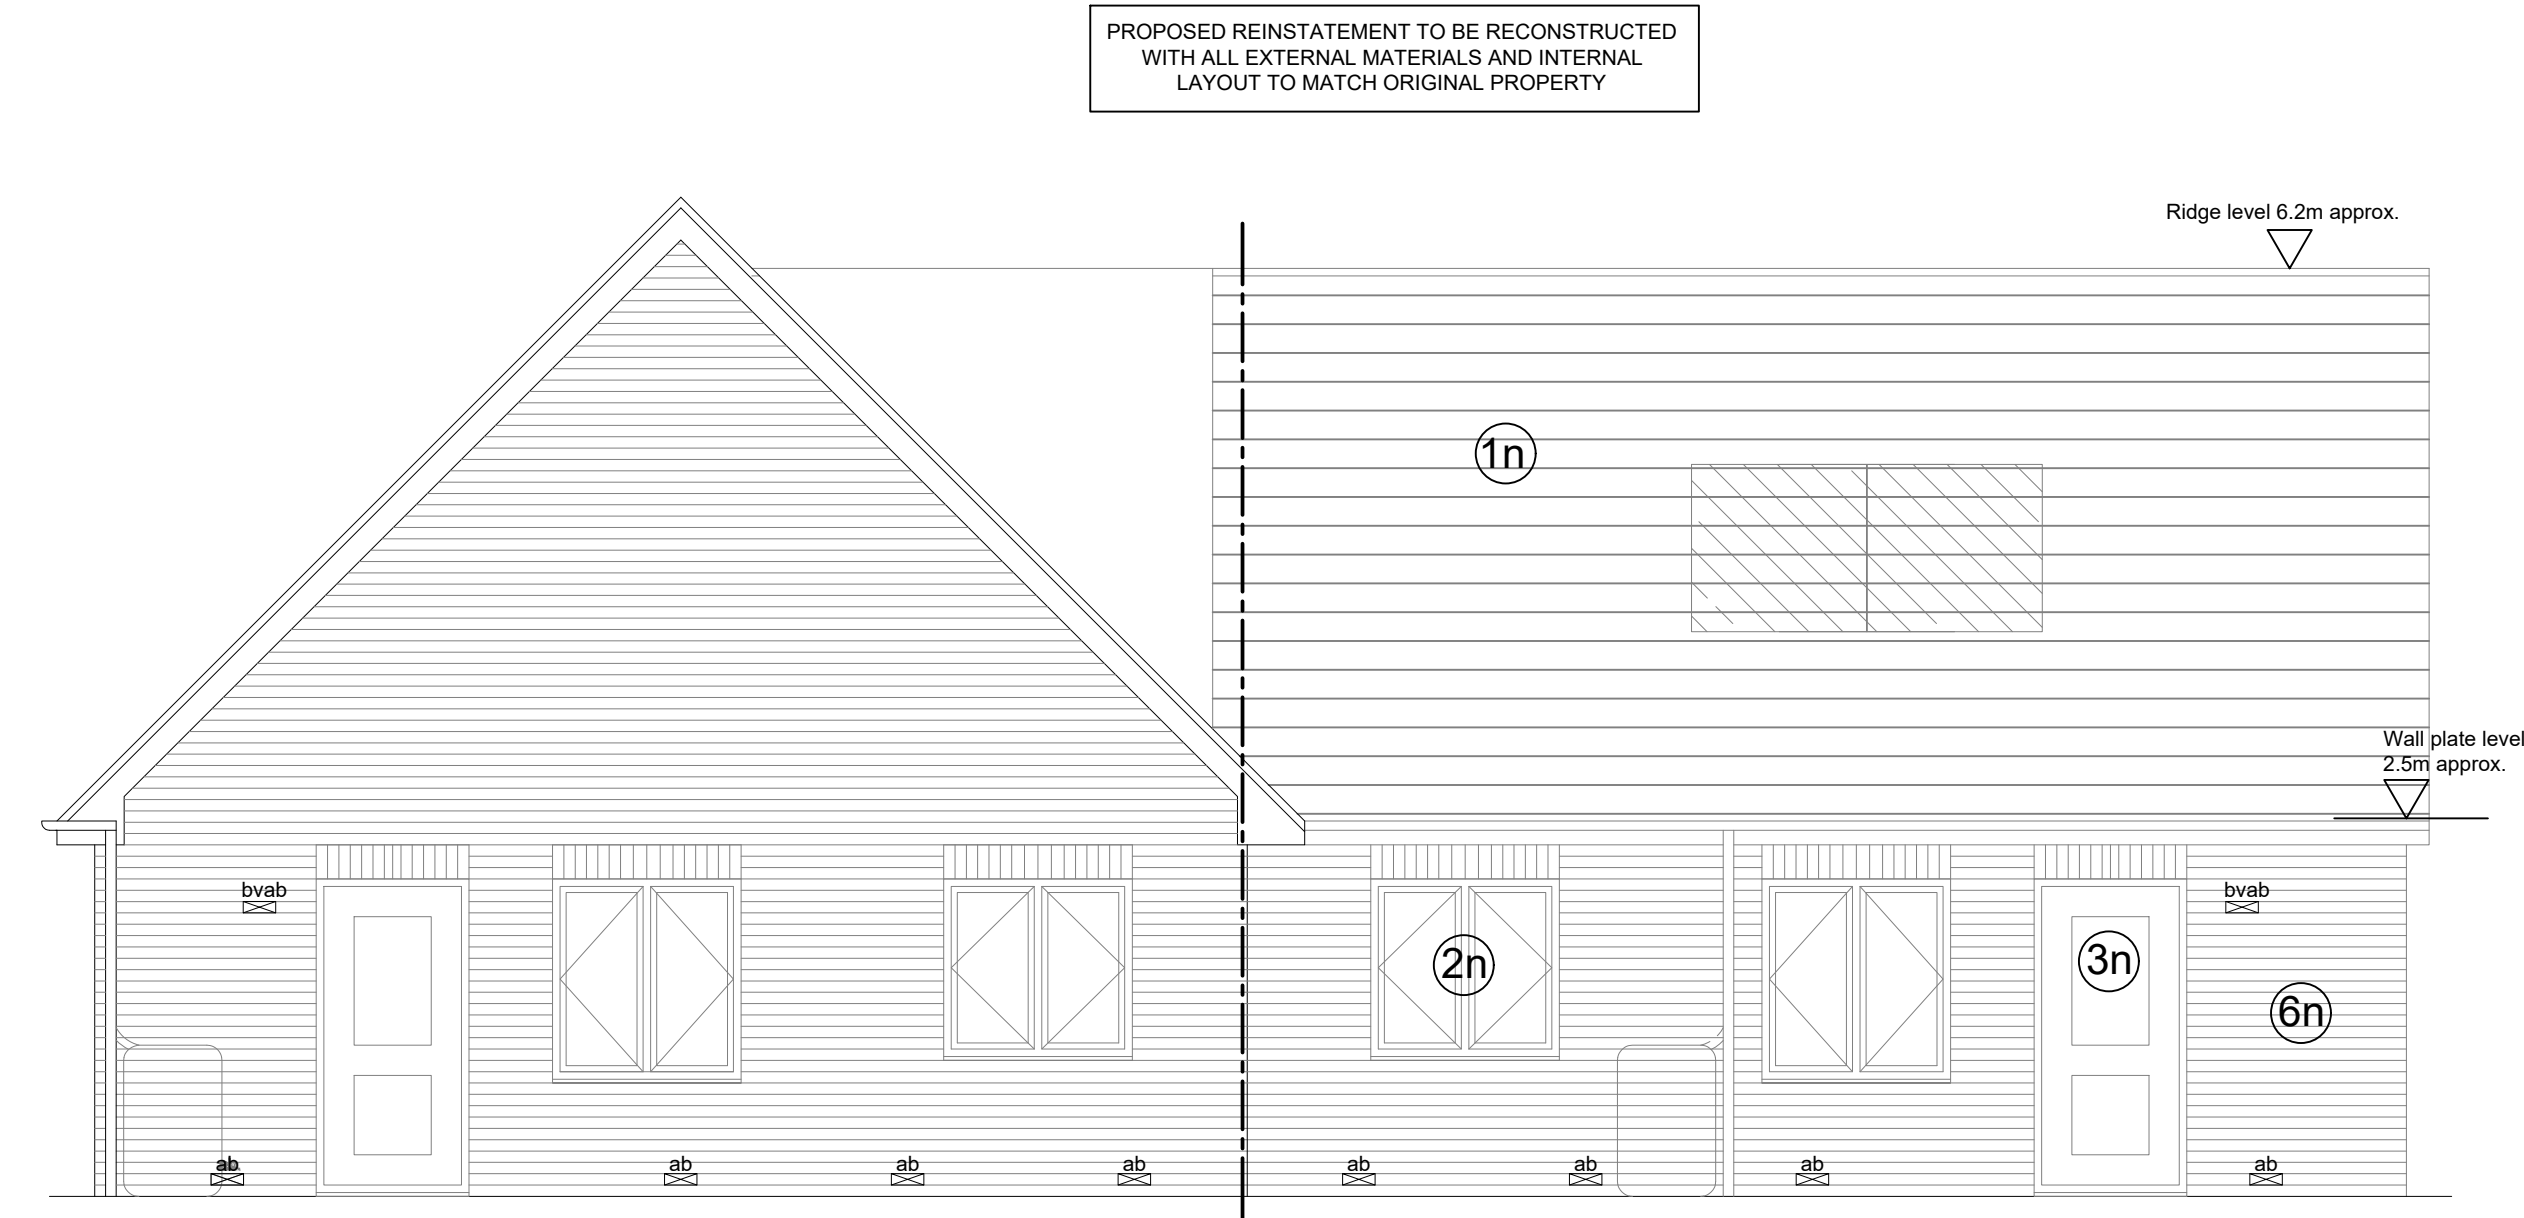


REAR ELEVATION

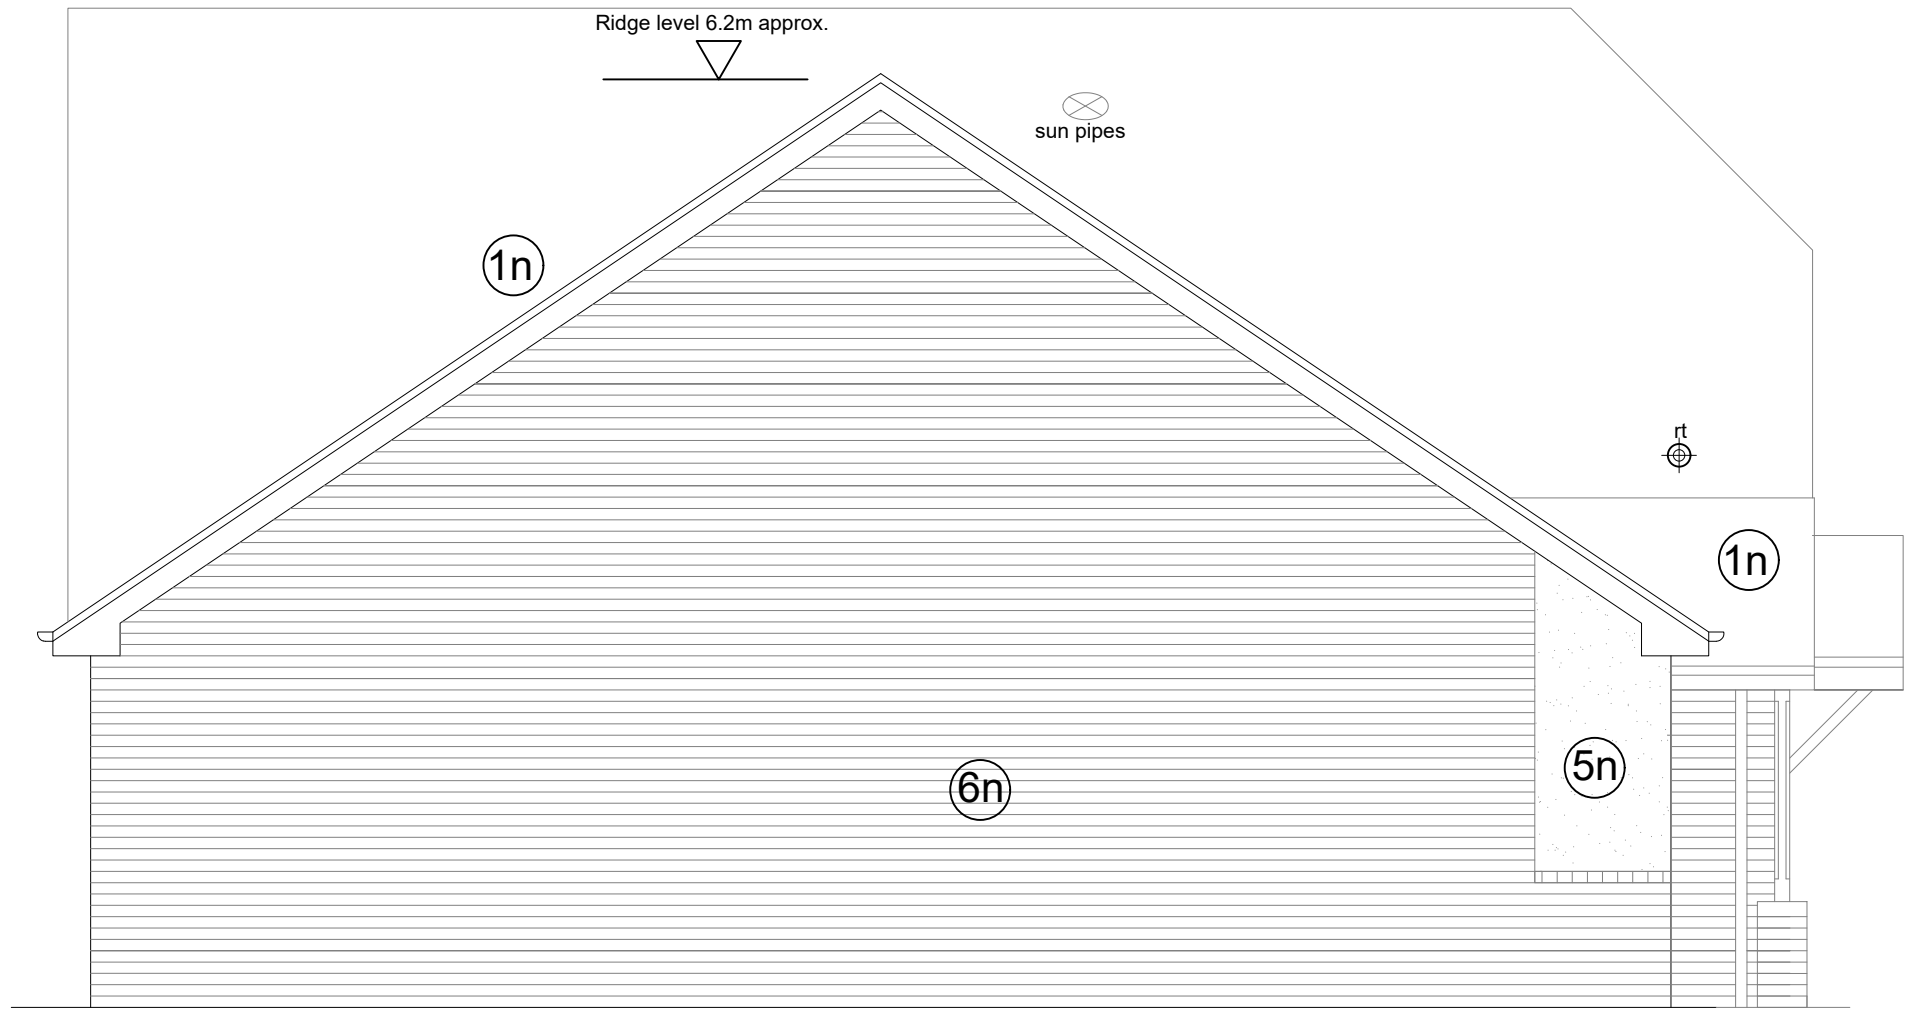

SIDE ELEVATION

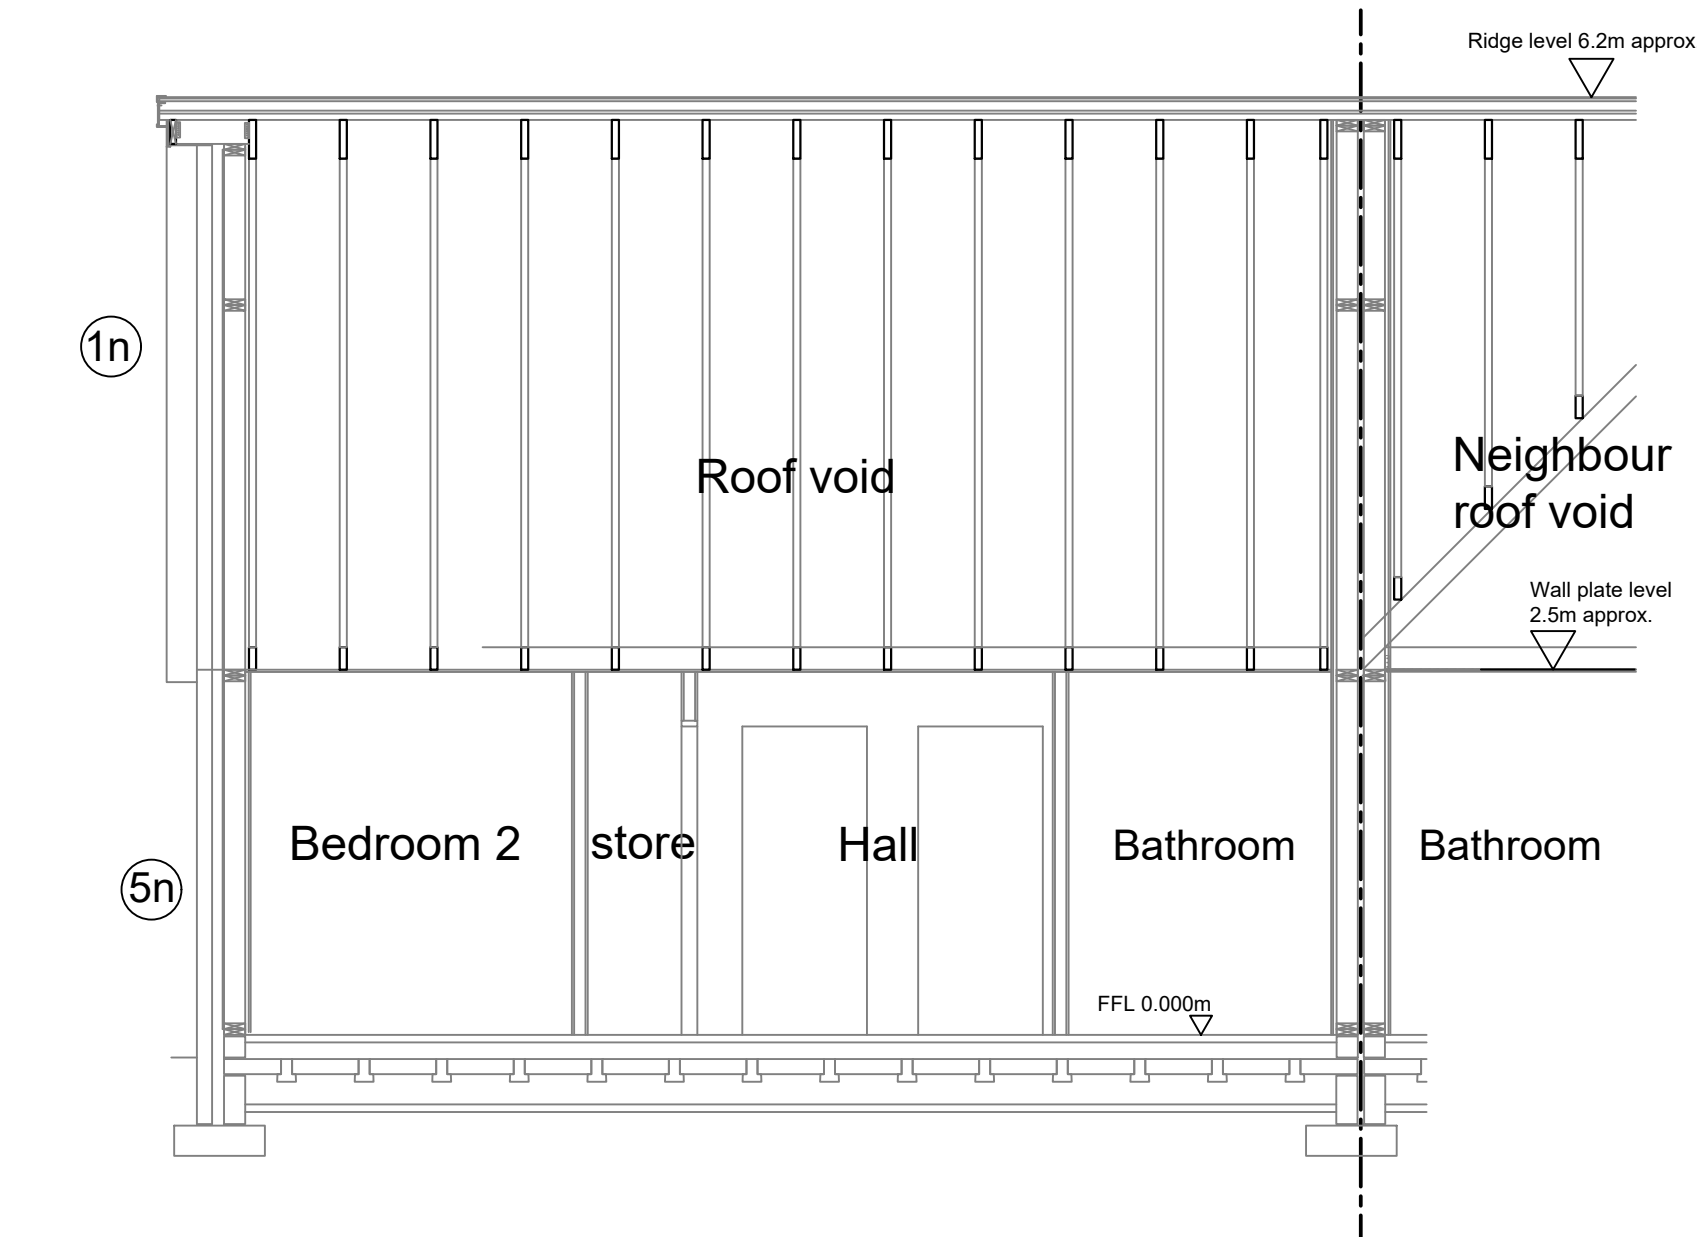

SECTION B-B

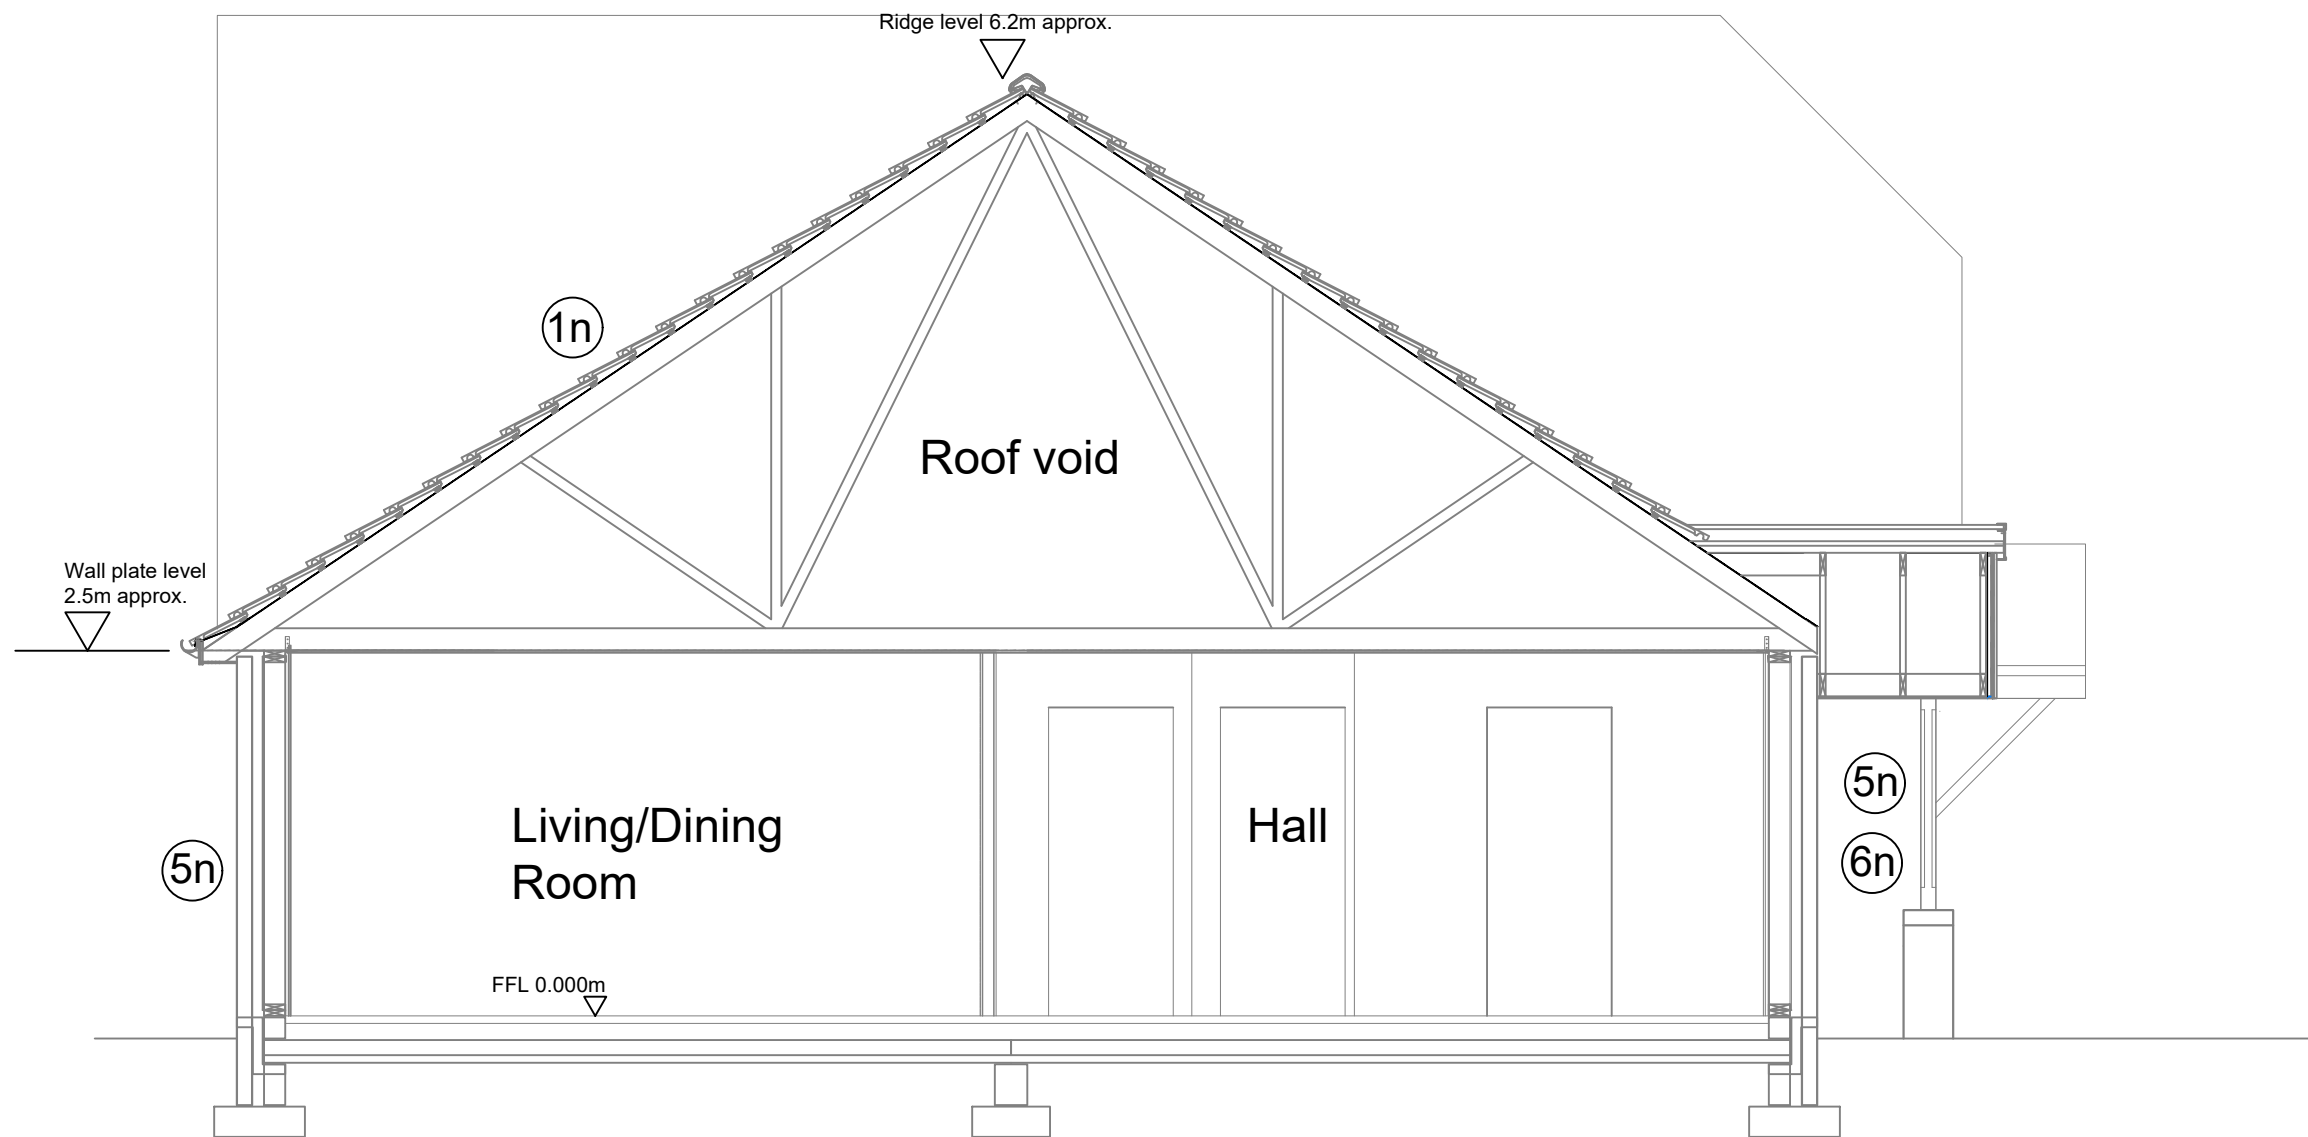

SECTION A-A

KEY TO FINISHES

- 1n Proposed concrete tile roof and ridges - Grey. Timber trusses under.
- 2n Proposed UPVC windows - White
- 3n Proposed composite doors - White
- 4n Proposed UPVC rainwater drainage pipework - Black
- 5n Proposed timber kit and masonry ventilated cavity dry dash render - white
- 6n Proposed timber kit and masonry ventilated cavity

KEY:	
	Boiler flue terminal
	Mechanical wall extract fan terminal
	Air brick
	Extract fan air brick
	In line extract fan roof terminal
	Background ventilation air brick

Revision	Date	By	Chk
A	Planning submission	30/04/26	SDB

PLANNING

Do Not Scale. Dimensions from Drawings.
All dimensions to be verified on site, and any discrepancy to be notified to Sedgwick International Ltd.

sedgwick
Sedgwick International UK
Sentinel | 103 Waterloo Street, Glasgow
G2 7BW
T:0141 240 2500

FIRE DAMAGE
42 Anfield Road,
Long Sutton,
Spalding, Lincolnshire,
PE12 9GZ

Drawn by SDB Checked by SDB Date 24/04/26 Scale NTS

Job
42 Anfield Road,
Long Sutton,
Spalding, Lincolnshire,
PE12 9GZ

Drawing
PROPOSED SECTIONS AND ELEVATIONS

Client ref:	Job No.	Drawing No.	Rev.
-	11082366	BL(2-002	-