




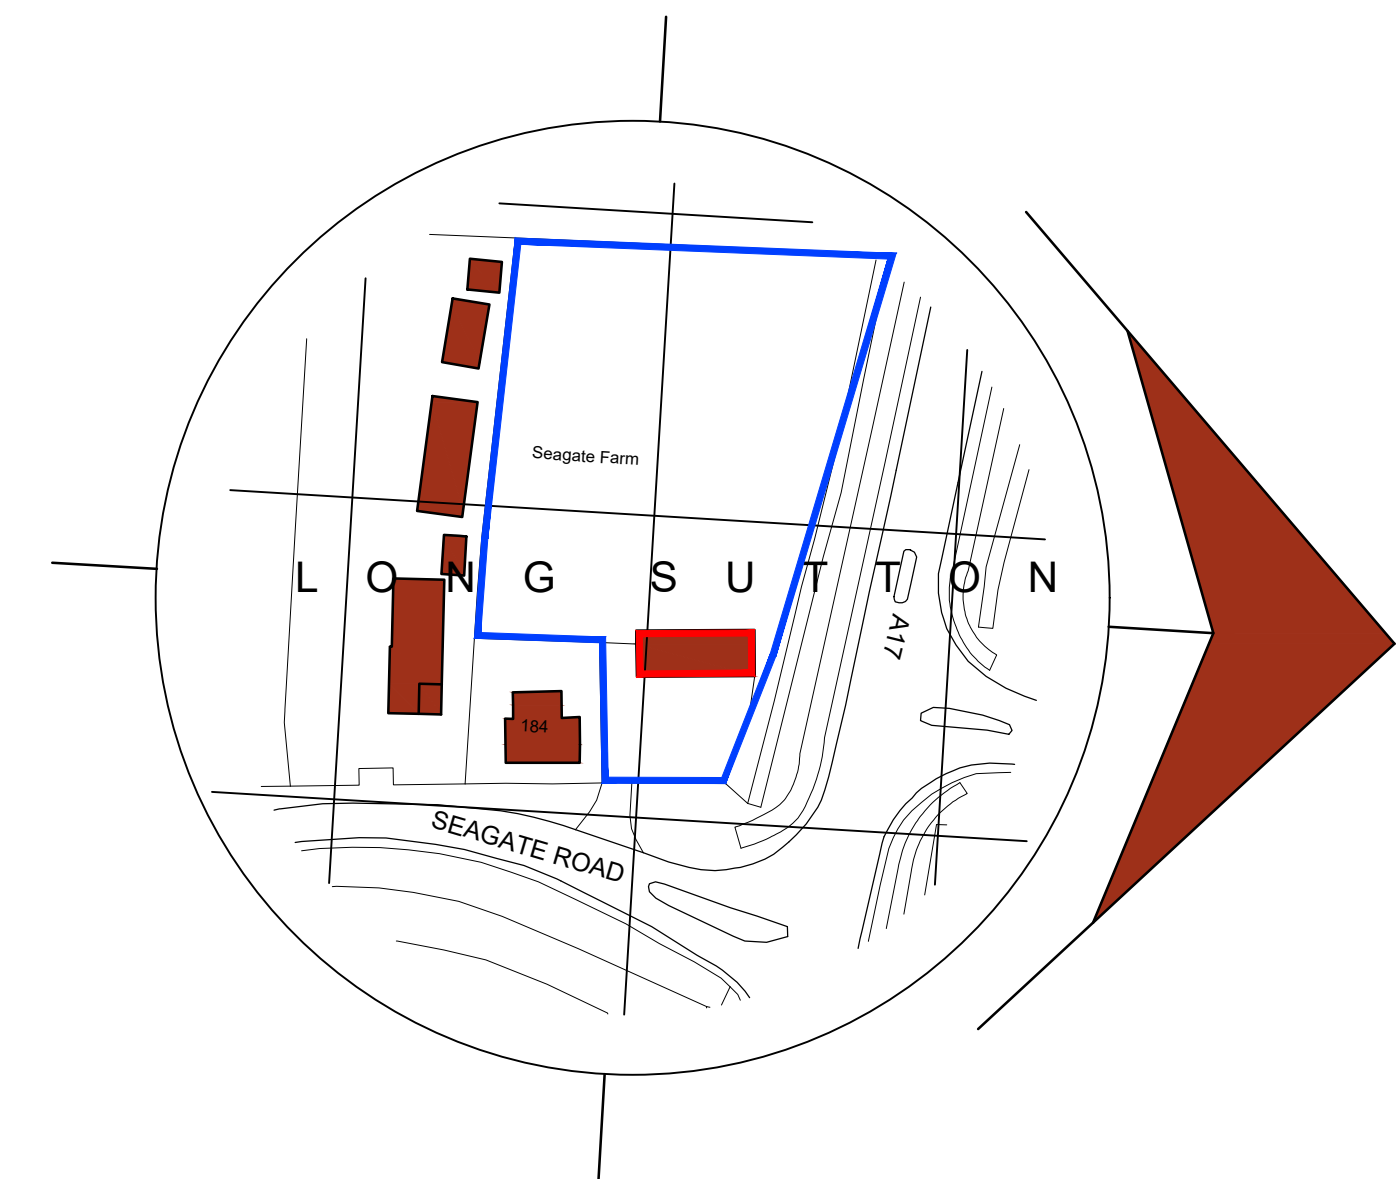


Location Plan
Scale: 1:1250

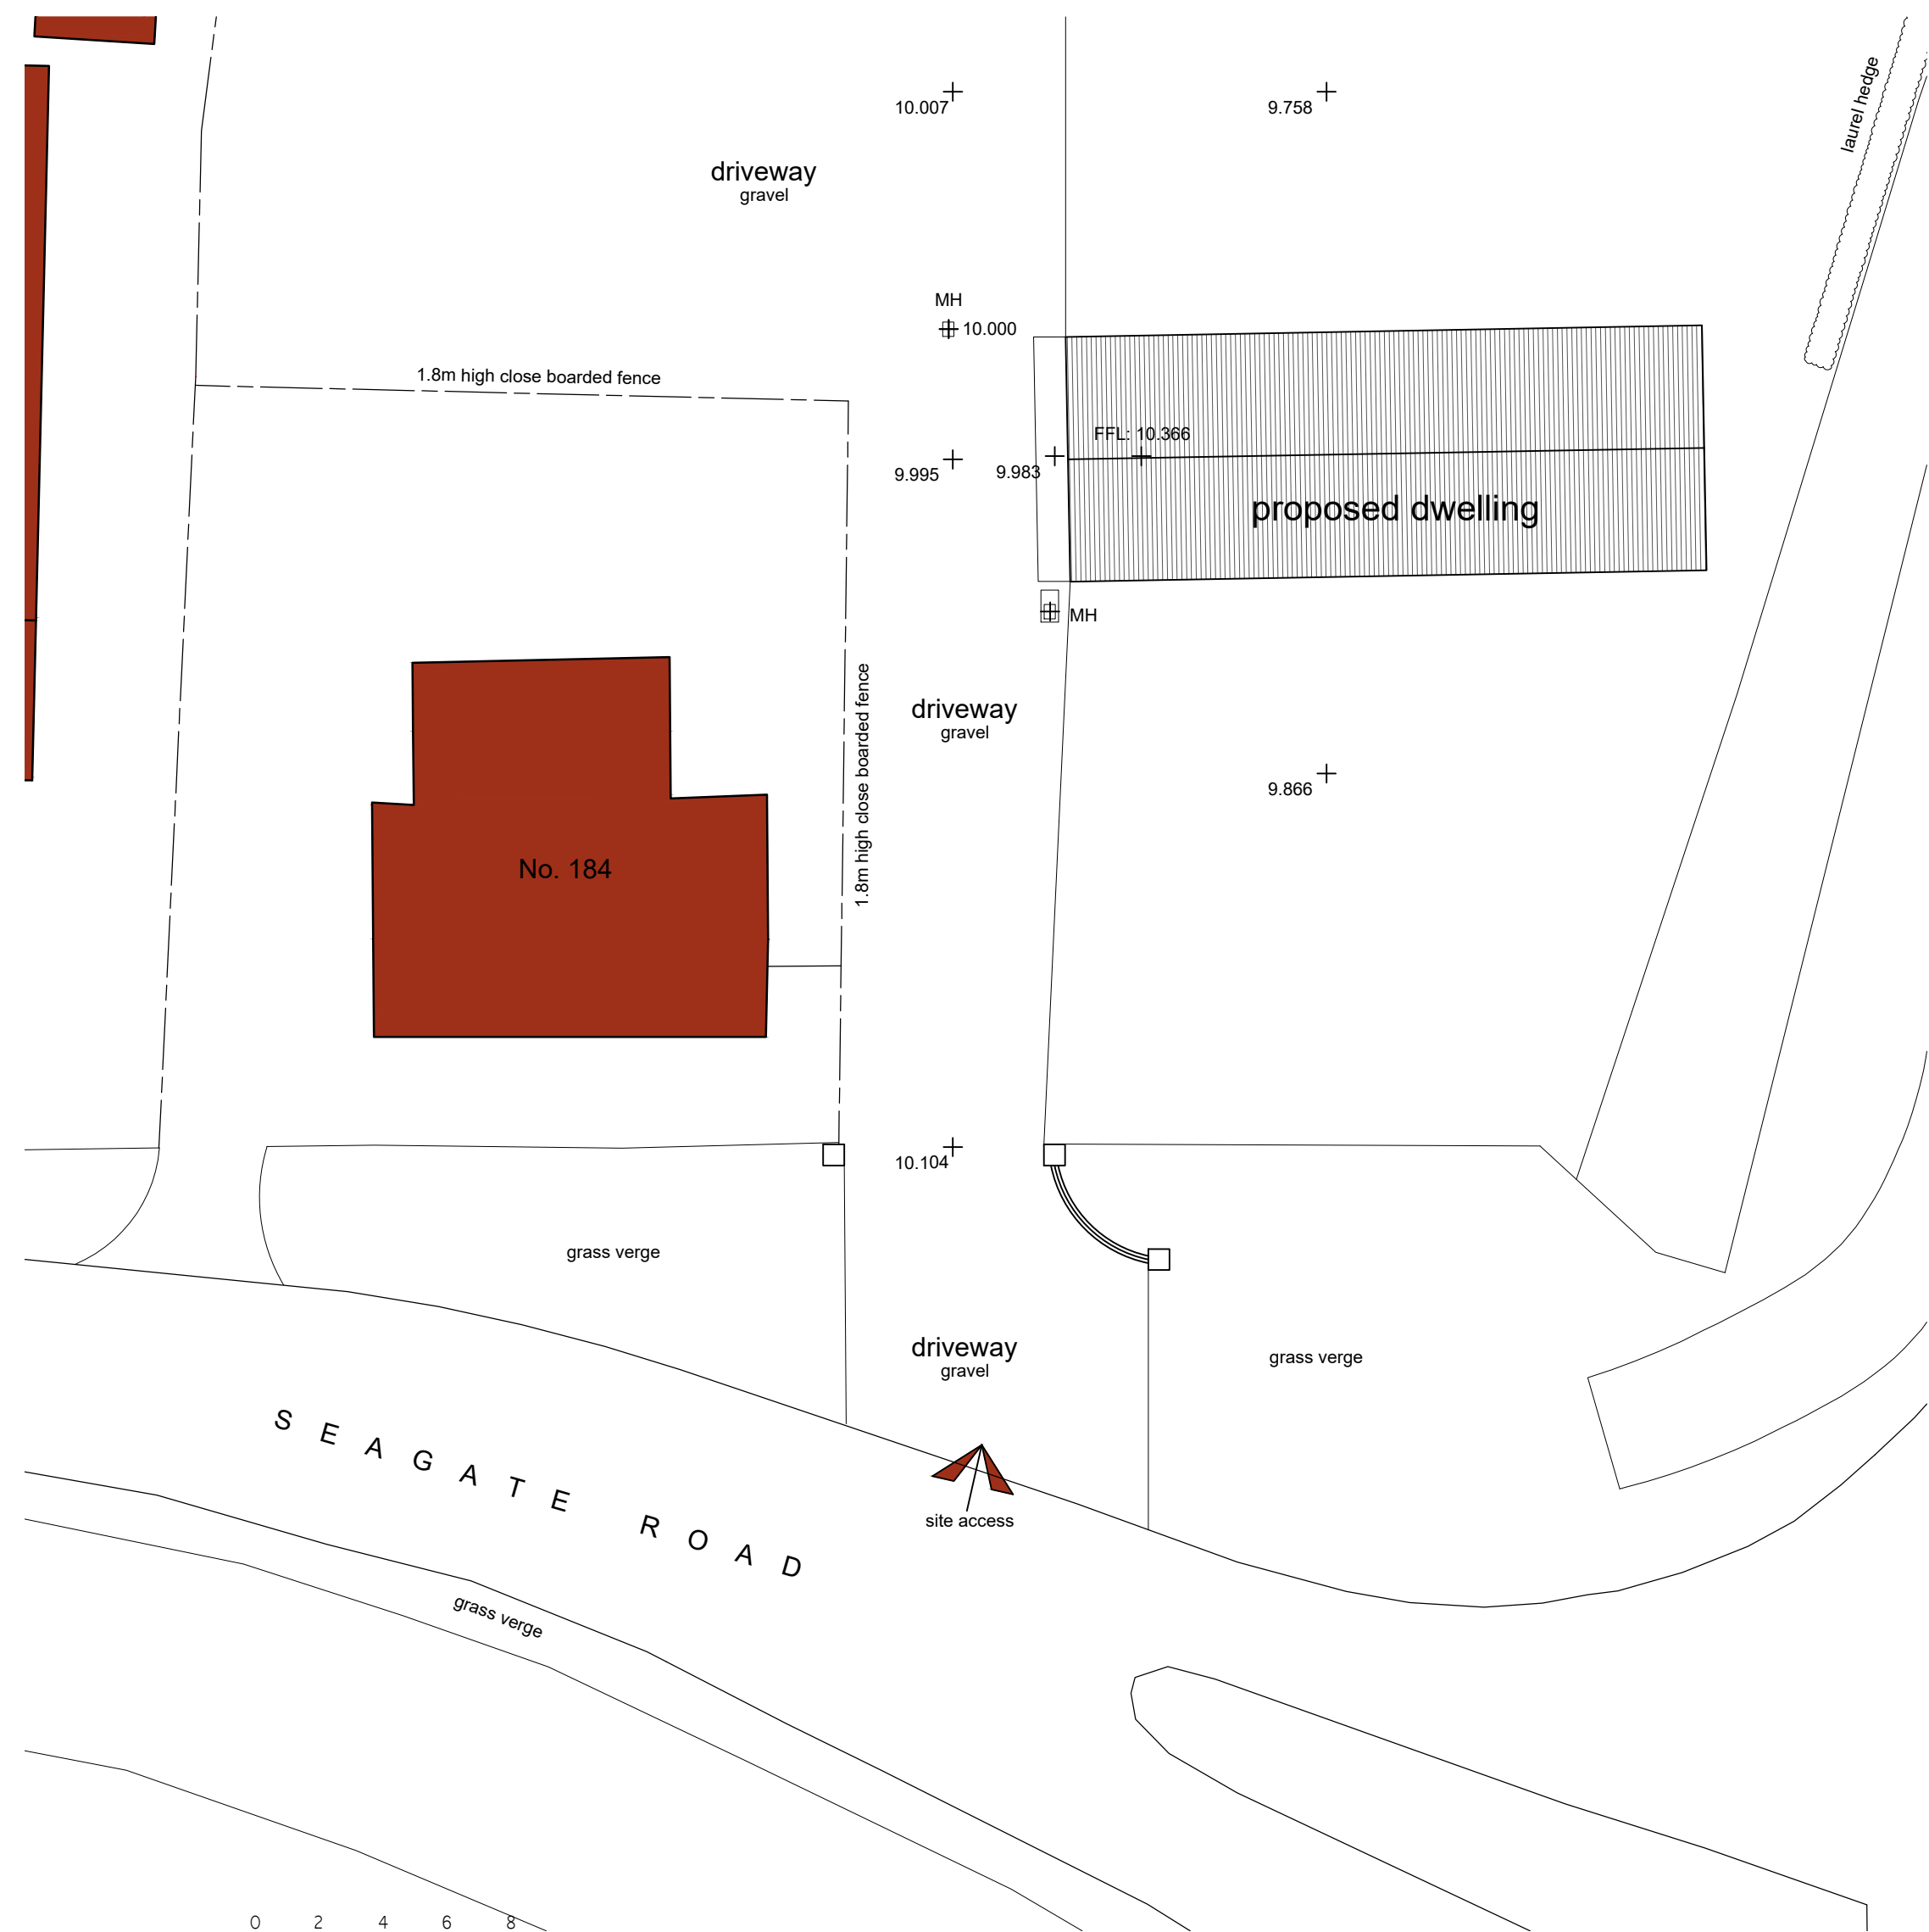


Site Plan
Scale: 1:200


SITE PLAN KEY

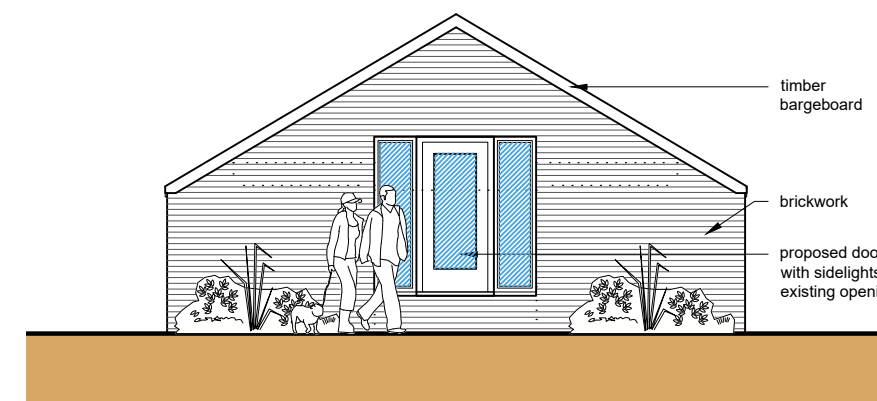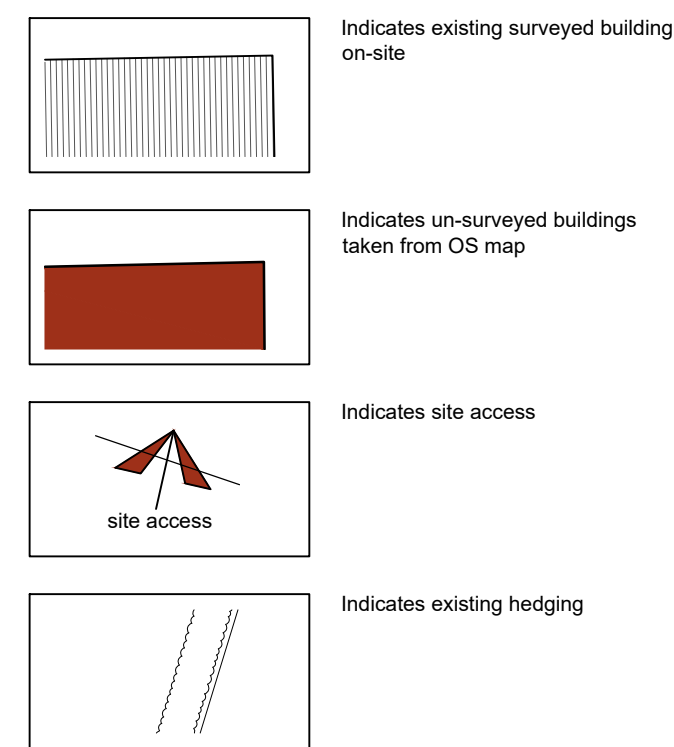


Front Elevation (S)
Scale: 1:100

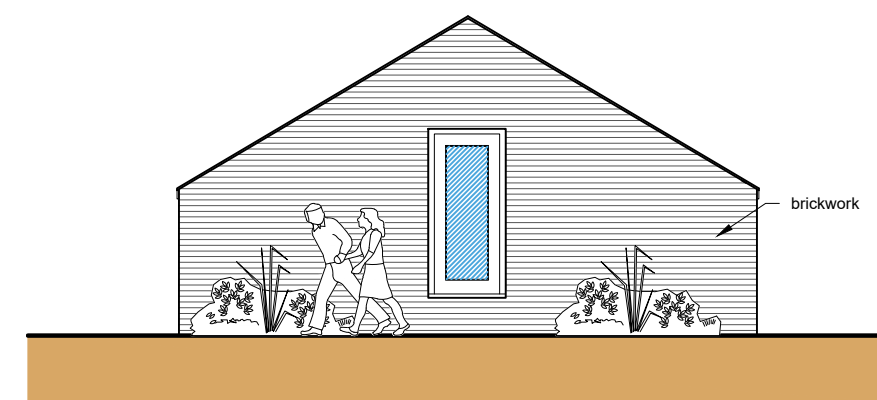


Rear Elevation (N)
Scale: 1:100

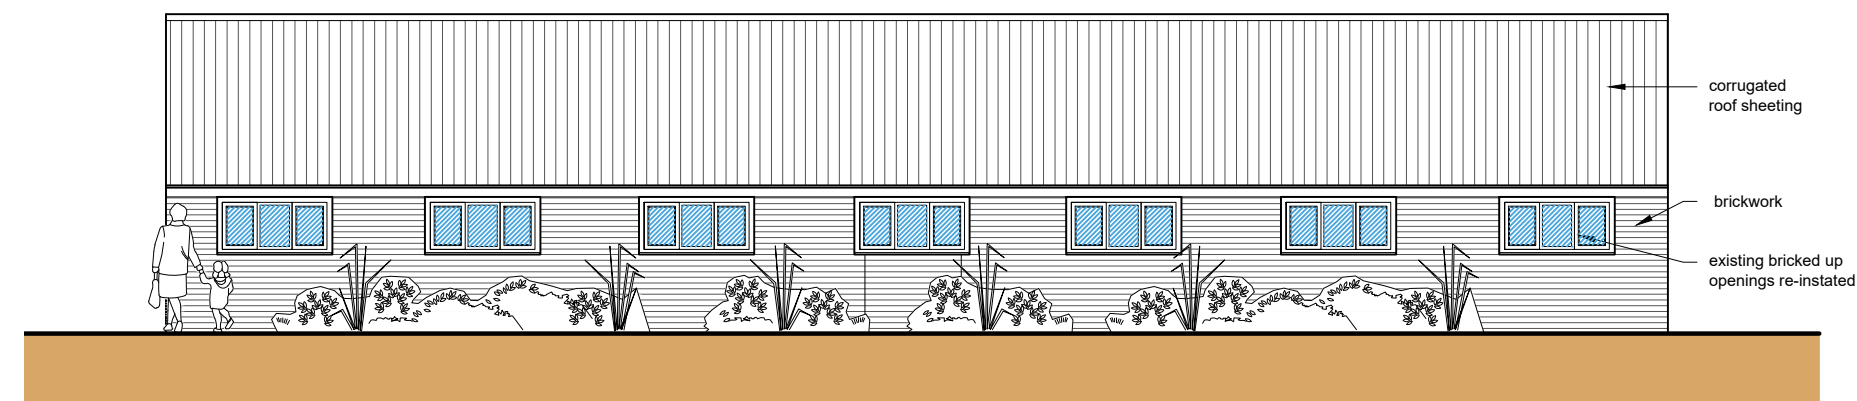

Side Elevation (E)
Scale: 1:100

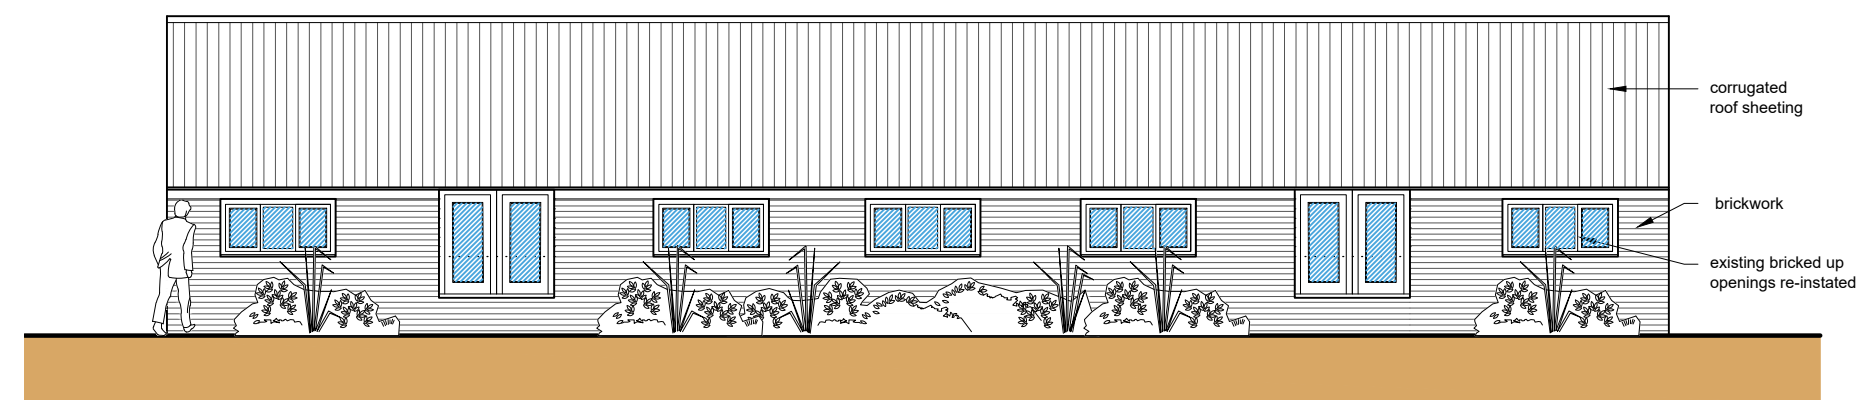


Side Elevation (W)
Scale: 1:100

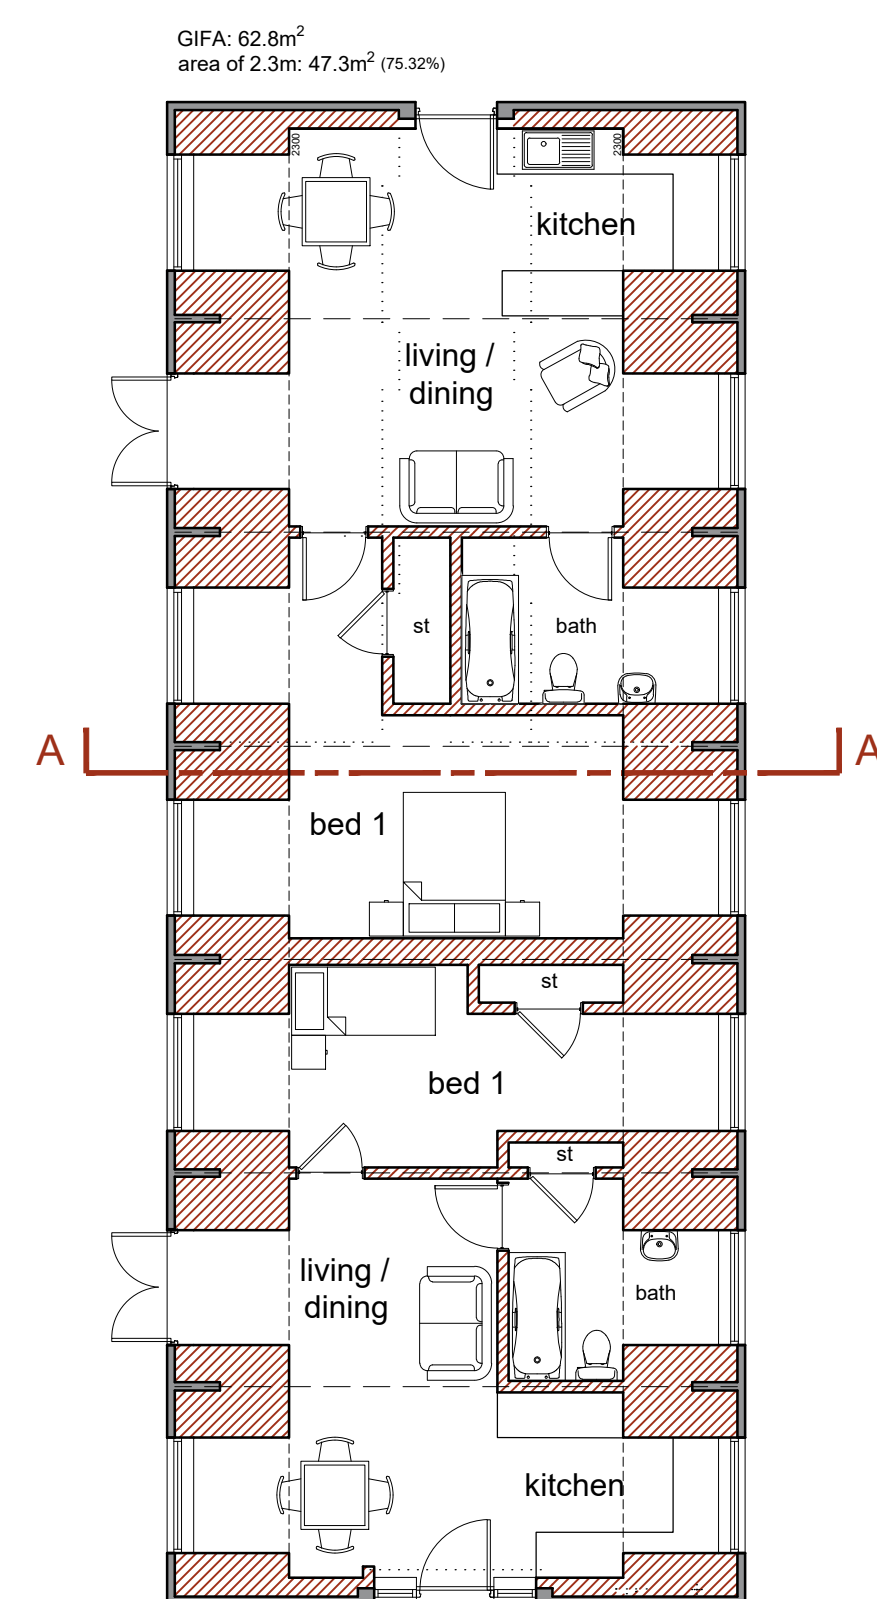


GIFA: 46.7m²
area of 2.3m: 35.1m² (75.16%)

Floor Plan
Scale: 1:100

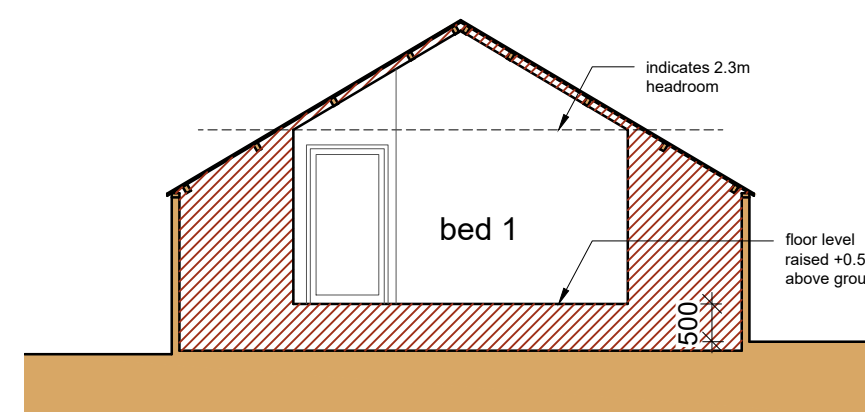

Section A-A
Scale: 1:100

WALL KEY

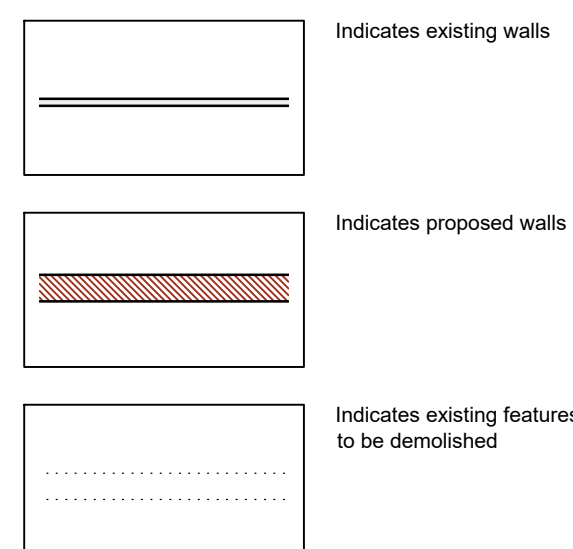

- General Notes
1. All dimensions are shown in 'mm' unless otherwise stated.
 2. The contractor, sub-contractors and suppliers must verify all dimensions on site prior to the commencement of any work.
 3. This drawing is to be read in conjunction with all relevant engineers and specialist sub-contractors drawings and specifications.
 4. Any discrepancies are to be brought to the designers attention.

Status

PLANNING



Swann Edwards Architecture Limited, Black Barn,
Fen Road, Guyhim, Wisbech, Cambs. PE13 4AA
t 01945 450694 e info@swannedwards.co.uk w www.swannedwards.co.uk

Job Title Proposed Barn Conversion at Land, Rear of 184 Seagate Road, Long Sutton, PE12 9AD For: Mrs A Hoey	Date March 2026	Drawn by AL Checked by RS
Drawing Title Planning Drawing Site and Floor Plans Elevations & Section	Job No. SE-2490 Dwg No. P1000	Sheet Size A1 Revision B