


Hand-drawn site plan of a proposed shed. The shed is rectangular with a curved end on the right. It is situated next to an "EXISTING GARDEN WALL" which runs diagonally across the bottom left. The shed's left side is labeled "2.740" and its bottom side is labeled "4.043". The shed is surrounded by a fence, indicated by small square symbols. The area inside the shed is labeled "PROPOSED SHED".

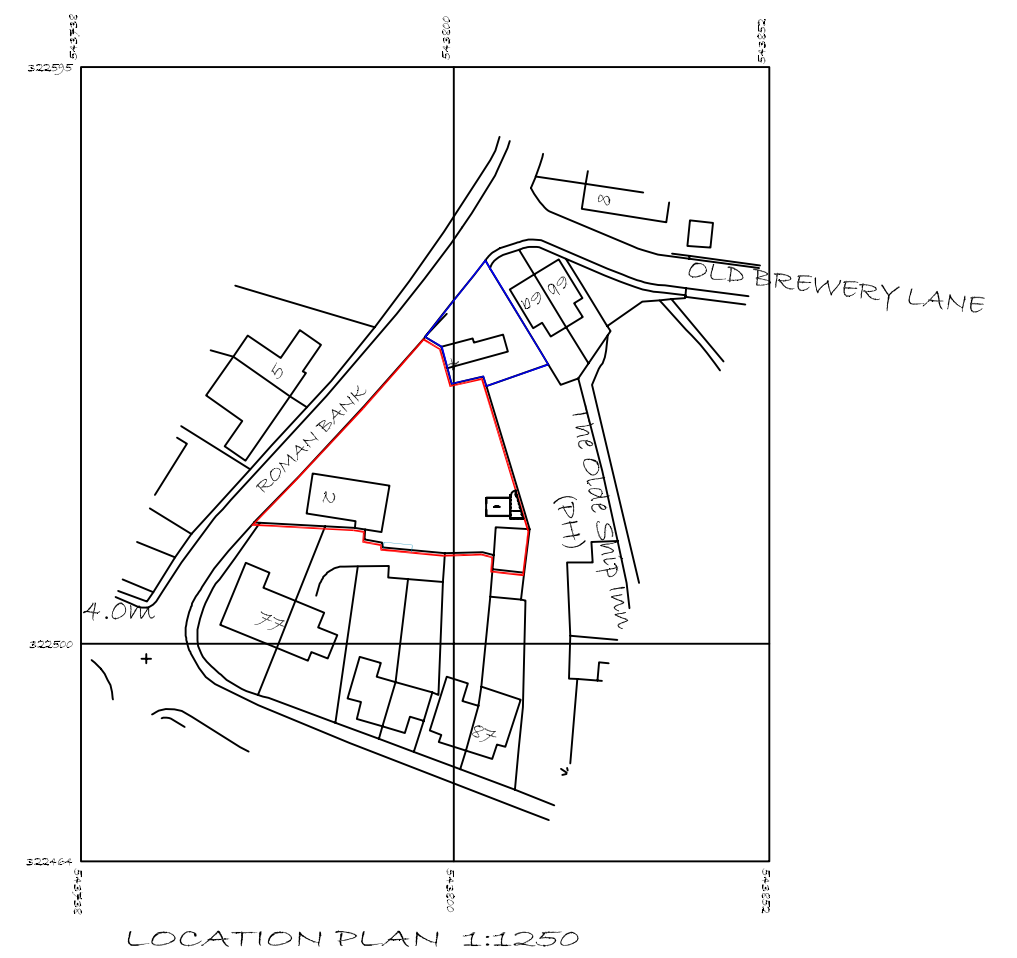

A	PLANNING REV	- 2010
Rev	Purpose	By Date

DAVID BROKER DESIGN SERVICES ta	ARCHITECTURAL TECHNICIANS OLDEN LODGE STATION ROAD WISBECH ST MARY WISBECH CAMBS.PE13 4RY Telephone 01945 410421
ESTABLISHED 1975	E-mail david.broker@virgin.net

Issue:		
Client: B OLIVERA		
Drawing No: 2109-P1 PROPOSED G A PLANS AND ELEVATIONS		
Project: PROPOSED GARDEN BUILDING		
Site: No 2 ROMAN BANK LONG SUTTON SPALDING LINKS		
Postcode: PE12 9LA	Drawn: DB	Checked: -
Print Scale: 1:50 @ A1	Date: 15-04-2020	Revision No: -

DO NOT SCALE FROM THIS DRAWING - All dimensions to be verified on site - This drawing and design remains the copyright of David Broker and may not be reproduced without permission. David Broker or Concept 2000 will not be held responsible for any construction works undertaken prior to approval or before approved plans are issued - Any alterations to details or specifications may invalidate the approval and incur significant additional costs.