
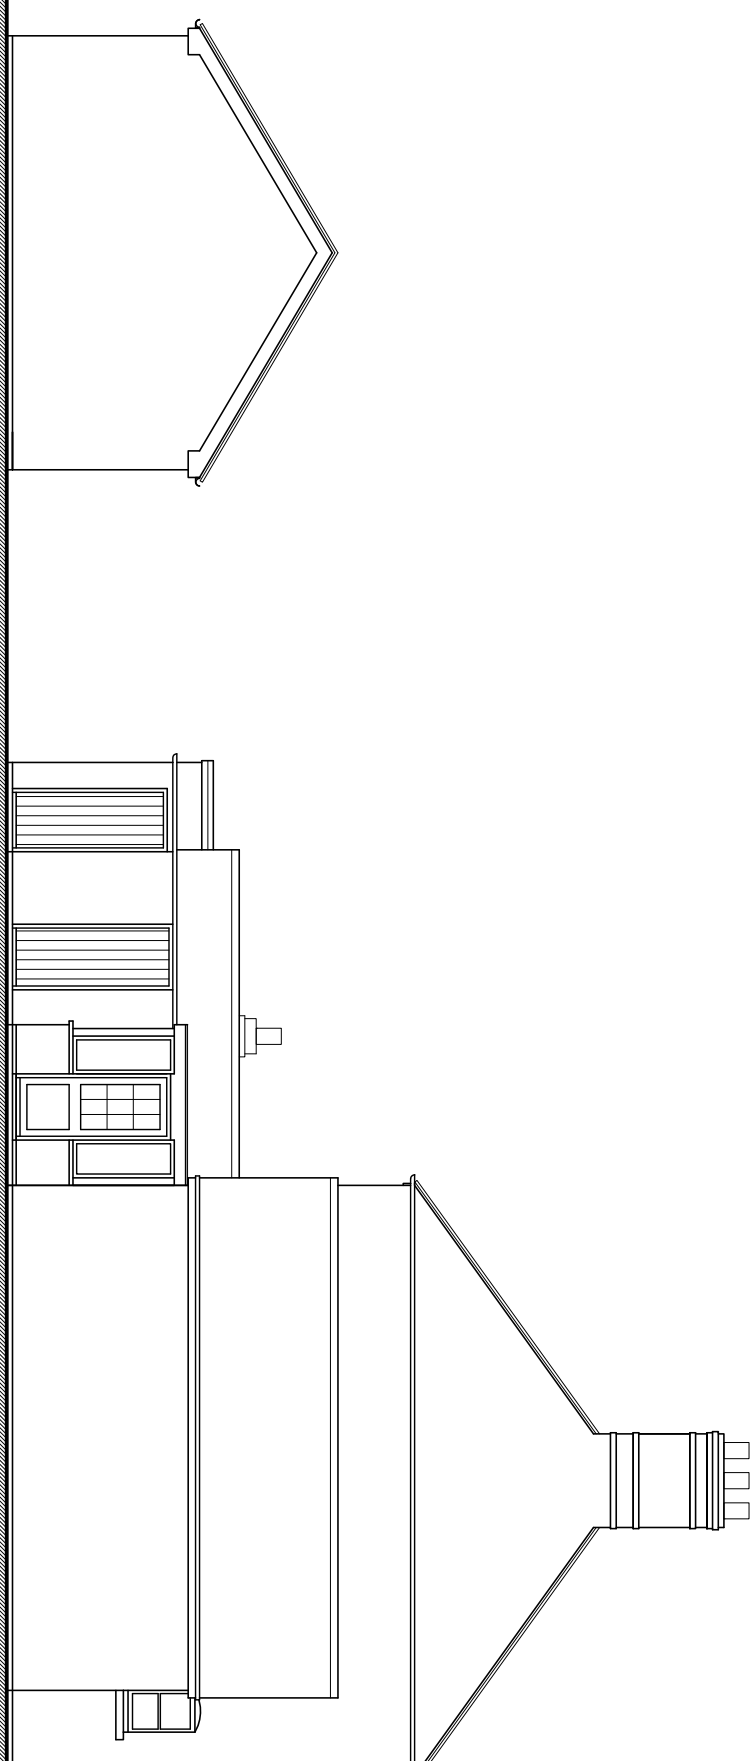
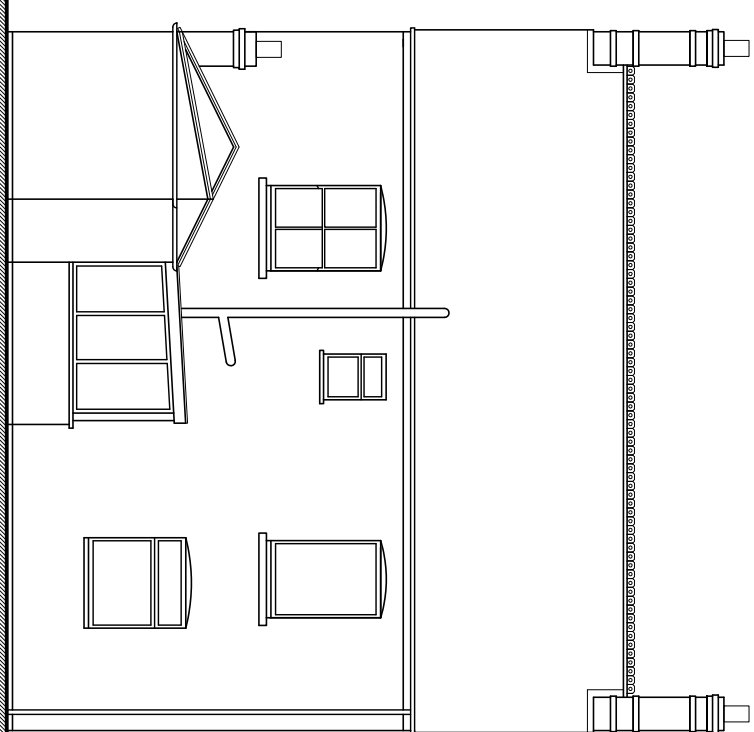
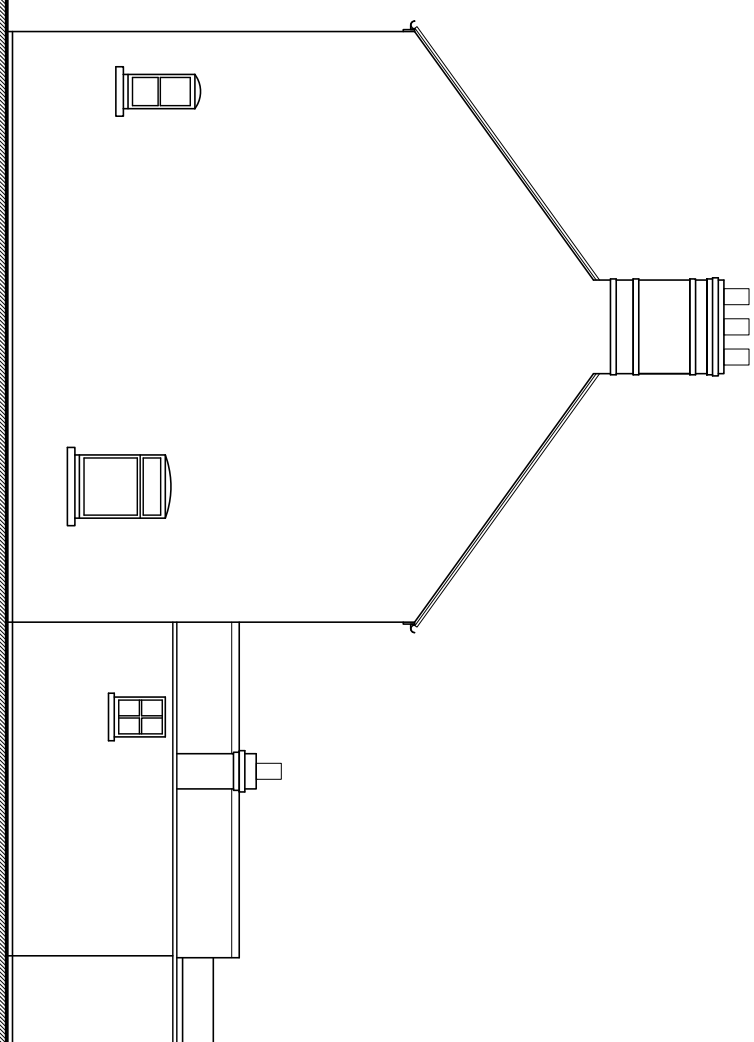



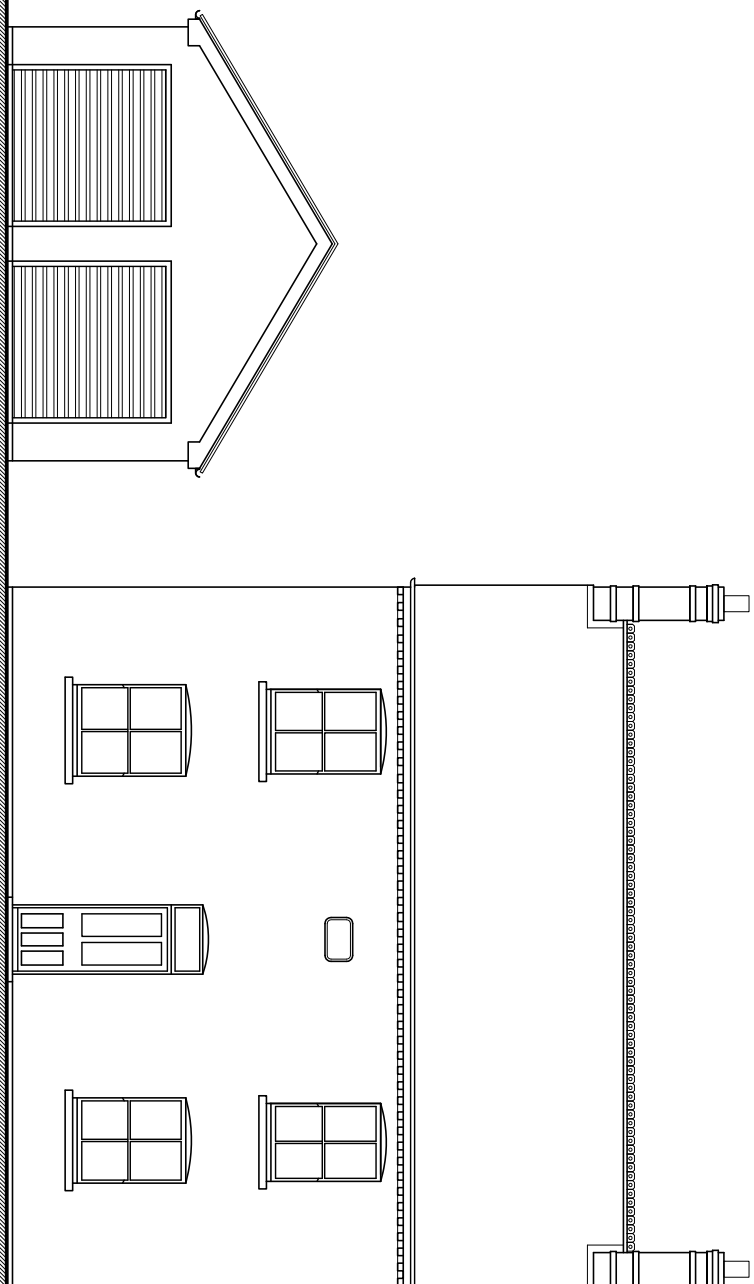


Existing Front Elevation 1:100

Existing Side Elevation 1:100


Existing Rear Elevation 1:100

Existing Side Elevation 1:100

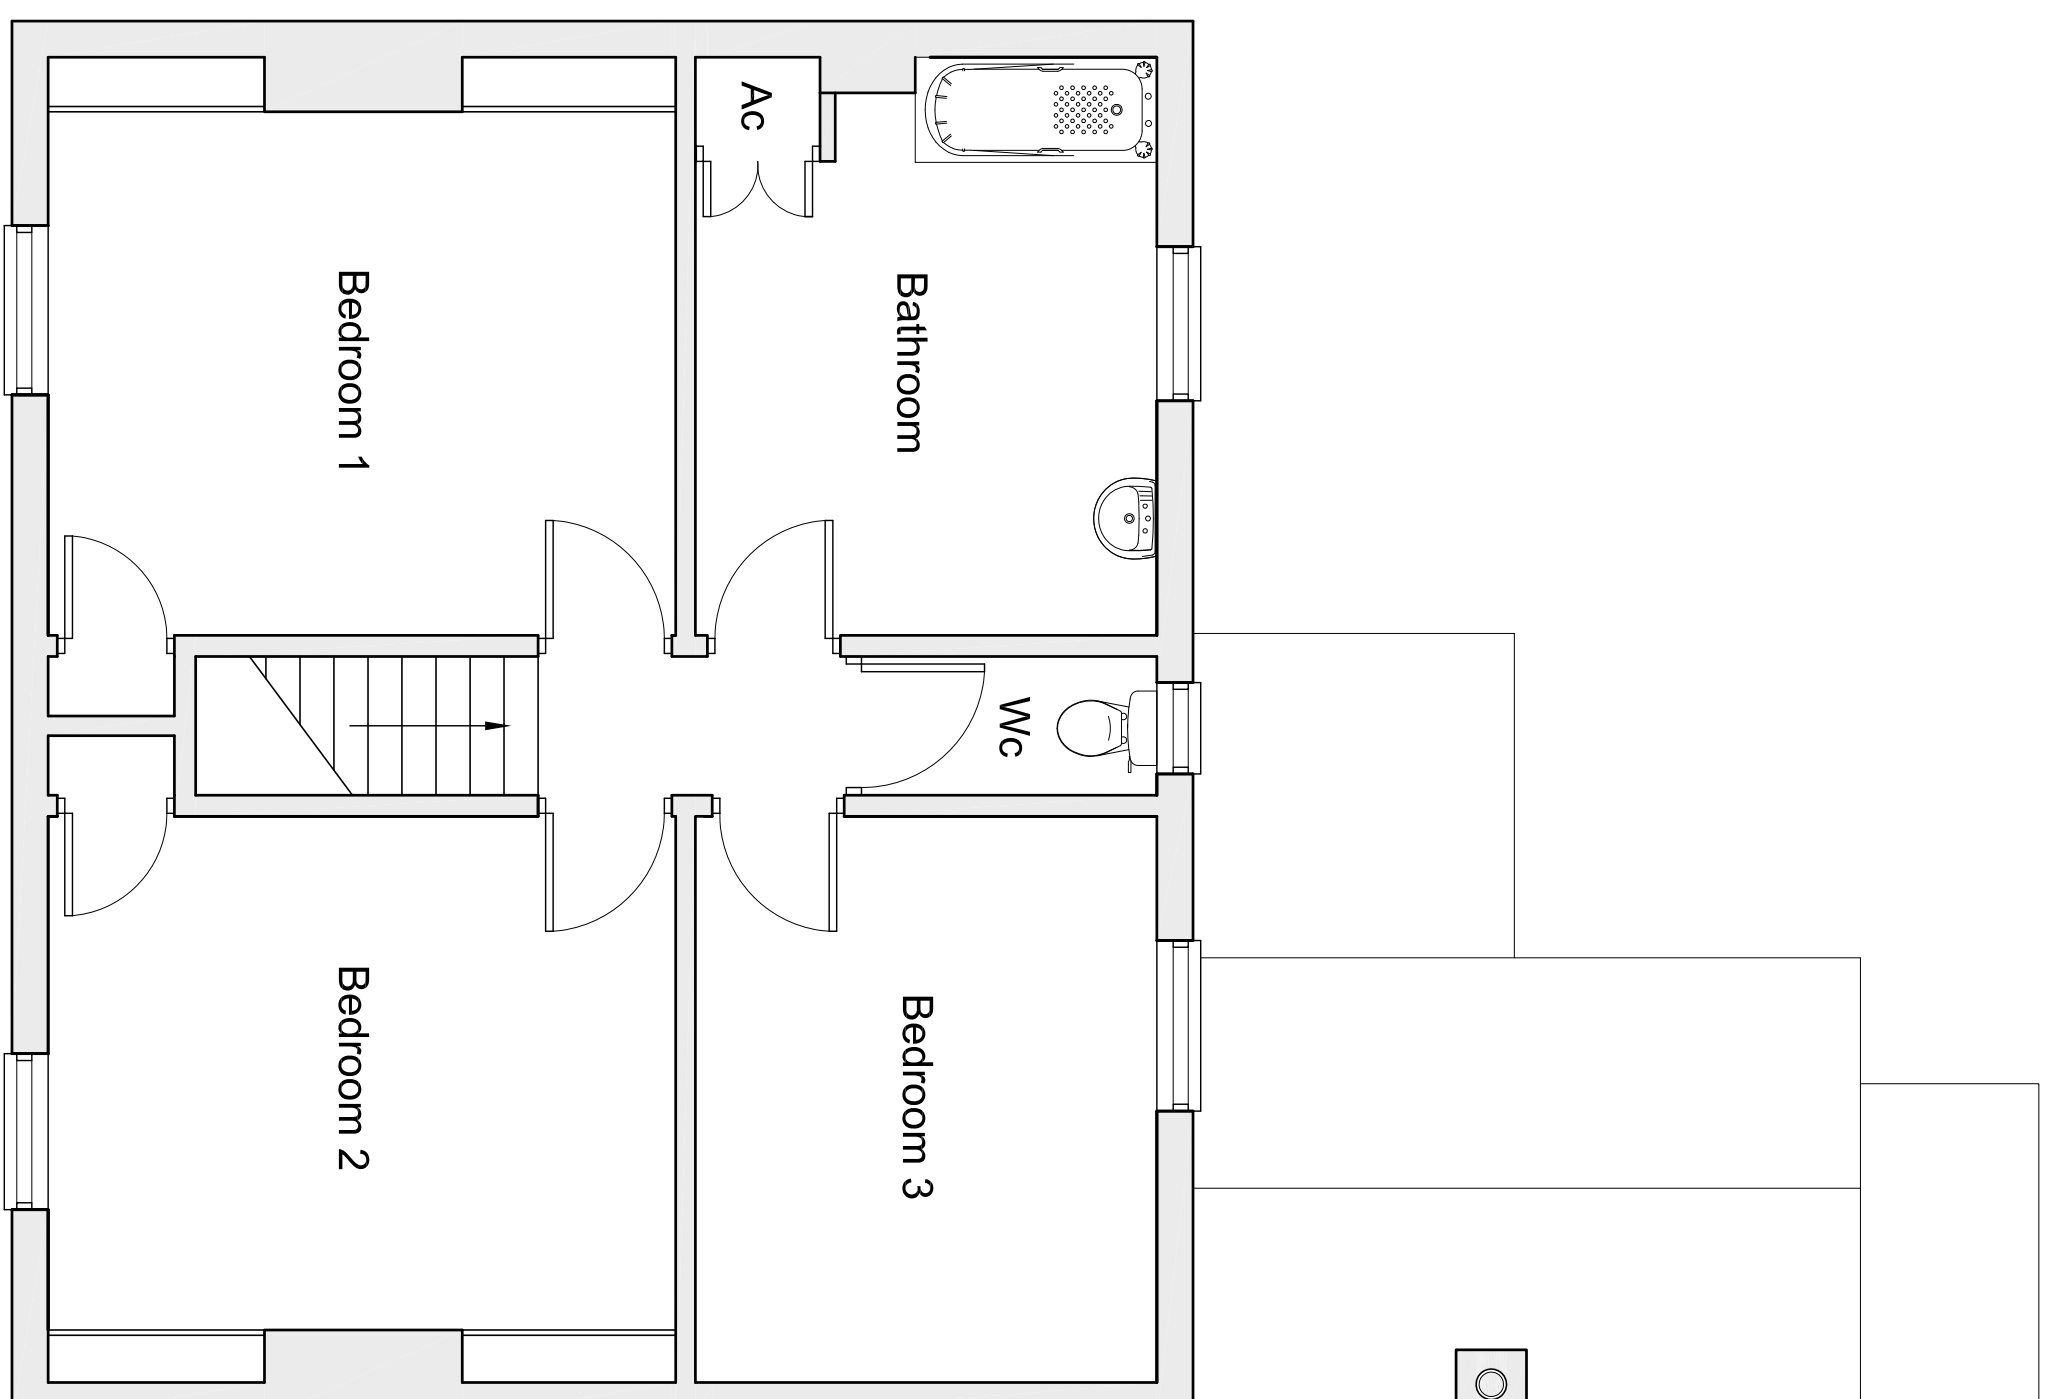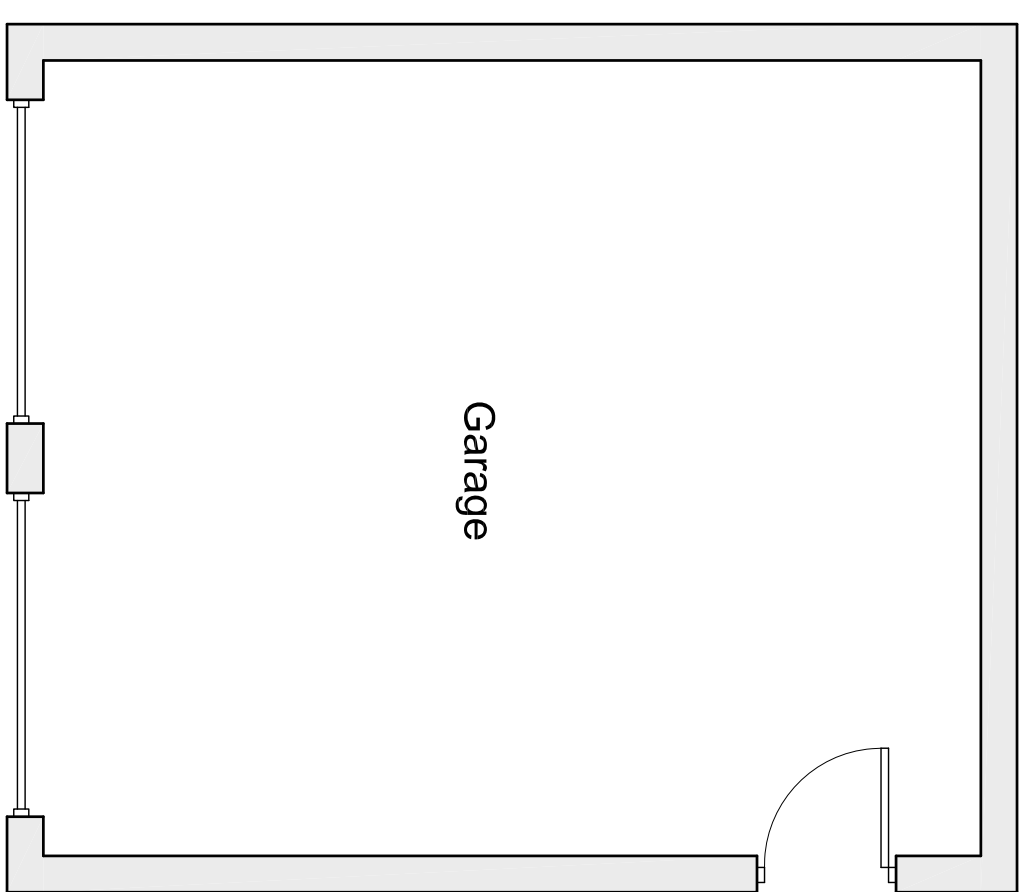


Existing Ground Floor Plan 1:50

Existing First Floor Plan 1:50

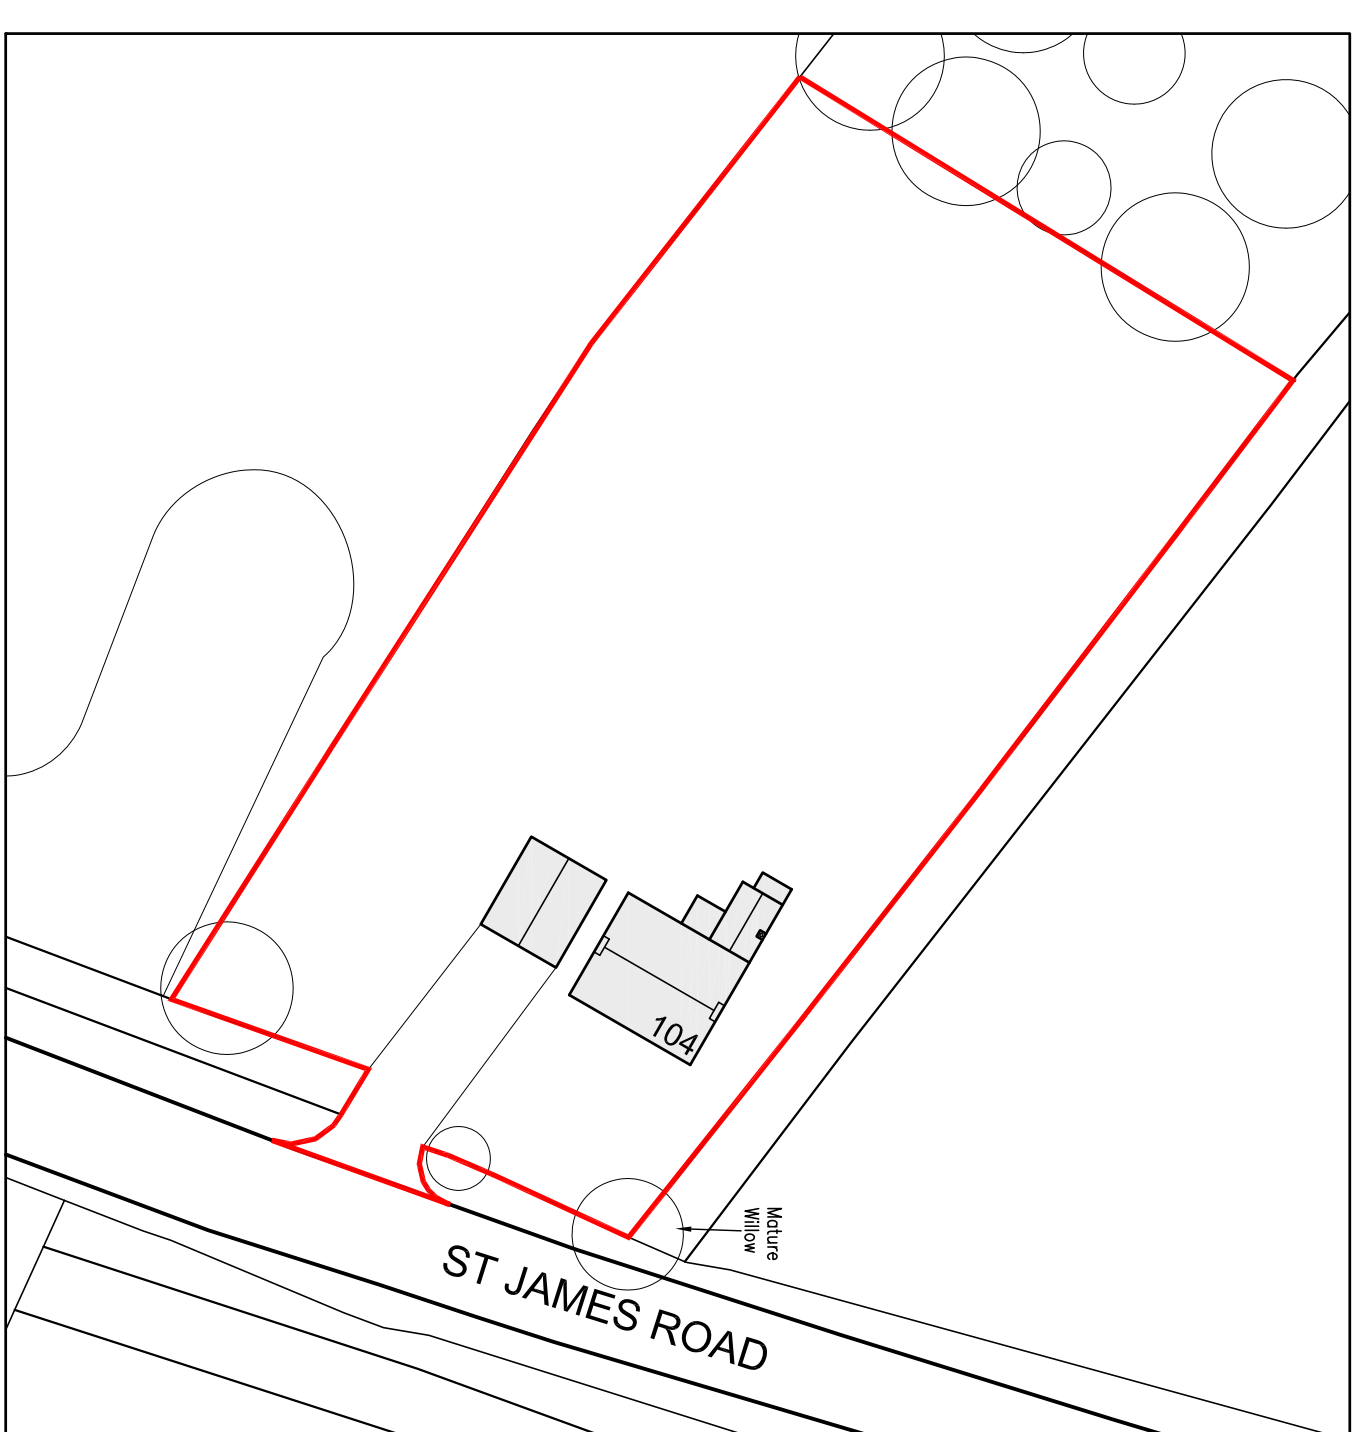

Existing Site Plan 1:500

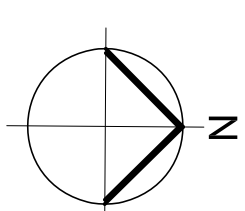

Peter Humphrey Associates Ltd
ARCHITECTURAL DESIGN AND BUILDING

PROJECT PROPOSED REAR EXTENSION AND ALTERATIONS TO DWELLING

ST. JAMES ROAD
LONG SUTTON
SPALDING
PE12 9AZ

DRAWING


EXISTING

CLIENT

J Proctor

DATE APRIL 2013 SCALE As Shown JOB No. 4955/01

DO NOT SCALE FROM THIS DRAWING
 COPYRIGHT: THIS DRAWING MUST NOT BE ISSUED, LOANED OR COPIED
 WITHOUT THE CONSENT OF PETER HUMPHREY ASSOCIATES

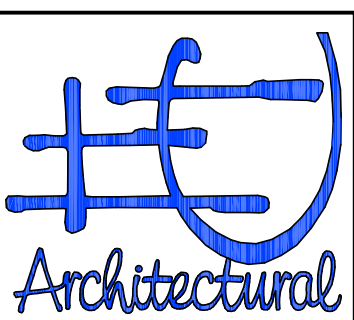

Peter Humphrey Associates
ARCHITECTURAL DESIGN AND BUILDING
TELEPHONE: 01945 466 966
FAX: 01945 466 433
E-MAIL: info@peterhumphrey.co.uk
30 OLD MARKET WISBECH CAMBS PE23 1NB



Category Winner 08.09.11
Overall Winner 2010

Category Winner 08.09.11
Overall Winner 2010