




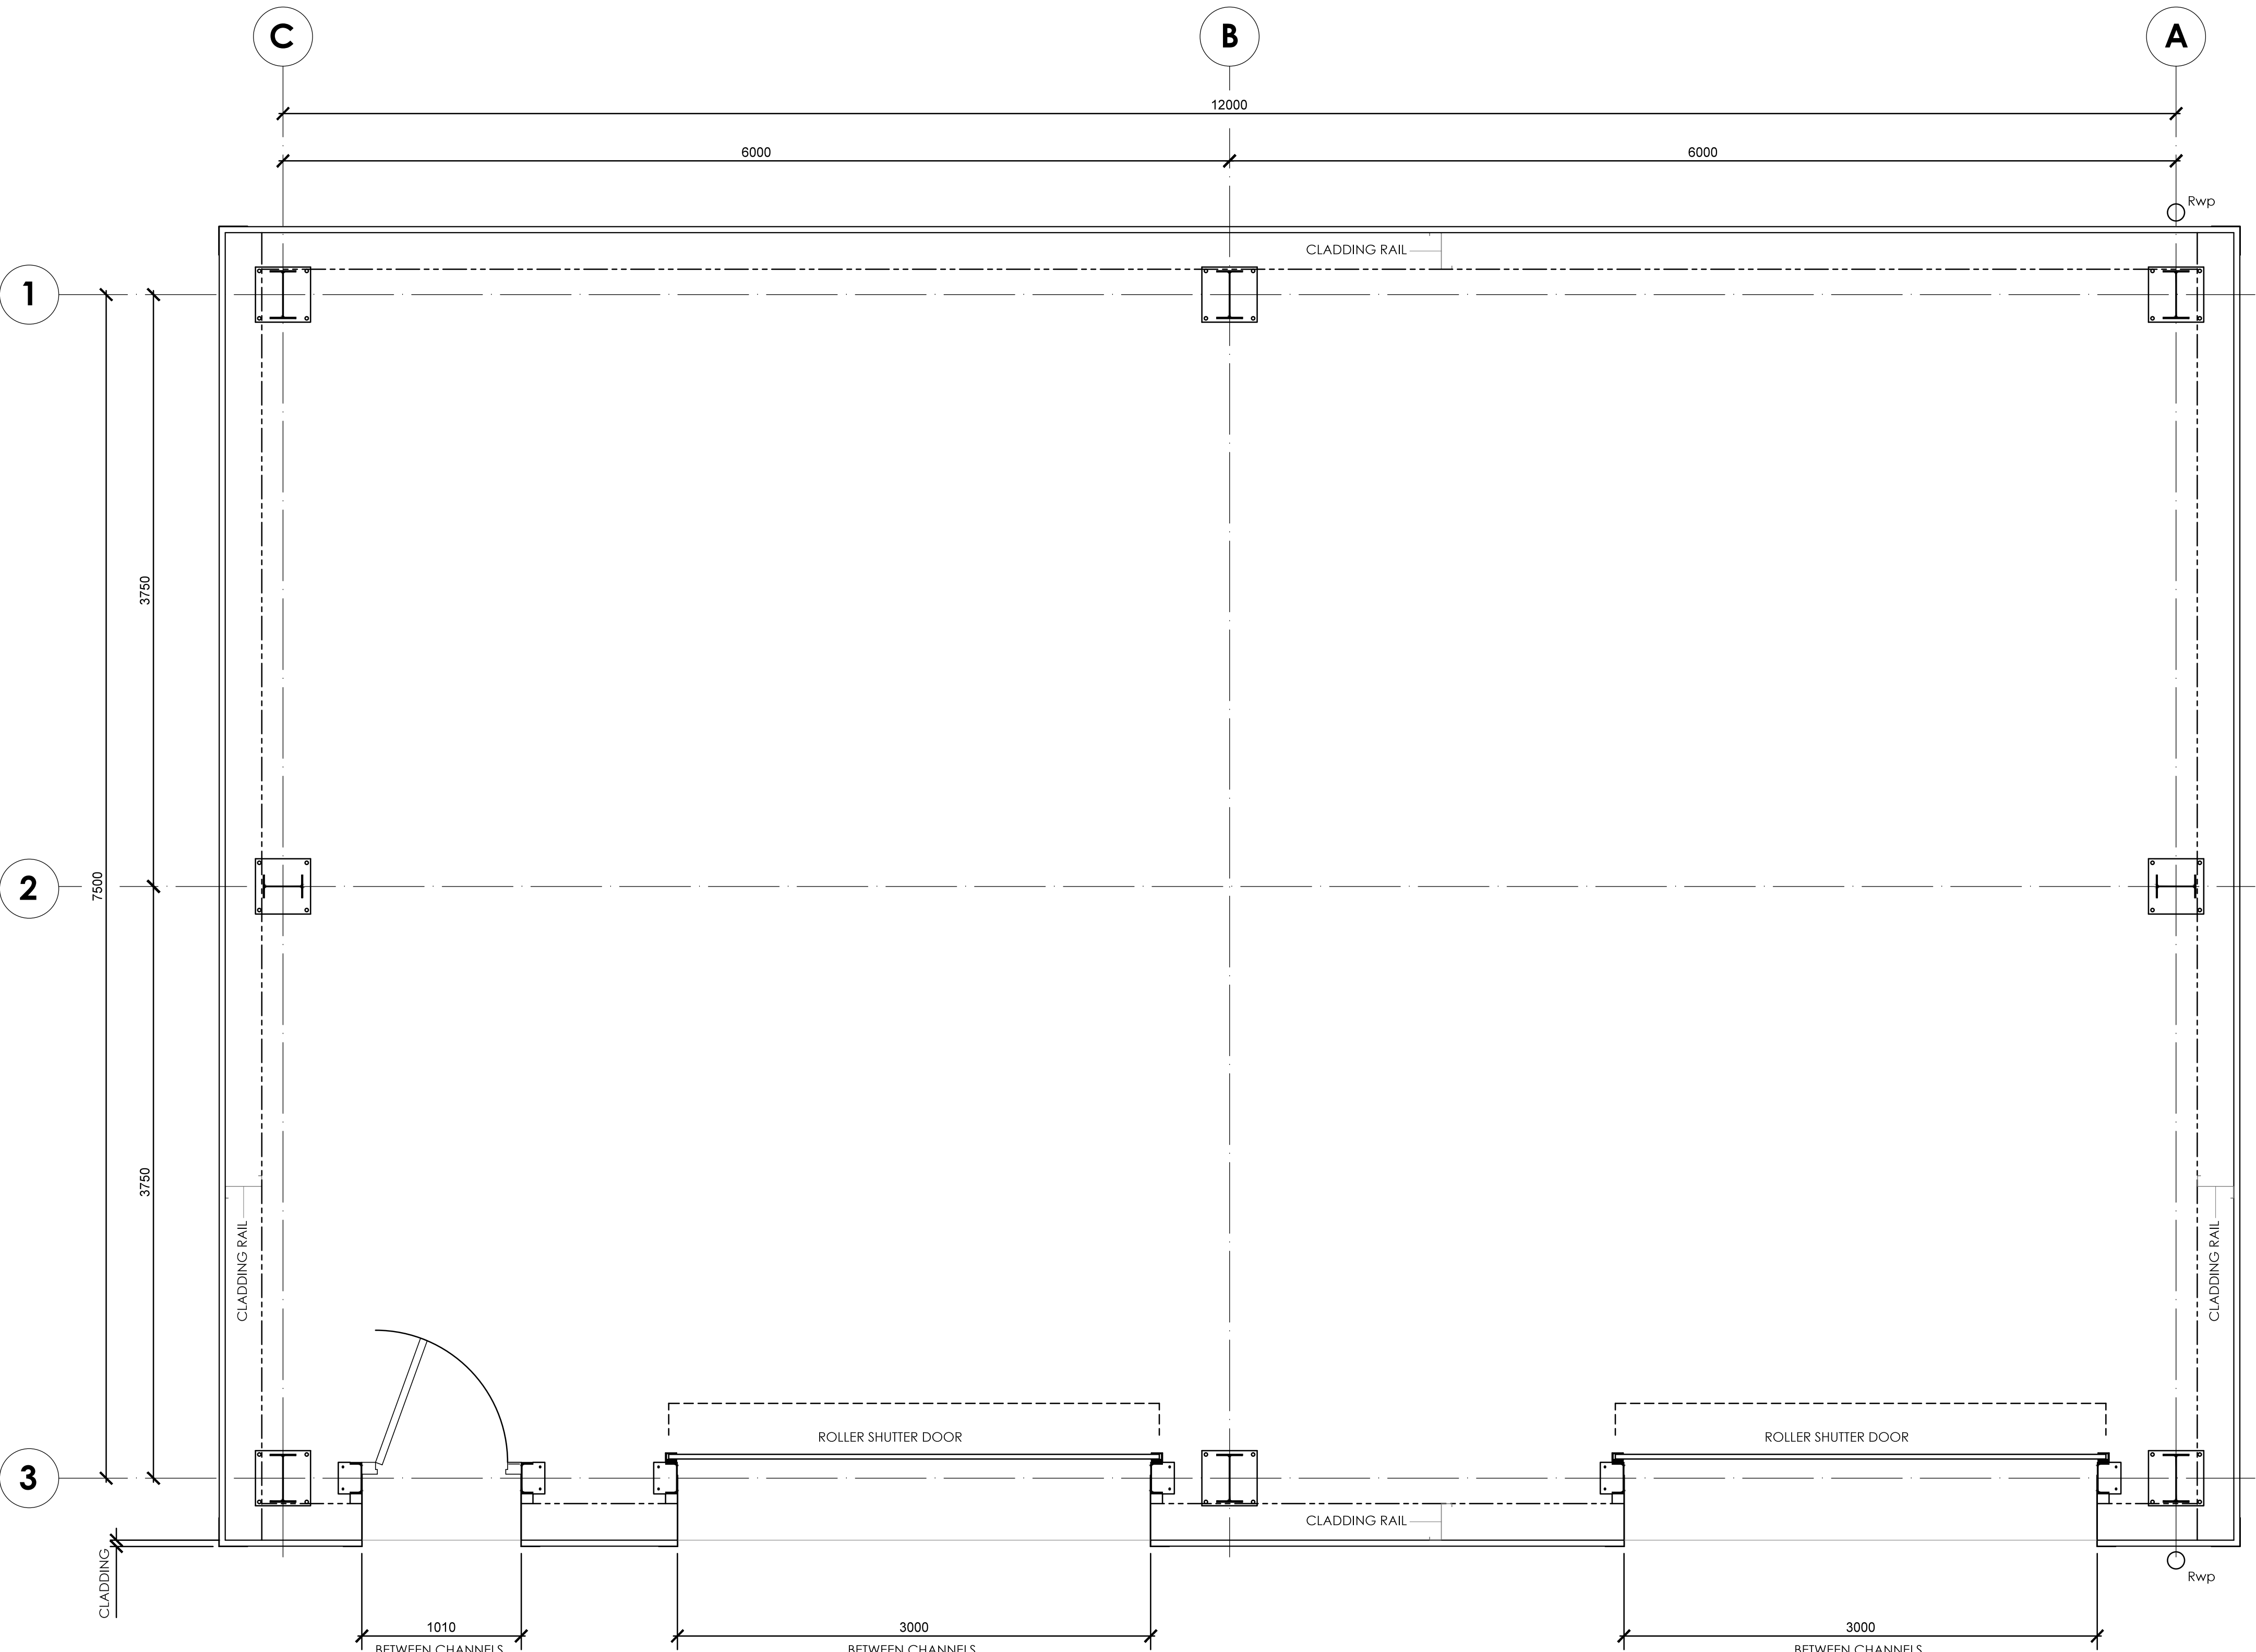


FLOOR PLAN
SCALE: 1:25

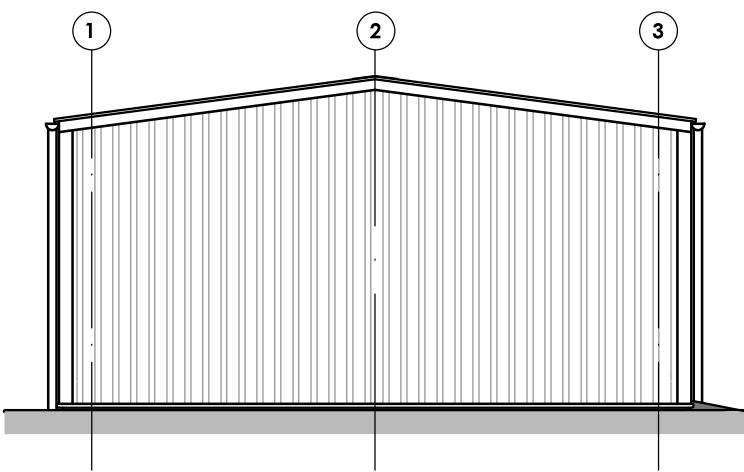


SIDE -

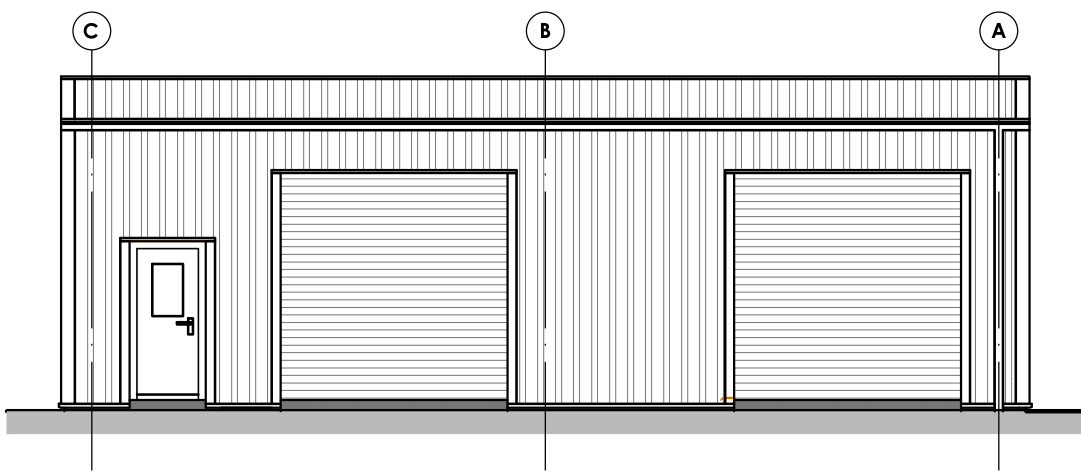

FRONT -

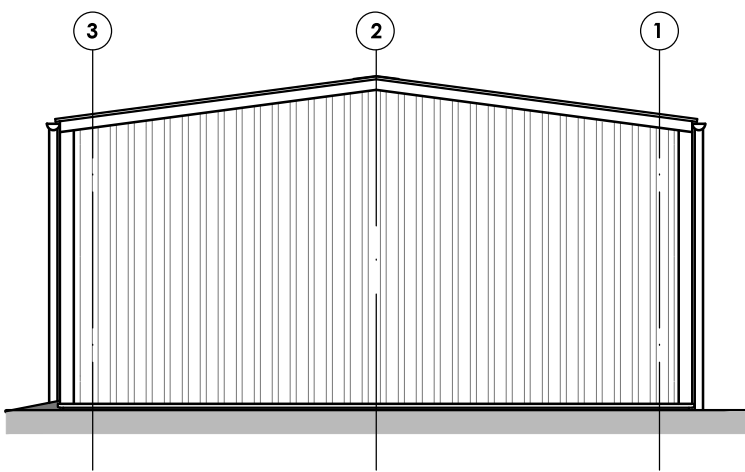

SIDE -

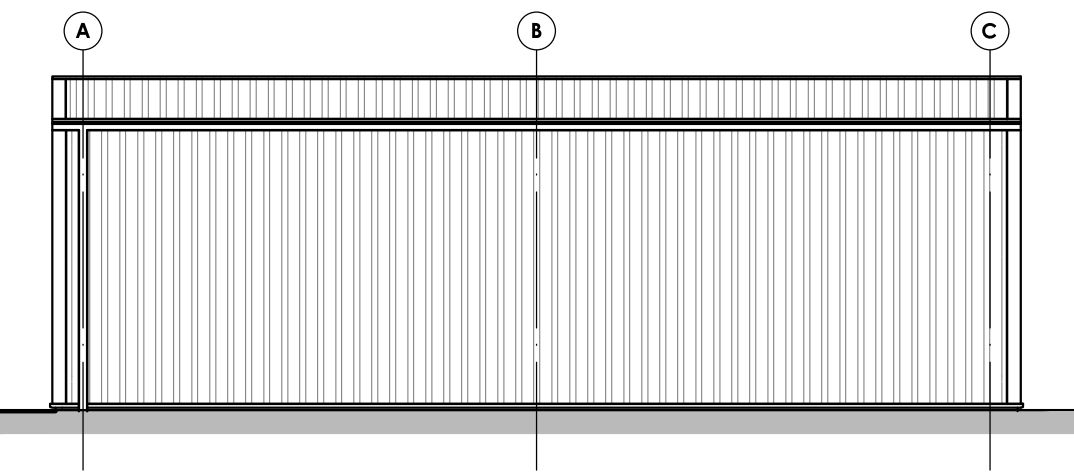

REAR -



ROOF PLAN
SCALE: 1:100

ELEVATIONS
SCALE: 1:100

Notes:

This document is the property of Holt Architectural Ltd and may not be reissued, loaned or copied in part or in whole without written permission © 2014


All dimensions are in millimetres unless stated otherwise.

It is recommended that information is not scaled off this drawing.

This drawing should be read in conjunction with all other relevant information, specifications & schedules.

If this drawing is received electronically it is the recipients responsibility to print the document at the correct scale and paper size.

All dimensions to be checked on site prior to commencing work and any discrepancies to be advised immediately.

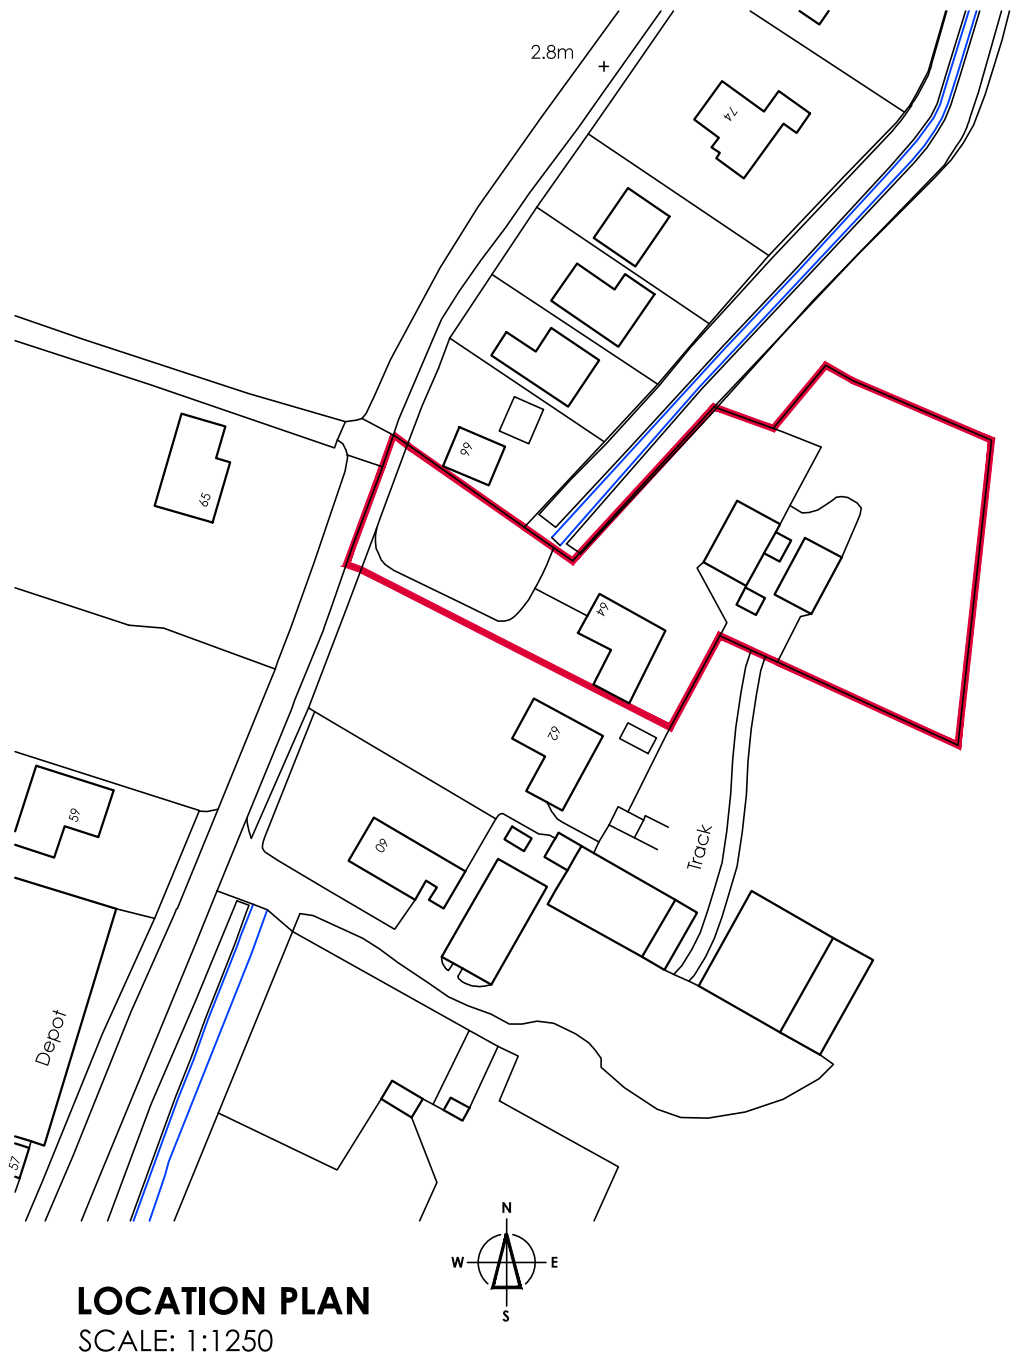

LOCATION PLAN
SCALE: 1:1250

no		date		amendment description	
Revisions					
Drawing Status:		PLANNING			
		Bramble Hedge Dorchester Road Cotkins Fakenham Norfolk NE21 7NQ Tel: 0844 800 3644 Email: studio@holt-architectural.co.uk			
Project Title:					
64 LIME WALK LONG SUTTON LINCS PE12 9HQ					
PROPOSED STEEL FRAMED SHED					
Drawing Title:					
FLOOR PLAN, ELEVATIONS, ROOF PLAN & LOCATION PLAN					
Scale:		Date:		Drawn:	
AS STATED @ A1		MAR 2016		SLB	
Drawing Number:		Revisions:			
16-CD-01					