


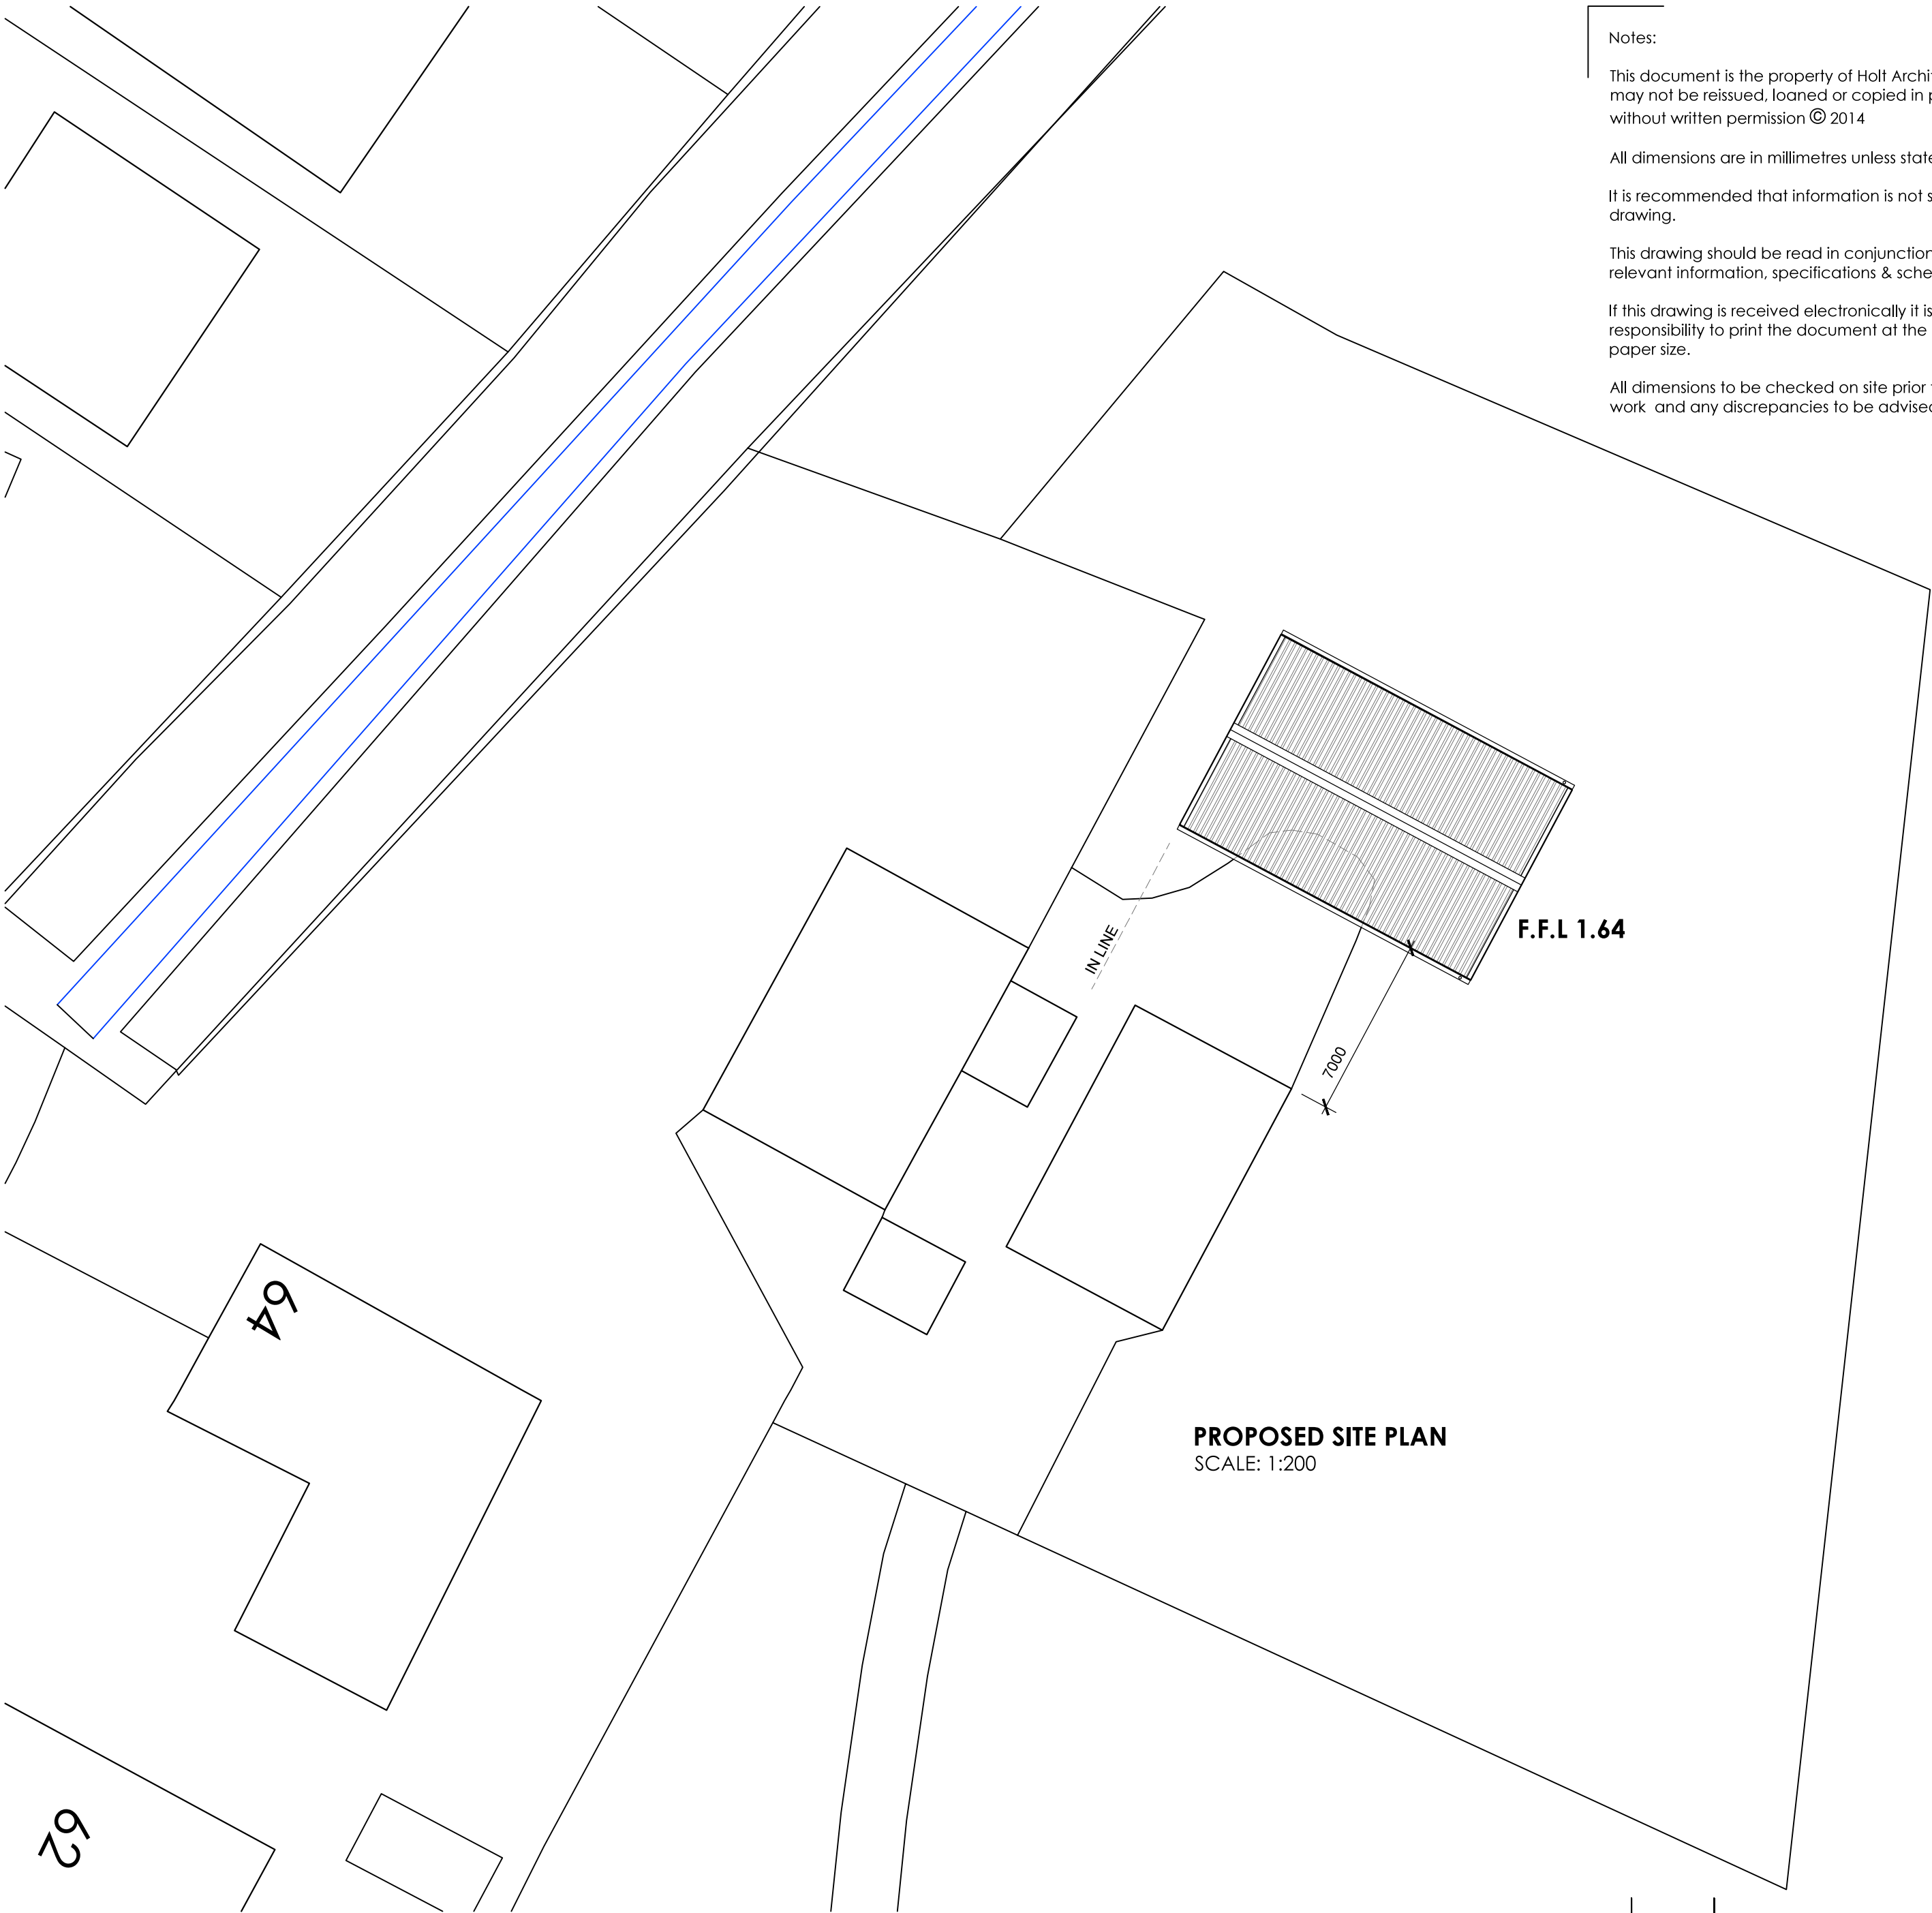

Notes:

This document is the property of Holt Architectural Ltd and may not be reissued, loaned or copied in part or in whole without written permission © 2014

All dimensions are in millimetres unless stated otherwise.

It is recommended that information is not scaled off this drawing.

This drawing should be read in conjunction with all other relevant information, specifications & schedules.

If this drawing is received electronically it is the recipients responsibility to print the document at the correct scale and paper size.

All dimensions to be checked on site prior to commencing work and any discrepancies to be advised immediately.

no.	date	amendment description

Revisions

Drawing Status: **PLANNING**



Bramble Hedge
Dorset Road
Cobles
Fakenham
Norfolk
NR21 7NQ
Tel:
0844 800 3644
Email:
studio@holt-architectural.co.uk

Project Title:
64 LIME WALK
LONG SUTTON
LINCS
PE12 9HQ

PROPOSED STEEL FRAMED SHED

Drawing Title:
EXISTING AND PROPOSED SITE PLANS

Scale: AS STATED @ A1 Date: MAR 2016 Drawn: SLB

Drawing Number: 16-CD-02 Revisions: