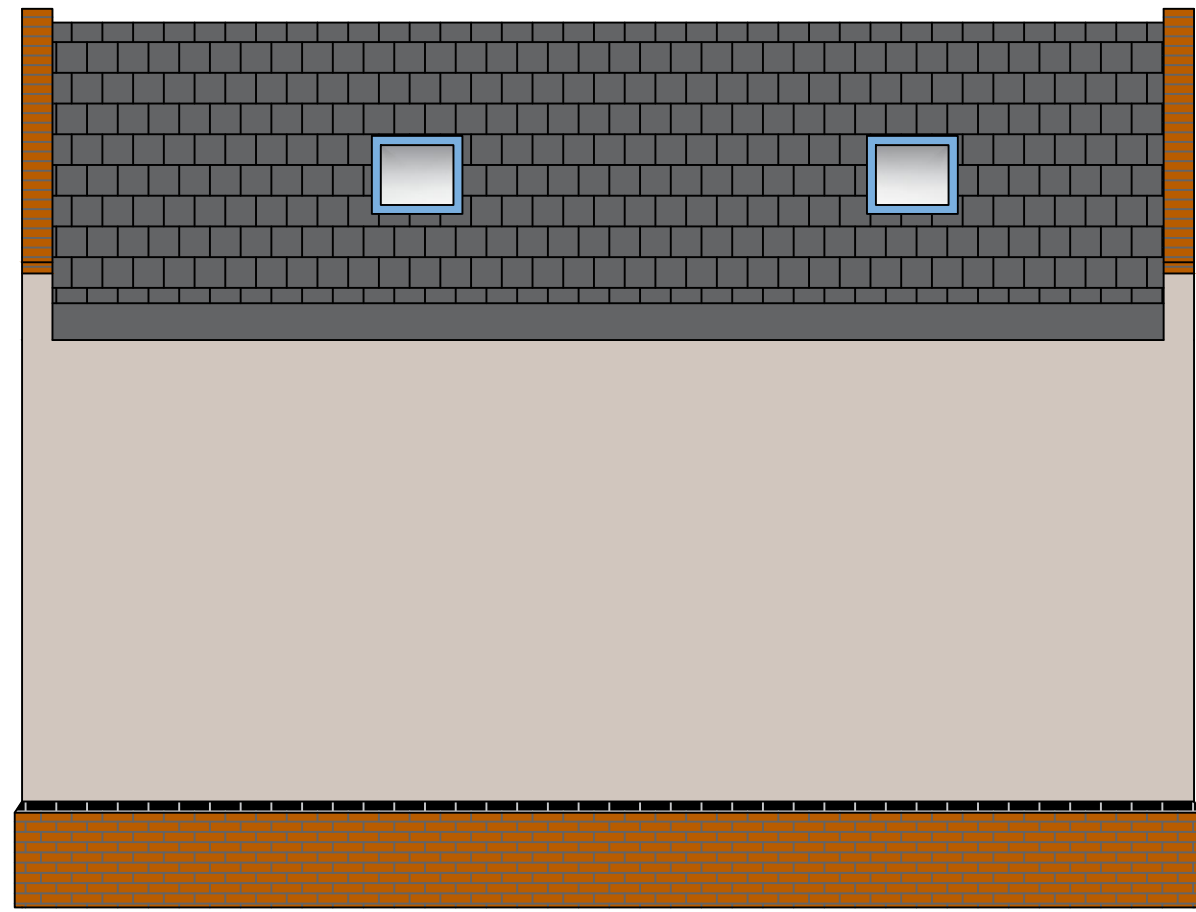
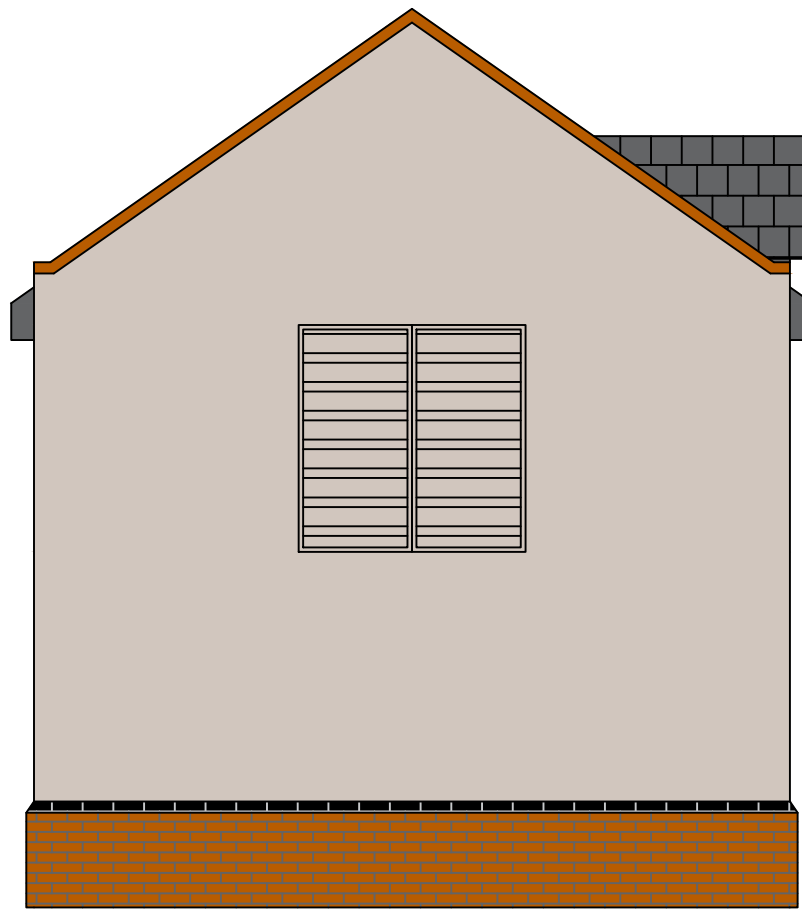
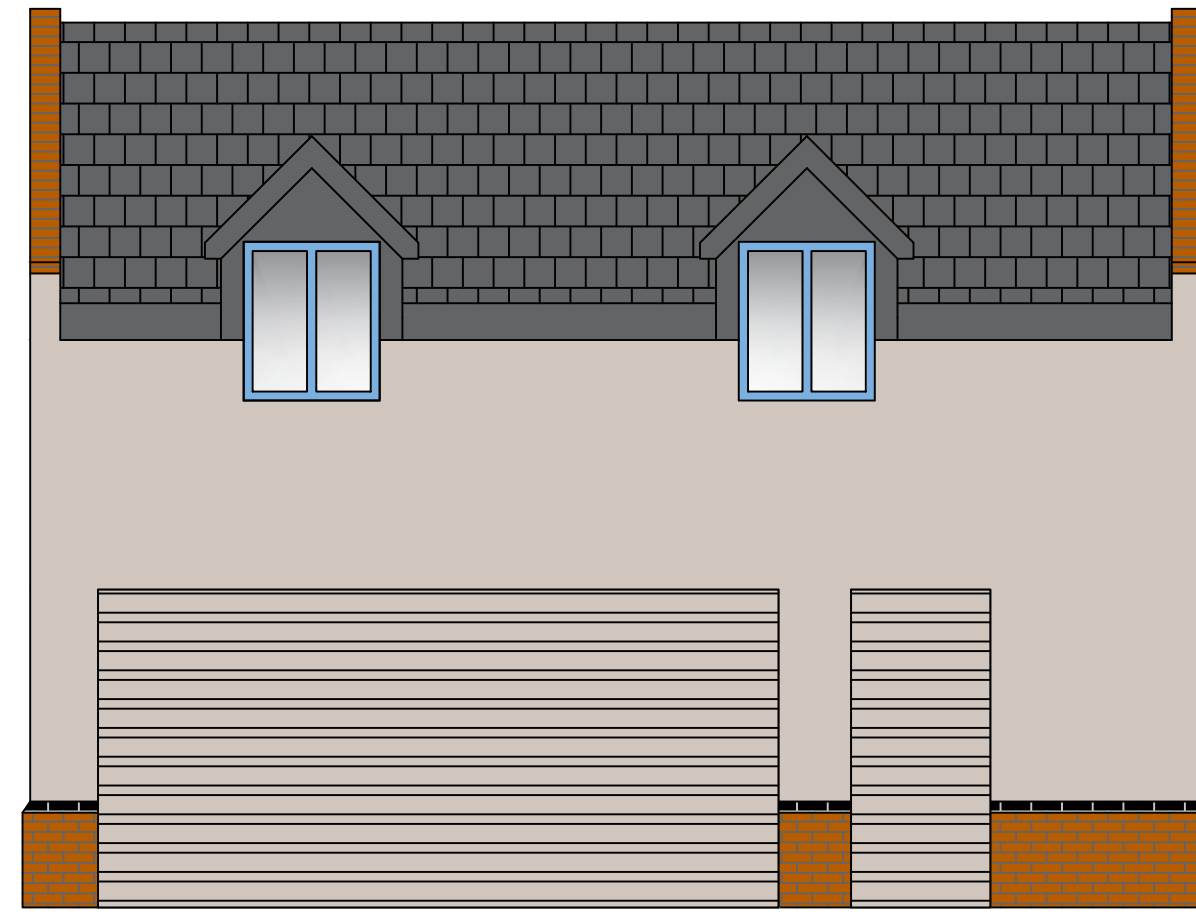
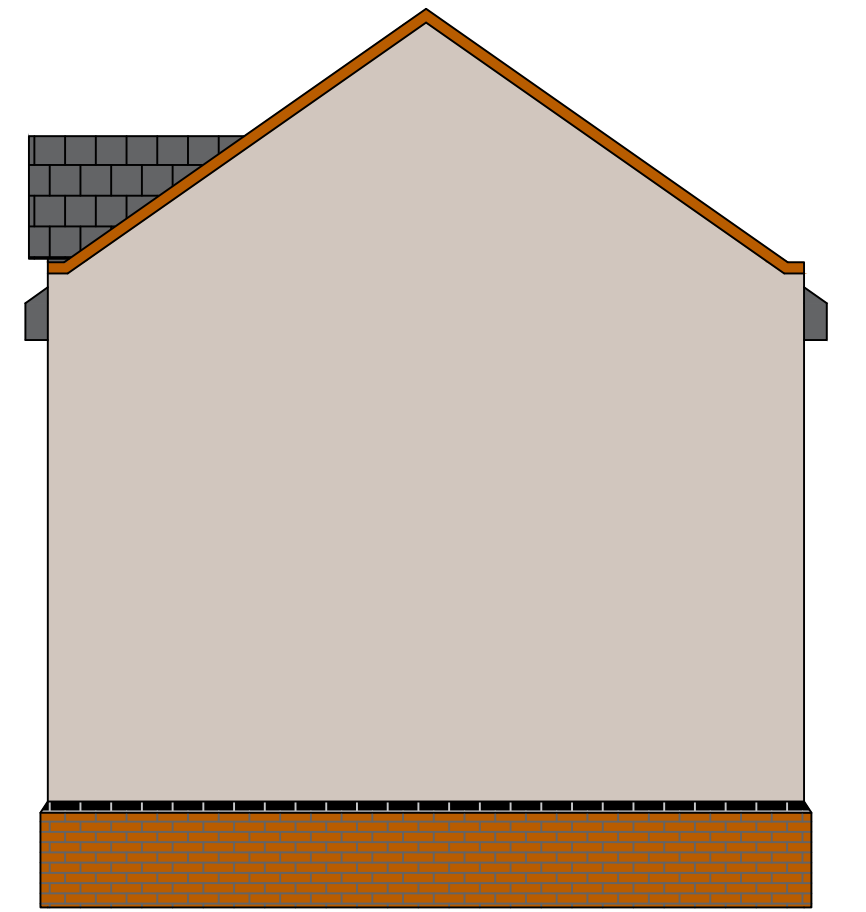
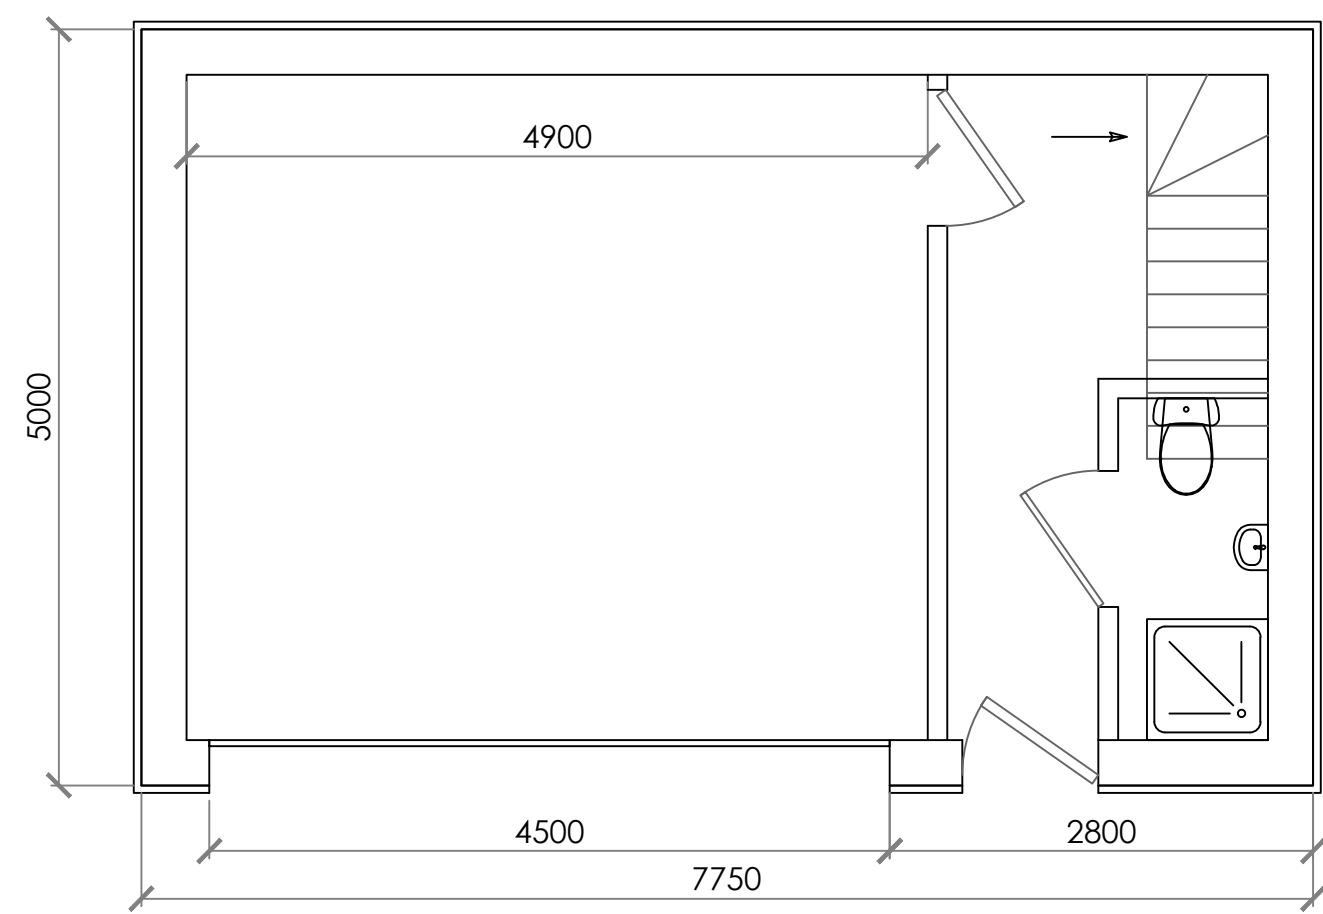
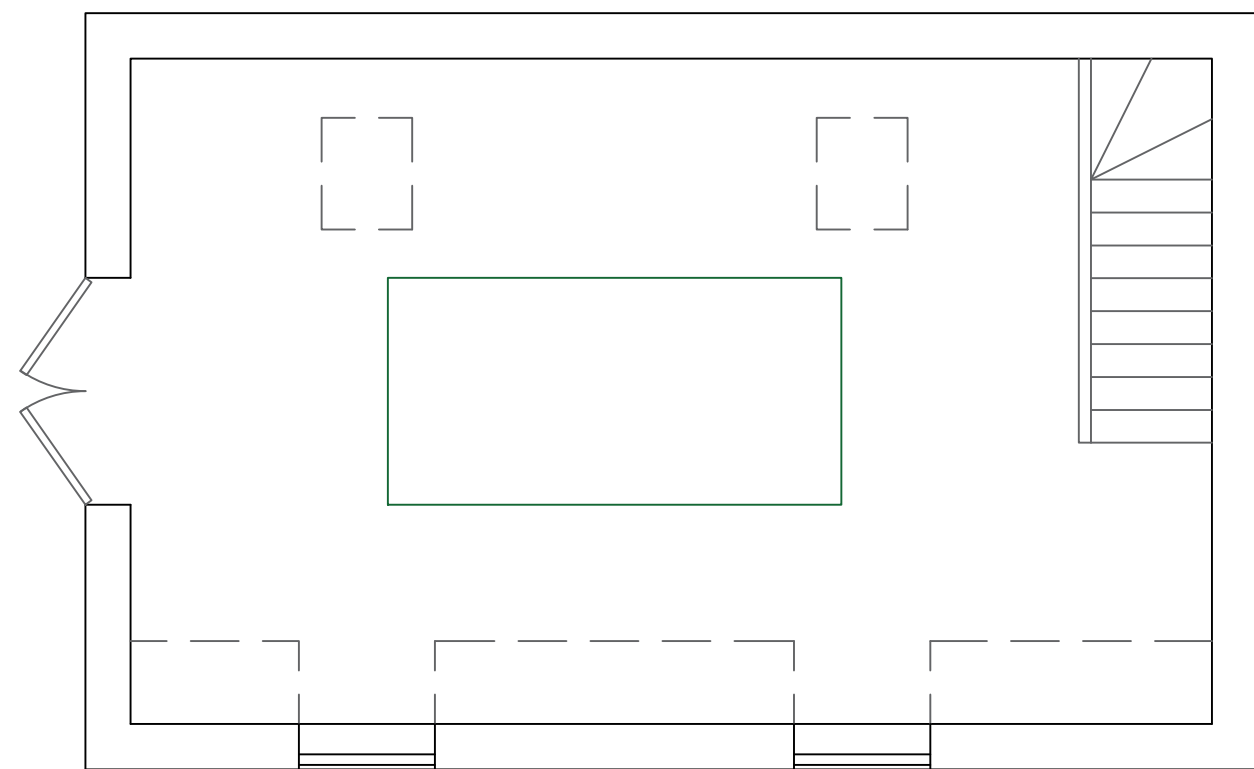
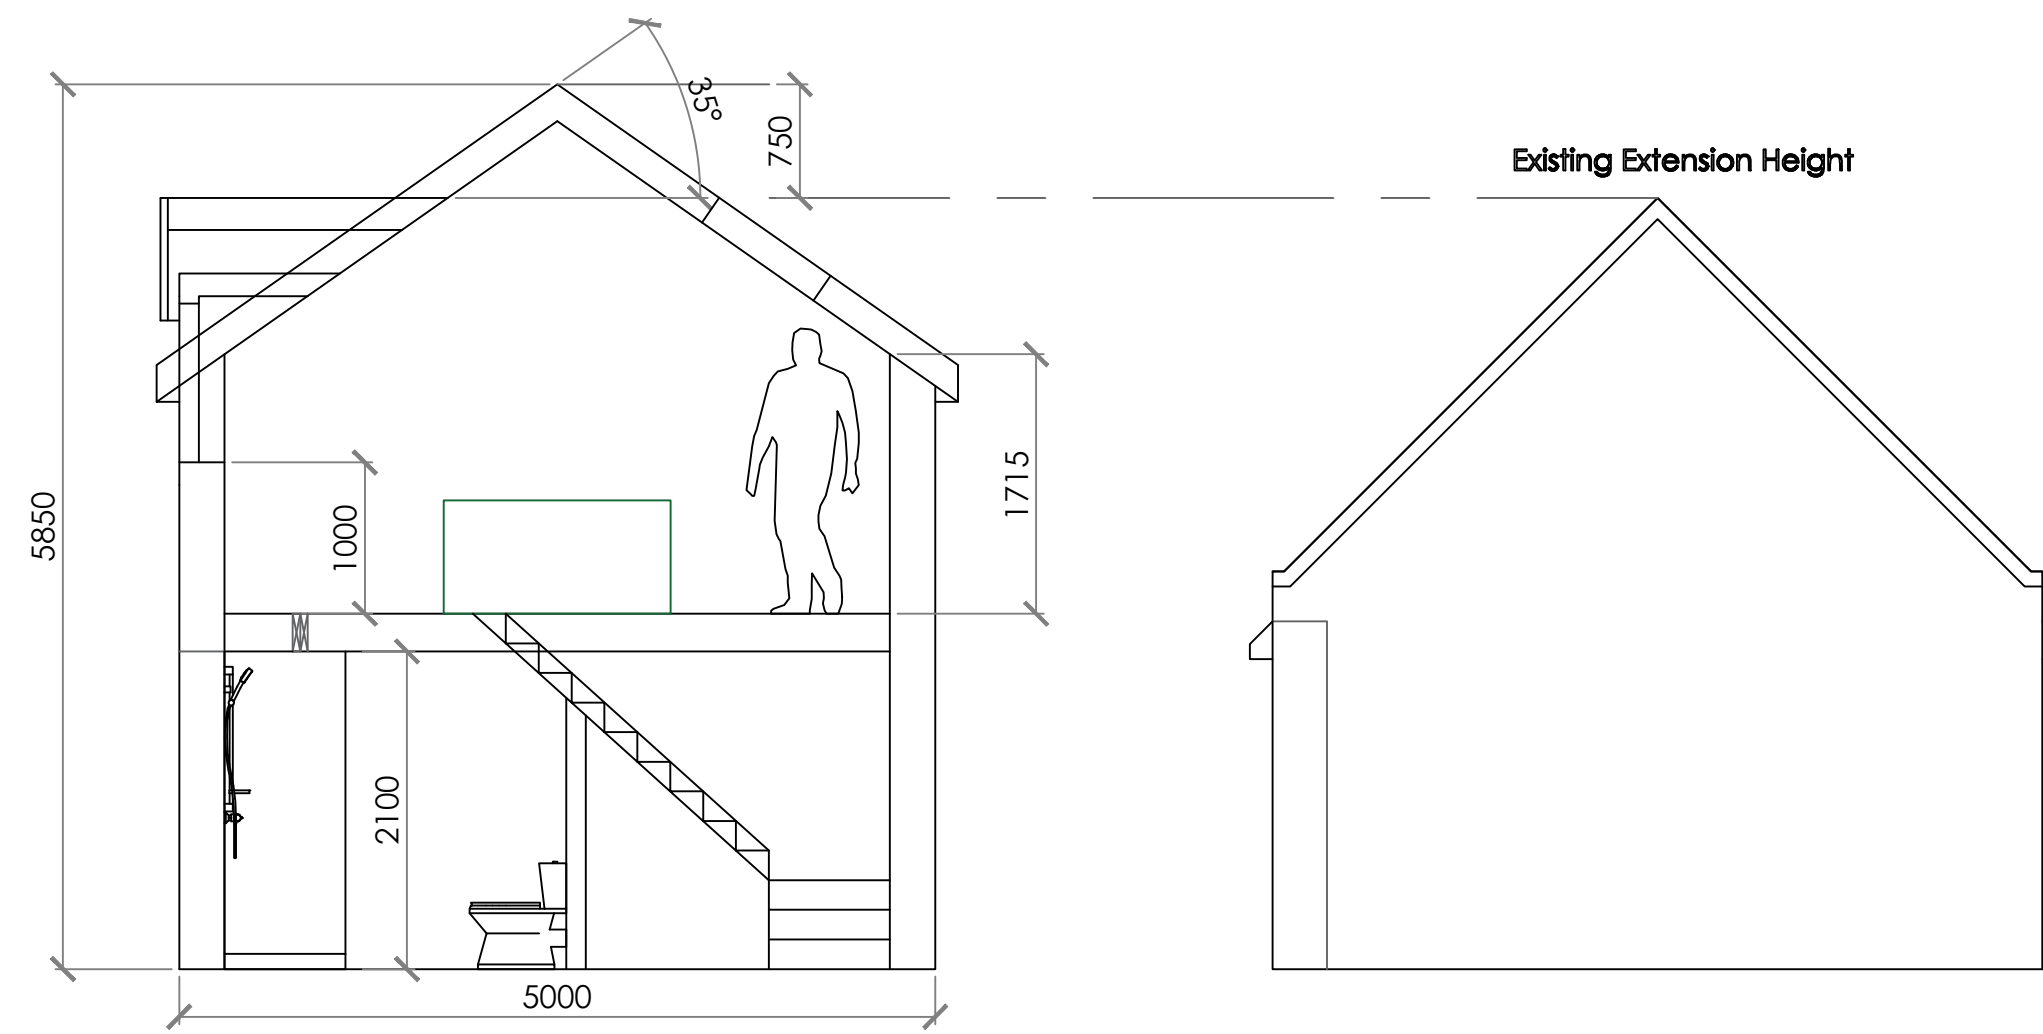



A	04.04.19	First Issue	SR
Rev	Date	Description	By
DESIGNED BY			
01553 886 121 info@arctek.co.uk www.arctekbuildingdesign.co.uk			
Drawing Title Proposed plans and elevations			
Project Title Detached cart shed with games room			
Address 54 Little London			
Scale 1:50 @ A1	Drawn By SR	Date 12.04.19	
Drawing no. 17147-001		Revision A	

63


LITTLE LONDON

54


Abandoned
Sewer pipe to be
disconnected

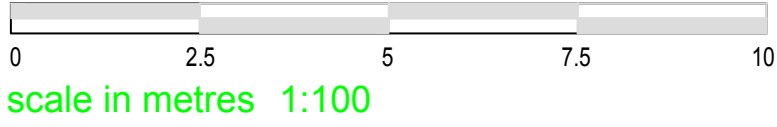


Ordnance Survey
Ukmapcentre.com

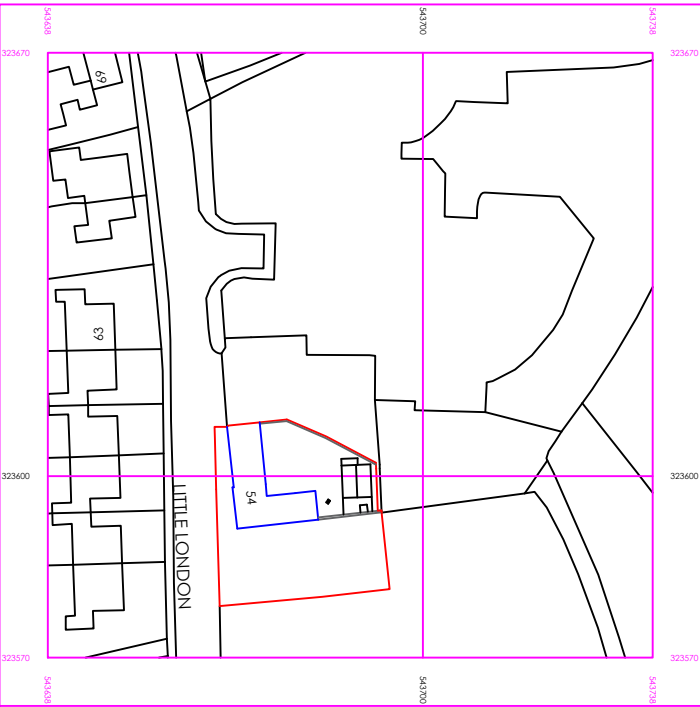

Ordnance Survey
Ukmapcentre.com

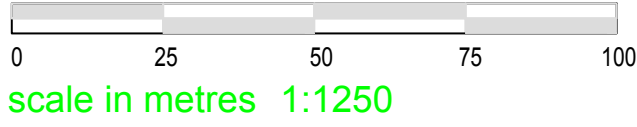

Ordnance Survey
Ukmapcentre.com

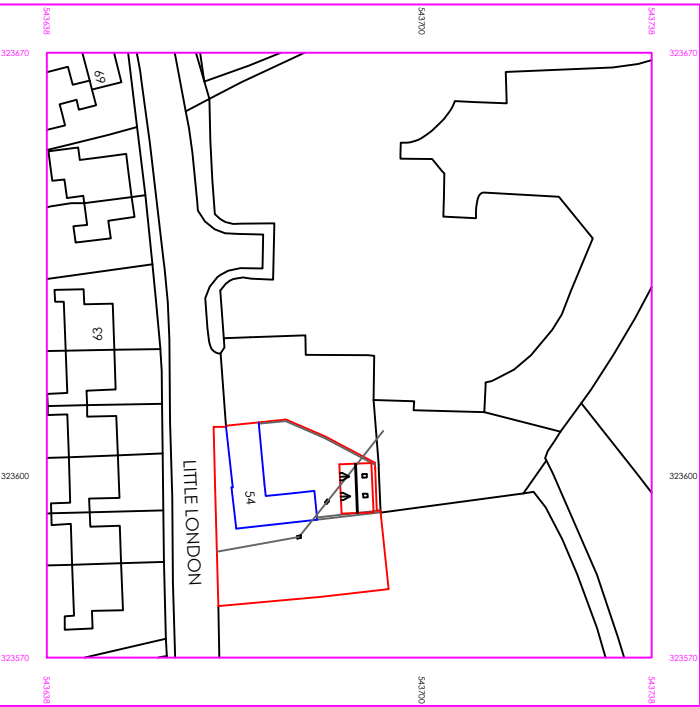

Ordnance Survey
Ukmapcentre.com



01553 886 121
info@arcitek.co.uk
www.arcitekbuildingdesign.co.uk

Drawing Title
Location and Site Plans

Project Title
Detached cart shed with games room

Address
54 Little London

Scale 1:100/1250@A1	Drawn By SR	Date 12.04.19
Drawing no. 17147-002	Revision A	