





EXISTING ELEVATIONS


scale 1:100

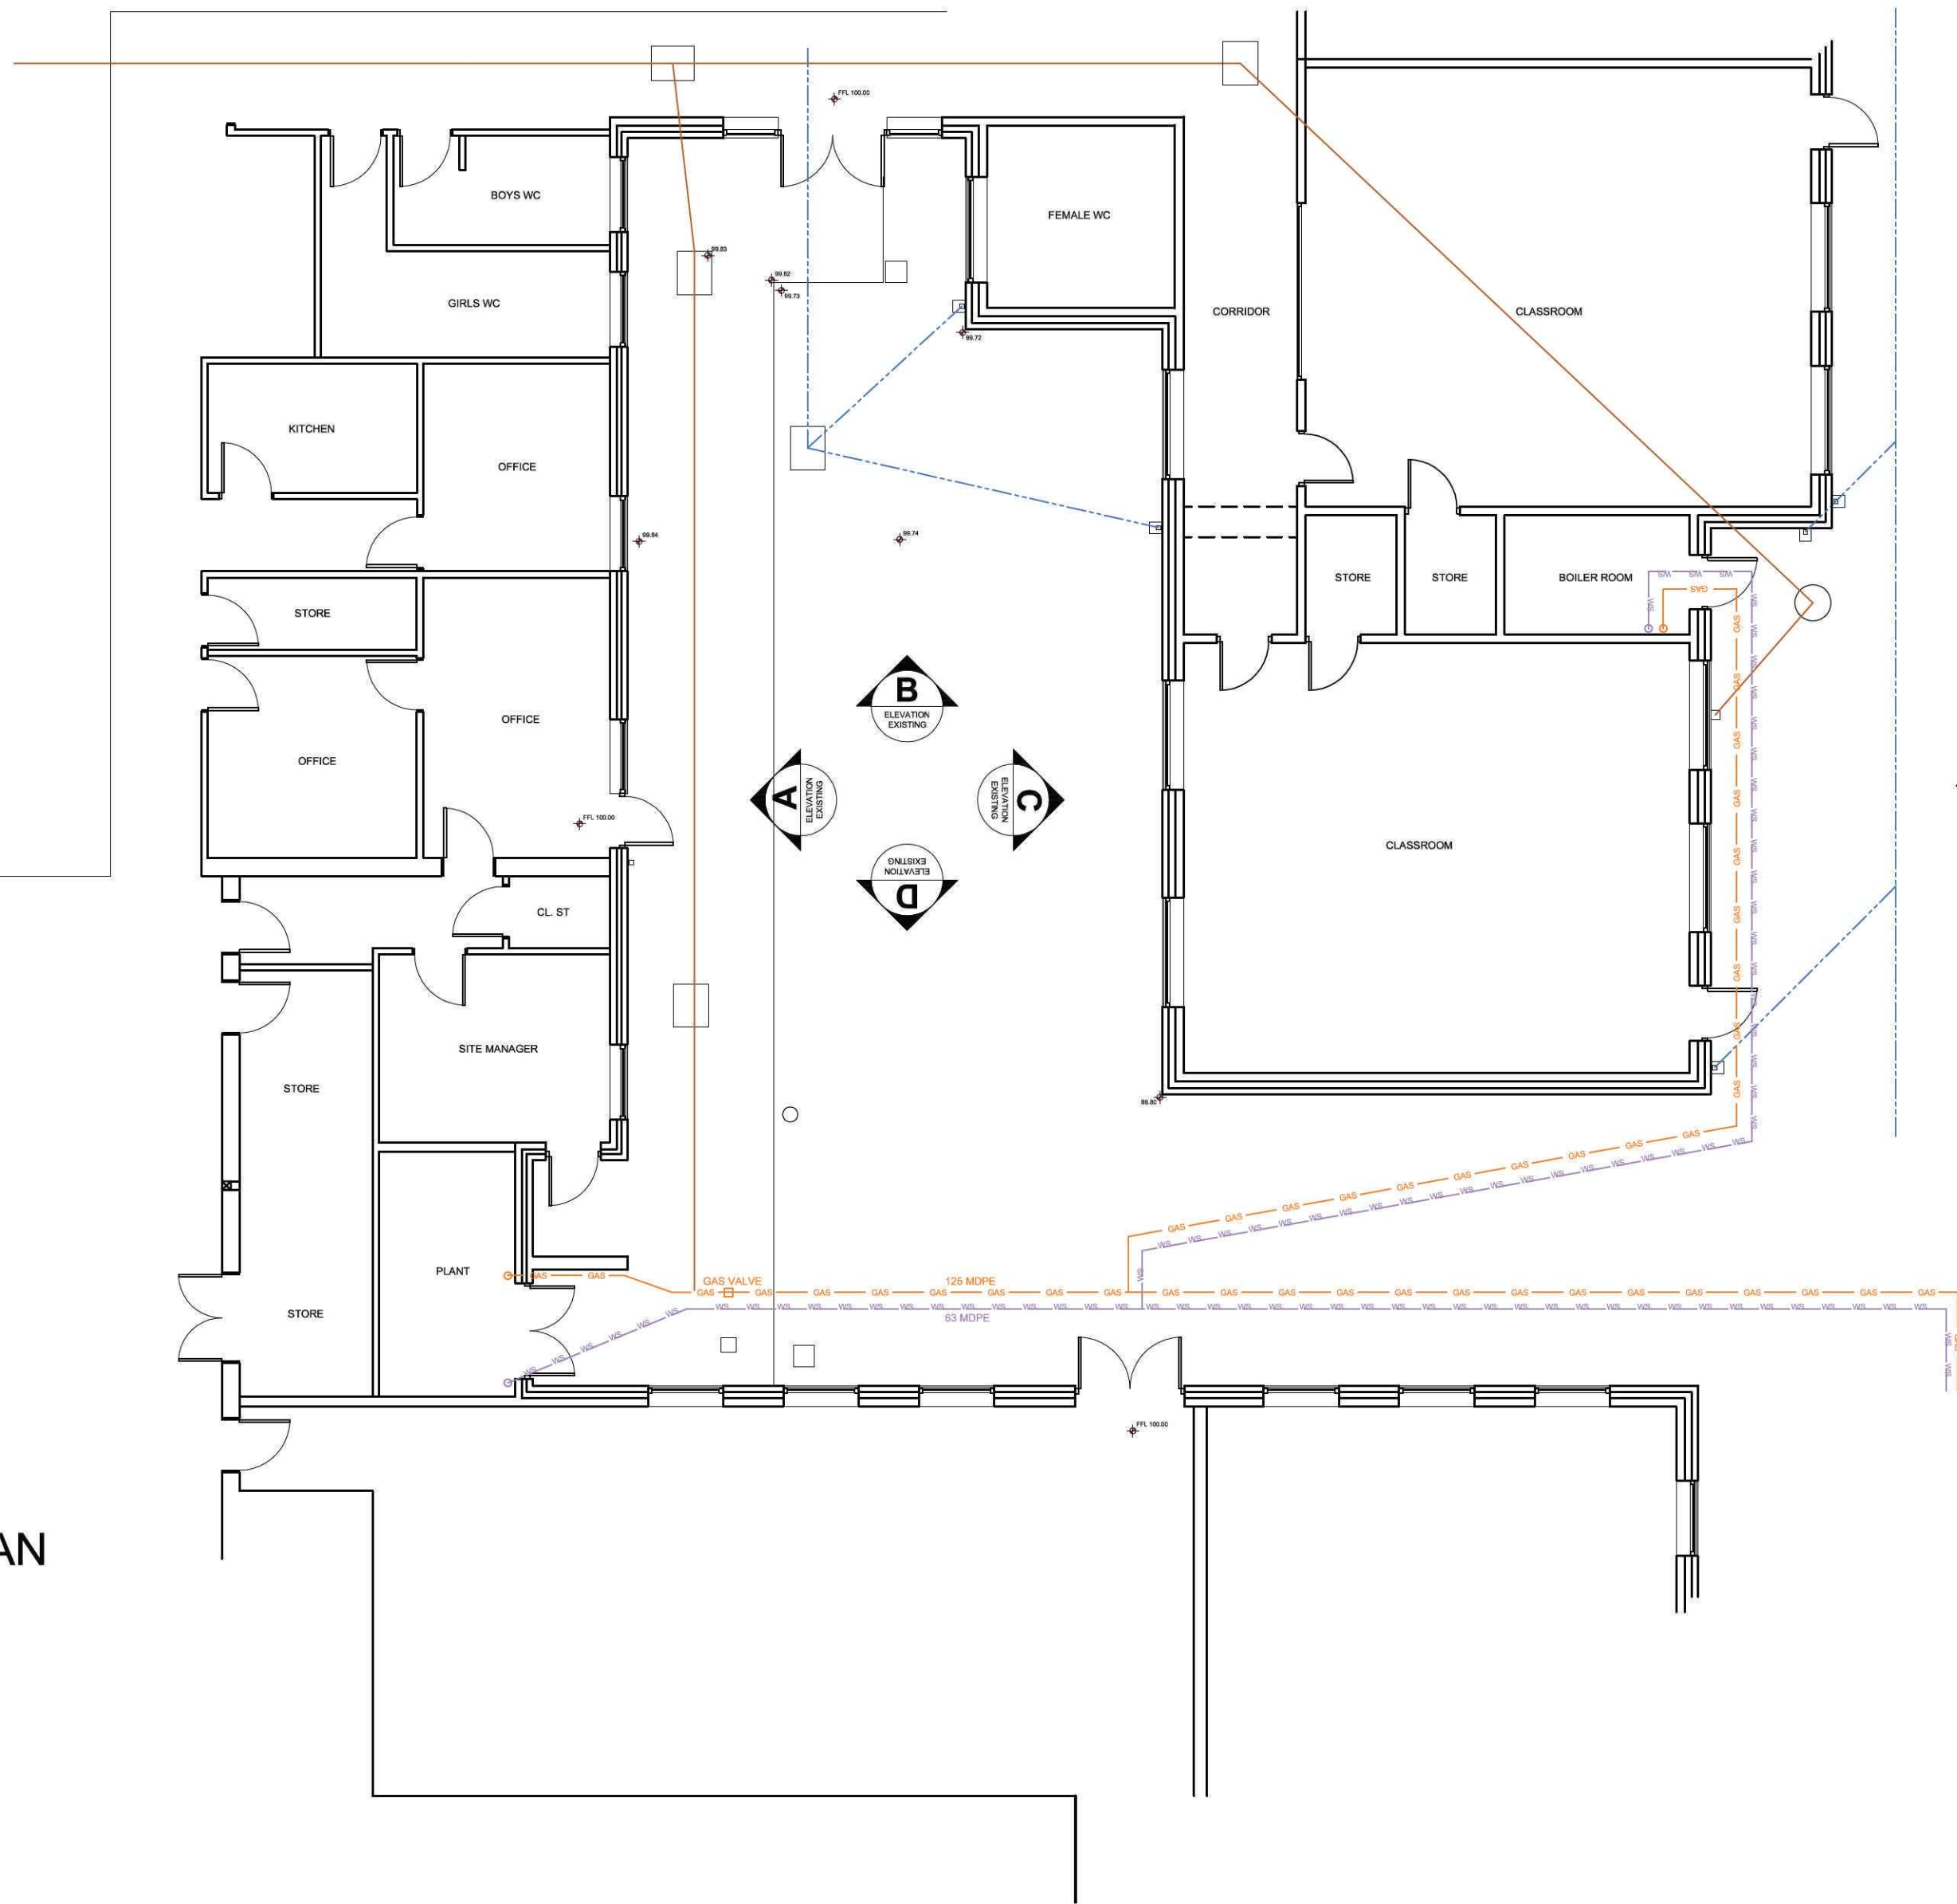

EXISTING FLOOR PLAN
SCALE 1:100

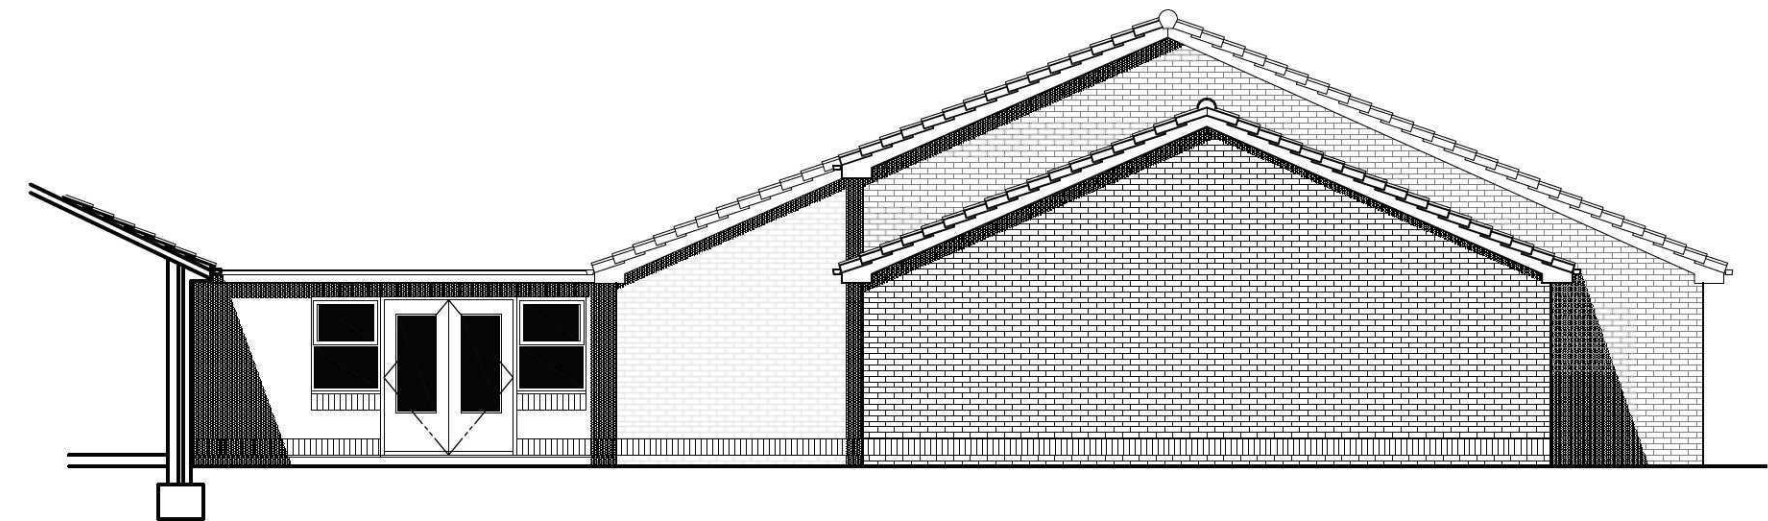

SCALE 1:100

 

REVISIONS:-

PETER SMITH ASSOCIATES Architects		The Studio 57 Main Street Baston Peterborough PE69PB Tel. 01778 560090 Fax. 01778 560091	
Project Long Sutton CP School		Drawing Existing Plan / Elevations	
Client Long Sutton CP School		Drawing no. 15/3873/01P Revision 1:100 Date Feb 2015	
Drawn By Tim Grice		Checked By	

