



SIDE ELEVATION

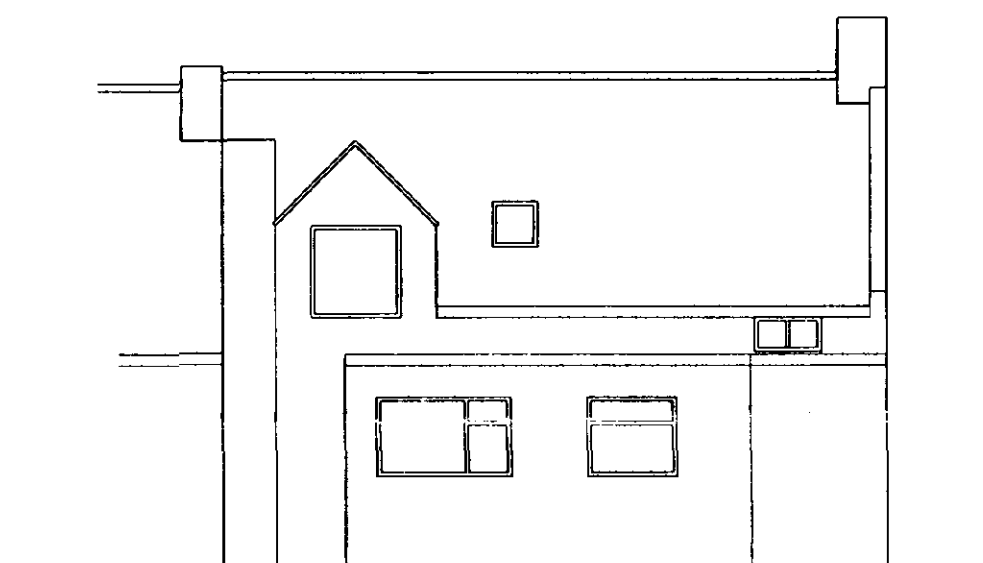

REAR ELEVATION

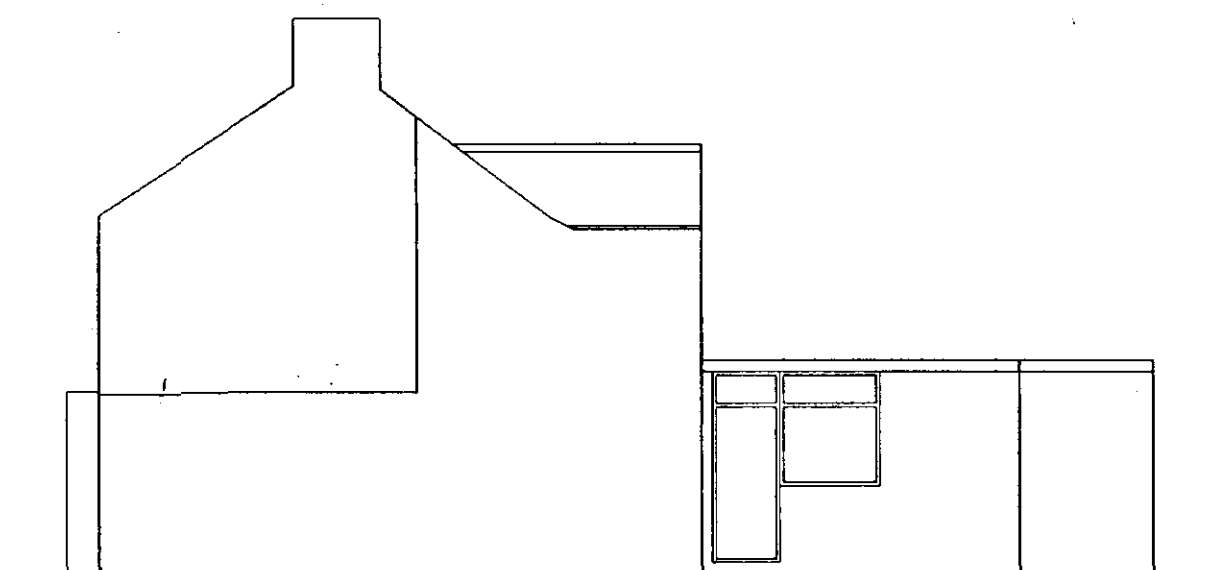


SIDE ELEVATION

[illegible]

ref	revision	date
-----	----------	------



ref: revision date G. R. MERCHANT I.ENG AMICE FTWO ARCHITECTURAL, STRUCTURAL AND LAND DRAINAGE CONSULTANTS Unit 4, Wrights Mews 15A Park Road, Holbeach, Spalding, Lincs. PE12 7XZ Tel: 01408 480800 Fax: 01408 425744 E-Mail: G. R. Merchant @ Merchant. FS. Co. UK	
Project	PROPOSED EXTENSION & ALTERATIONS TO NEWSAGENTS AT 54-56 MARKET PLACE LONG SUTTON
Client	MR. V CRODNEY
Drawing	ELEVATIONS AS EXISTING
Job Ref.	295/01
Drawing No.	03
Date	APRIL 2002
Drawn	JPW
Scales	1/100
DO NOT SCALE FROM THIS DRAWING This drawing is copyright and may not be copied, loaned, photocopied or used for any other purpose other than that for which it is issued. The General Contractor is to obtain all dimensions and report any discrepancies to the Architect. All details shown on this drawing including foundations are issued upon implied site conditions related to this area. No responsibility can be accepted for abnormal conditions which may be discovered during construction unless reported to the Architect so that design amendments may be considered. All soil surveys are recommended in respect of foundations to establish quality after construction before foundation work is undertaken. This drawing is based on the amount of information contained and does not purport to constitute a specification of the works. It is subject to the pleasure of obtaining Planning / Building Regulations approval. This drawing must not be used in a contract document form. The vendor will not be responsible or bequeathed on site by G R Merchant or any representative thereof, it is the effect of their appointed agents responsibility to conduct satisfactory, justification of materials, substances, specifications, standards and all components and materials etc. to be used. All materials to be used require satisfactory control and all components and materials etc. to be used must and located site to obtain satisfactory with foundations foundations and relevant code of practice. Materials shall conform to appropriate British standards specifications or their equivalent. Dimensions shall conform to the British / Civil and ensure that the indicated contractor is conversant with and aware of measures necessary to achieve compliance with Health and Safety regulations for Building sites and Work places. The Designer / Client is advised that should the need to comply with the Construction Design and Management Regulations an independent Planning Supervisor will be required. The scope shall comprise of all that is shown on the sheets and details. Work that may not specifically shown but may be reasonably inferred as necessary.	

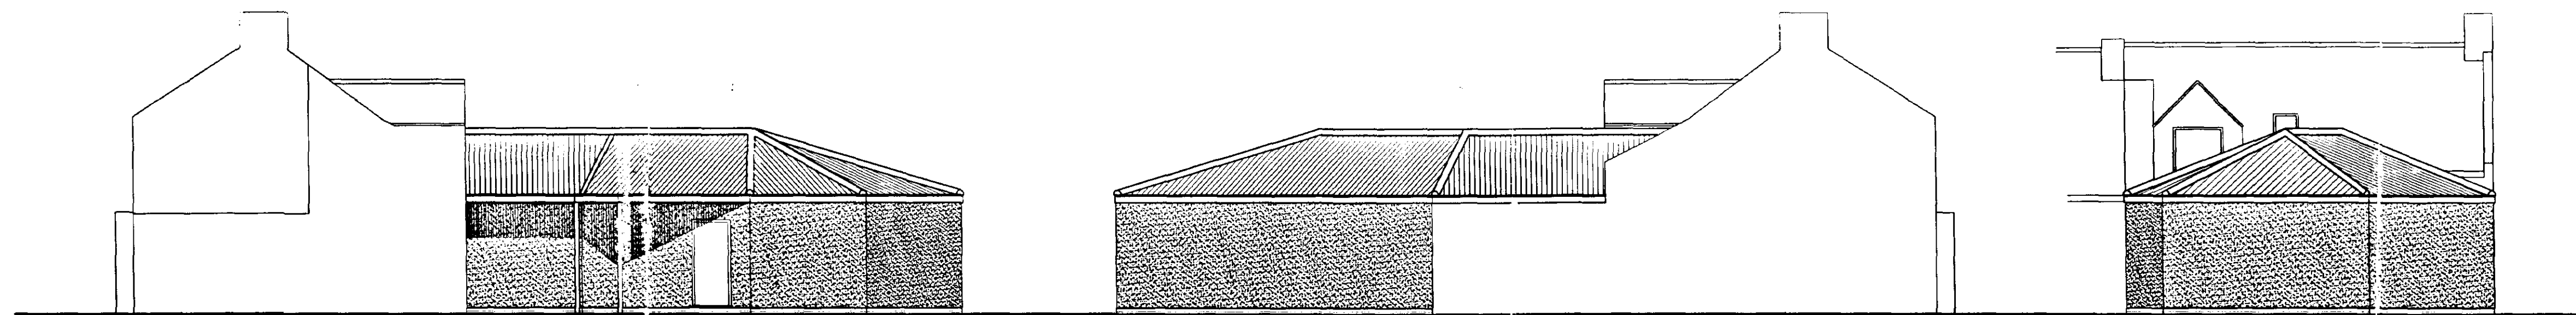


SIDE ELEVATION

SIDE ELEVATION


REAR ELEVATION

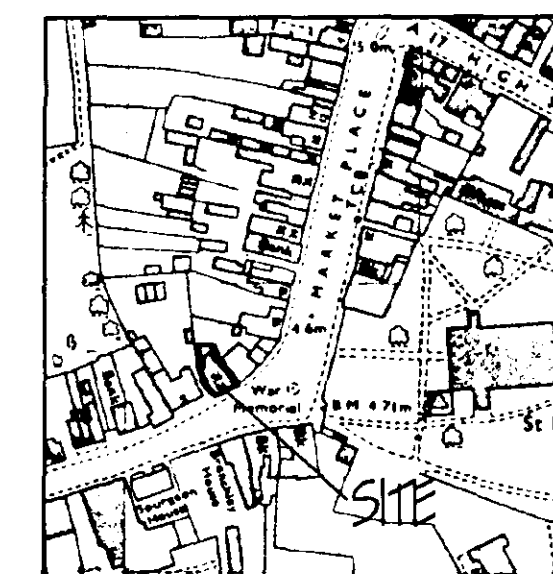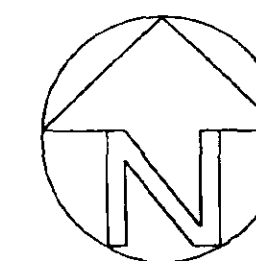


LOCATION PLAN

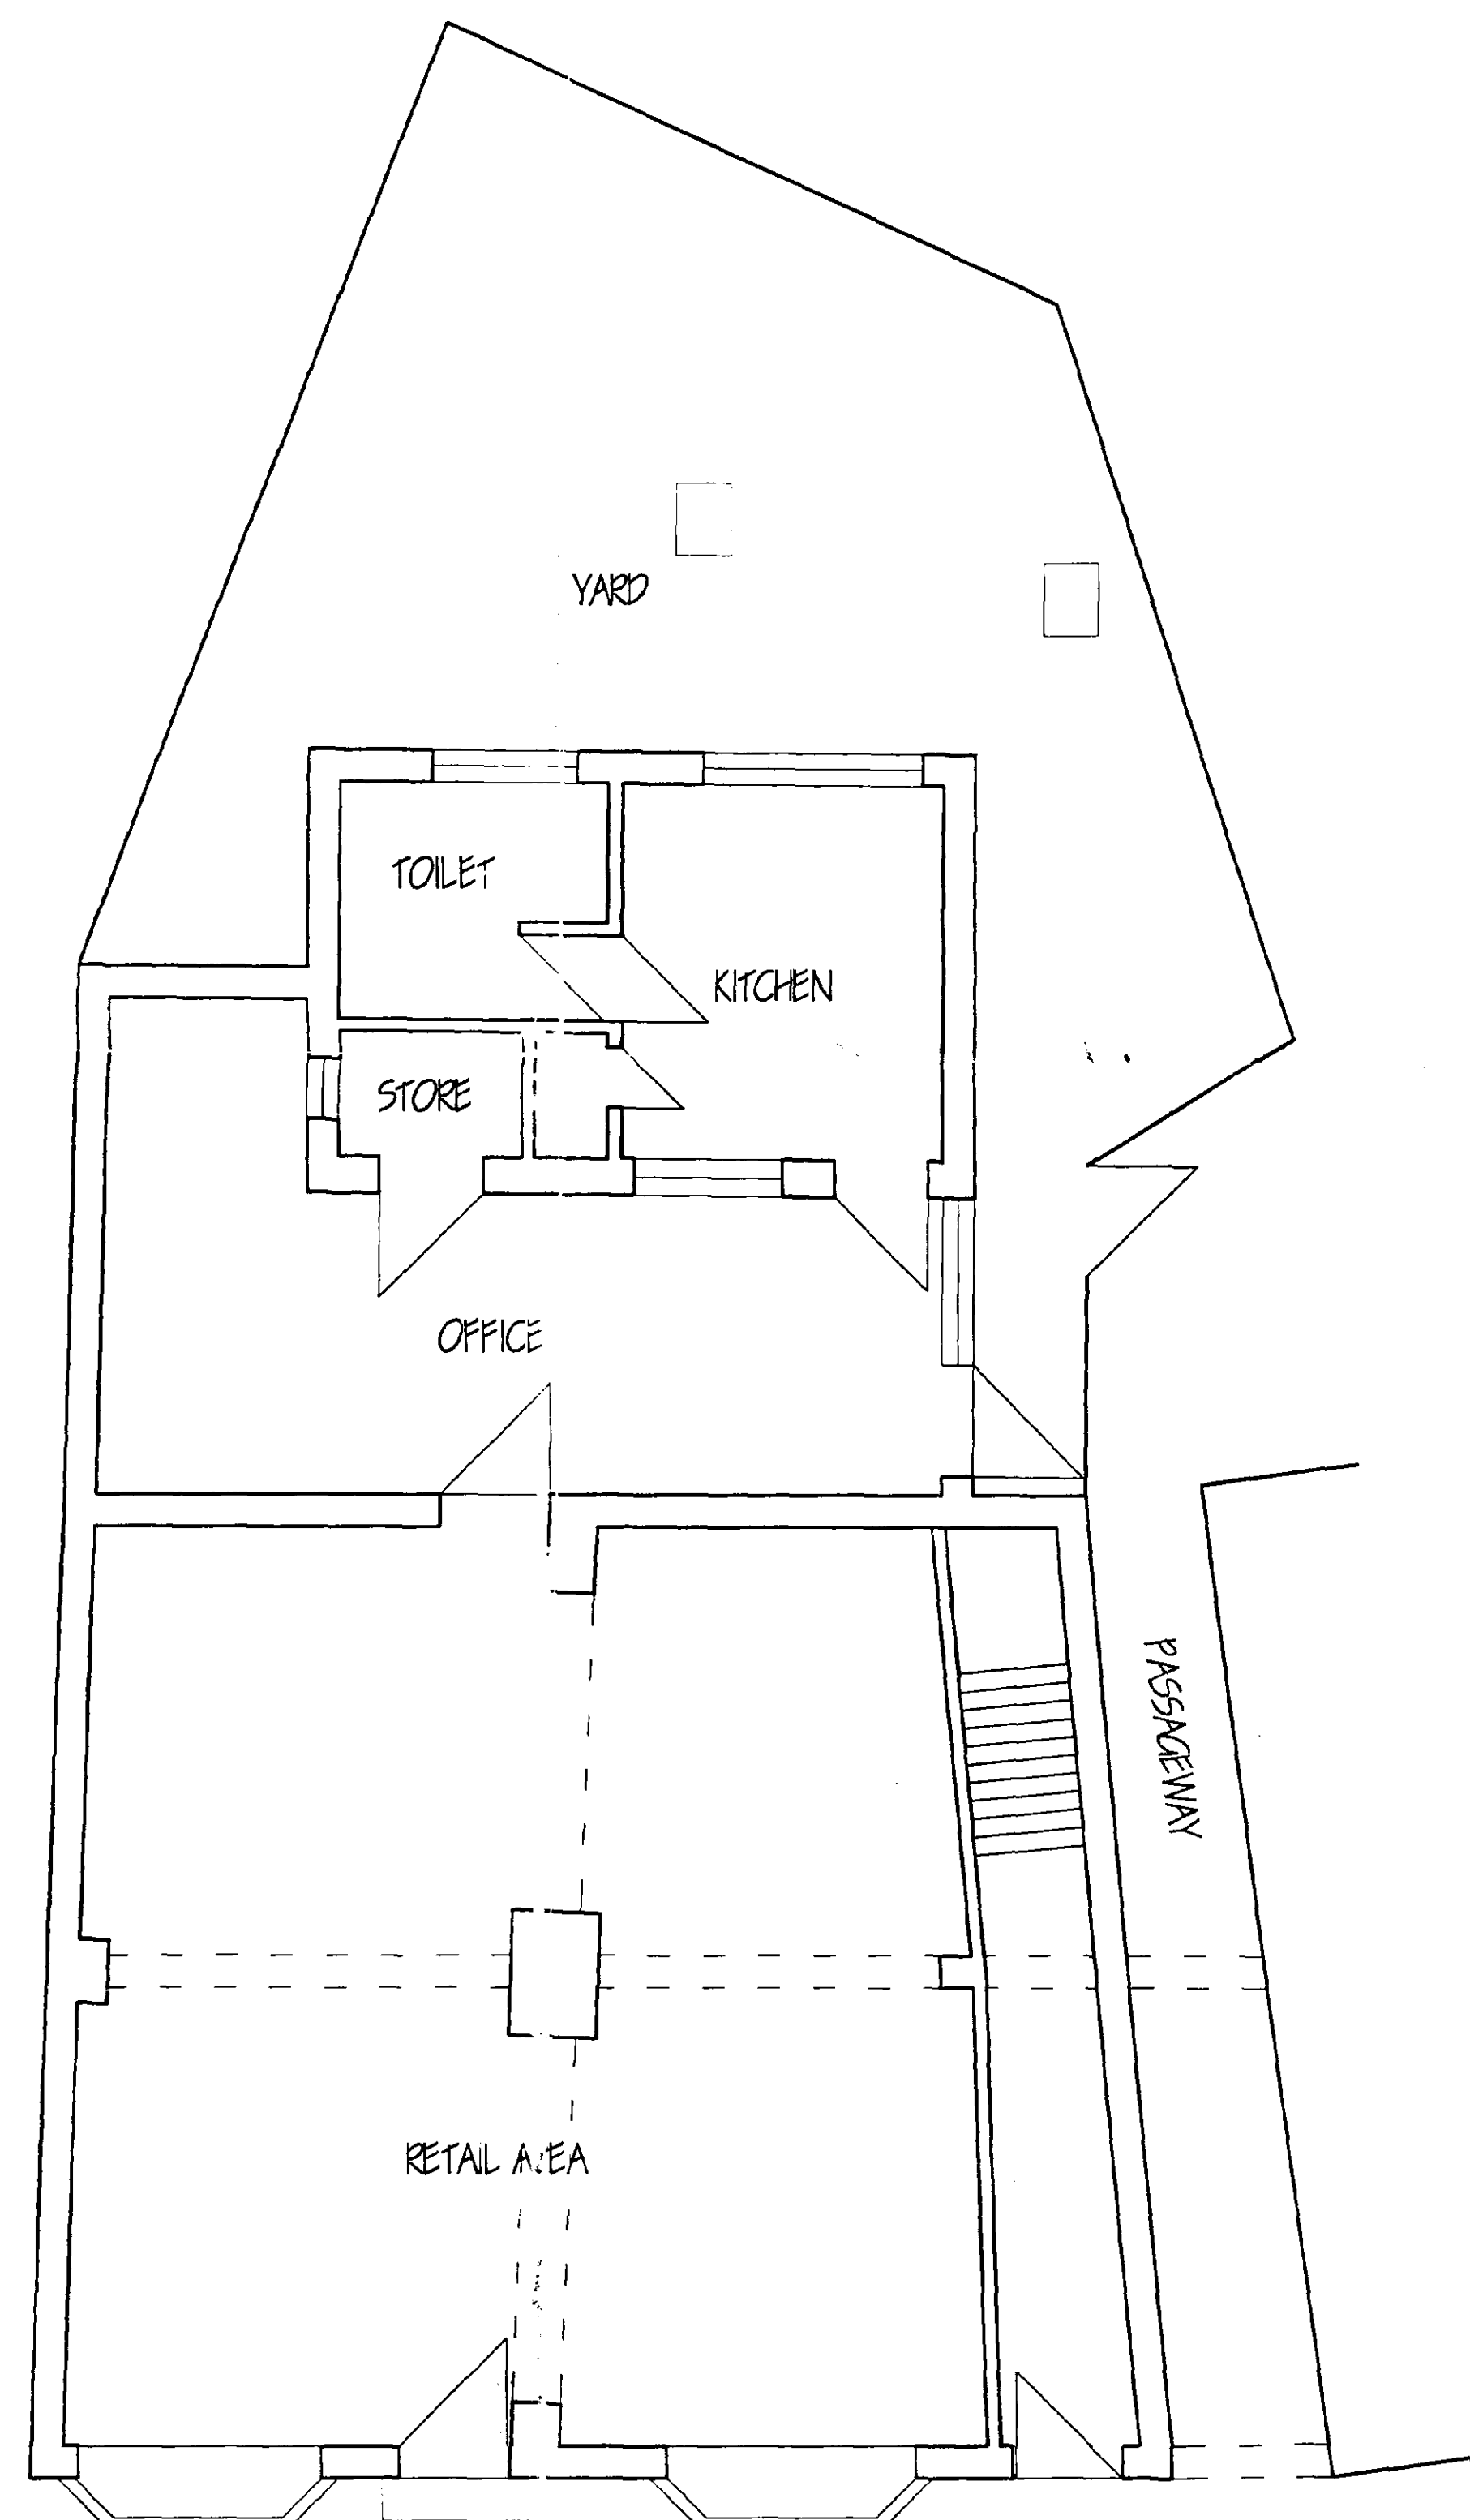

GROUND FLOOR PLAN AS EXISTING

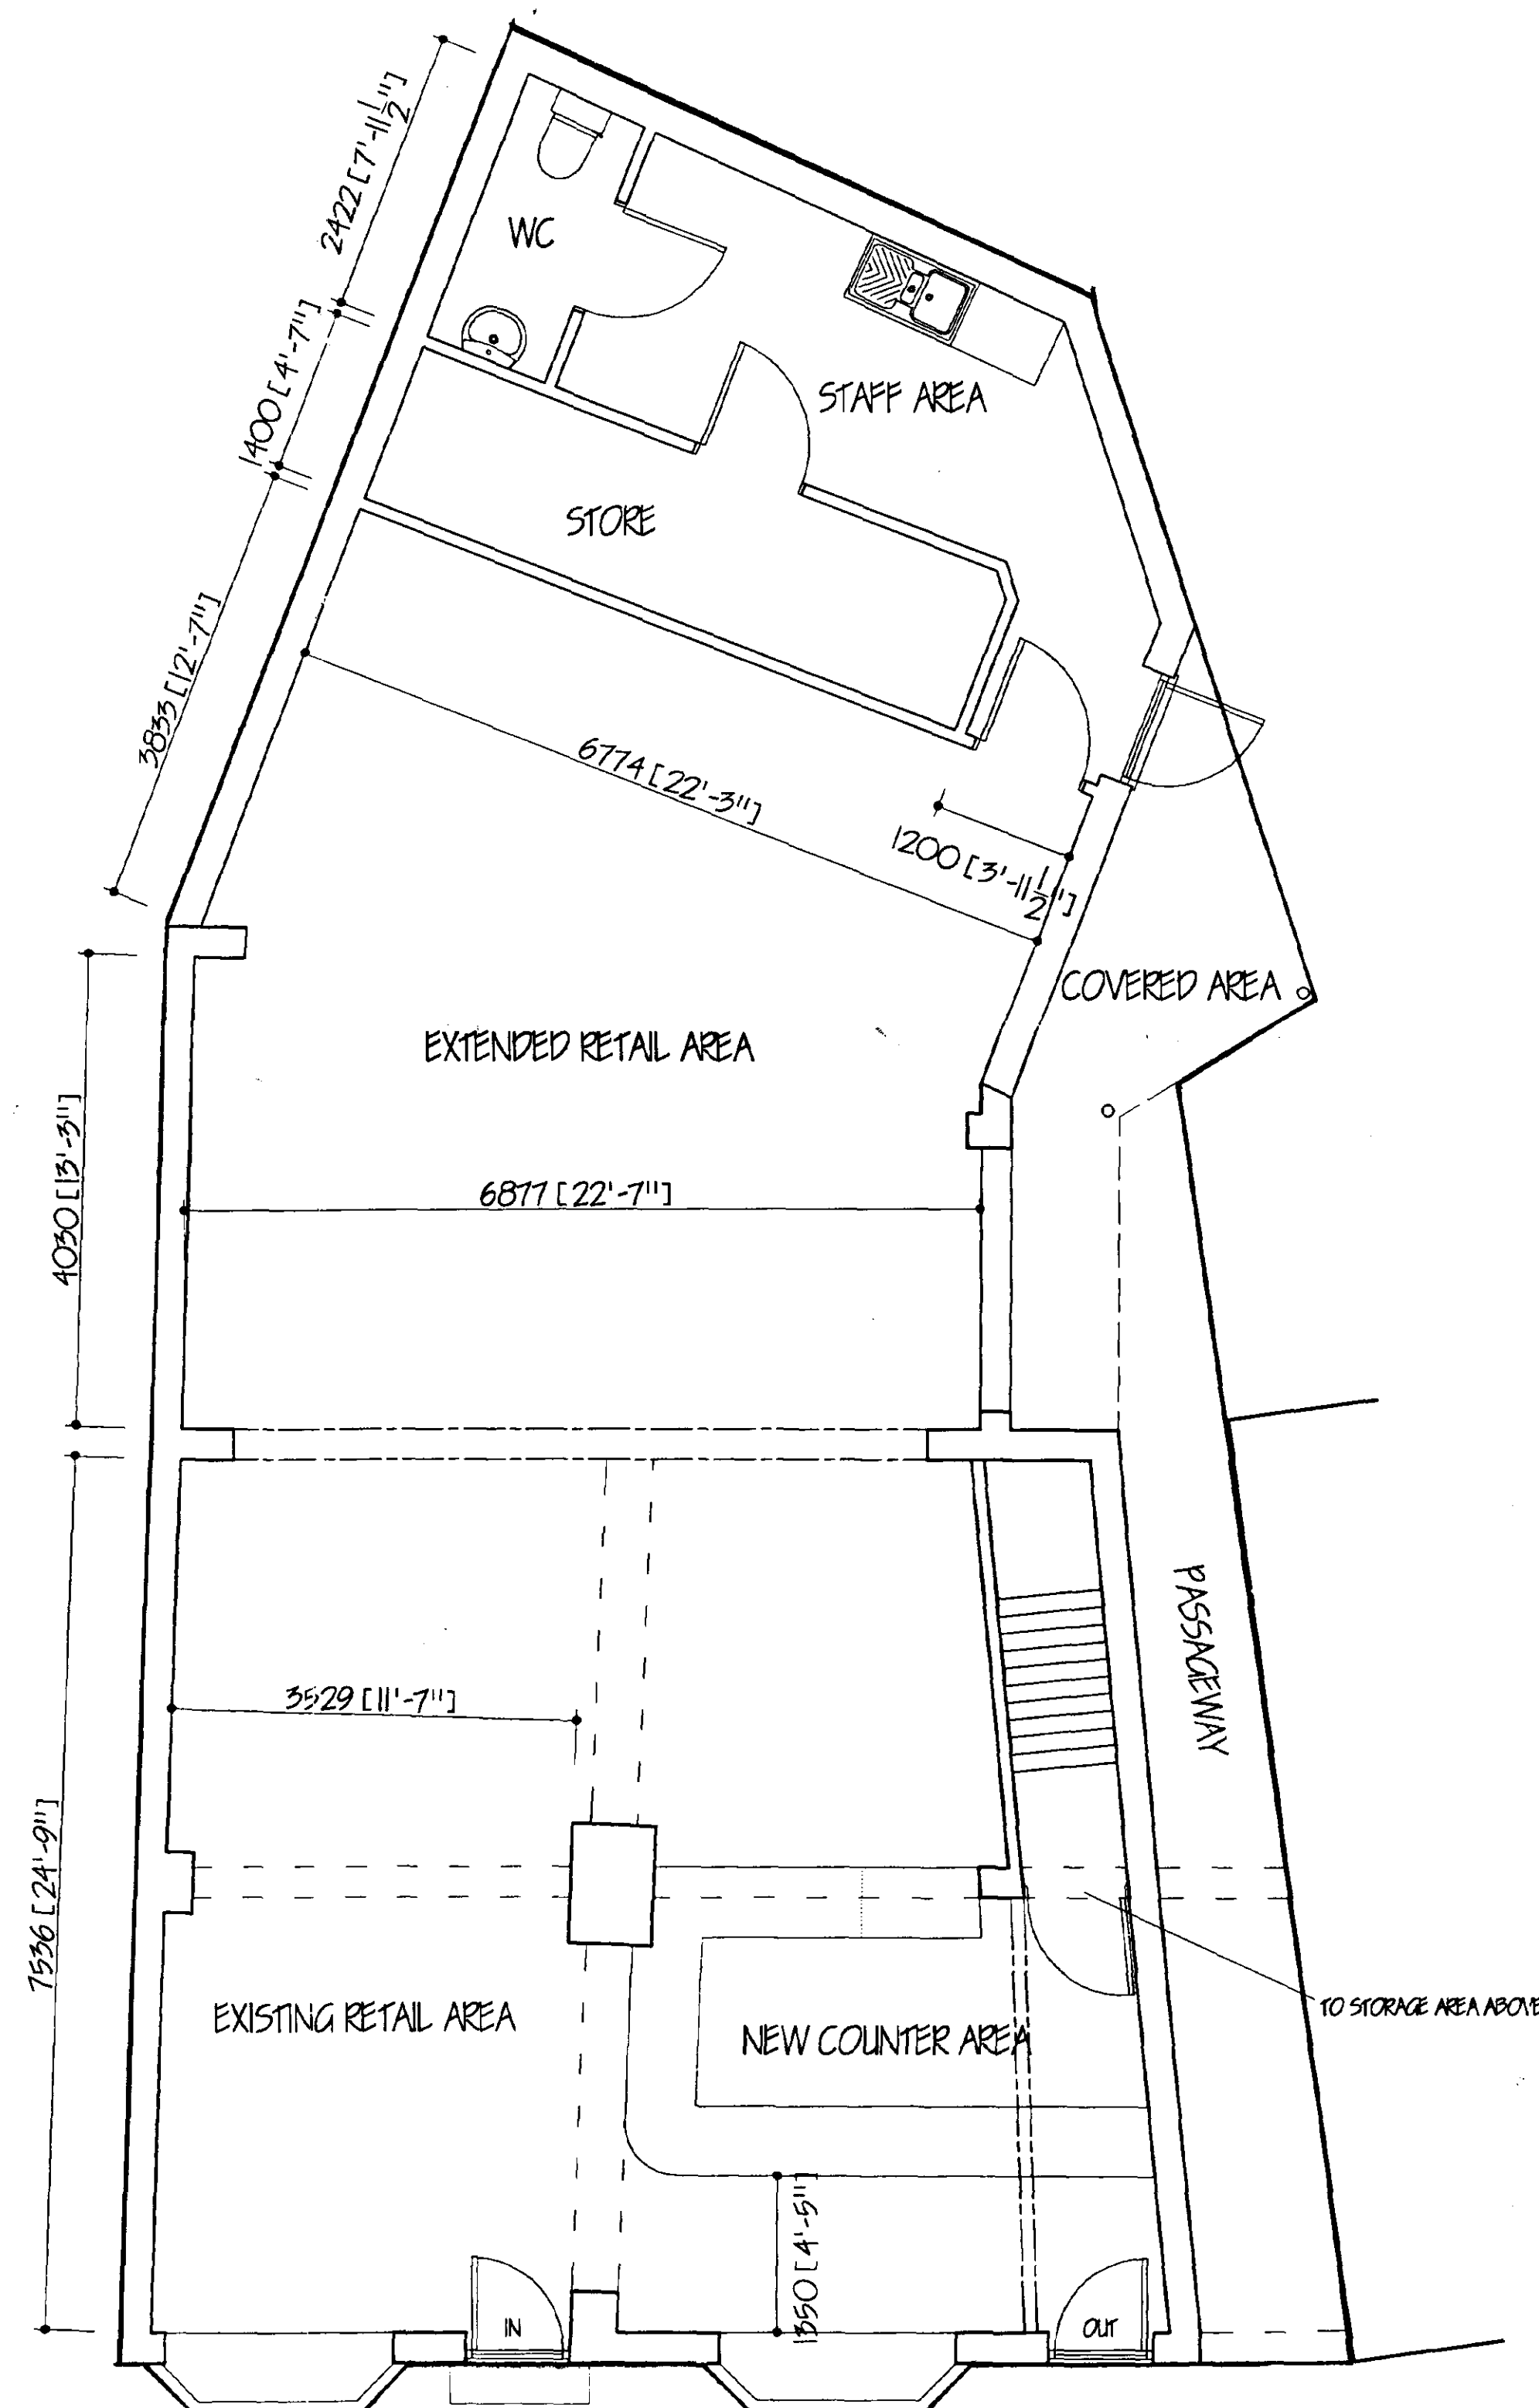

GROUND FLOOR PLAN AS PROPOSED

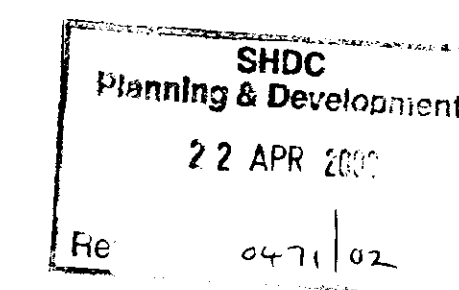

G. R. MERCHANT IENG AMICE FIWO ARCHITECTURAL, STRUCTURAL AND LAND DRAINAGE CONSULTANTS Unit 4, Wrights Mews 12A Park Road, Holbeach, Spalding, Lincs. PE12 7EE Tel: 01408 480800 Fax: 01408 425744 E-Mail: G. R. Merchant @ Merchant. PD. Co. UK	
Project PROPOSED EXTENSION & ALTERATIONS TO NEWSAGENTS AT 54-56 MARKET PLACE LONG SUTTON	
Client MR. V. GEDNEY	
Drawing PLANS & ELEVATIONS	
Job Ref. 295/01	Drawing No. 02
Date APRIL 2002	Drawn JPW
Scales 1/50 1/100 1/2500	
DO NOT SCALE FROM THIS DRAWING This drawing is copyright and may not be altered, copied, photographed or used for any other purpose other than that for which it is issued. The General Contractor is to check all dimensions on site and report any discrepancies to the Architect. All details shown on this drawing including foundations are based upon typical site conditions related to the area. No responsibility can be accepted for abnormal conditions which may be discovered during construction unless reported to the Architect so that design amendments may be considered. Site soil surveys are recommended in respect of foundations to establish specific site conditions before foundation work is undertaken. This drawing is limited in the amount of information contained and does not purport to contain a full specification of the works. It is solely for the purpose of obtaining Planning / Building Regulation approval. This drawing must not be used as a contract document alone. The works will not be supervised or inspected on site by G. R. Merchant or any representative thereof. It is the client or their appointed agents responsibility to correct workmanship, substitution of materials, adherence to specification, variations to contract etc. All materials to be new unless otherwise stated and all components and materials etc. to be used fixed and installed etc. in strict accordance with manufacturers instruction and relevant code of practice. Materials shall conform to appropriate British standard specification or BSIA certificate or European code equivalent. The Employer / Client shall ensure that the selected contractor is competent with and adopts all measures necessary to achieve compliance with Health and Safety legislation for Building and Work places. The Employer / Client is advised that should the works need to comply with the Construction Design and Management Regulations an independent Planning Supervisor will be required. The works shall comprise of all that is shown on this drawing and details. Work that may not specifically shown but may be reasonably inferred as necessary to carry out the works shall be deemed to be included.	