



PROPOSED REPLACEMENT RESIDENTIAL DWELLING
23 WISBECH ROAD, LONG SUTTON, LINCOLNSHIRE. PE12 9AG

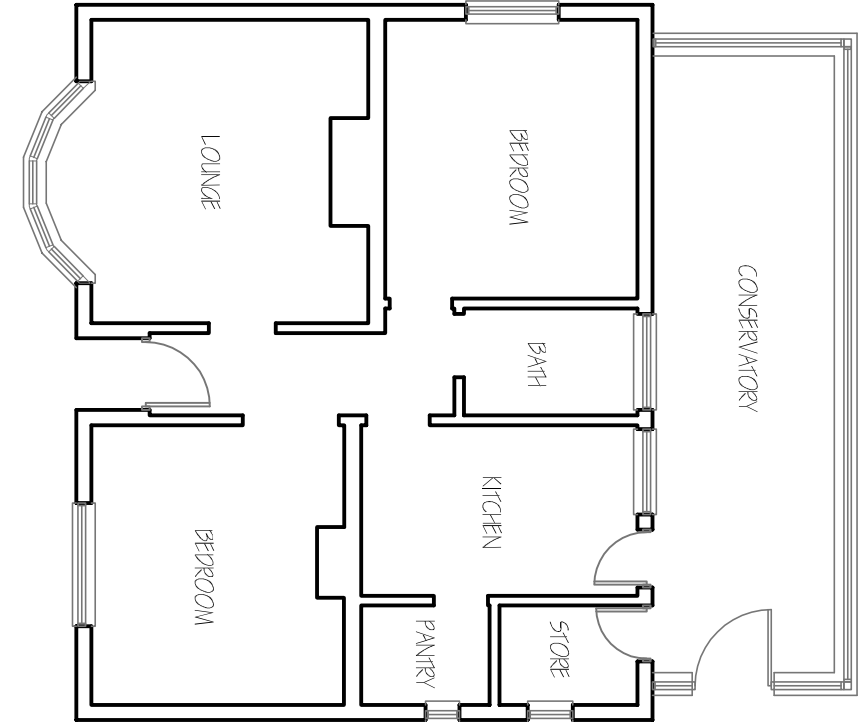


EXISTING GROUND
FLOOR PLAN LAYOUT


EXISTING REAR ELEVATION

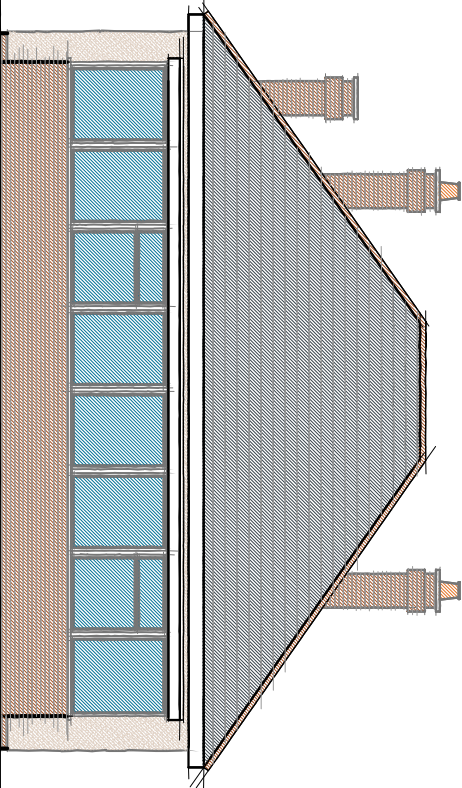


EXISTING SIDE ELEVATION

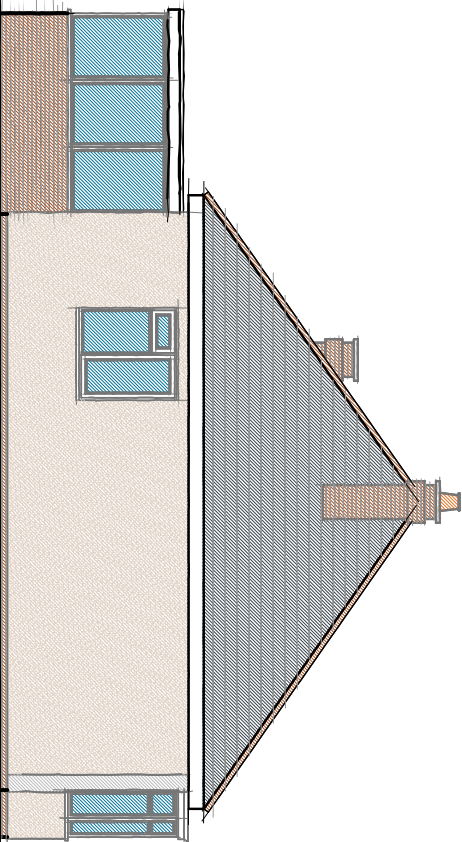

EXISTING FRONT ELEVATION

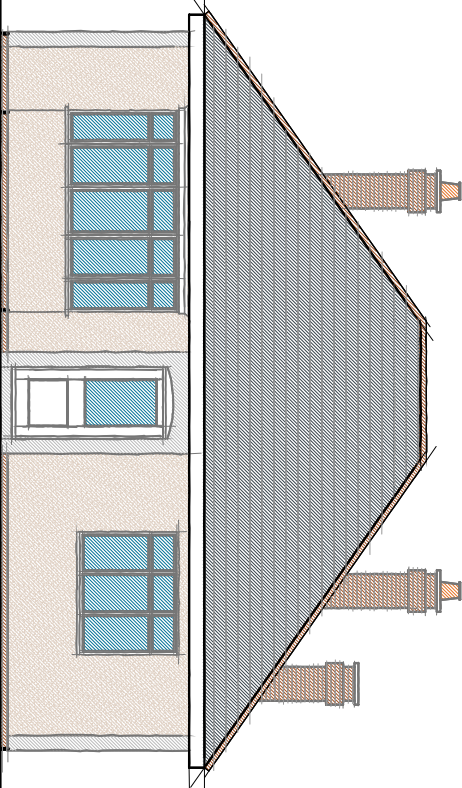

EXISTING SIDE ELEVATION

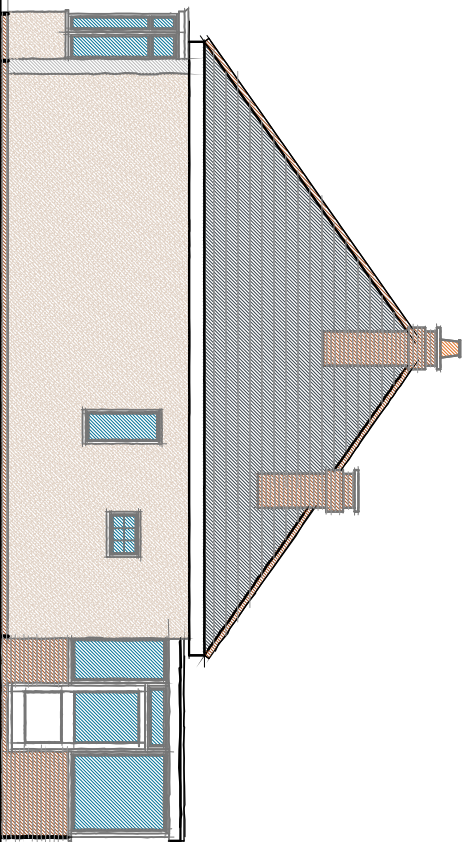

REV	DATE	DESCRIPTION
DO NOT SCALE this drawing. Use figured dimensions ONLY. This drawing is the copyright of distinct DESIGNS UK Ltd. Any discrepancies between this drawing and other information shall be reported to the Architect or Project Administrator. MODIFICATIONS to be made solely on ORIGINAL DIGITAL MEDIA.		
PROJECT No 18/721	DRAWING No (GA)1010	REVISION -
DRAWN : SJL	CHKD : SJL	SCALE : 1:100@A1
STATUS :		ORIGIN: 10.05.18
PRELIMINARY		

CLIENT
MR. & MRS. T. PARKER

PROJECT
PROPOSED REPLACEMENT DWELLING

TITLE
EXISTING FLOOR PLAN & ELEVATIONS

distinct DESIGNS UK Ltd RIBA 
professional architectural services Chartered Practice

Suite 45, Enterprise Works, North Lynn Industrial Estate, Bergen Way, Kings Lynn, Norfolk PE30 2JG
T. 01553770000 info@distinctdesignsuk.com

Construction should ONLY proceed from drawings issued under CONSTRUCTION STATUS unless prior written consent is given. Should any site personnel, or those employed to carry out works on their behalf, choose alternative materials, components or specifications, or revise any figured setting out dimensions to those specified on distinct DESIGNS UK Ltd drawings, without reference and agreement with distinct DESIGNS UK Ltd, then they do so entirely at their own risk .