




East Elevation as proposed

Scale 1 : 100


SCALE 1 : 100

SCALE 1 : 1

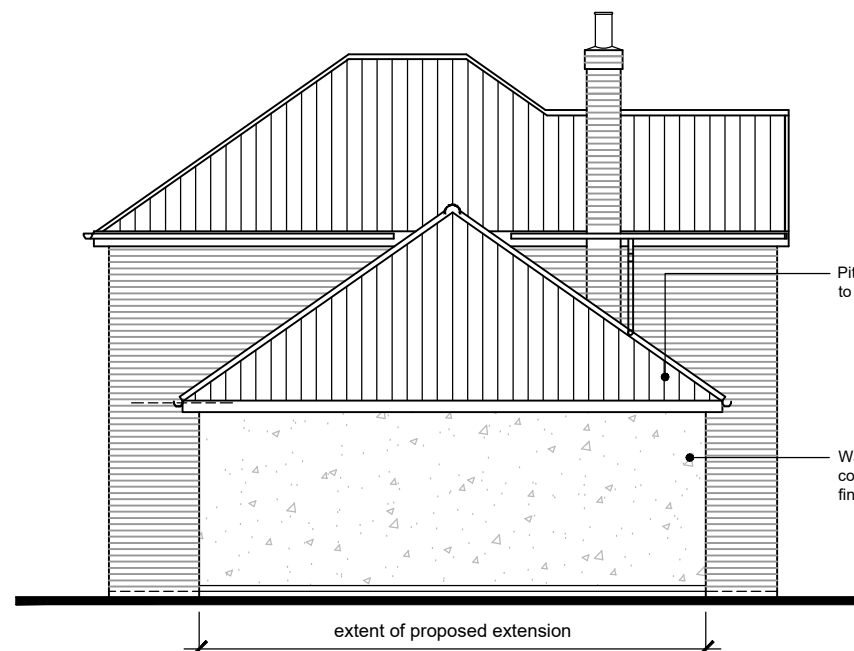

South Elevation as proposed

Scale 1 : 100

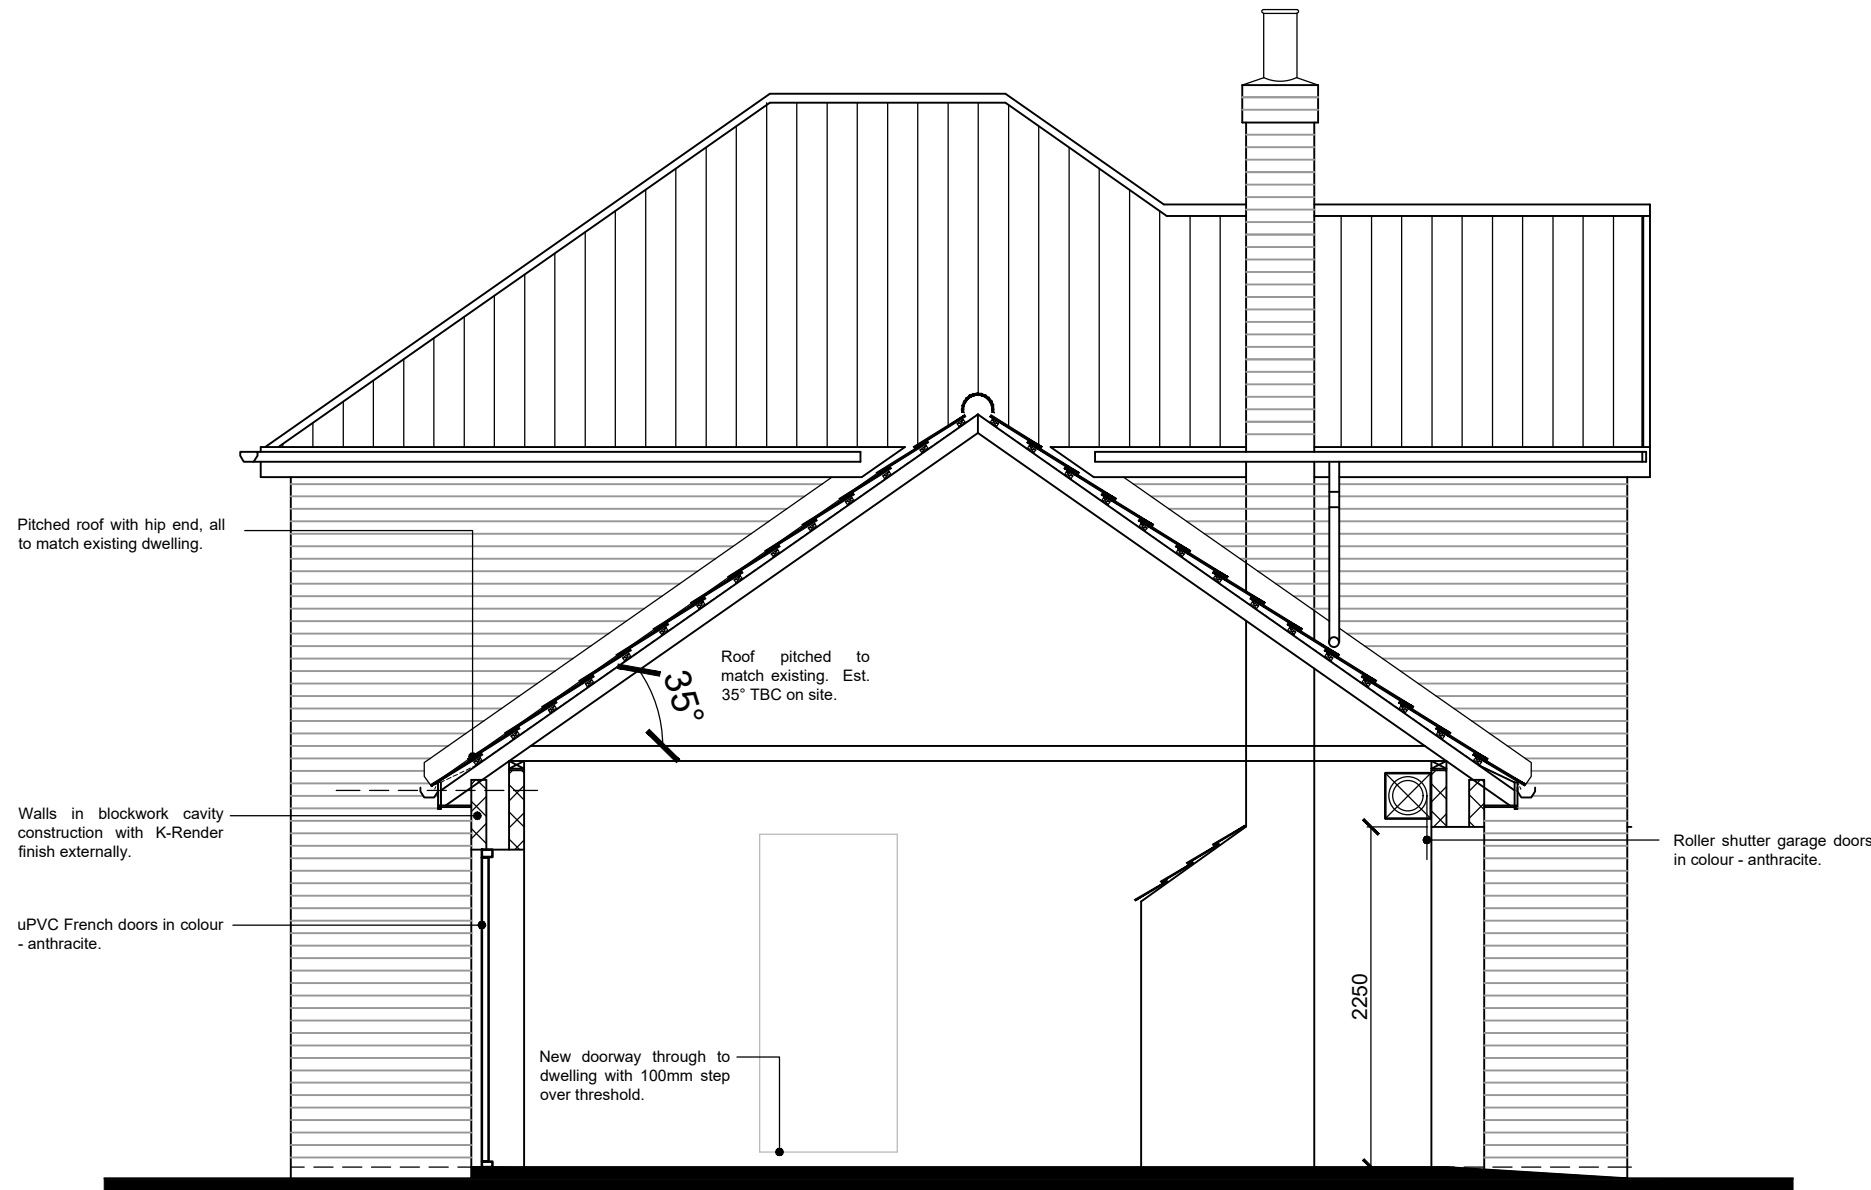


Cross Section through garage as proposed

Scale 1 : 50

SCALE 1 : 50

SCALE 1 : 1

 


North Elevation as proposed

Scale 1 : 100



West Elevation as proposed

Scale 1 : 100


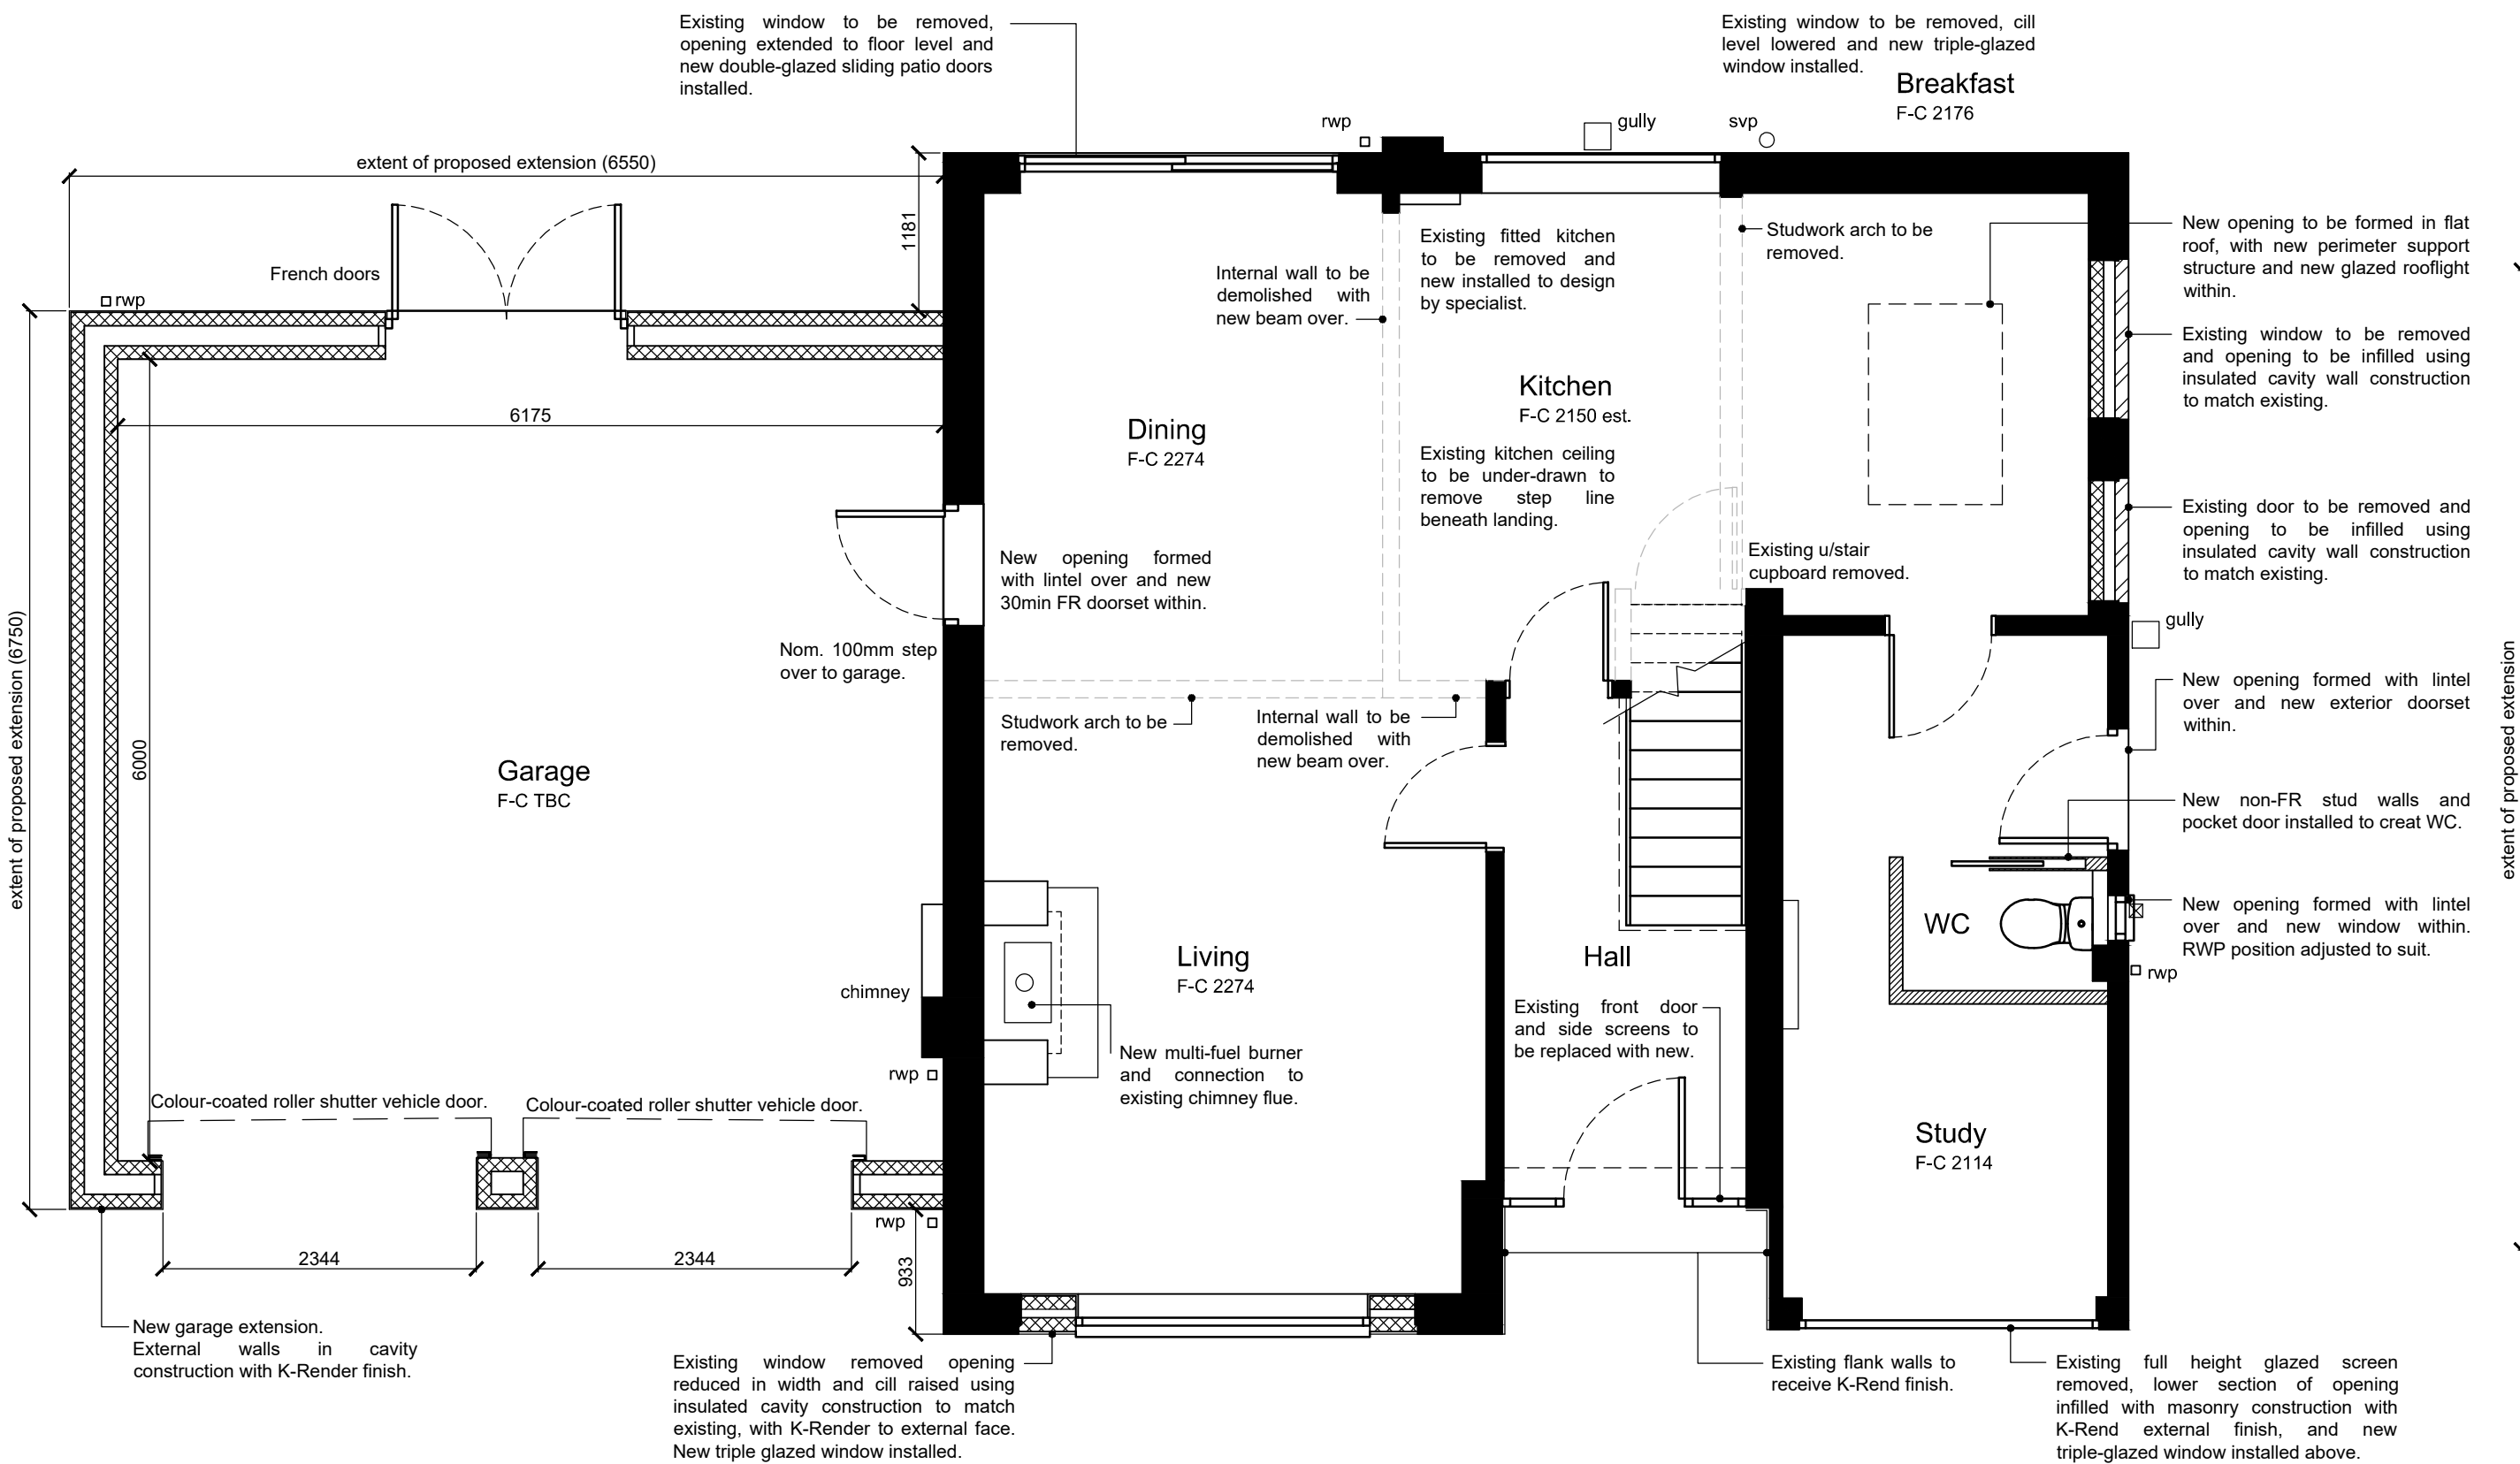


Ground Floor Plan as proposed

Scale 1 : 50

SCALE 1 : 50

SCALE 1 : 1

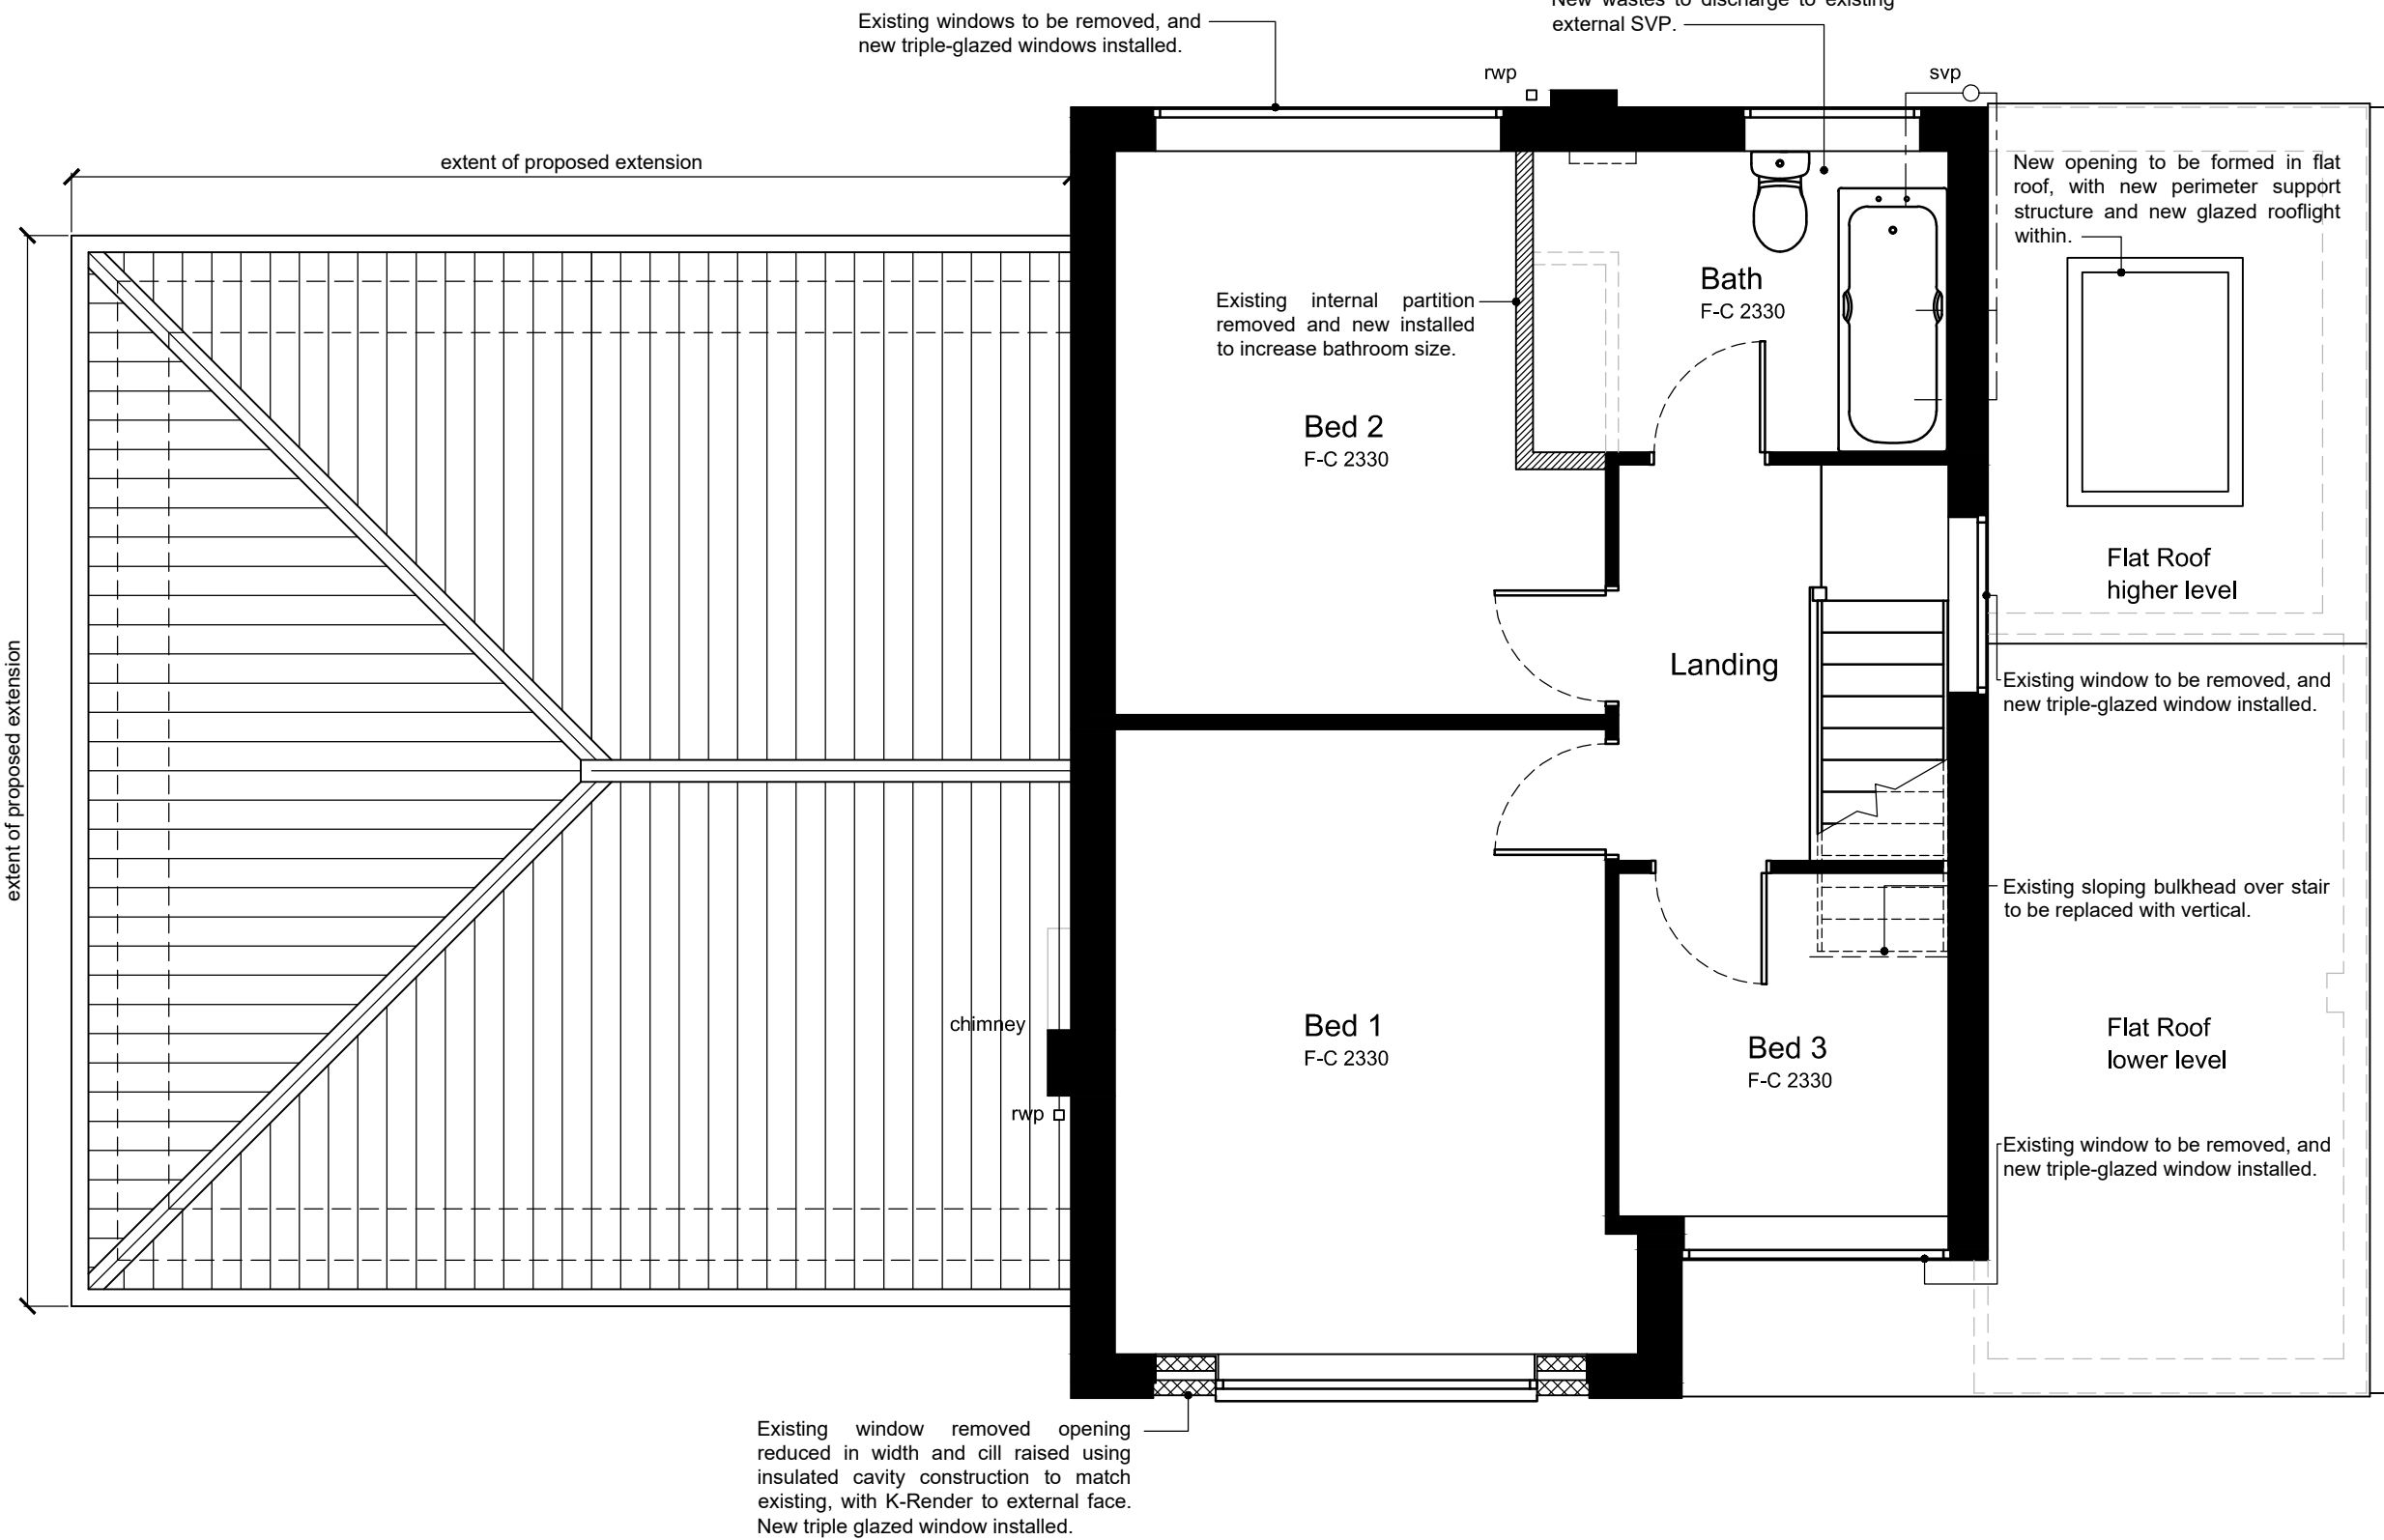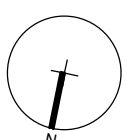

First Floor Plan showing Extension Roof as proposed

Scale 1 : 50

DO NOT SCALE THIS DRAWING. THE CONTRACTOR IS DEEMED TO HAVE CHECKED ALL DIMENSIONS ON SITE AND REPORT ANY DISCREPANCIES TO OGLESBY & LIMB LTD. THE CONTENTS OF THIS DRAWING ARE COVERED BY COPYRIGHT AND REMAIN THE PROPERTY OF OGLESBY & LIMB LTD. WRITTEN APPROVAL MUST BE OBTAINED FROM OGLESBY & LIMB LTD PRIOR TO DUPLICATION OR REPRODUCTION OF THIS DRAWING OR ITS CONTENTS. ANY DIMENSIONS NOT SHOWN ARE TO BE CHECKED AND AGREED WITH OGLESBY & LIMB LTD.

P1	16.05.23	Drawing status updated to PLANNING APPLICATION ISSUE.	ajo
pr2	15.05.23	Drawing updated following receipt of client comments verbally 12.05.23 as follows: Under-stair cupboard removed.	ajo
pr1	12.05.23	Drawing updated following receipt of client comments by email 12.05.23 as follows: Window in side wall of proposed garage omitted. Front door changed to solid with glass side screens.	ajo

Ref.	Date	Description	Initial
------	------	-------------	---------

Oglesby & Limb Ltd
Chartered Architect
Suite 1, Market Chambers 12 Market Place, Spalding, Lincs PE11 1SL Tel: 01775 761196 e-mail: design@o-l-ltd.co.uk



Client:
Mr and Mrs Watts

Project:
Proposed extensions and alterations to Silverwood House Browns Gate Long Sutton PE12 9AU

Drawing Title:
Plans, section and elevations as proposed
PLANNING APPLICATION ISSUE

Date:	11.05.23	Scale:	as shown @ A1
Drawn by:	AJO	Checked by:	CLS

Drawing Number:	A1662-12	Rev:	P1
-----------------	-----------------	------	-----------